


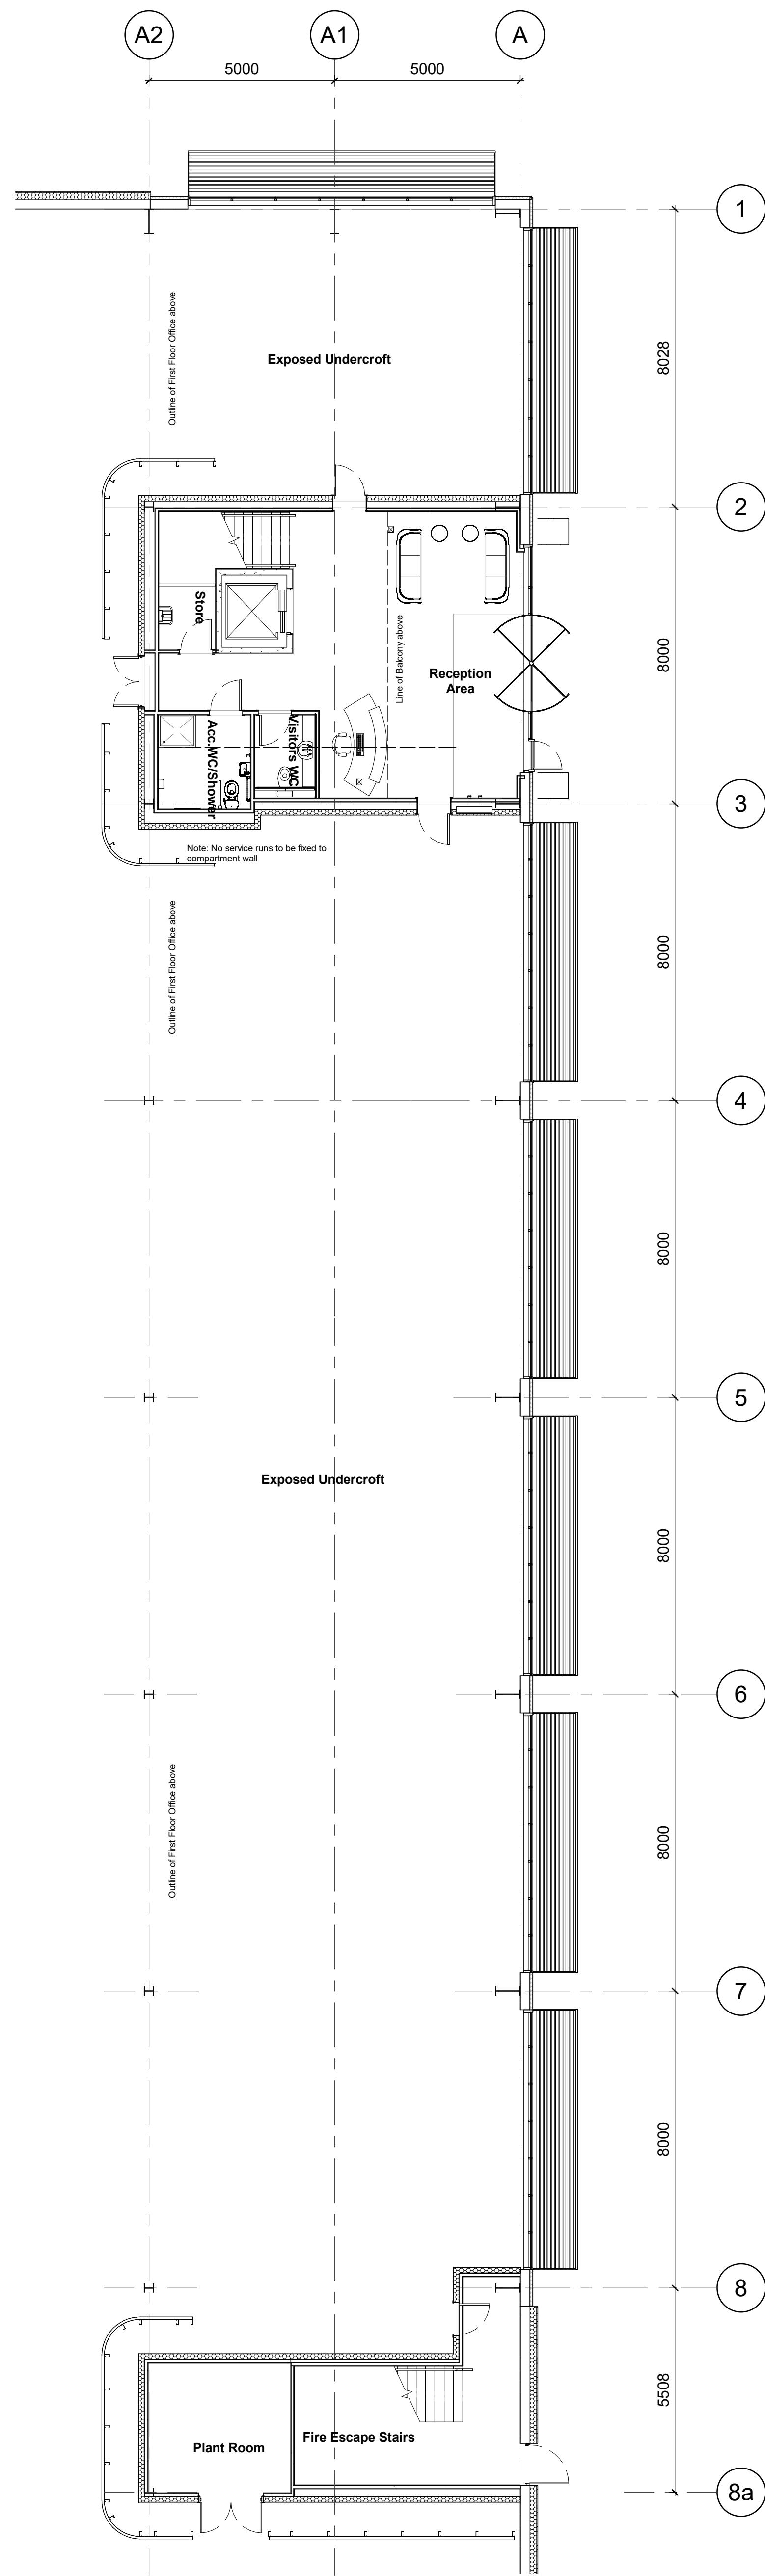


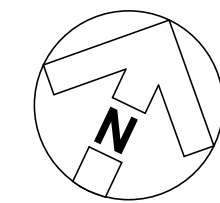


Ground Floor Office Plan
1 : 100

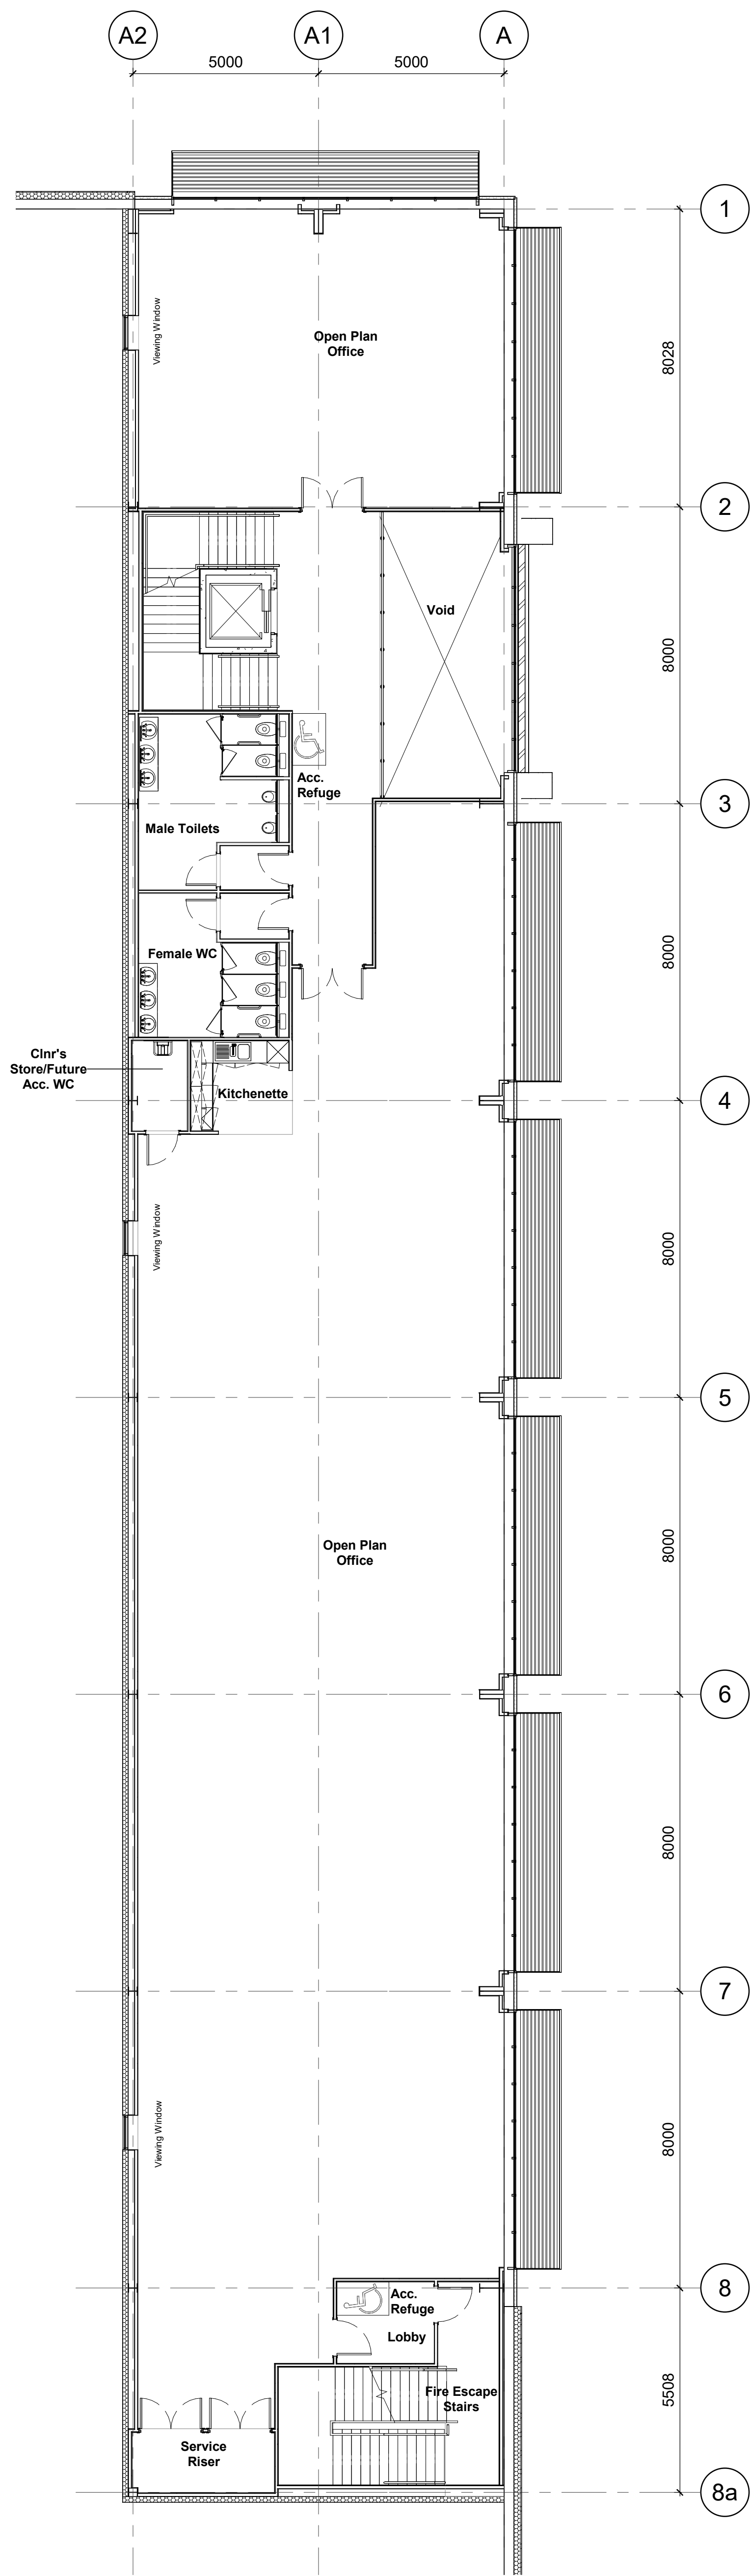


First Floor Office Plan
1 : 100

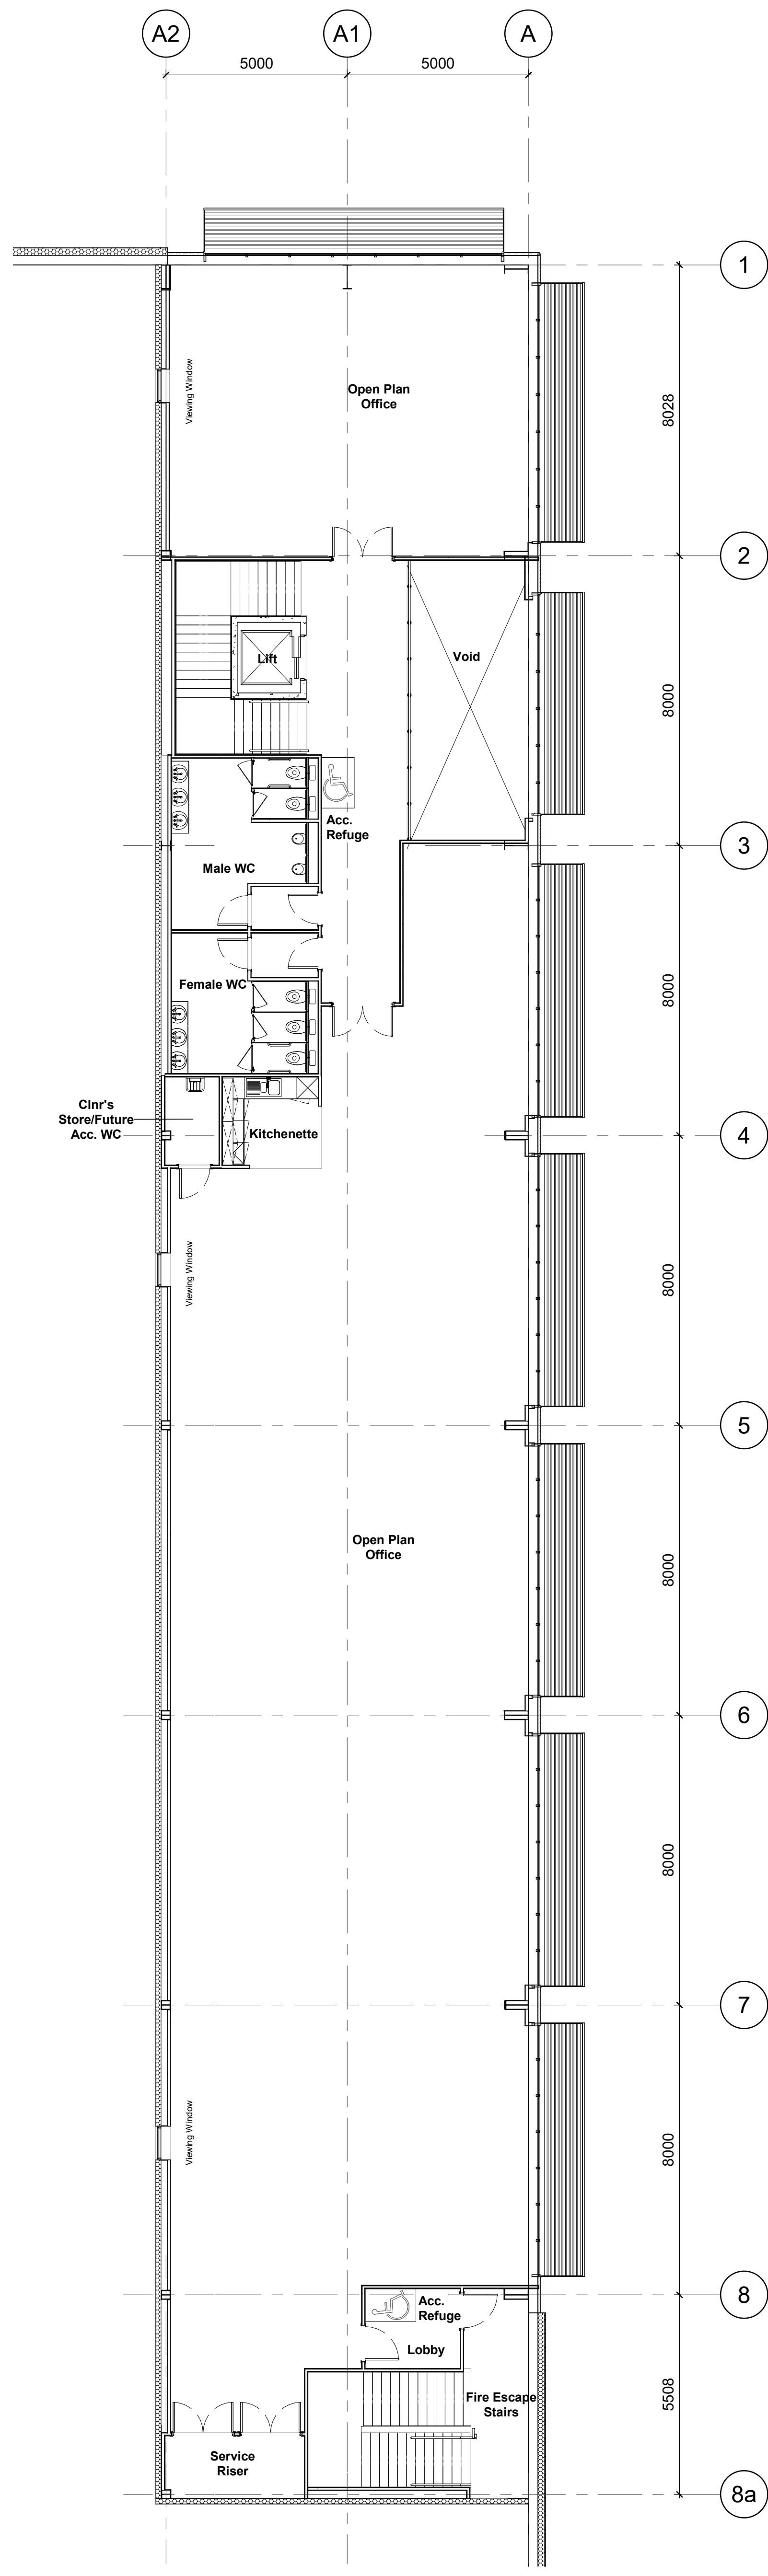

Second Floor Office Plan
1 : 100

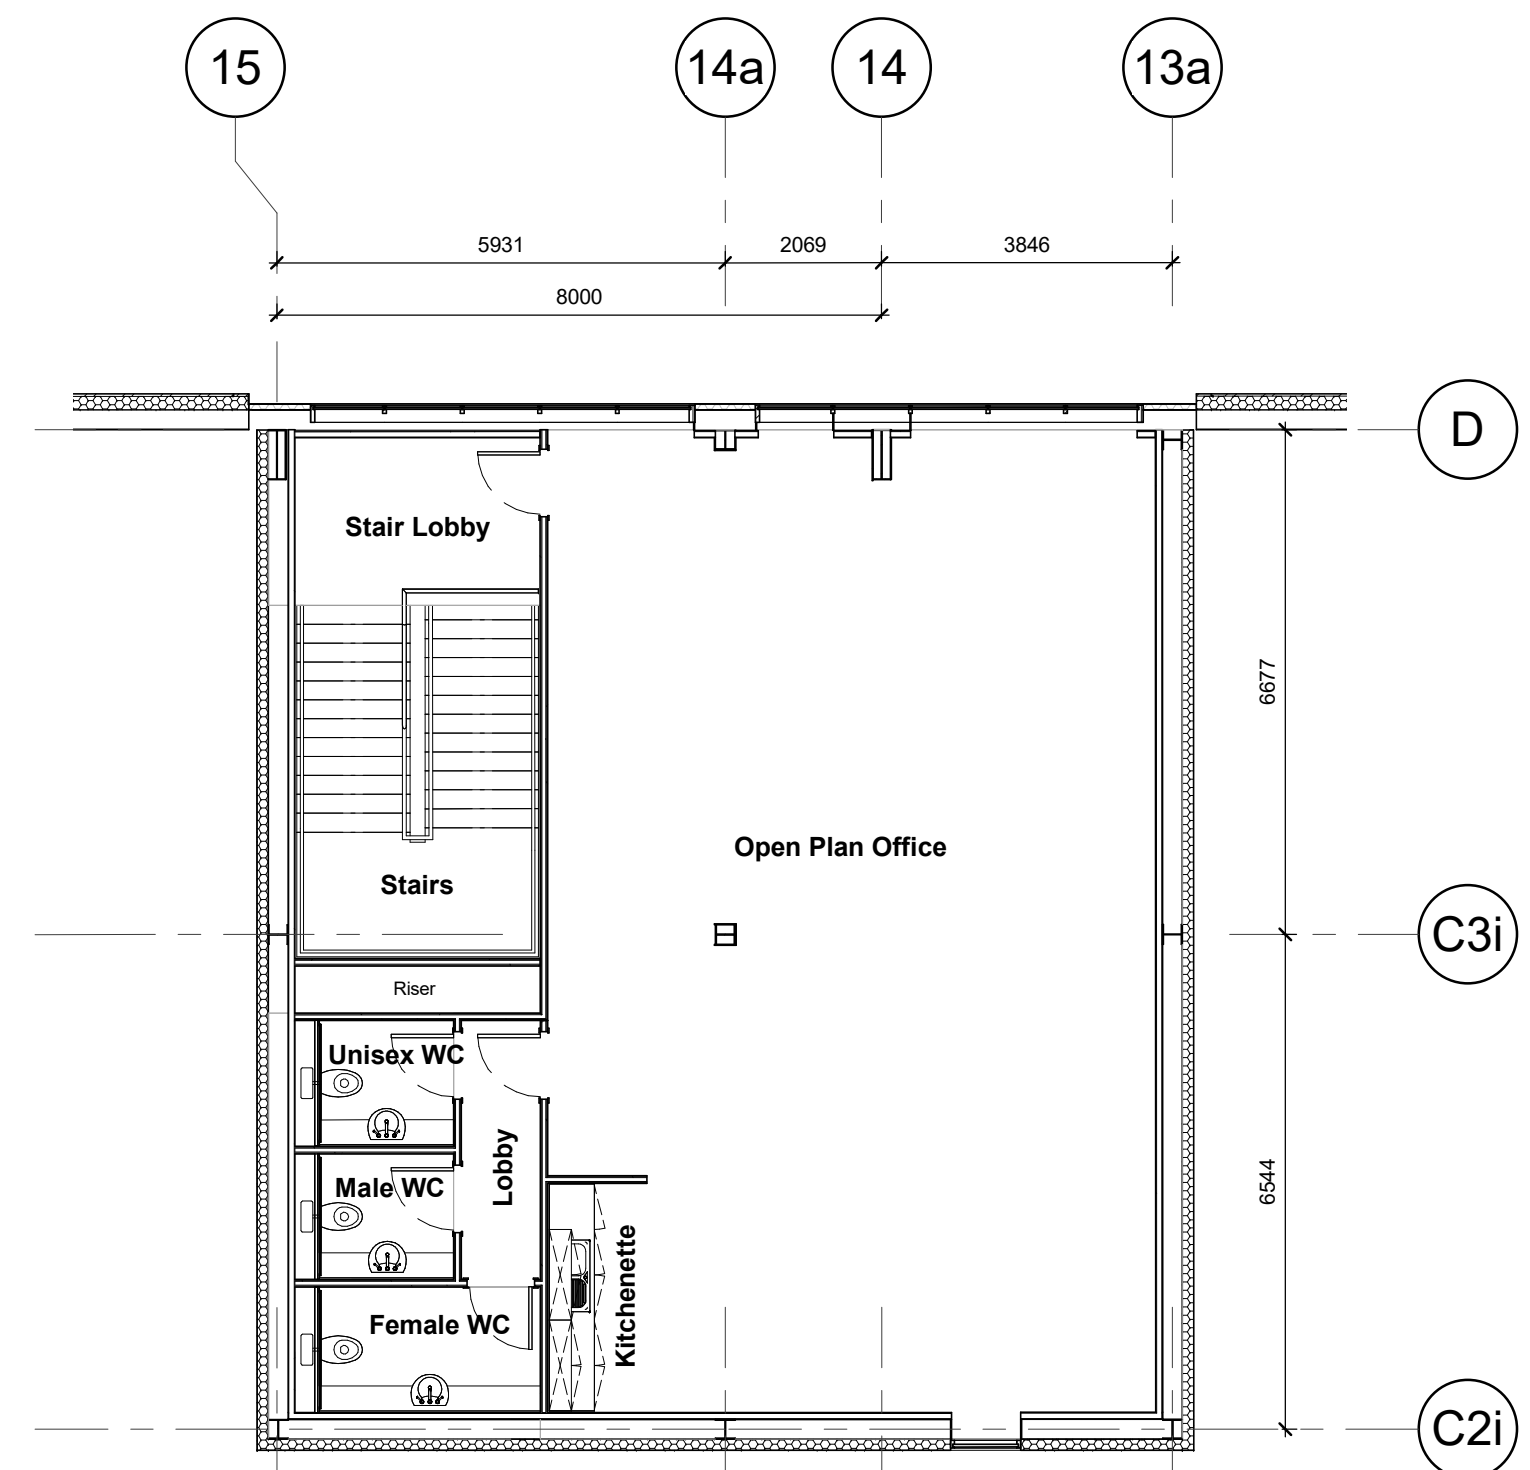

Transport Office First Floor Plan
1 : 100

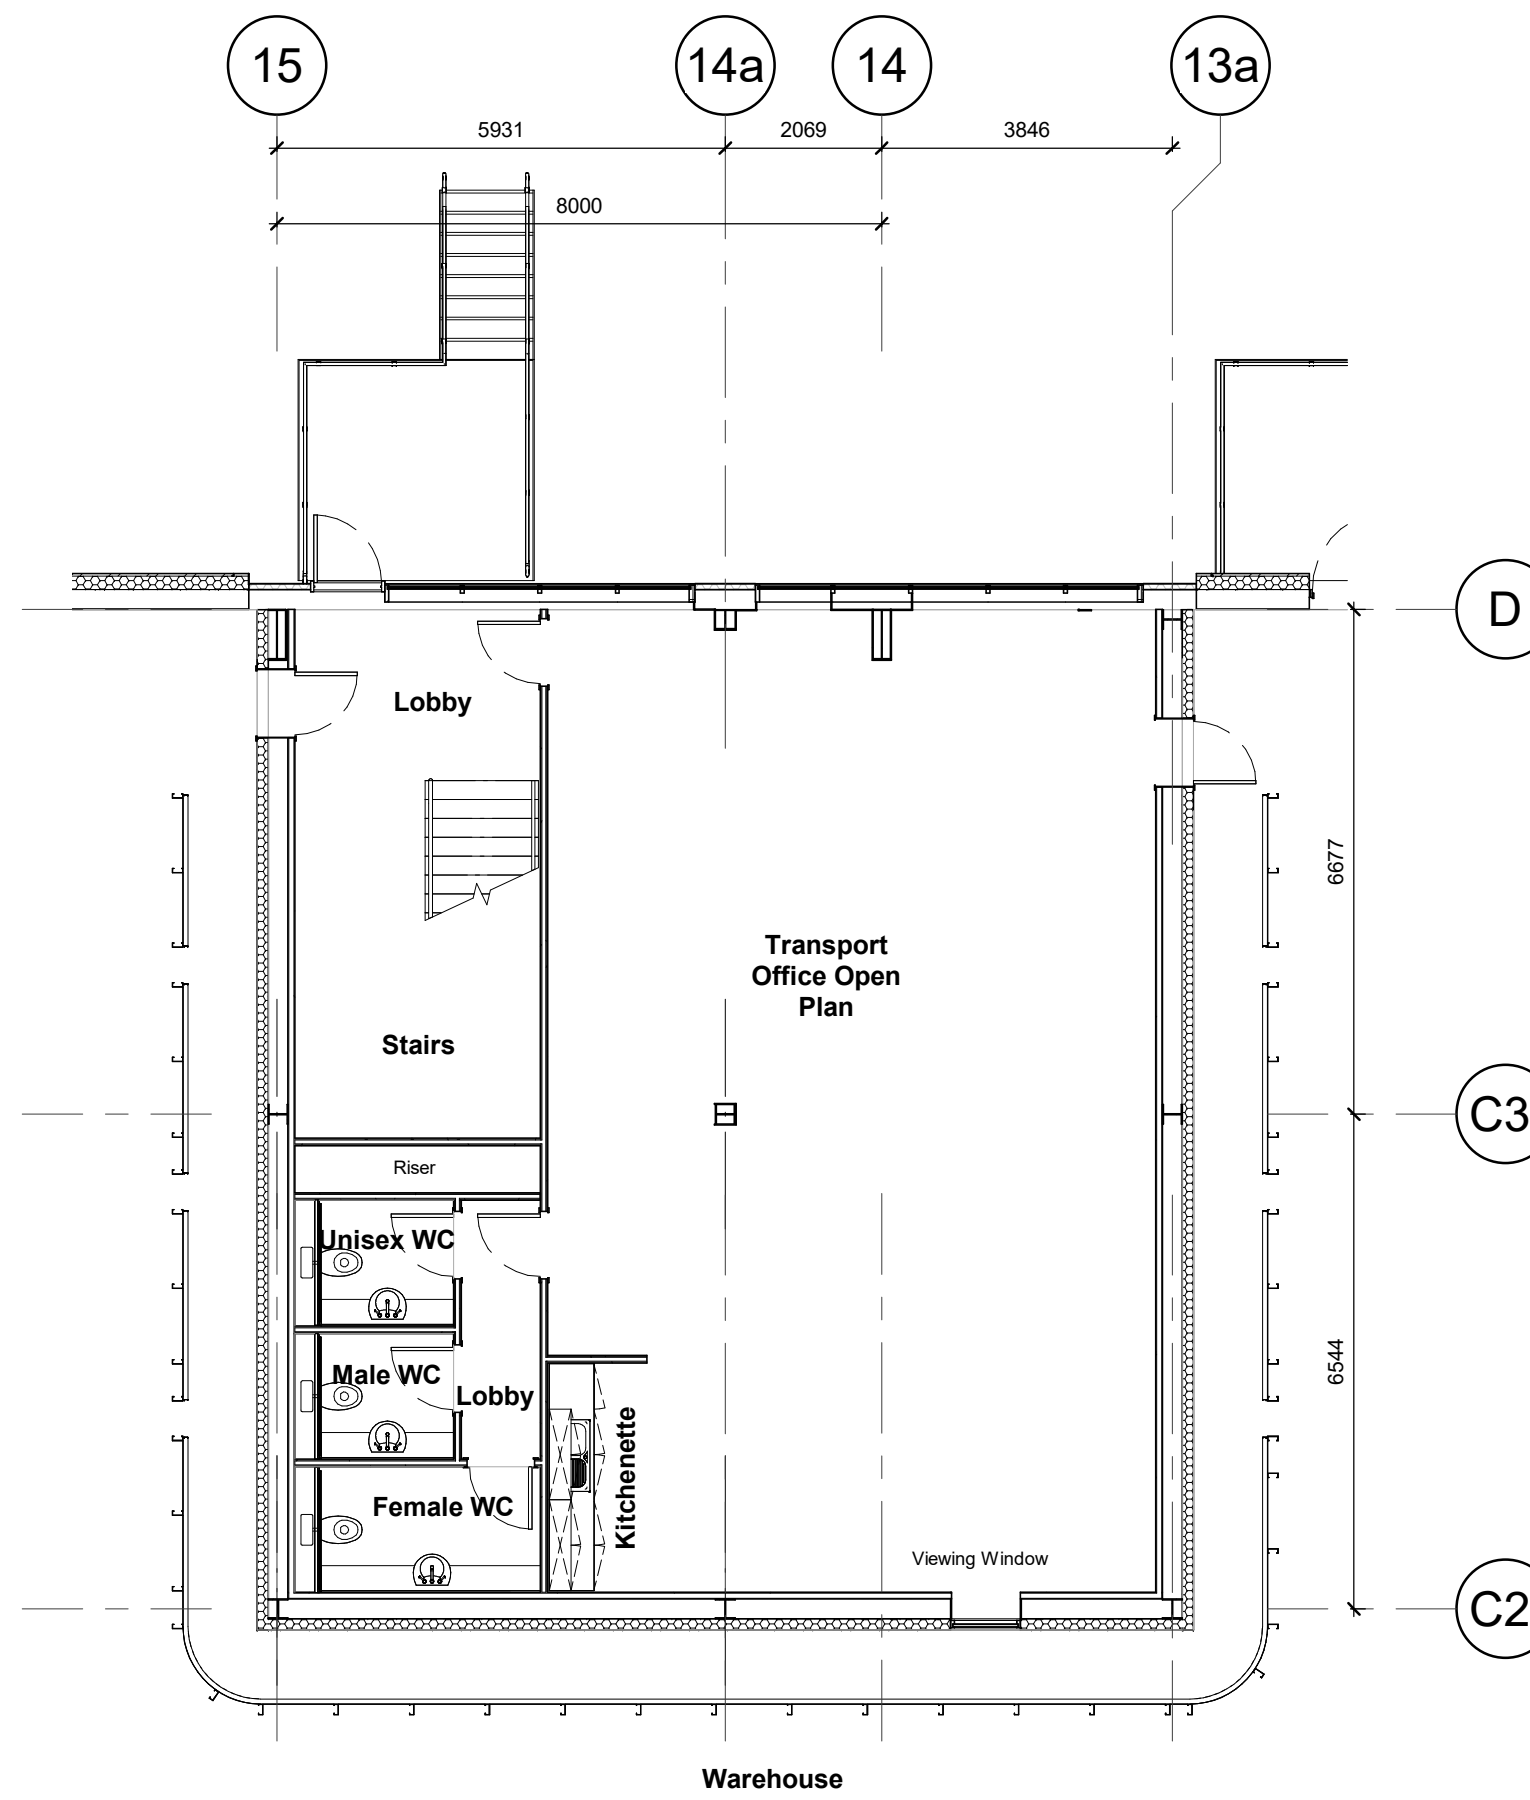

Transport Office Ground Floor Plan
1 : 100

rev | amendments | by | ckd | date

Unit 04, Symmetry Park,
Merseyside
Unit 04 Office Plans

Information Container LOIN

LOD 2 | LOI 2

TRITAX SYMMETRY

A TRITAX BIG BOX COMPANY



3rd Floor, Manchester Club, 81 King Street, Manchester, M2 4AH
144 (0)161 413 0599 | info@umcarchitects.com

RIBA Plan Stage: 2 - Concept Design

Document Suitability: S2

Drawn / Checked: MG/MY

Date: 19/10/23

Scale: 1 : 100 @ A0

UMC Project Number: 22606

Document Reference: 22606 - UMC - XXXX - ZZ - DR - A - 1002

Drawing no: P05

Revision:

PLANNING

2m SCALE 1:100