

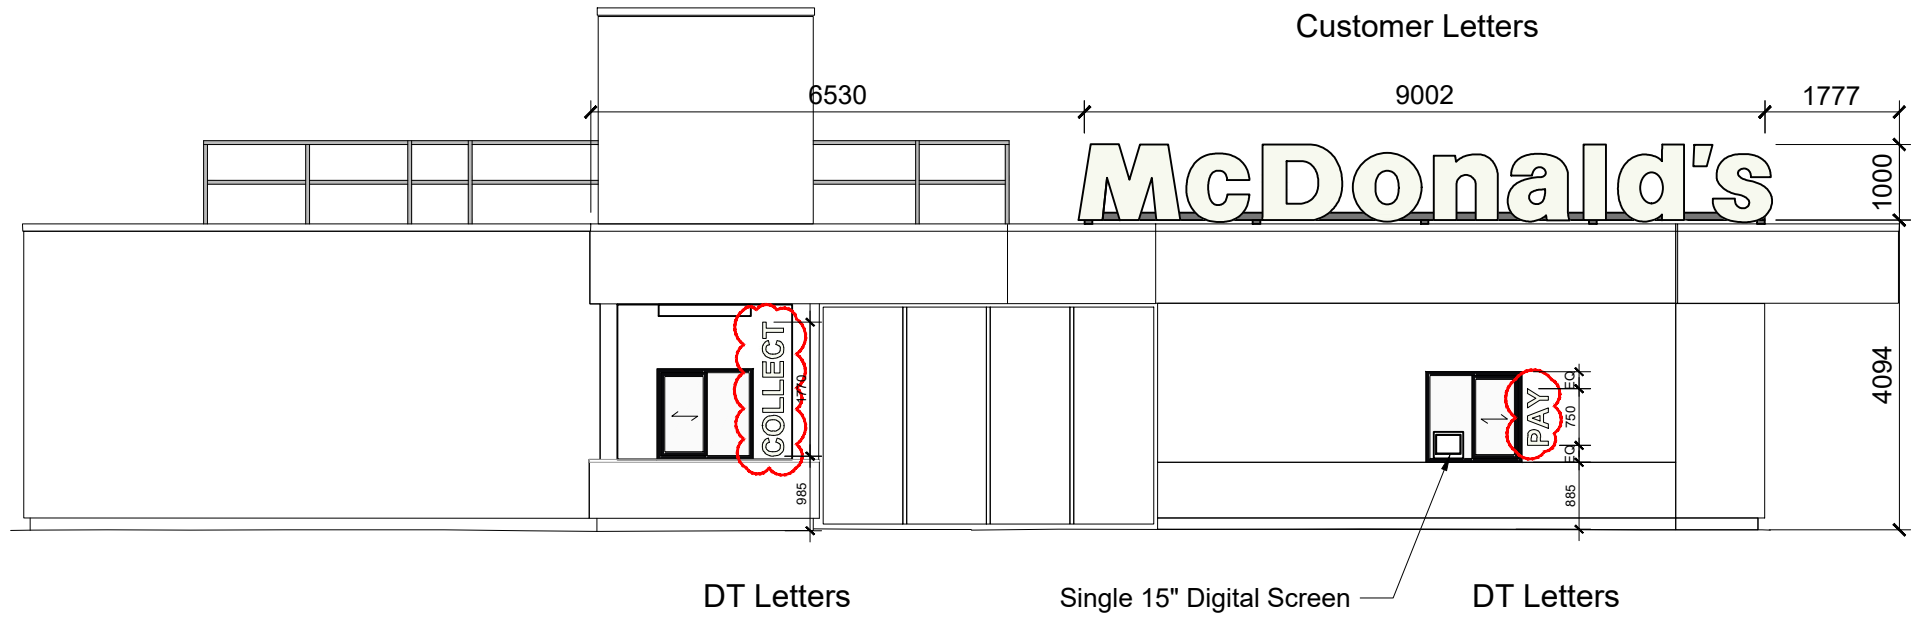


 


Proposed Elevation A

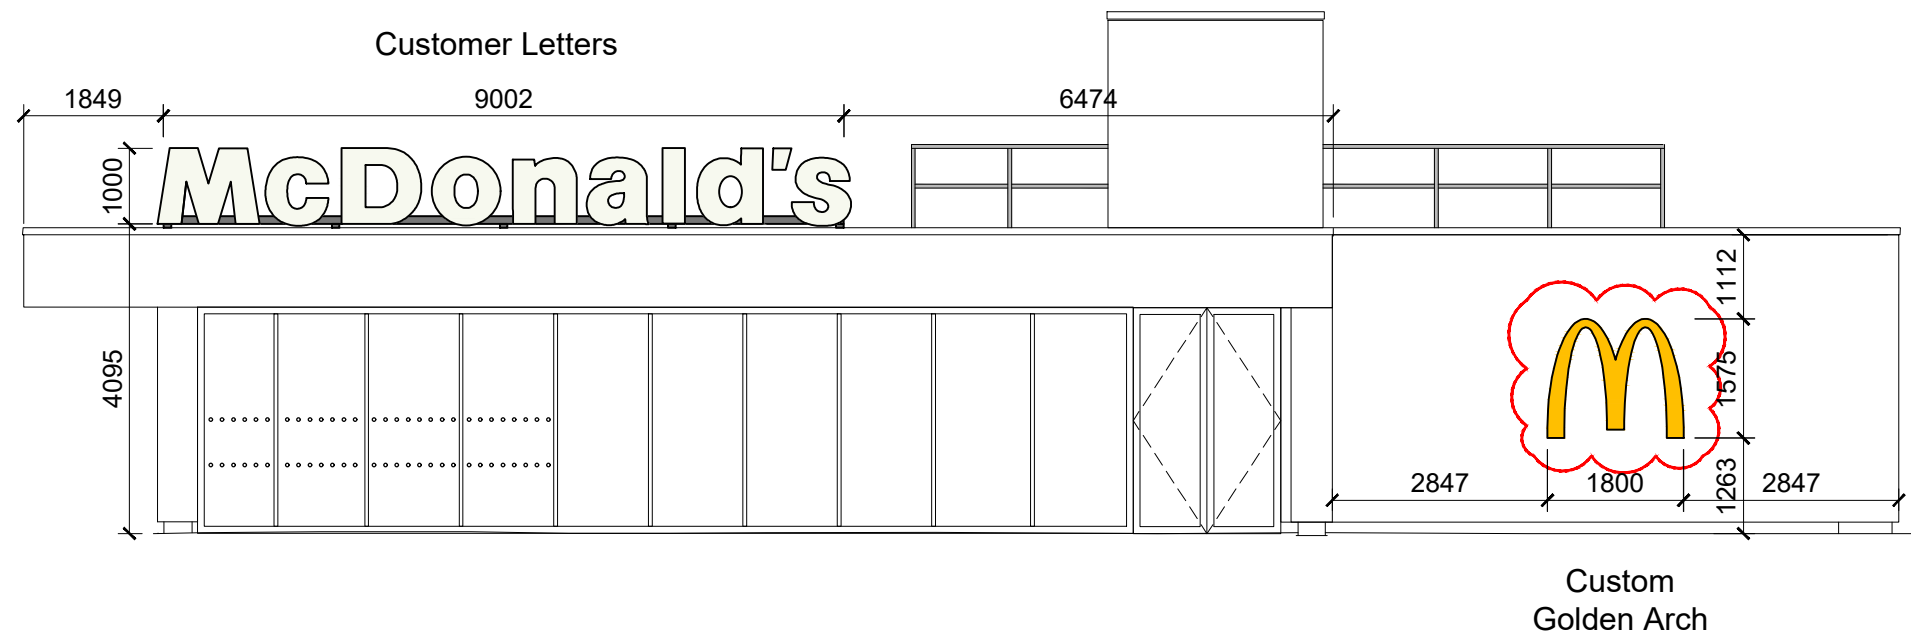


Proposed Elevation C

BUILDING SIGN SCHEDULE - SIGNAGE (BUTTERFIELDS SIGNS)							
ADVERT REF	SIGN TYPE	QTY	SIZE (mm)	MATERIALS	HEIGHT (mm) ABOVE GROUND	EXTENT (mm) OF PROJECTION	HEIGHT (mm) OF TEXT
CUSTOM LETTERS (APPROVED)	-	2	9002W x 100D x 1000H	White acrylic "McDonald's" text.	Refer to Elevations	N/A	1000
GOLDEN ARCH (APPROVED)	SIGN 18	2	1600W x 100D x 1400H	Yellow acrylic "Golden Arch" symbol.	Refer to Elevations	N/A	1400
DT LETTERS (PROPOSED)	-	1	1770W x 25D x 275H	White acrylic "COLLECT" text.	Refer to Elevations	N/A	275
DT LETTERS (PROPOSED)	-	1	750W x 25D x 275H	White acrylic "PAY" text.	Refer to Elevations	N/A	275
GOLDEN ARCH (PROPOSED)	CUSTOM ARCH	1	1800W x 100D x 1575H	Yellow acrylic "Golden Arch" symbol.	Refer to Elevations	N/A	1575


Proposed Building Signage Elevations

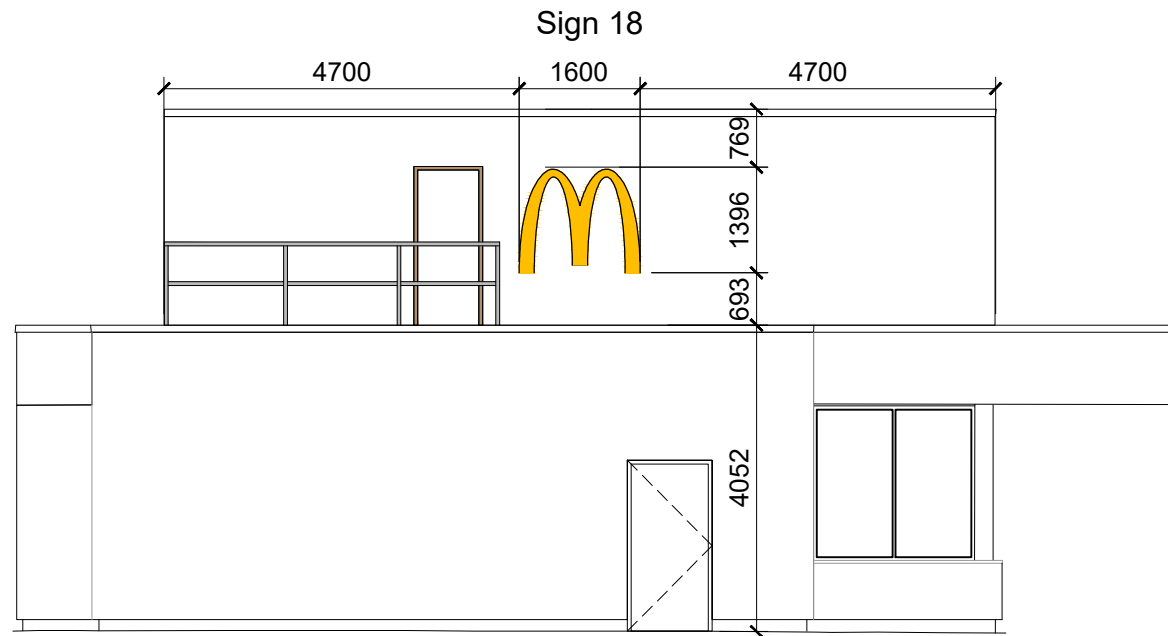

Proposed Elevation B

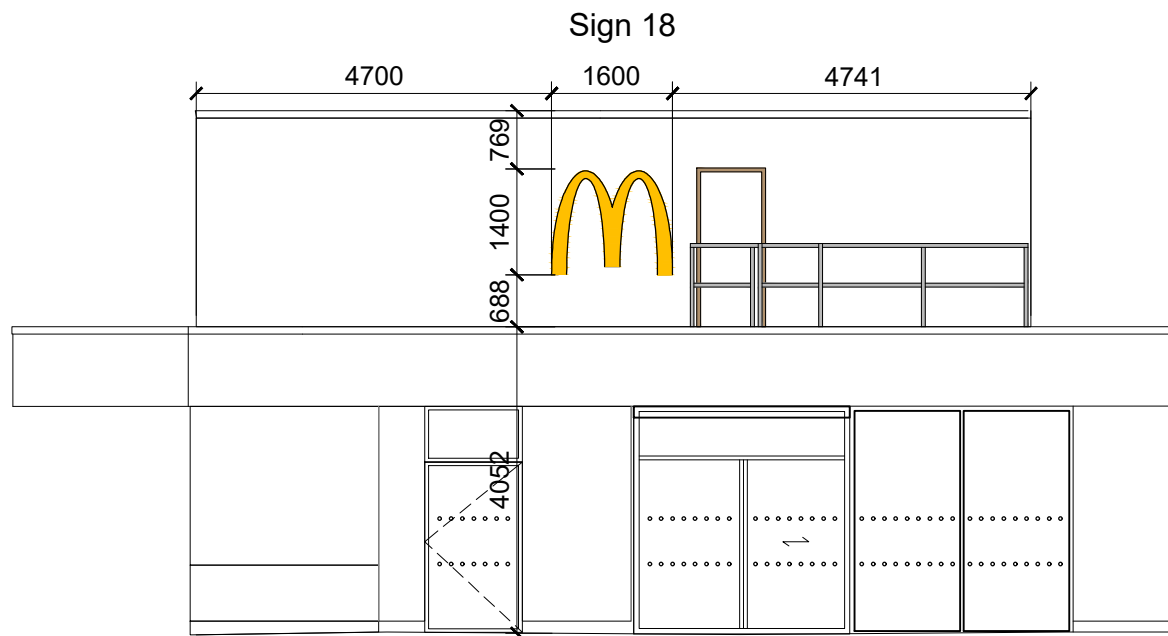

Proposed Elevation D

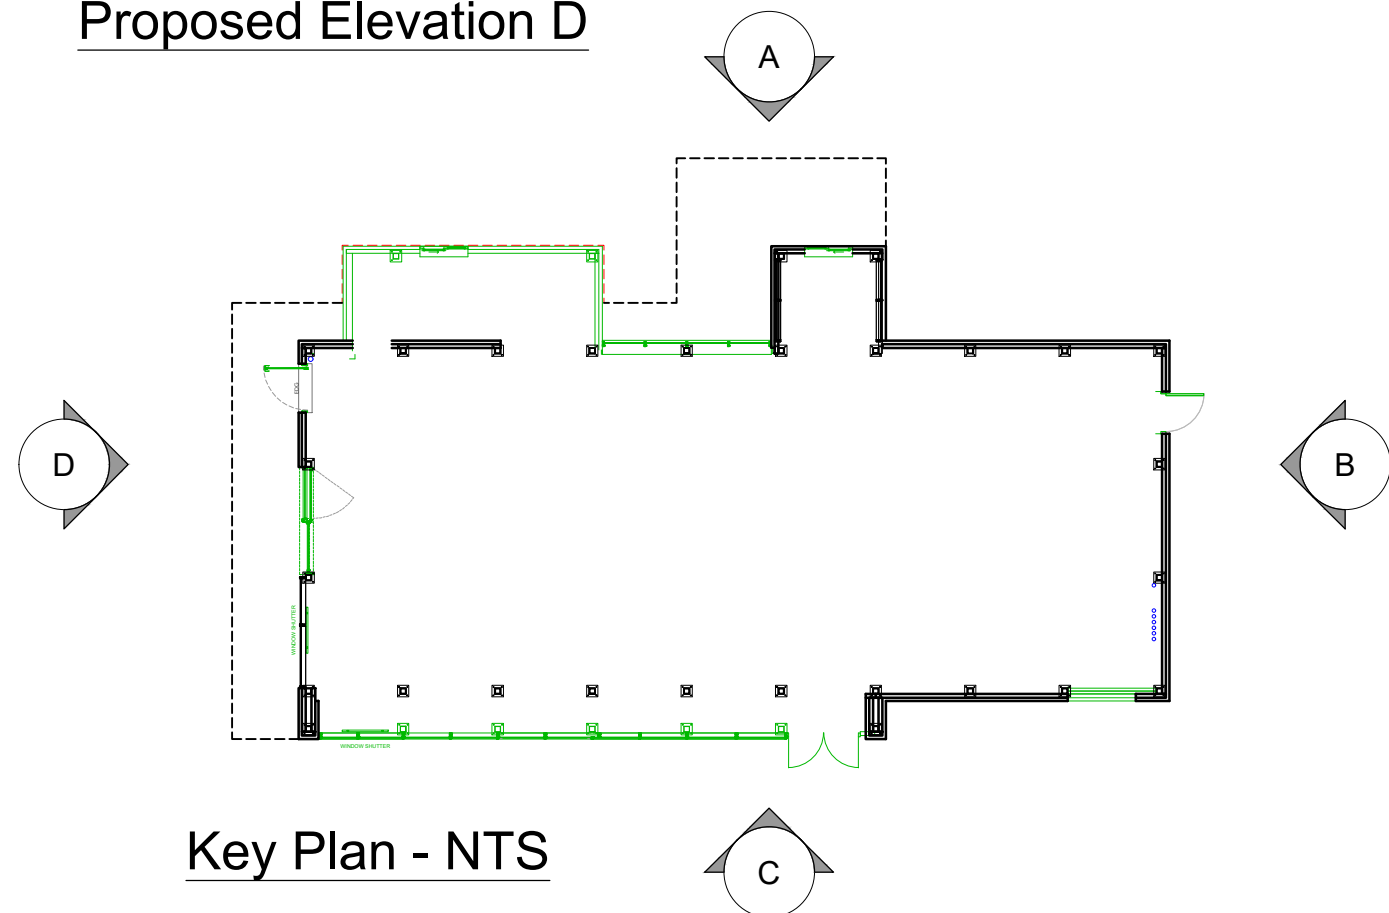

Key Plan - NTS

NOTES

- All dimensions and levels are to be checked on site.
- Any discrepancies are to be reported to the architect before any work commences.
- This drawing shall not be scaled to ascertain any dimensions. Work to figured dims only.
- This drawing shall not be reproduced without express written permission from AEW.
- Title overlay drawings and ownership boundaries are produced using all reasonable endeavours. AEW cannot be responsible for the accuracy or scale discrepancy of base plans supplied to them.
- All works are to be undertaken in accordance with Building Regulations and the latest British Standards.
- All proprietary materials and products are to be used strictly in accordance with the manufacturers recommendations.

CDM 2015

Client notified of duties: At Design Workshop
Principal Designer: CSS
Unless noted below, all known hazards have been highlighted on the drawing:
Drawing Based on:
Glanville Survey Reference: 4230194-4301 Dated Apr 2023

Notes:
All drawings to be read in conjunction with all other drawings as noted on issue sheet.

All existing signage benefits from advertisement consent under LPA ref. 23/00922/ADV

J	02/10/2023	LMD	JJS
Updated to suit Lichfield comments received: 02/10/2023			
H	29/09/2023	LMD	JJS
Custom golden arch size reduced			
G	28/09/2023	LMD	JJS
Custom golden arch added			
F	26/09/2023	LMD	JJS
DT letters added to elevation A			
E	31/07/2023	LMD	KD
Elevations updated to suit roof plan. Proposed door position on elevation D amended			
D	25/07/2023	LMD	KD
Low level barrier to roof updated. Entrance door amended following comments from Supplier received: 19/07/2023			
C	12/07/2023	LMD	KD
Glazing & extent of cladding updated on elevation D			
B	10/07/2023	LMD	KD
Elevations updated to suit roof plan			
A	16/06/2023	LMD	JJS
Booth windows updated. Key plan updated			
-	21/04/2023	LMD	JJS
Initial Issue			

REV Date Drawn by: - Checked by: -

Status Purpose of Issue

S2 For Information

drawing stage Planning

client

McDonald's Restaurants Ltd

project store

Coopers Lane Knowsley 1888

drawing title

Proposed Building Signage Elevations

date 21/04/2023 drawn LMD

scale@A2 1:100 checked JJS

PLANNING