




**All structural steel to be calculated by client structural engineer**

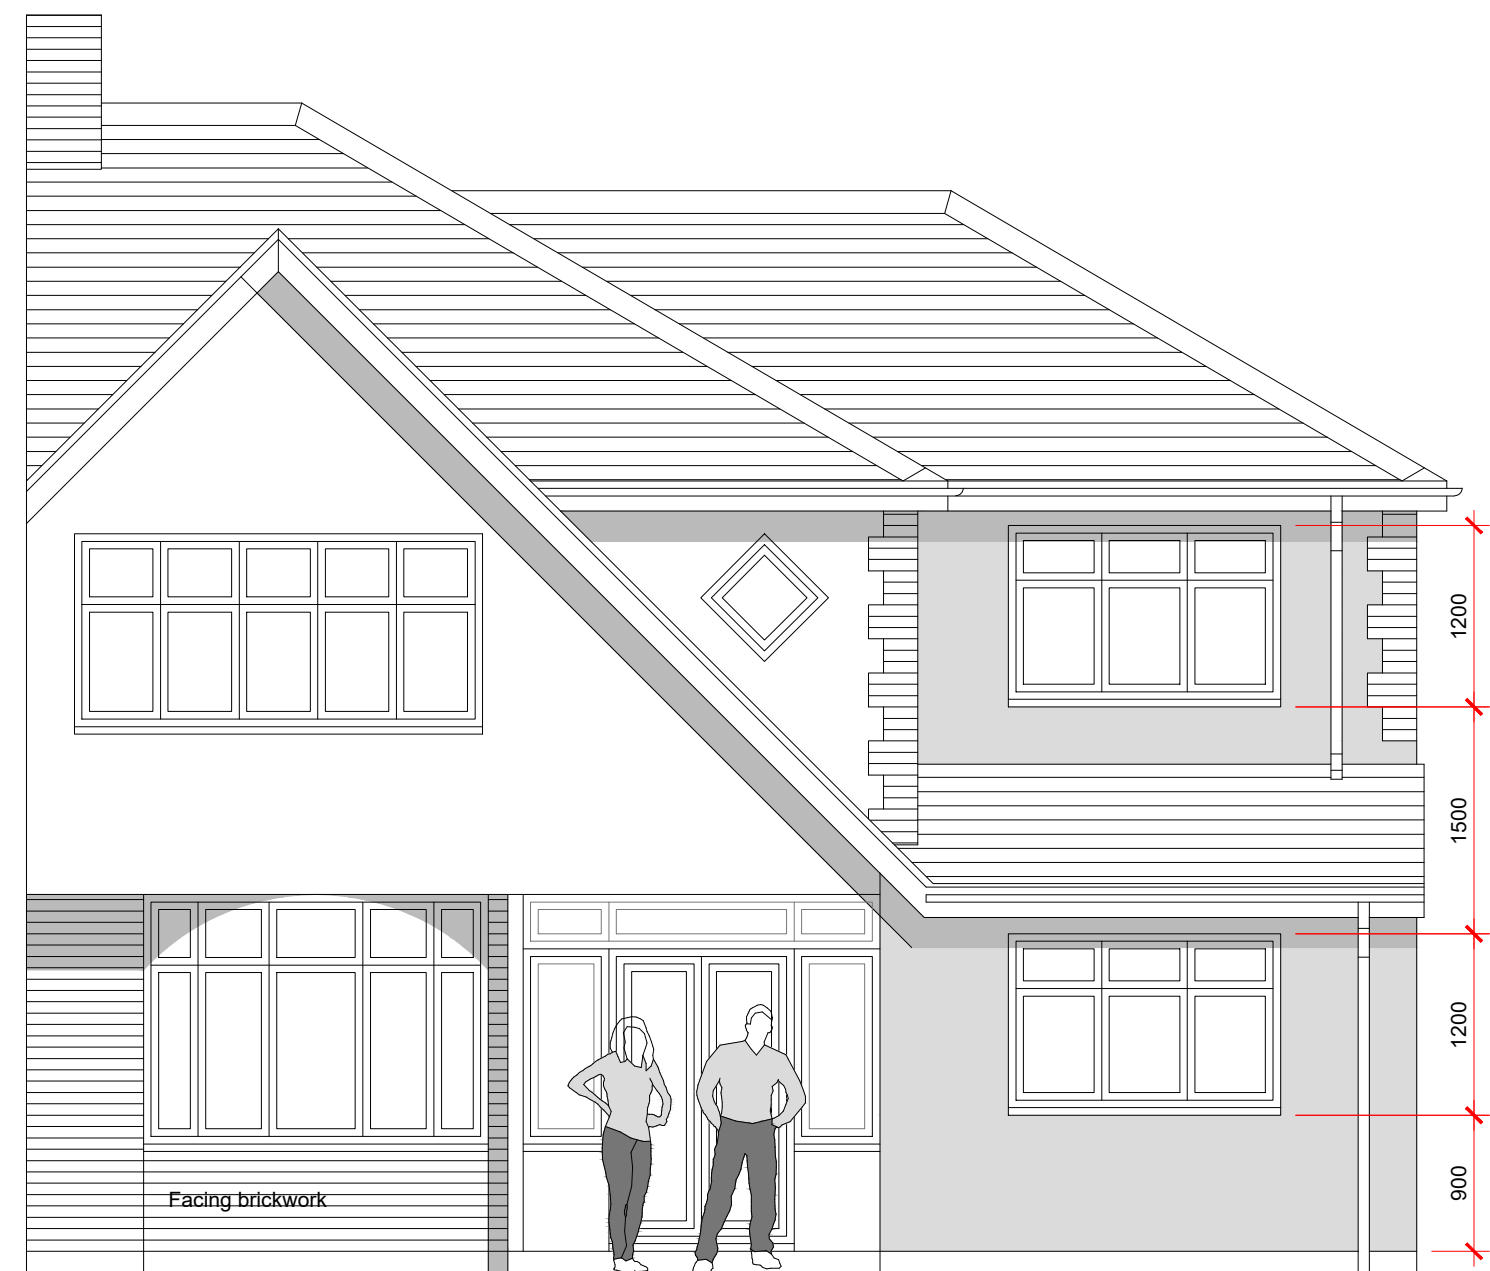


## NORTH WEST ELEVATION

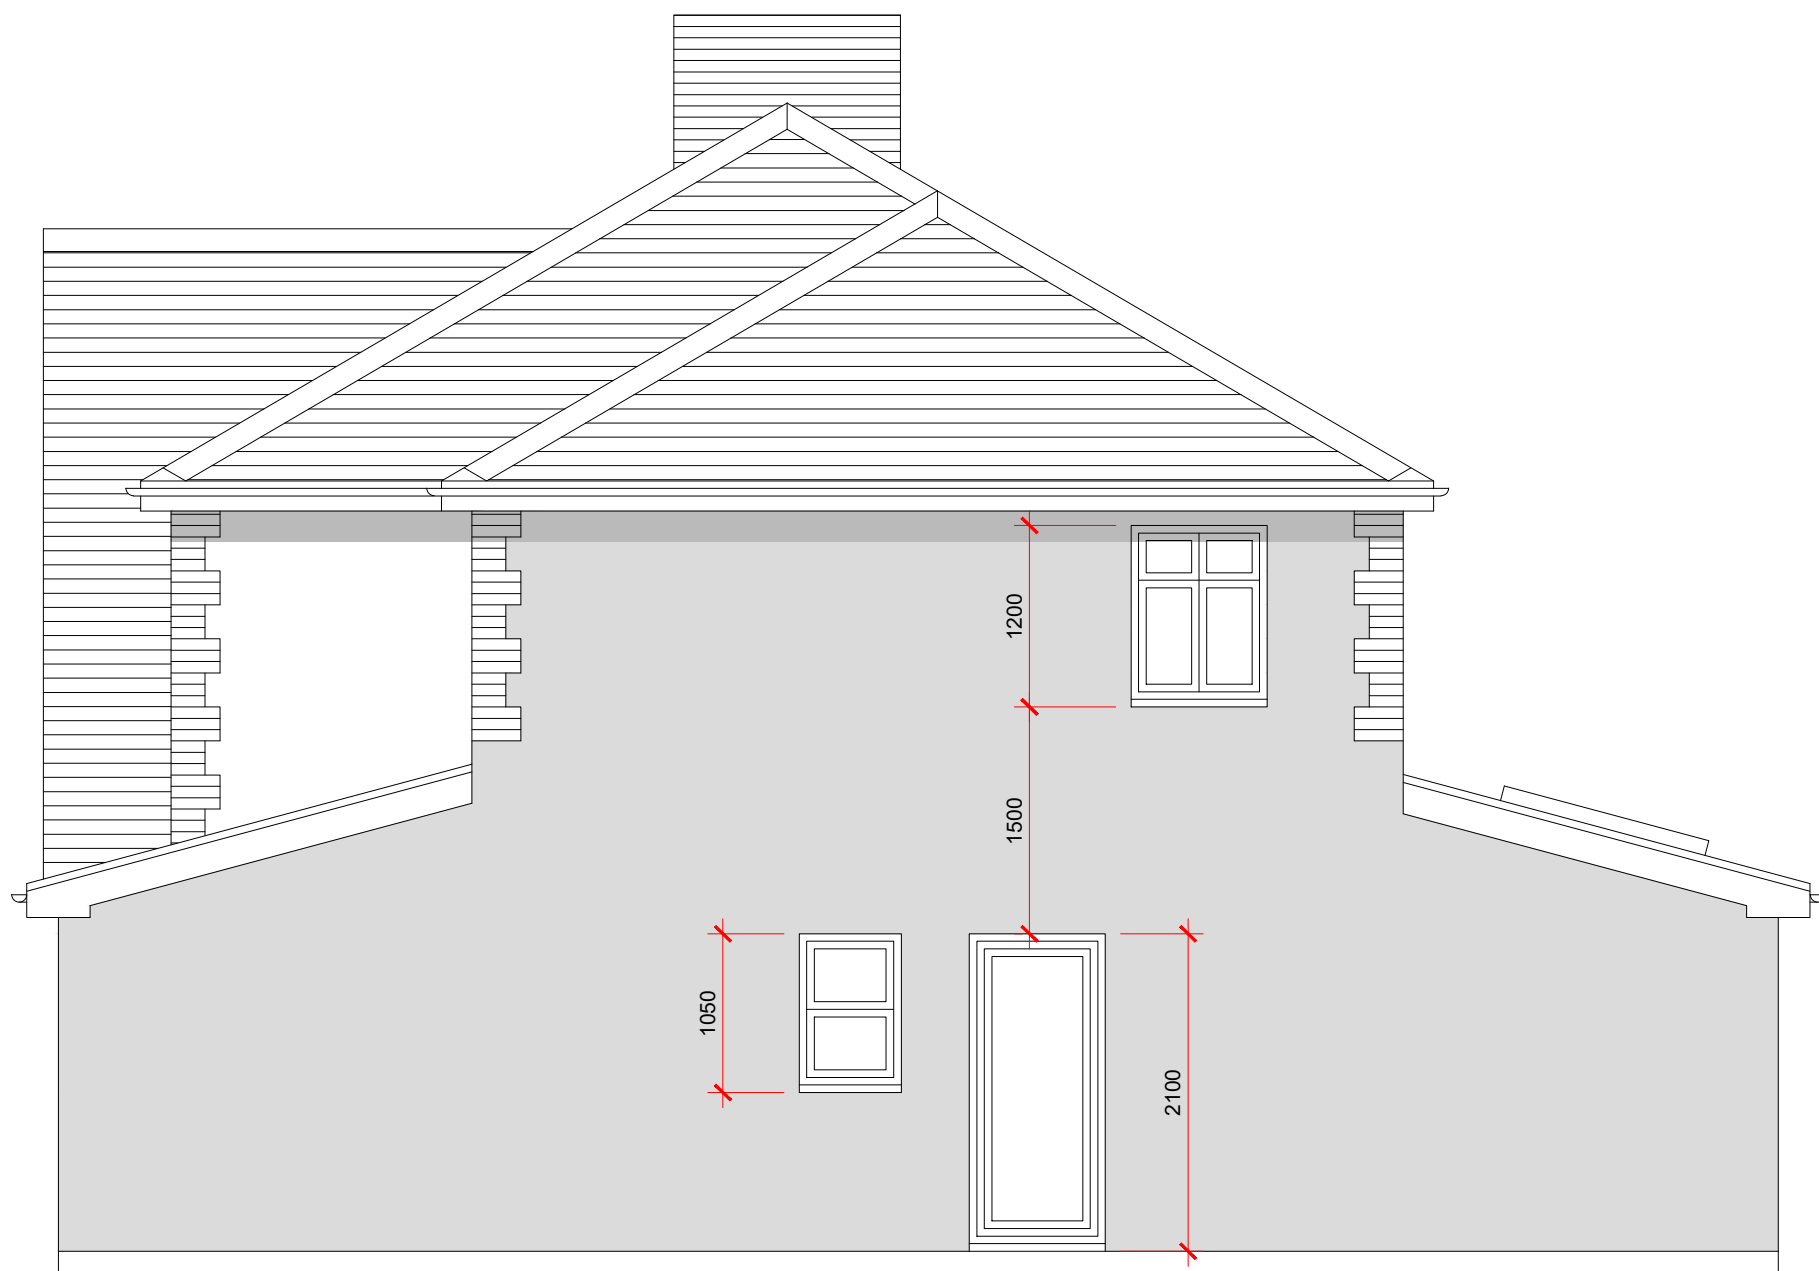



## SOUTH WEST ELEVATION

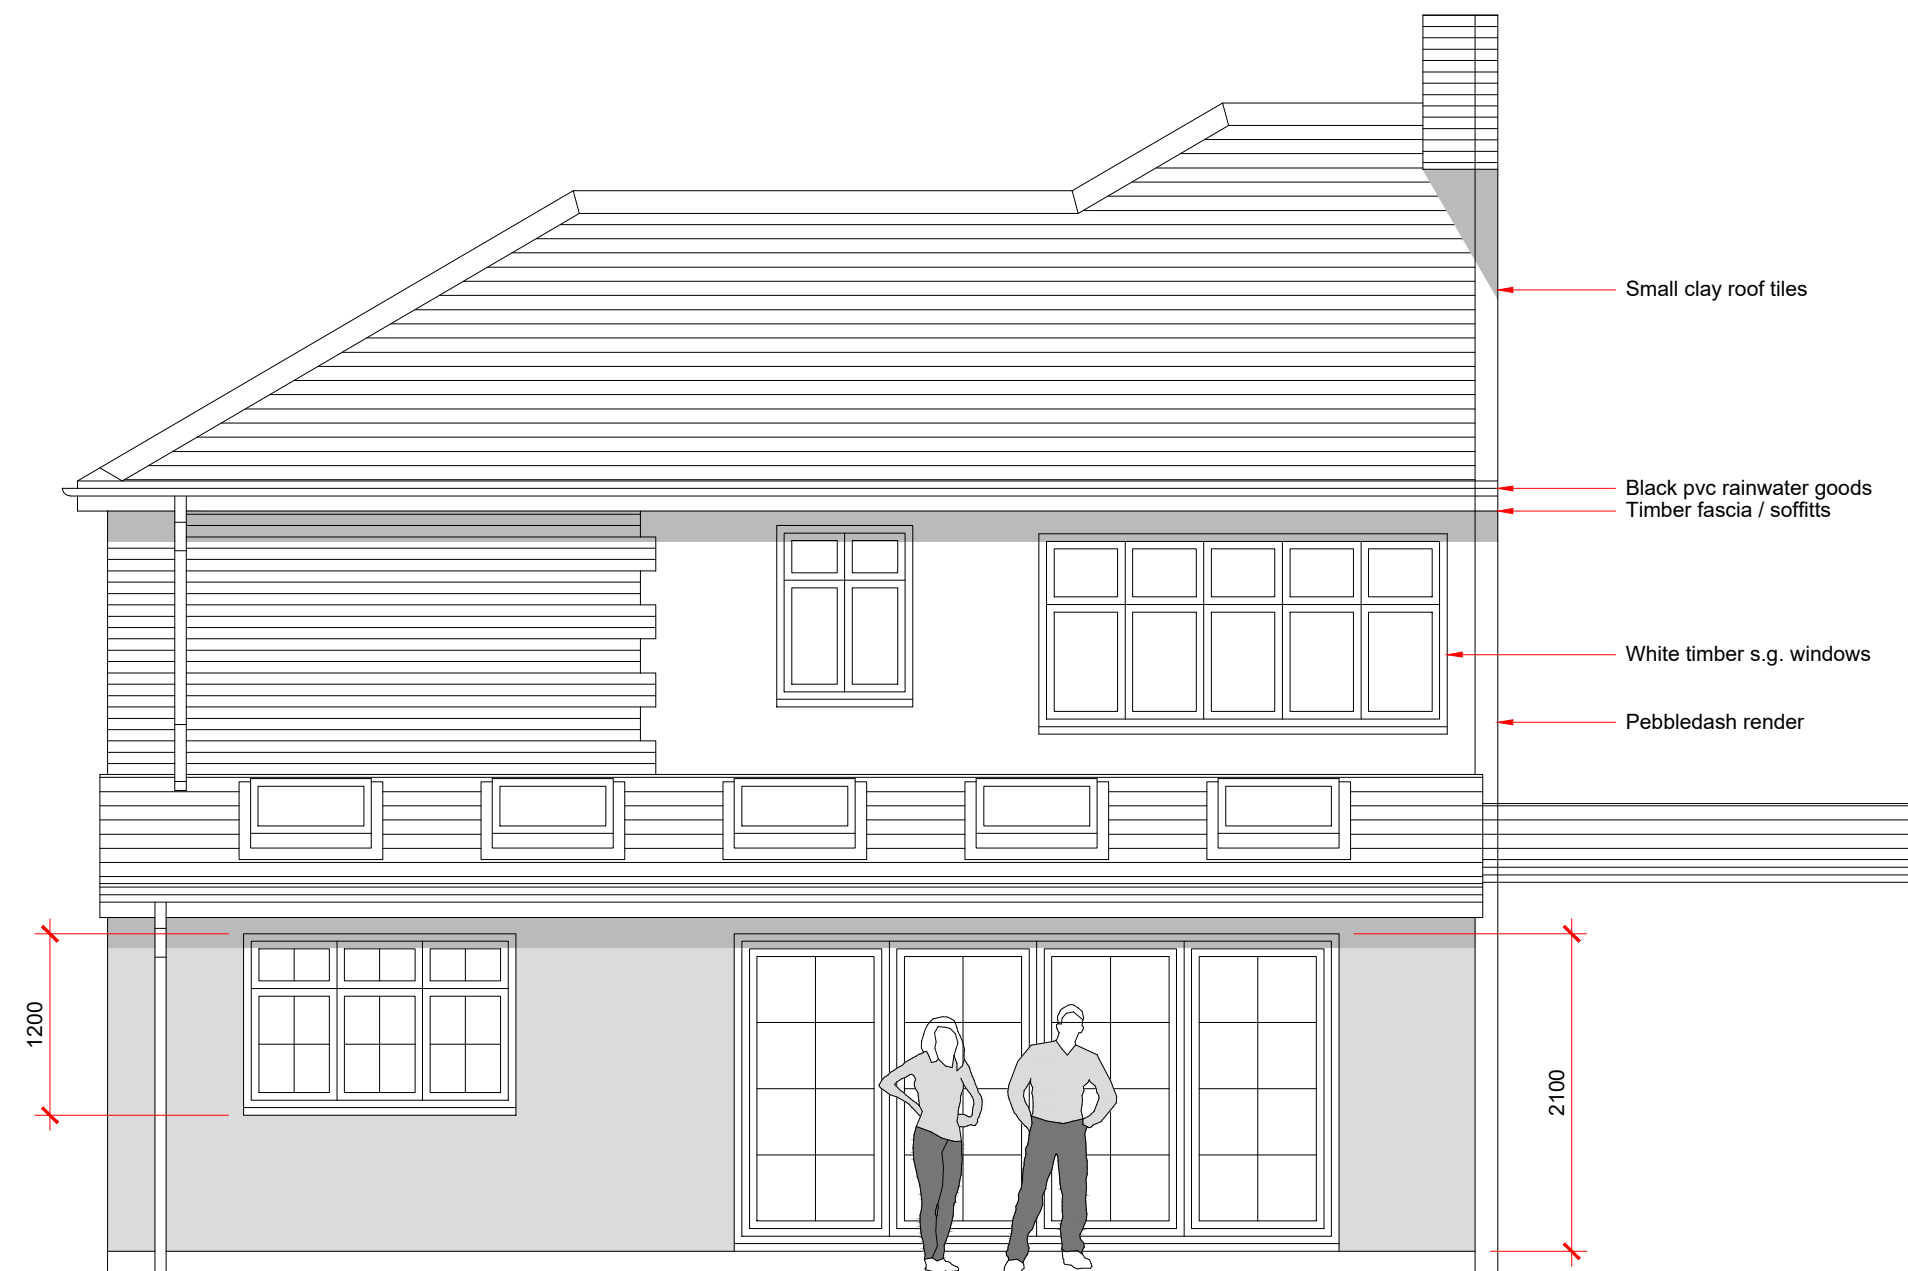


## SOUTH EAST ELEVATION

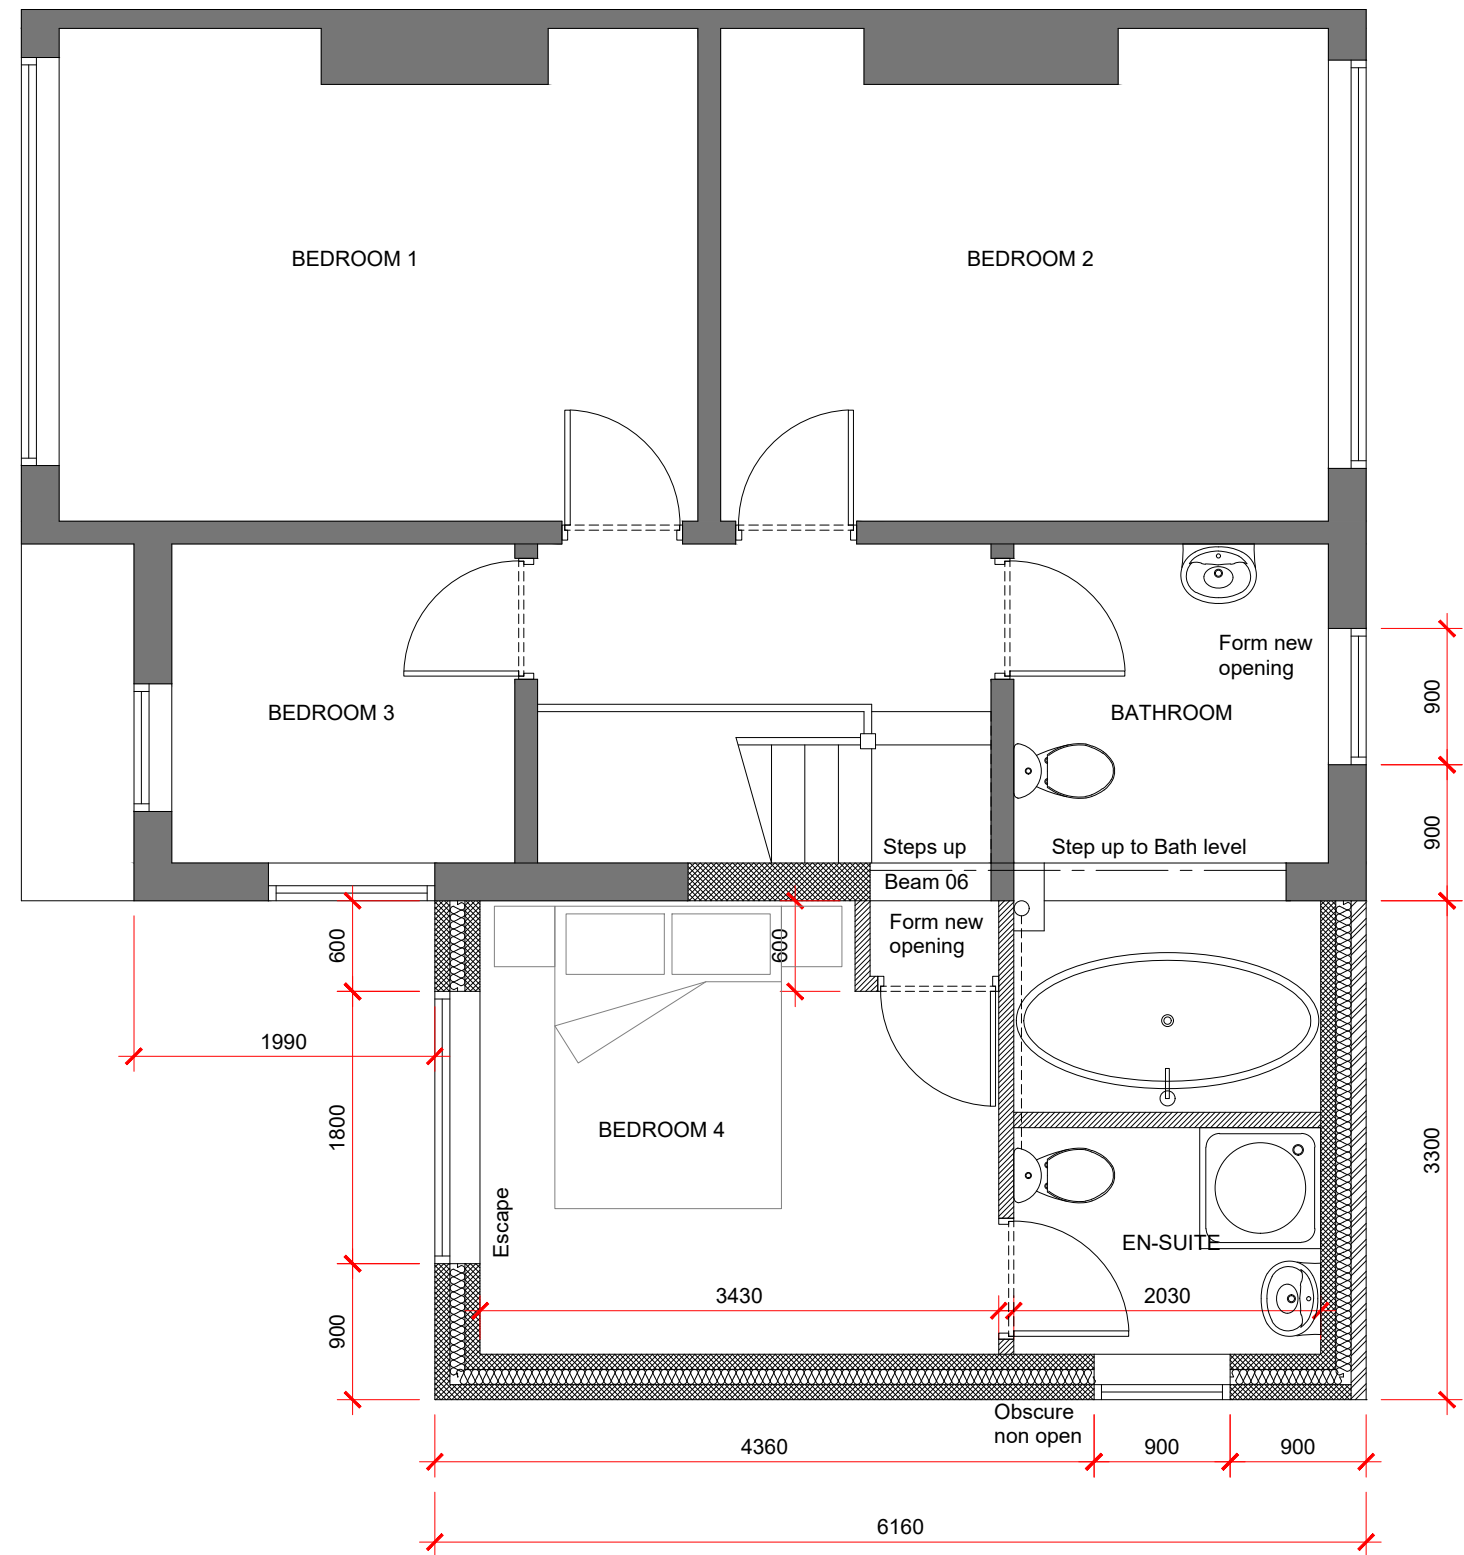

## FIRST FLOOR PLAN

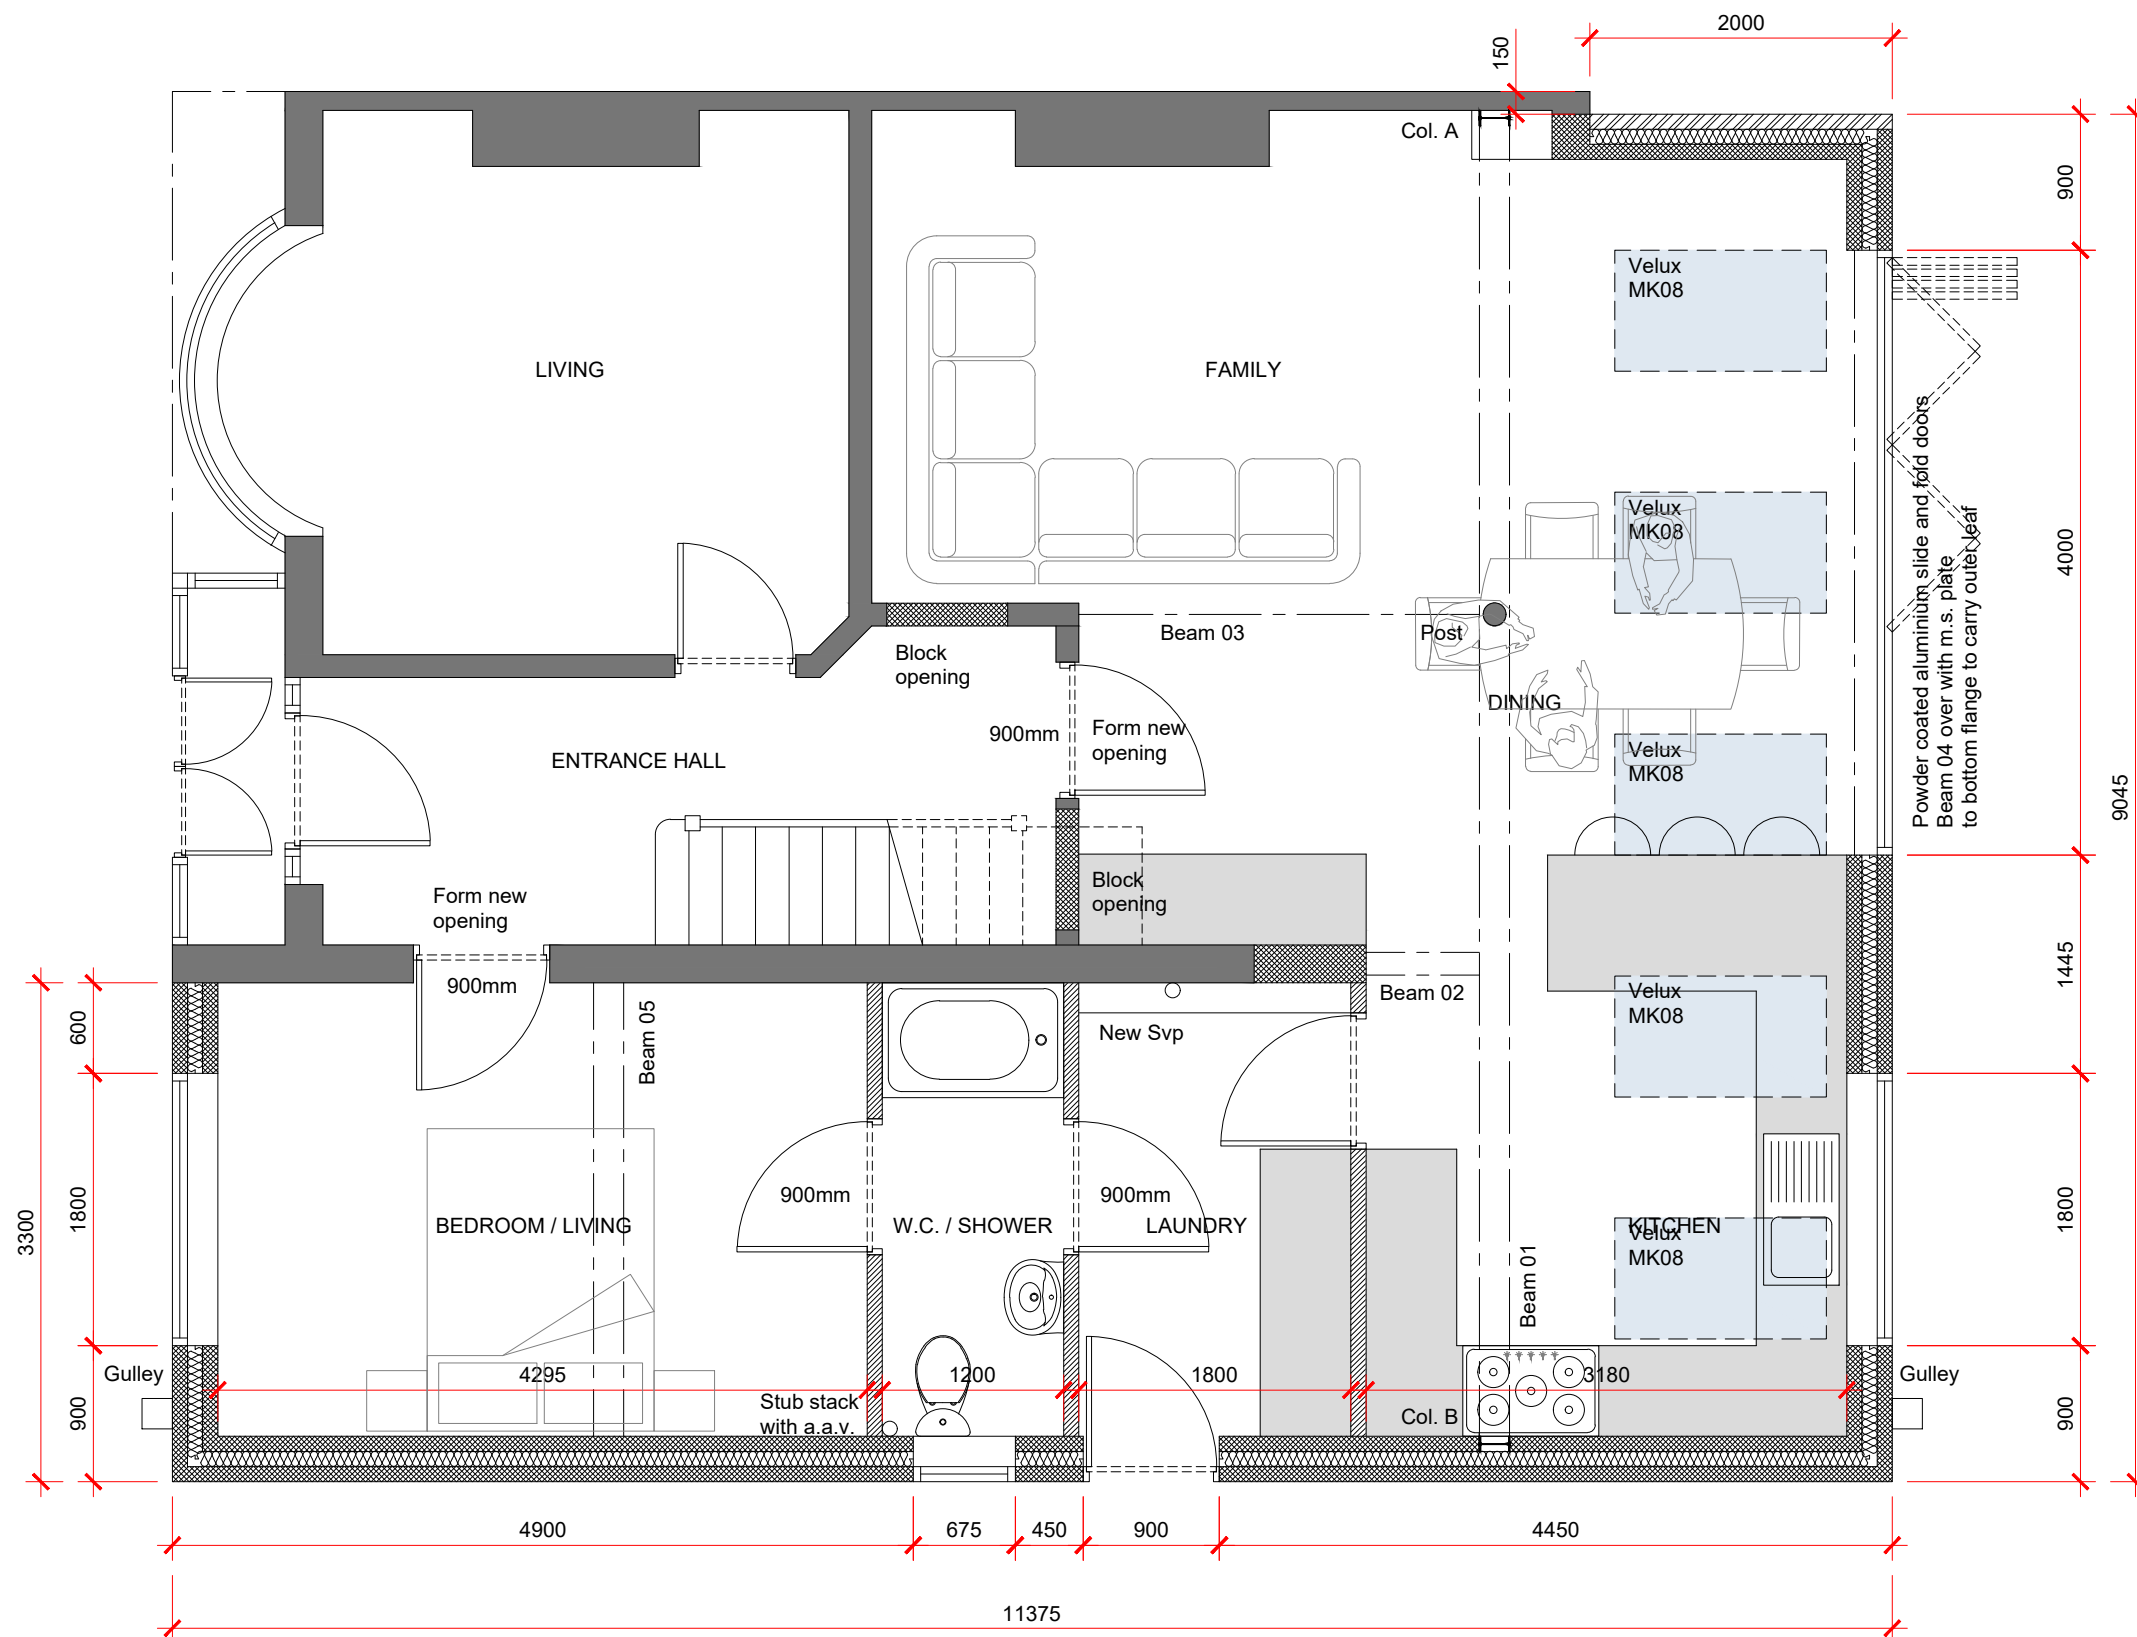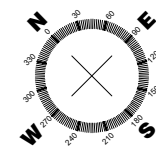

## GROUND FLOOR PLAN

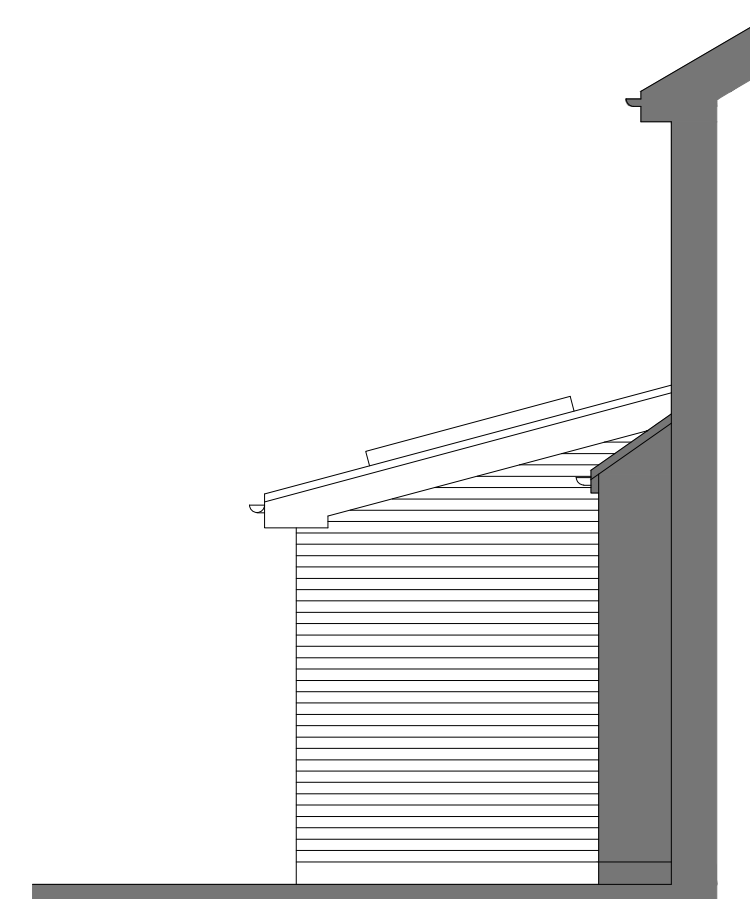

## NORTH EAST ELEVATION



### BLOCK PLAN (Scale 1:1500)

- Materials Symbols :**
- |                                                                                       |                                               |
|---------------------------------------------------------------------------------------|-----------------------------------------------|
|  | Blockwork                                     |
|  | Facing Brickwork                              |
|  | Non load bearing studwork (75x50 C16 timbers) |
|  | PIR Insulation                                |
|  | Existing structural element                   |

- |                        |            |
|------------------------|------------|
| 02 Issued for approval | 18-11-2021 |
| 01 Issued for approval | 16-11-2021 |

| REVISION DETAILS | Date |
|------------------|------|
|------------------|------|

- ☐ Draft
- ☐ Preliminary
- ☒ For Approval
- ☐ Planning
- ☐ Building Regulations
- ☐ Tender
- ☐ Contract
- ☐ Construction
- ☐ As Built

## PROJECT

Extension to :  
39 Fernbank Avenue  
Liverpool,  
L36 9UD

## DRAWING TITLE

Proposed plans and elevations

Scale @ A1:

DRAWING NO:

2021 157 002

Revision:

02

BRYSON ARCHITECTURE  
STUDIO

t: 0151 647 0371  
e: studio@bryson.archi  
w: www.bryson.archi