
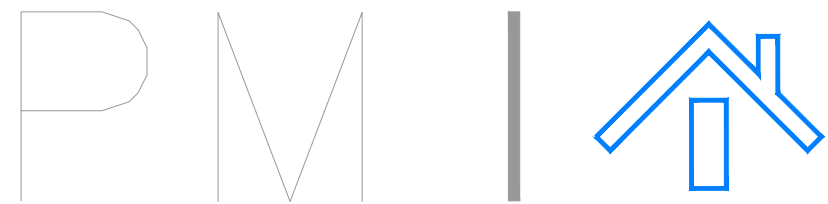
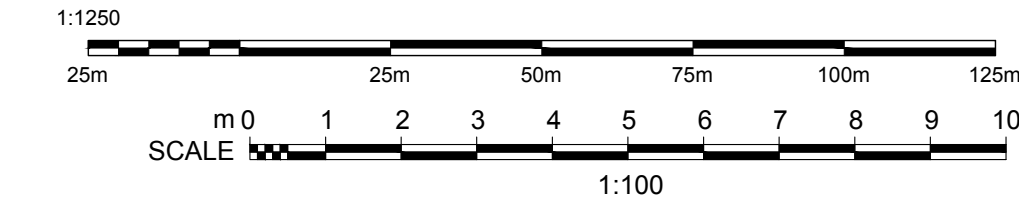


SITE PLAN | SCALE 1:100

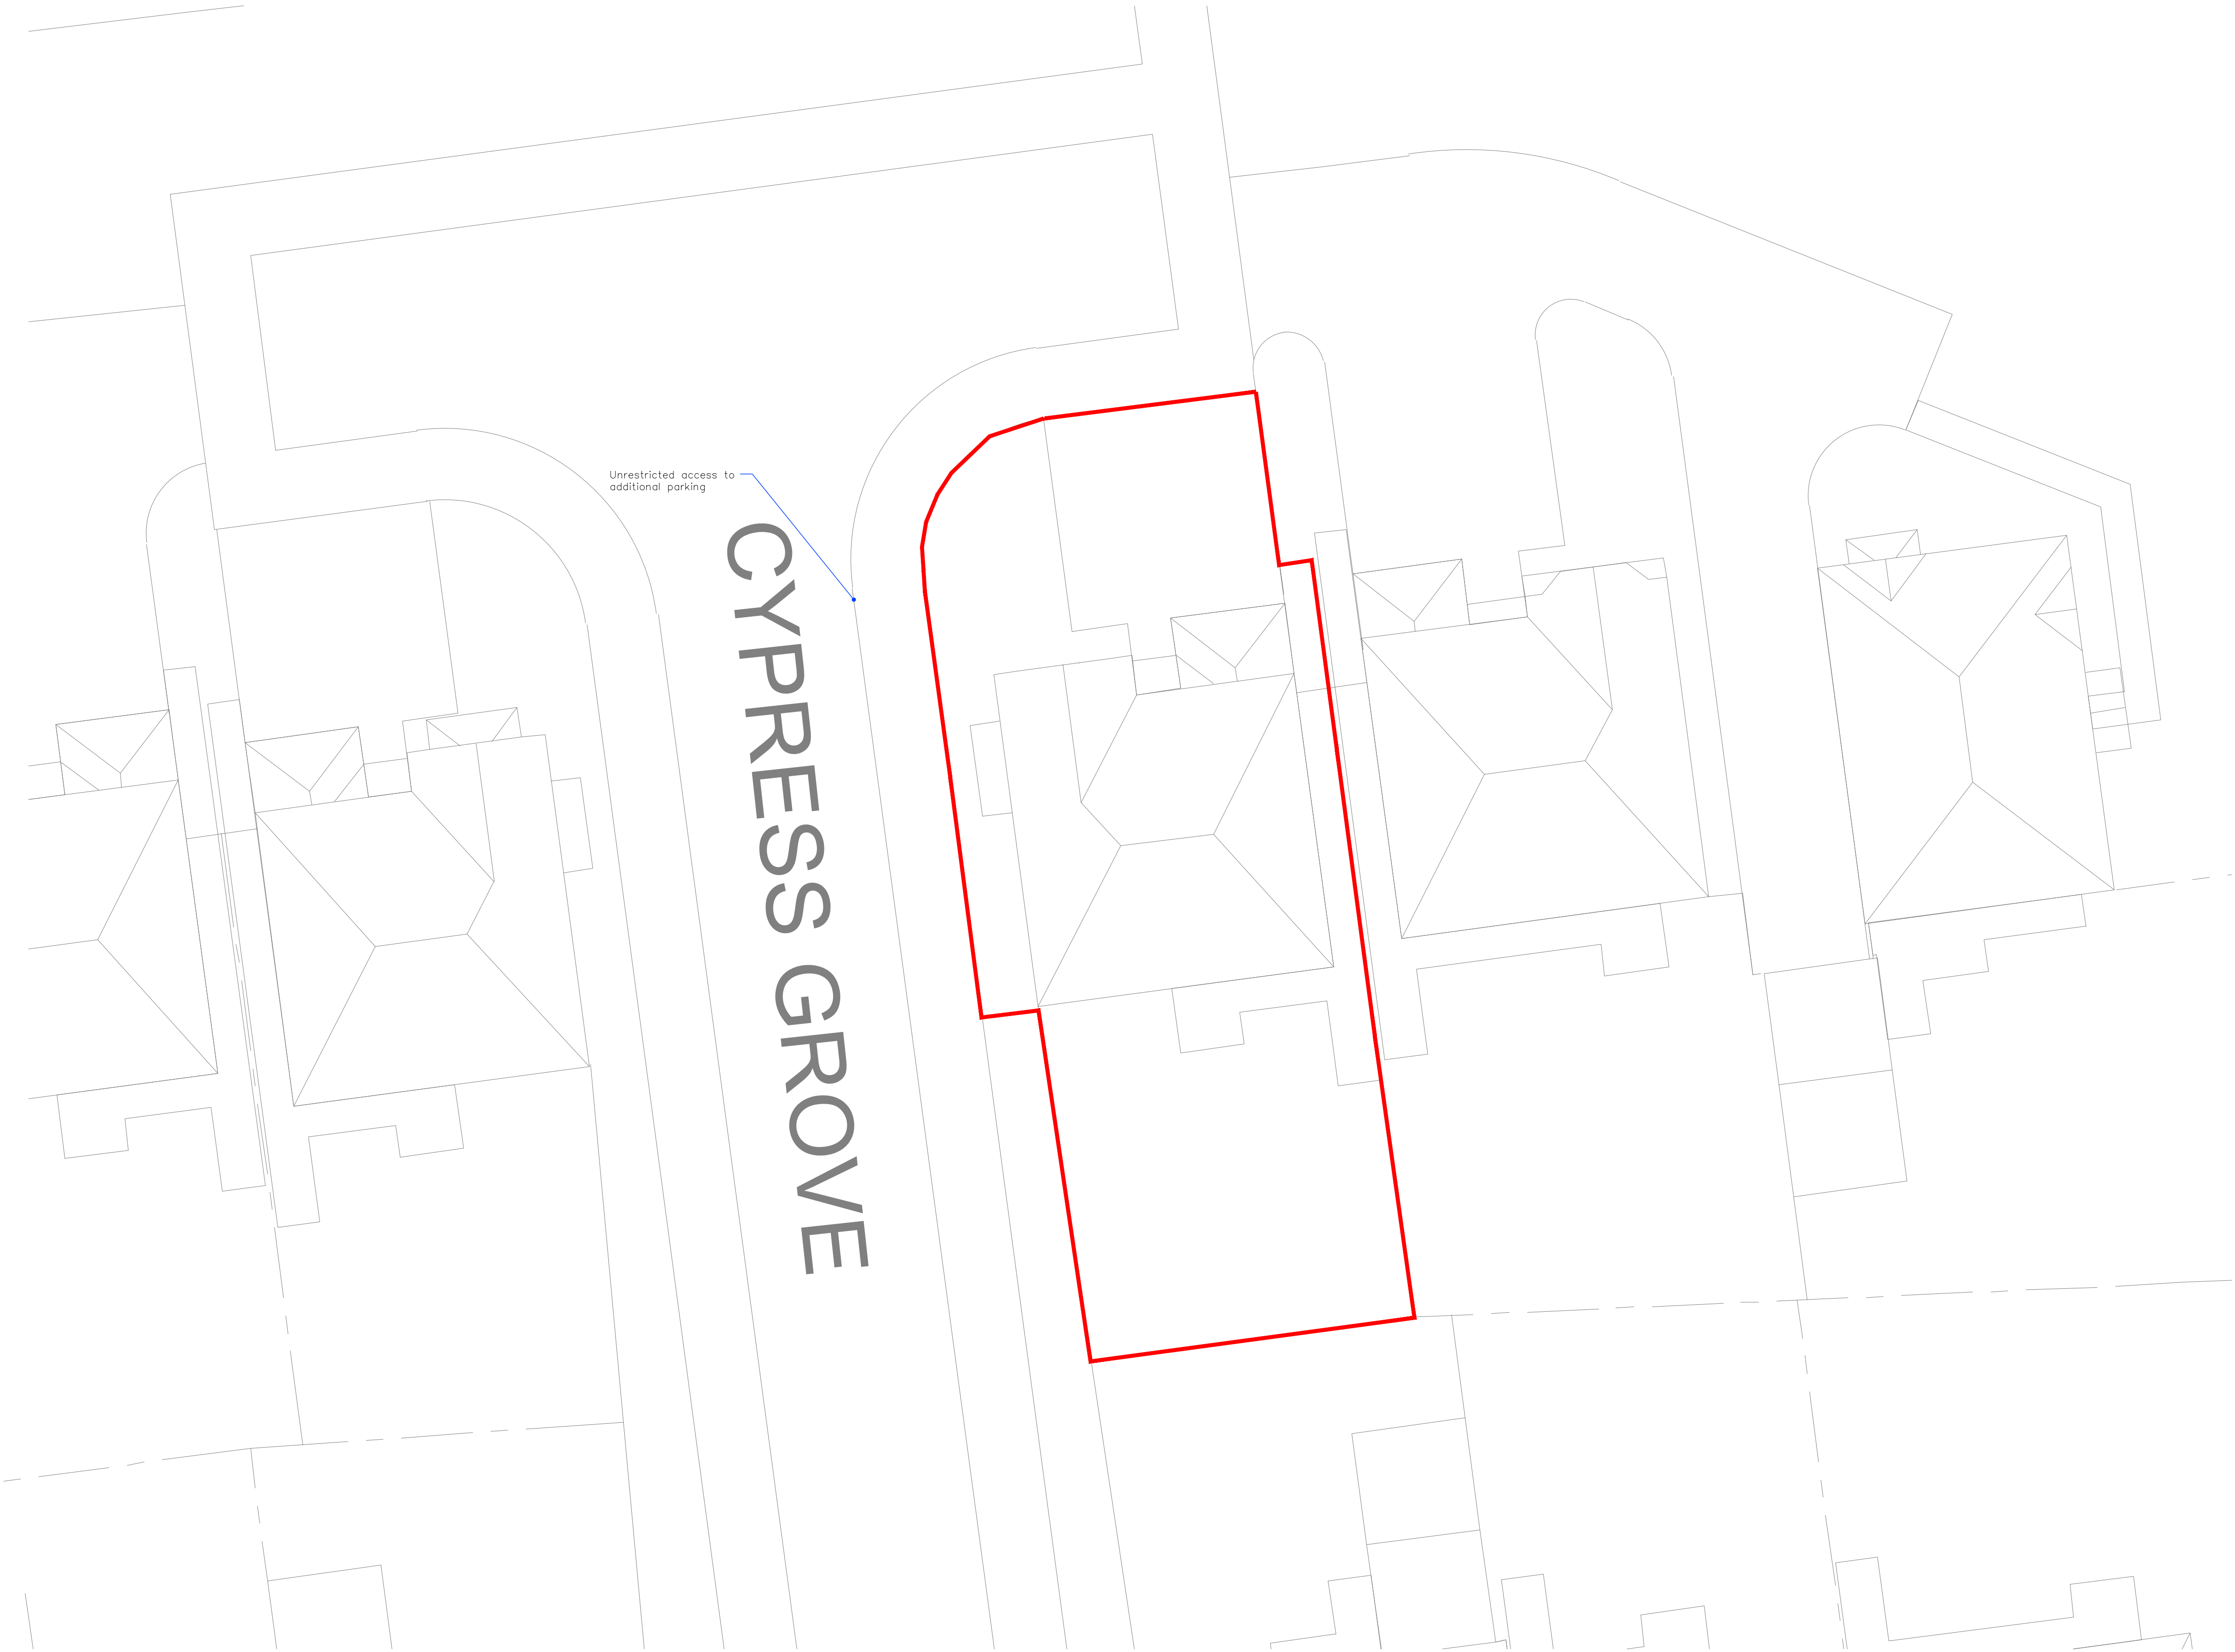

PARLE MAGUIRE DESIGNS

PROJECT: 20 CYPRESS GROVE
LIVERPOOL
L16 2AB

CLIENT: MR WORRALL

Drawing Title
SITE AND LOCATION PLANS

Drawing No.
A100


Date:
JUNE 2024

Scale:
VARIES @ A1

Revision:
-

Issue:
PLANNING STATUS

SITE LOCATION PLAN | SCALE 1:1250

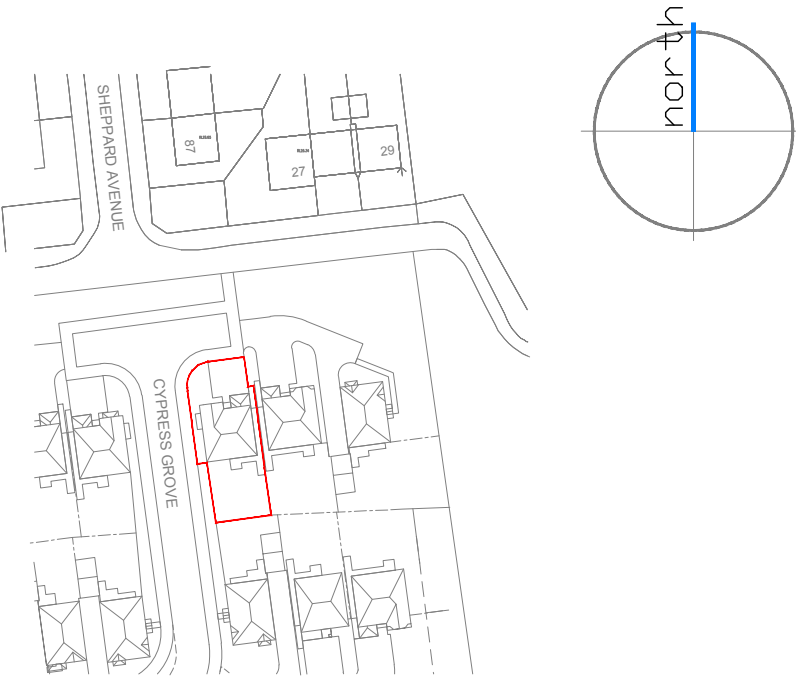

STATUS PLANNING	© Copyright of PM DESIGNS®. All rights reserved. ALL dimensions are in millimetres unless stated otherwise. ALL dimensions must be checked on site prior to construction and any discrepancies reported to the architect. Work is subject to change following detailed design.				
	RevNo	Revision note	Date	Signature	Checked