


All dimensions to be checked on site.
Figured dimensions to be read in preference to scaled.
BCA accepts no responsibility for any unauthorised amendments to the drawing and does not permit unauthorised copying of the drawing.

This drawing is copyright and remains the property of BCA unless otherwise agreed.

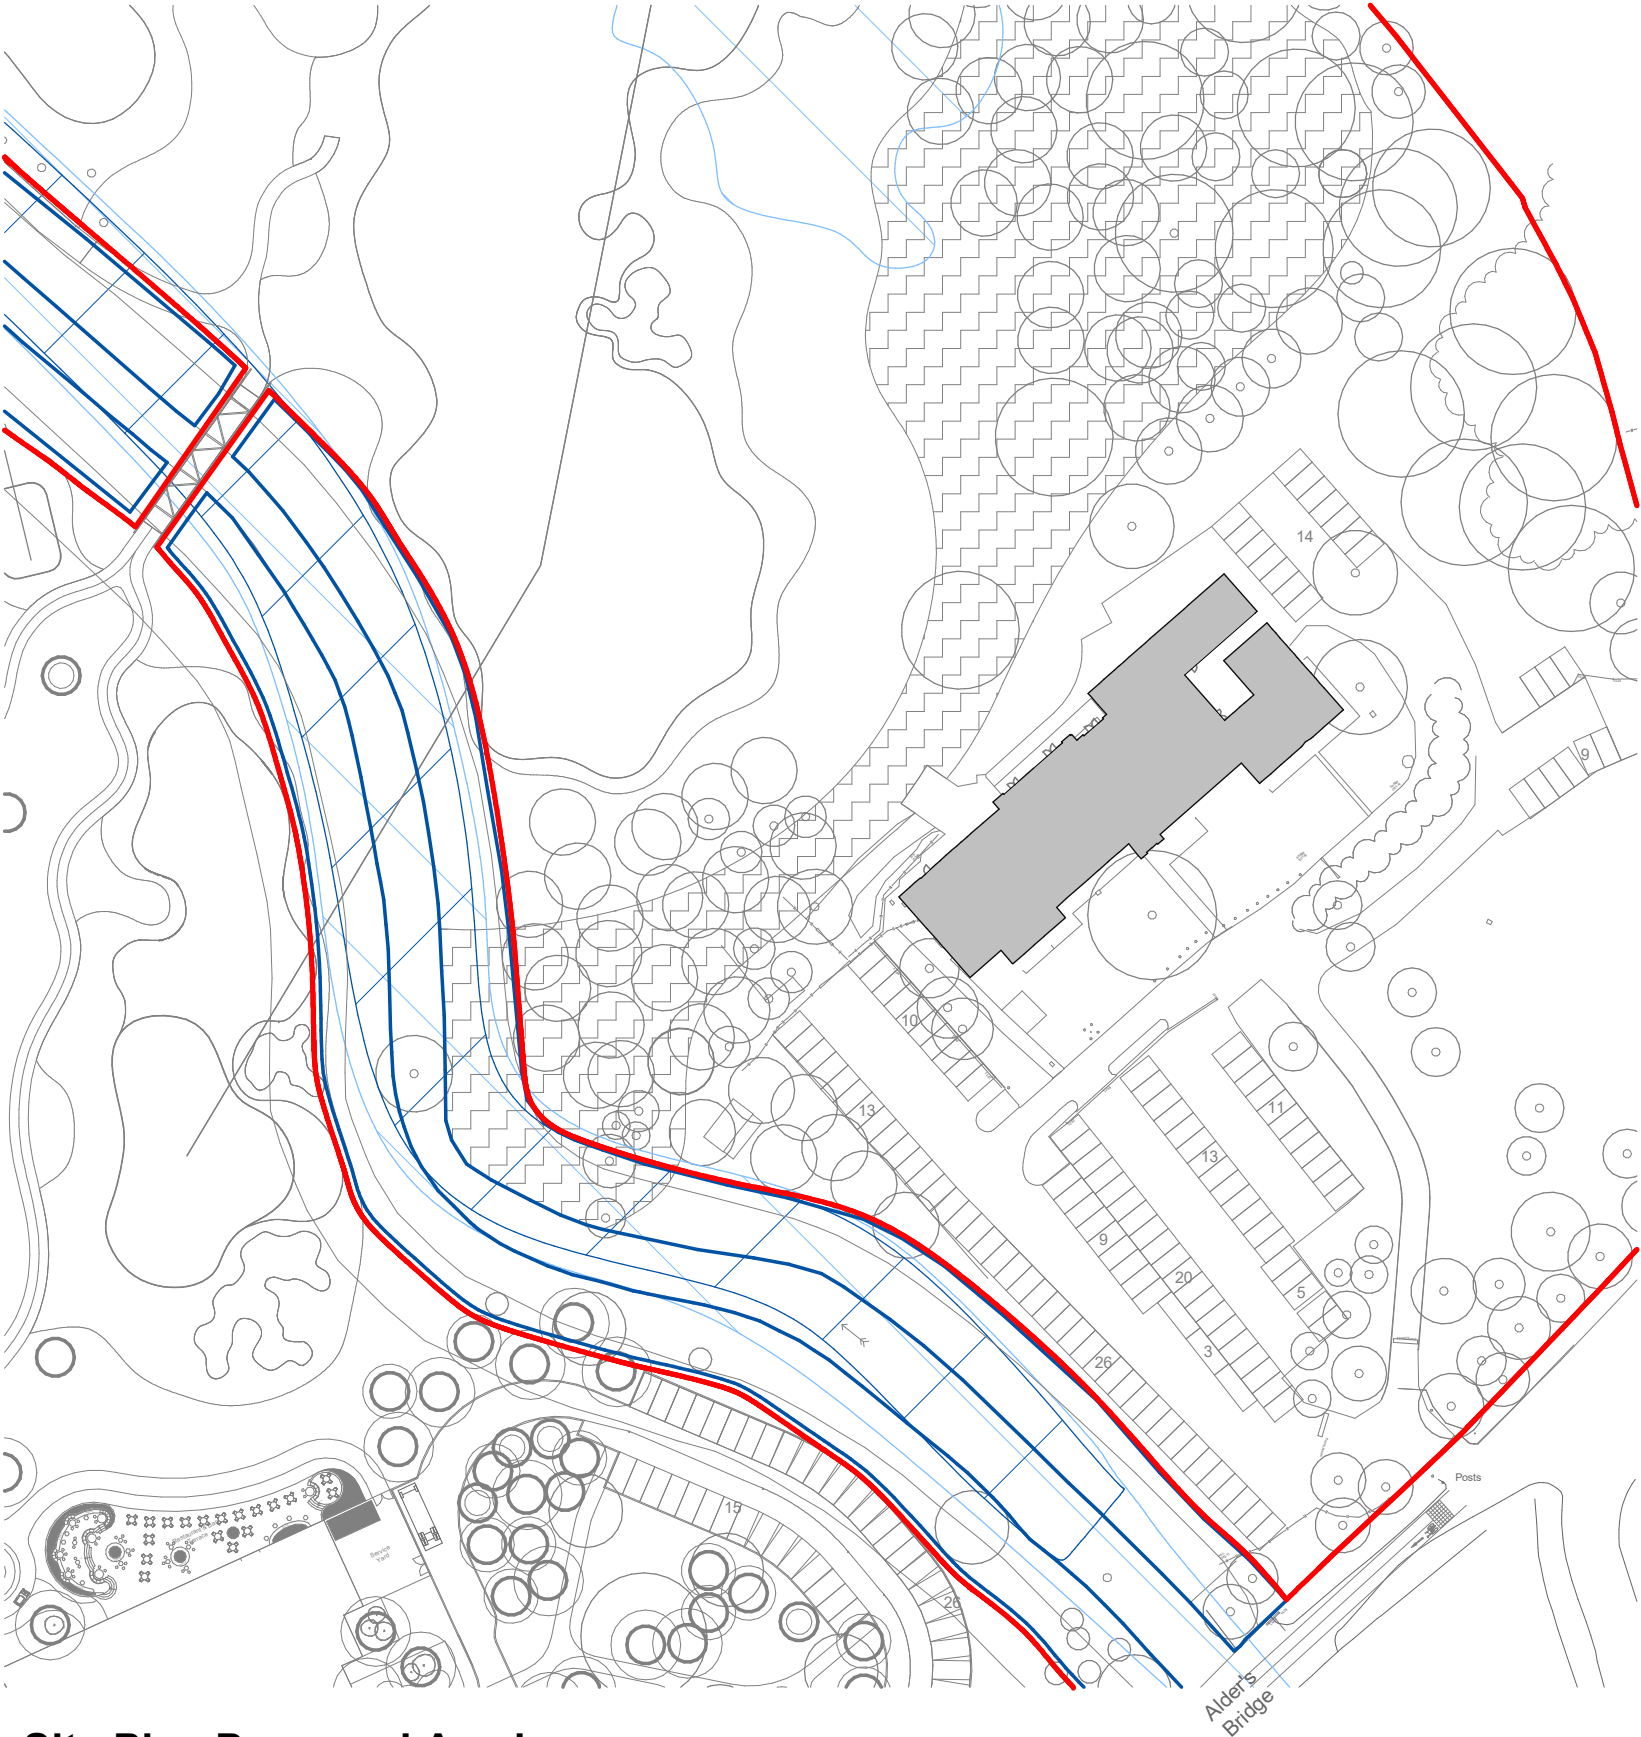

Site Plan Proposed Academy
1 : 1000



Brock Carmichael
19 Old Hall Street
Liverpool, L3 9LQ
brockcarmichael.co.uk
+44 (0) 151 242 6222

Client	Green Circle Leisure	Drawn By	OB
BCA Project Ref	22.017	Checked By	JC
Project Title	Kirkby Valley Golf Course	Date	19/06/24
Drawing Title	Site Plan Proposed - Academy	Status	S1
Drawing Reference	22017 - BCA - ZZ - ZZ - DR - A - 02102	Revision	P5
		Scale@A3	1 : 1000