



PINNINCOT PLACE

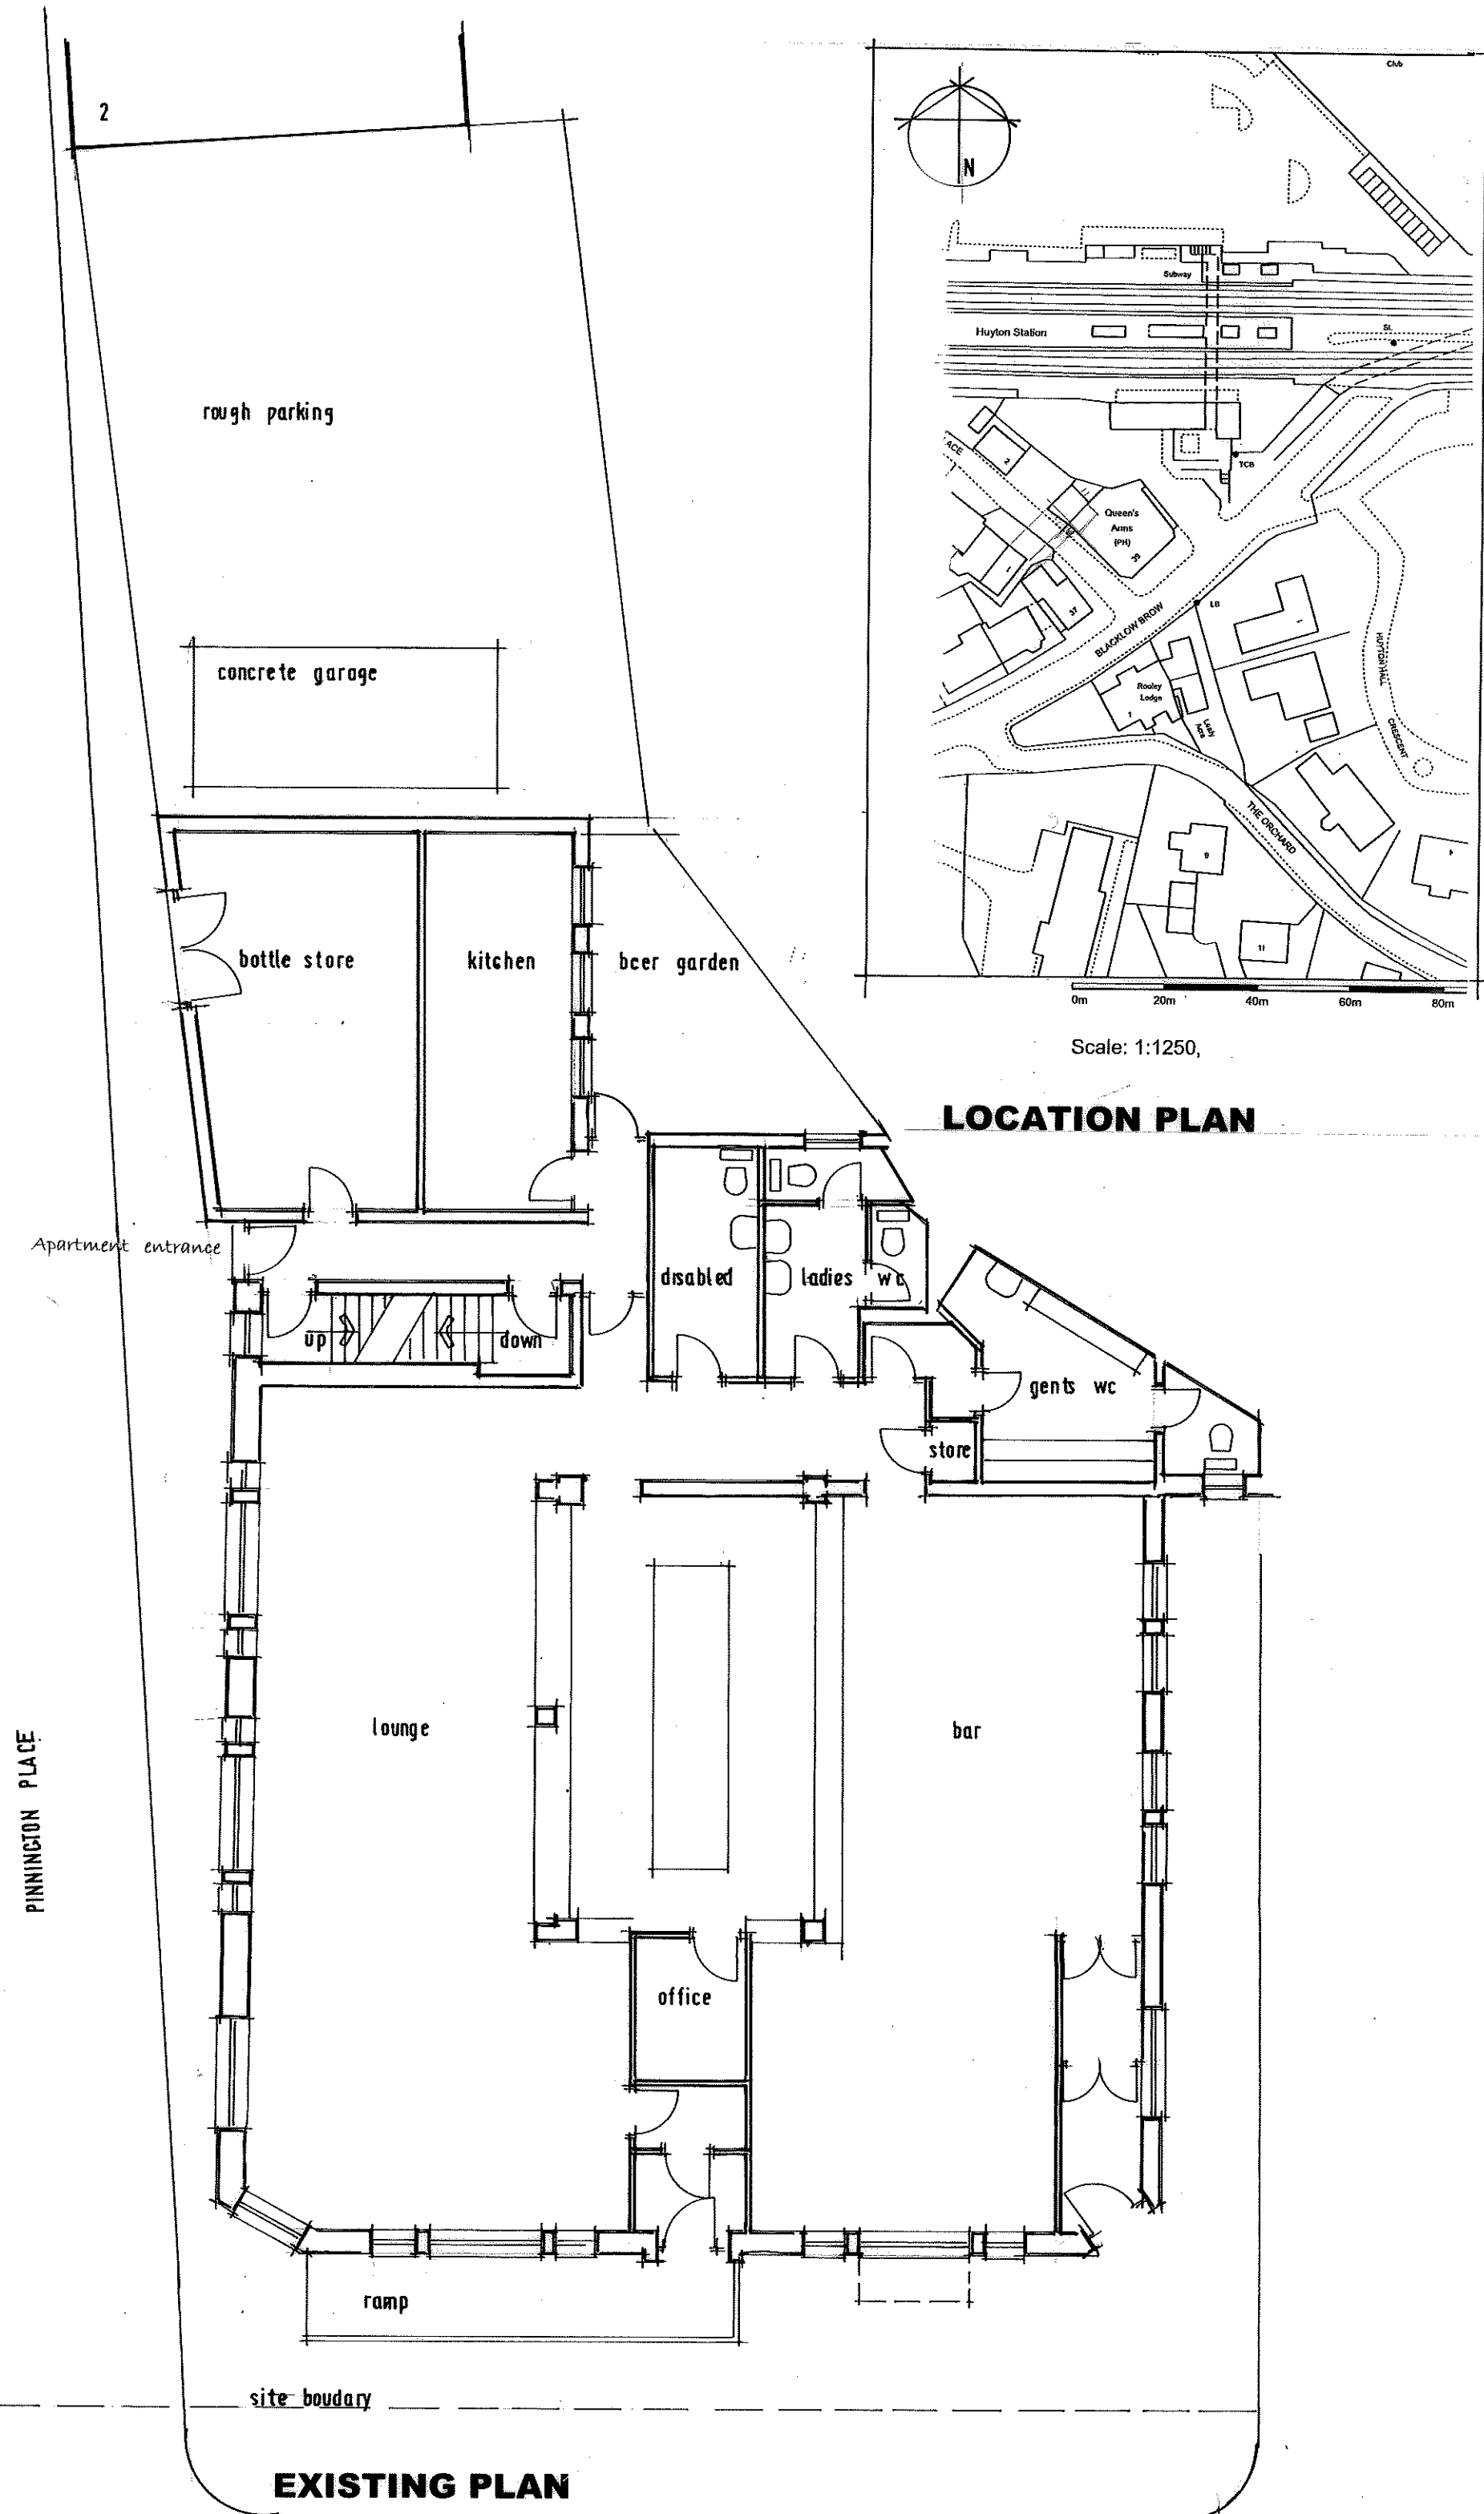

PINNINCOT PLACE

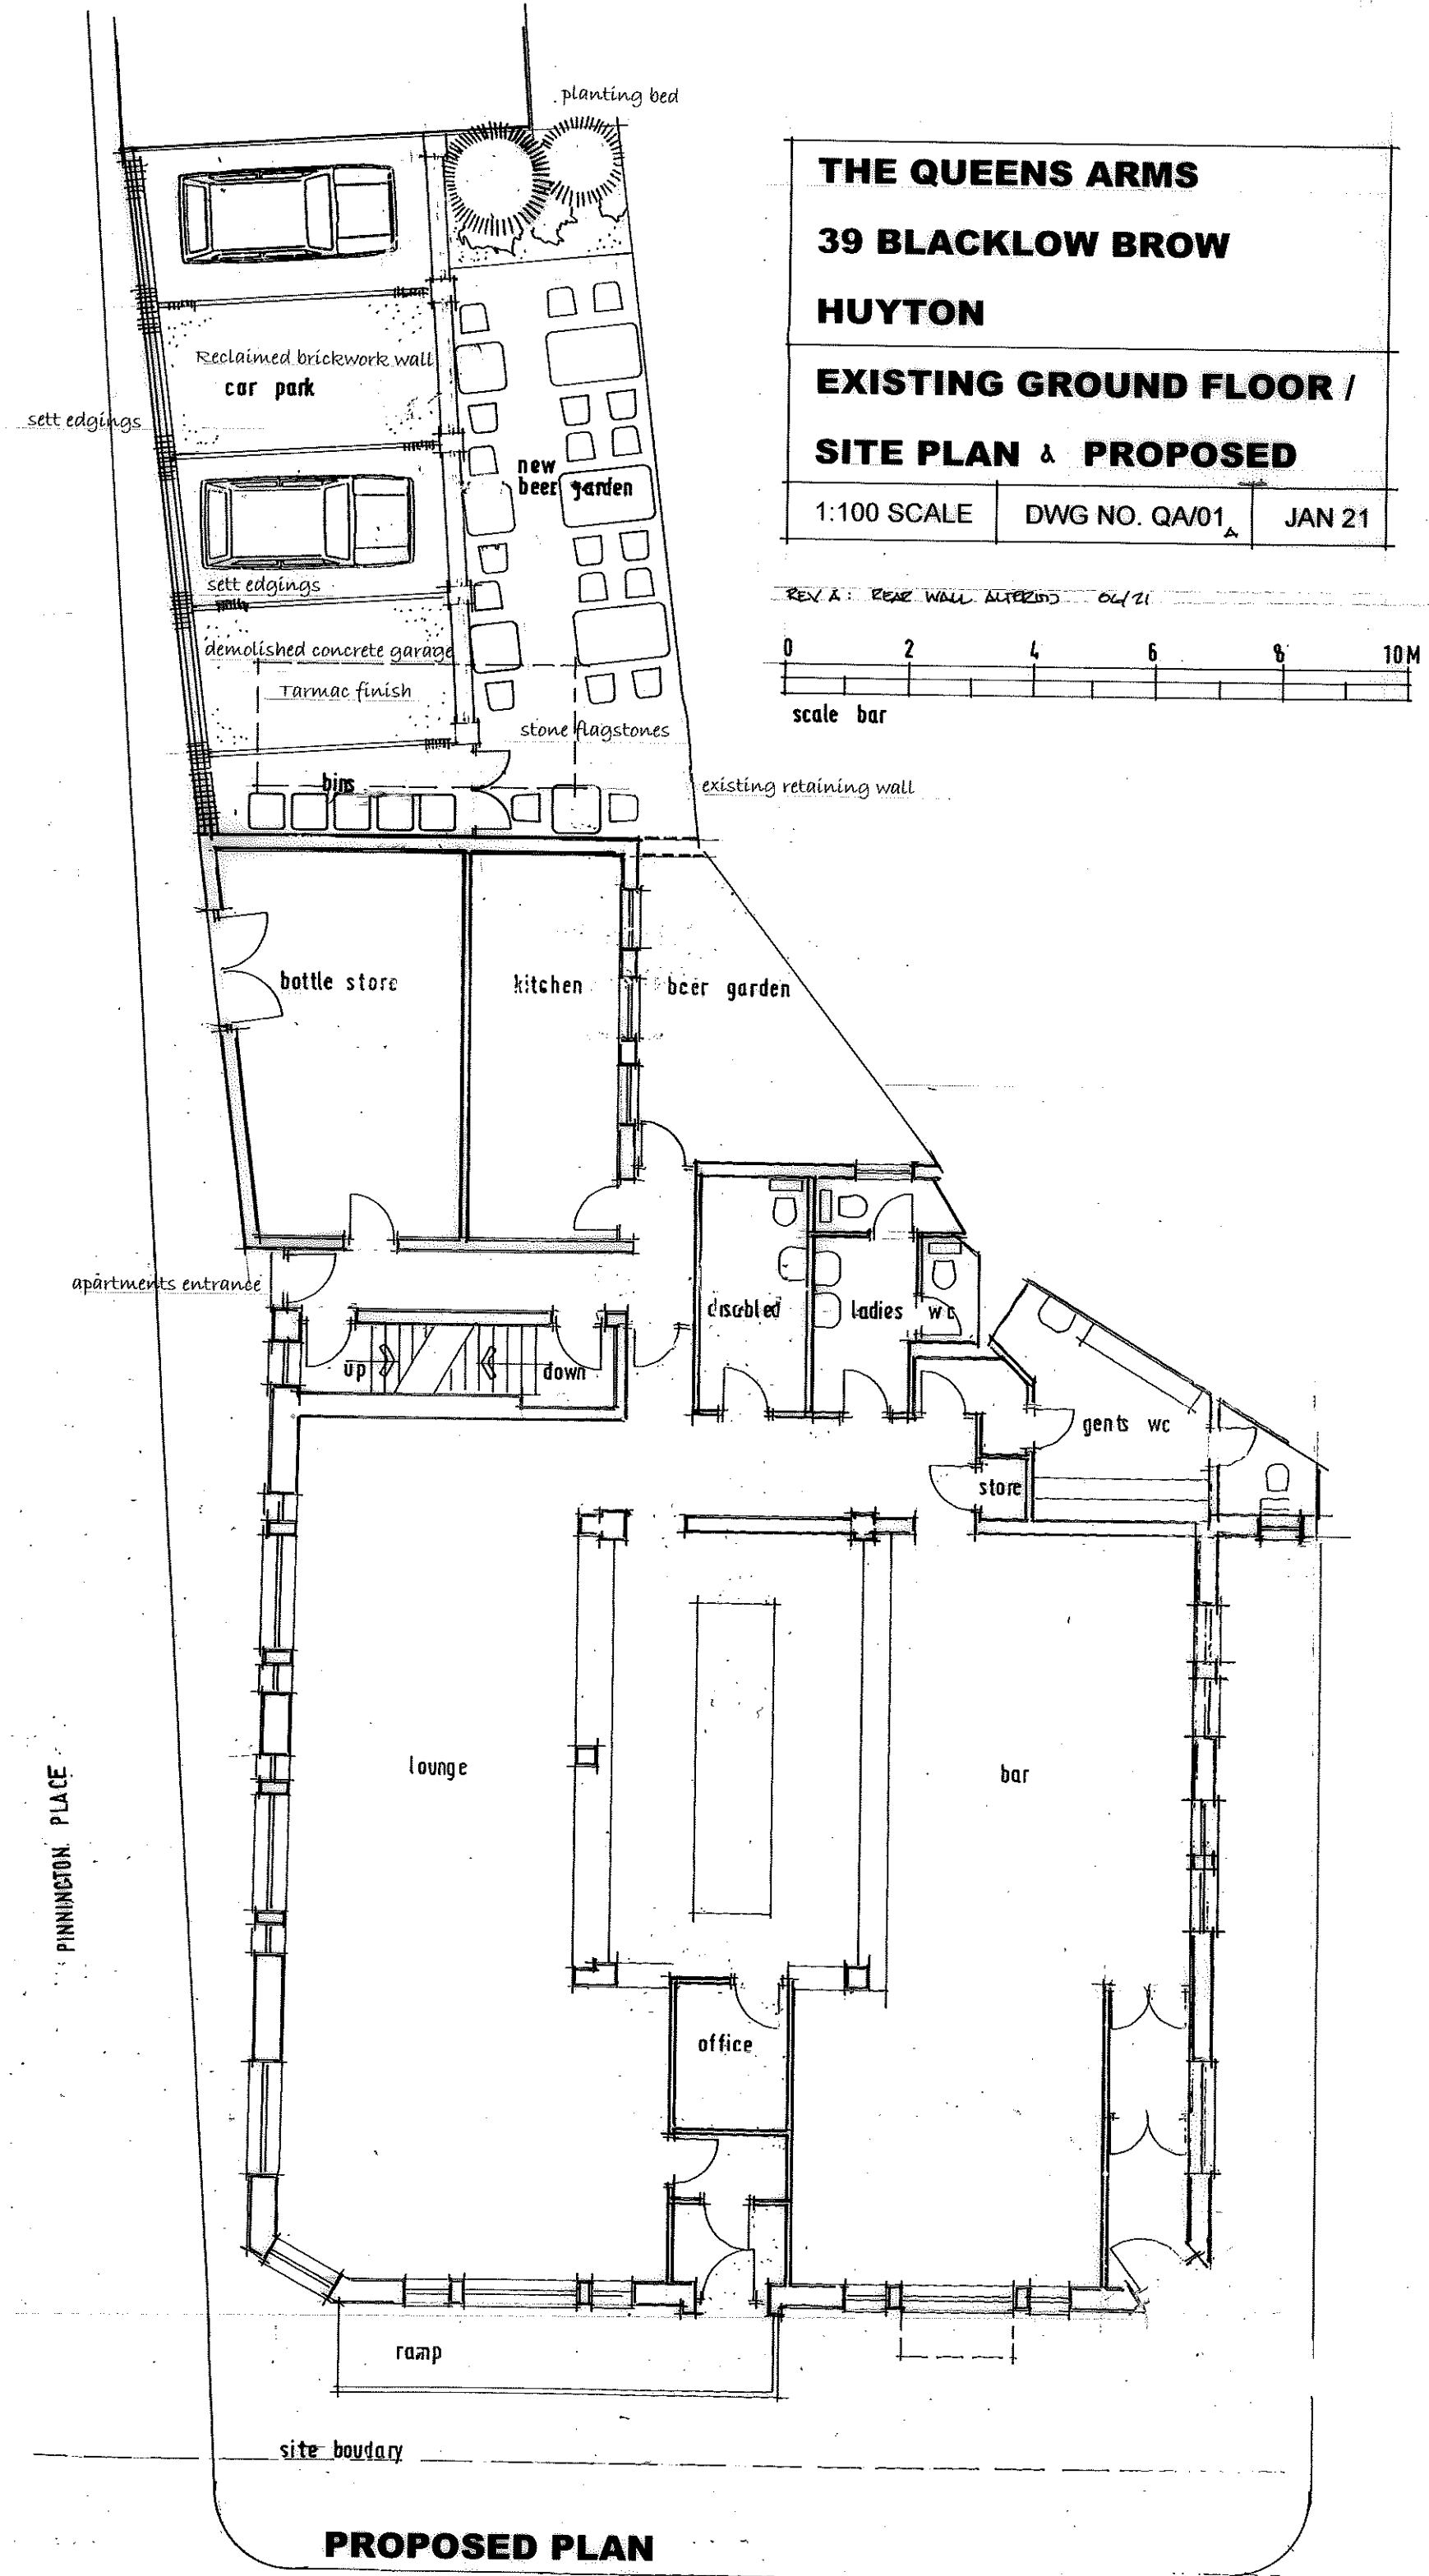

THE QUEENS ARMS

39 BLACKLOW BROW

HUYTON



PROPOSED FIRST FLOOR PLAN


1:50 SCALE

DWG NO. QA/06

JAN 21

REV A: PLAN RE-ARRANGED 06/21

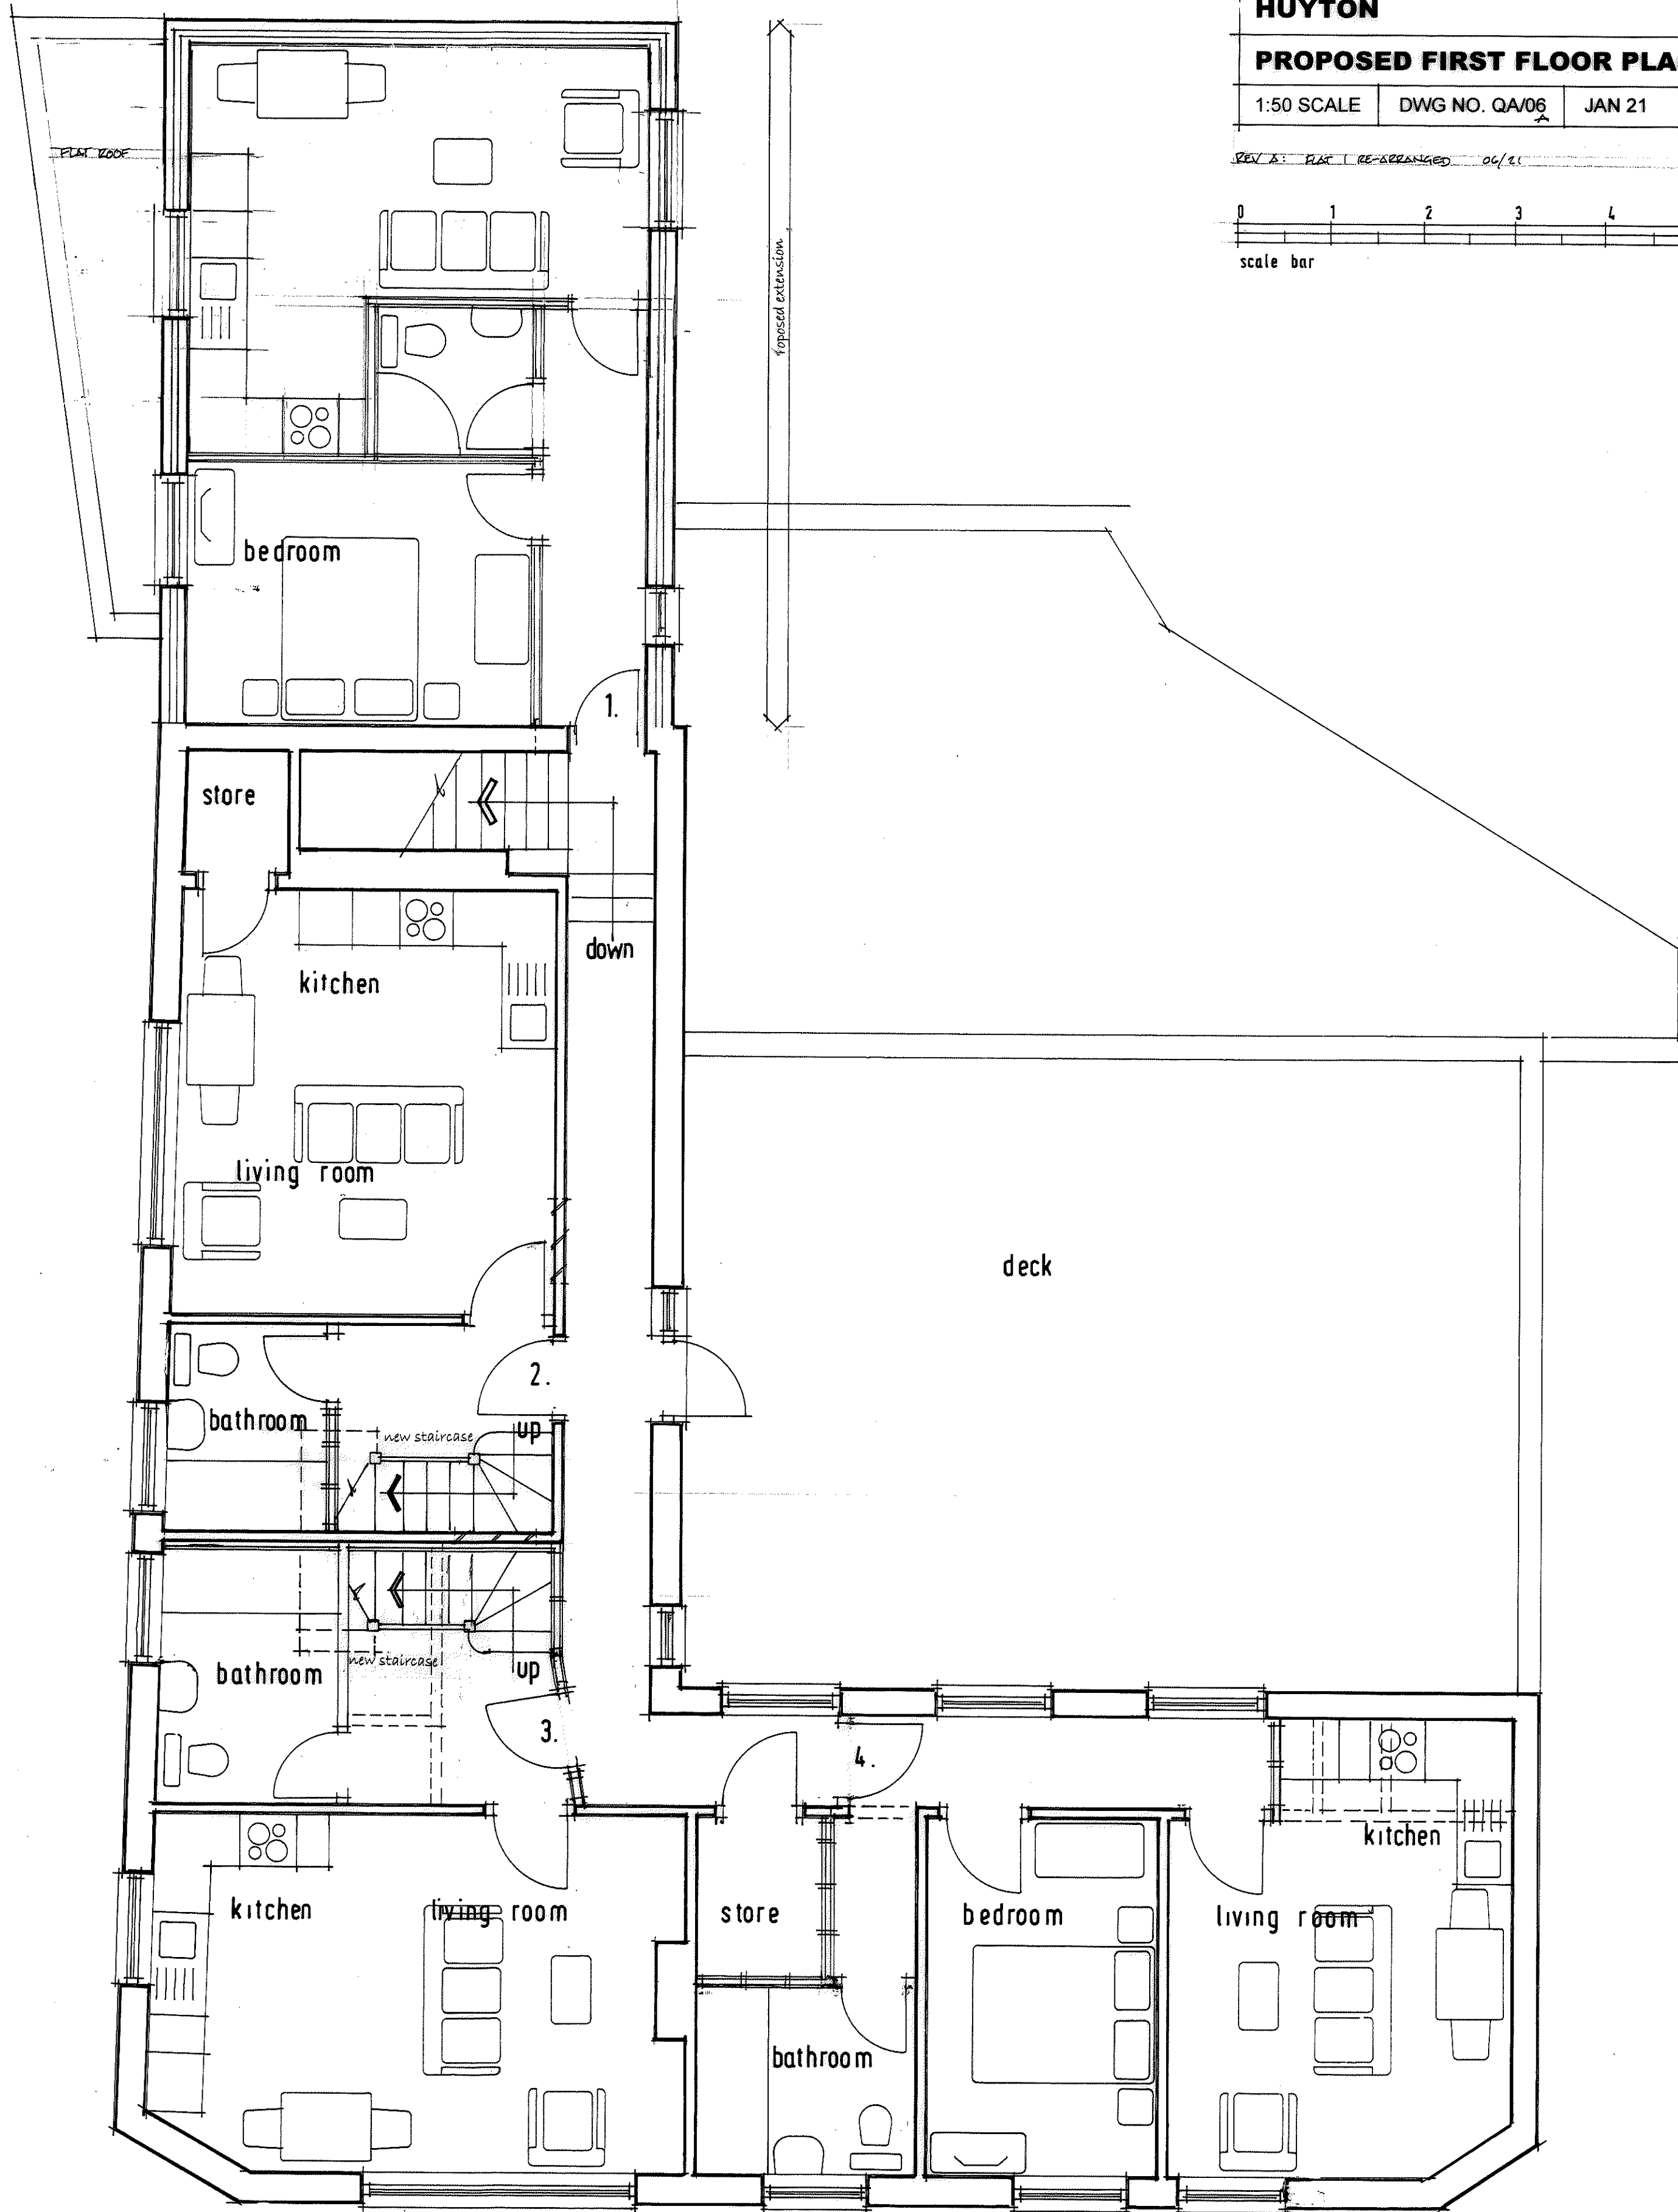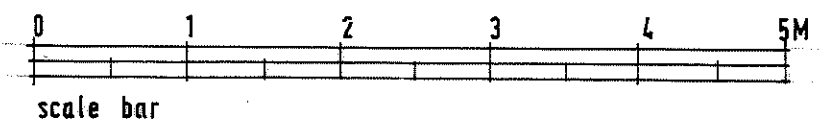


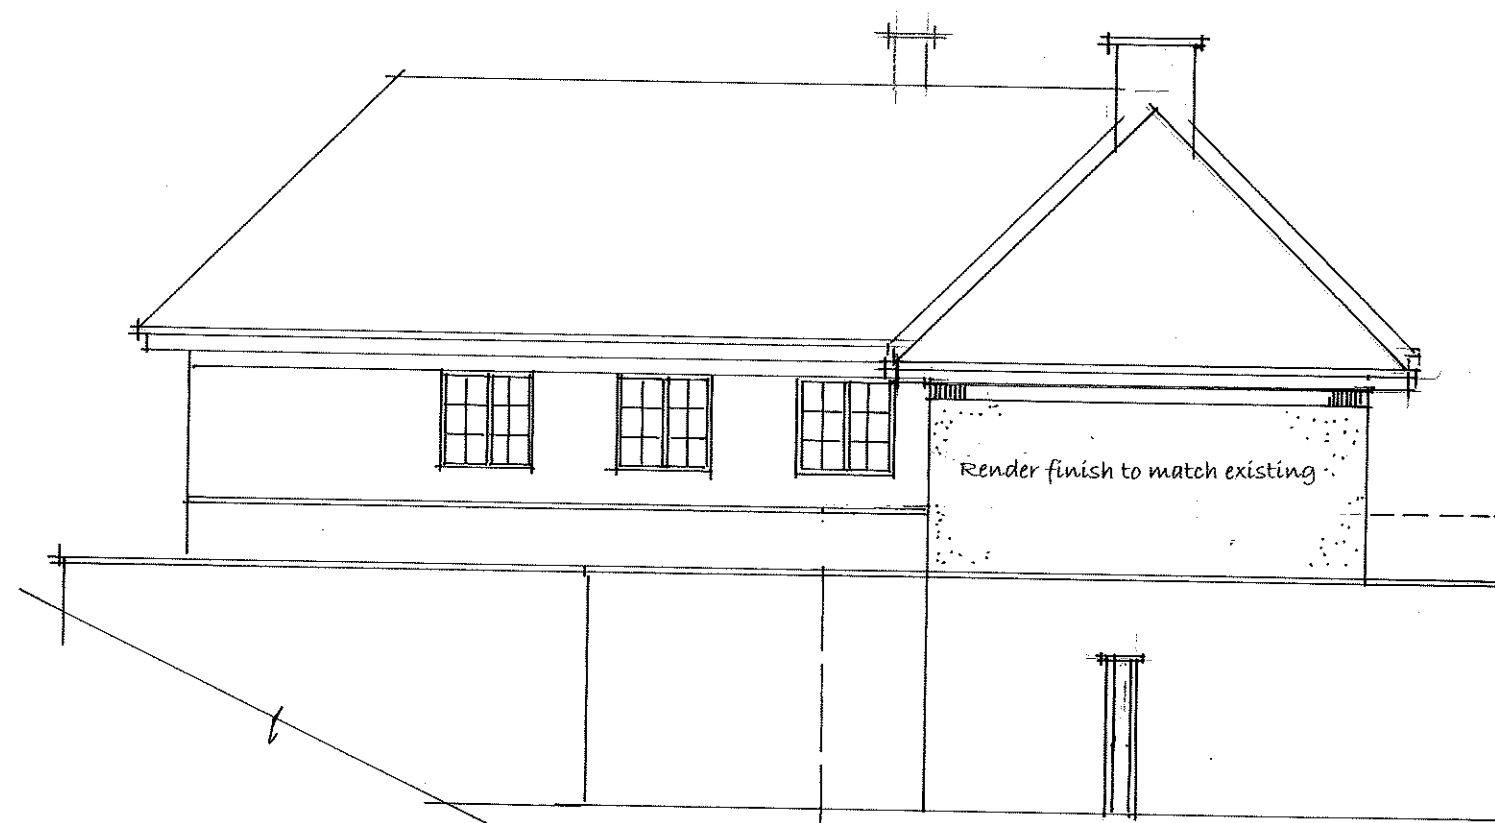


REAR ELEVATION



FRONT ELEVATION

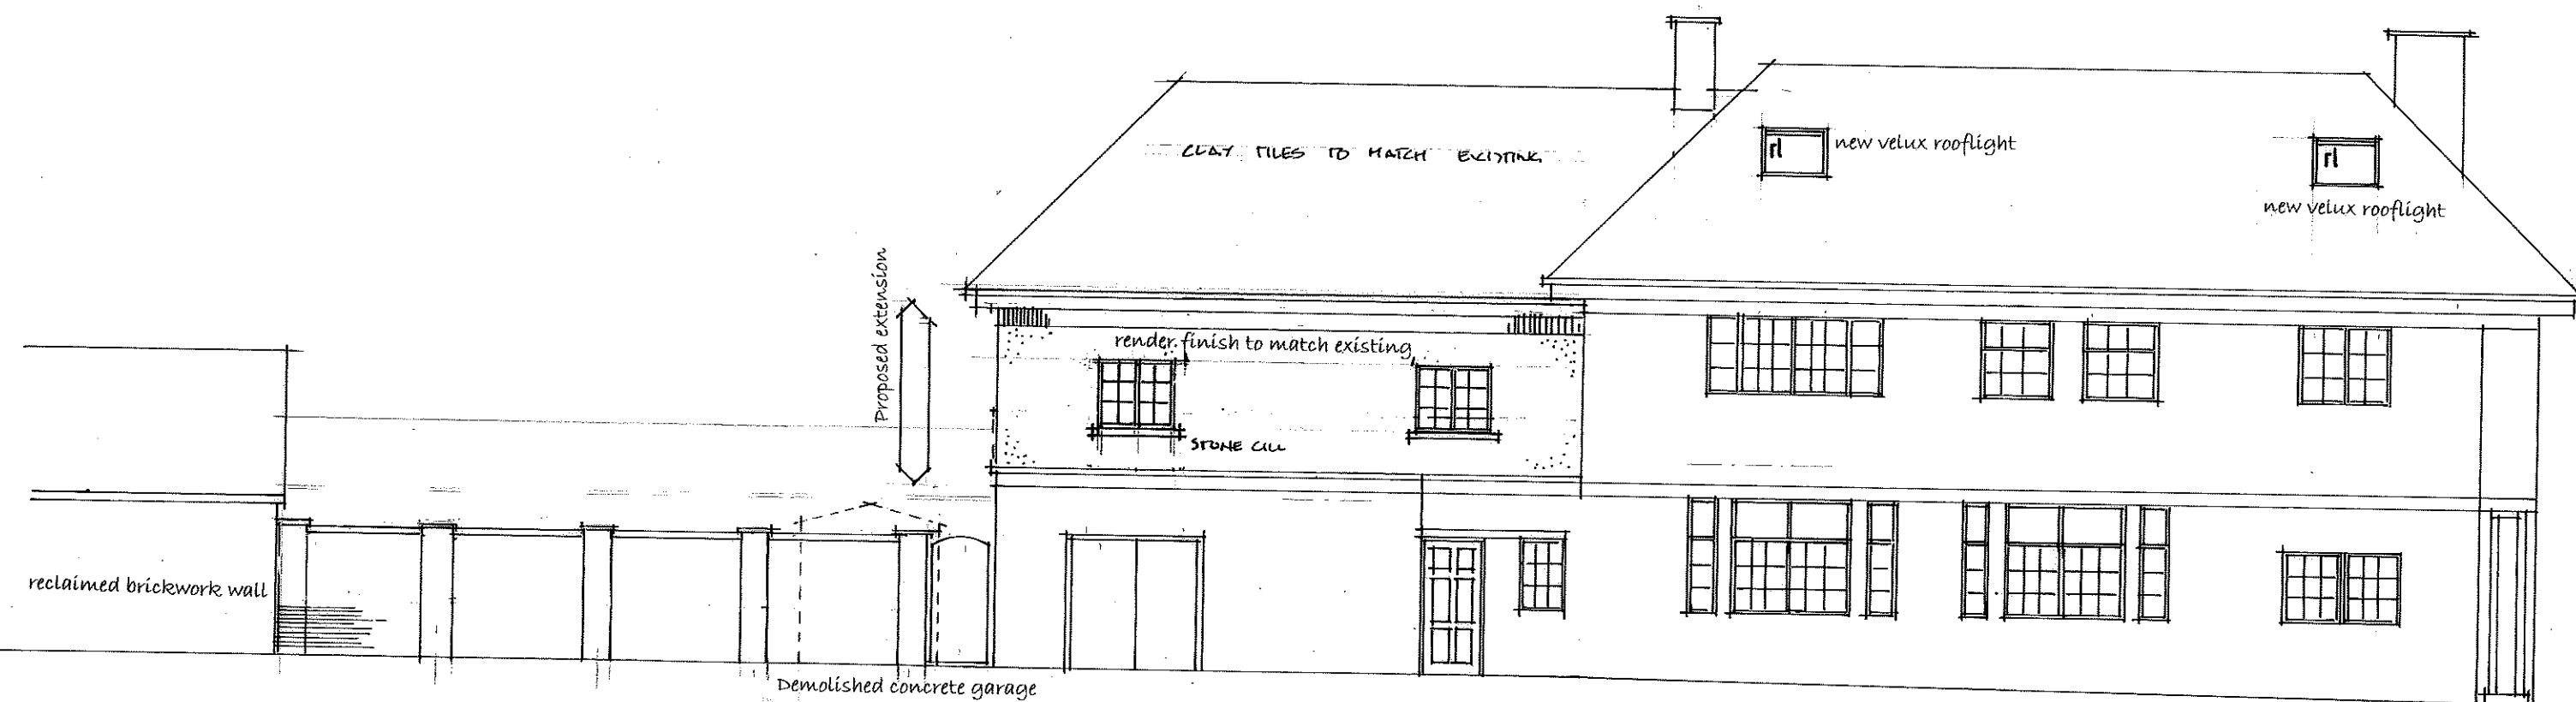

SIDE ELEVATION PINNINGTON PLACE

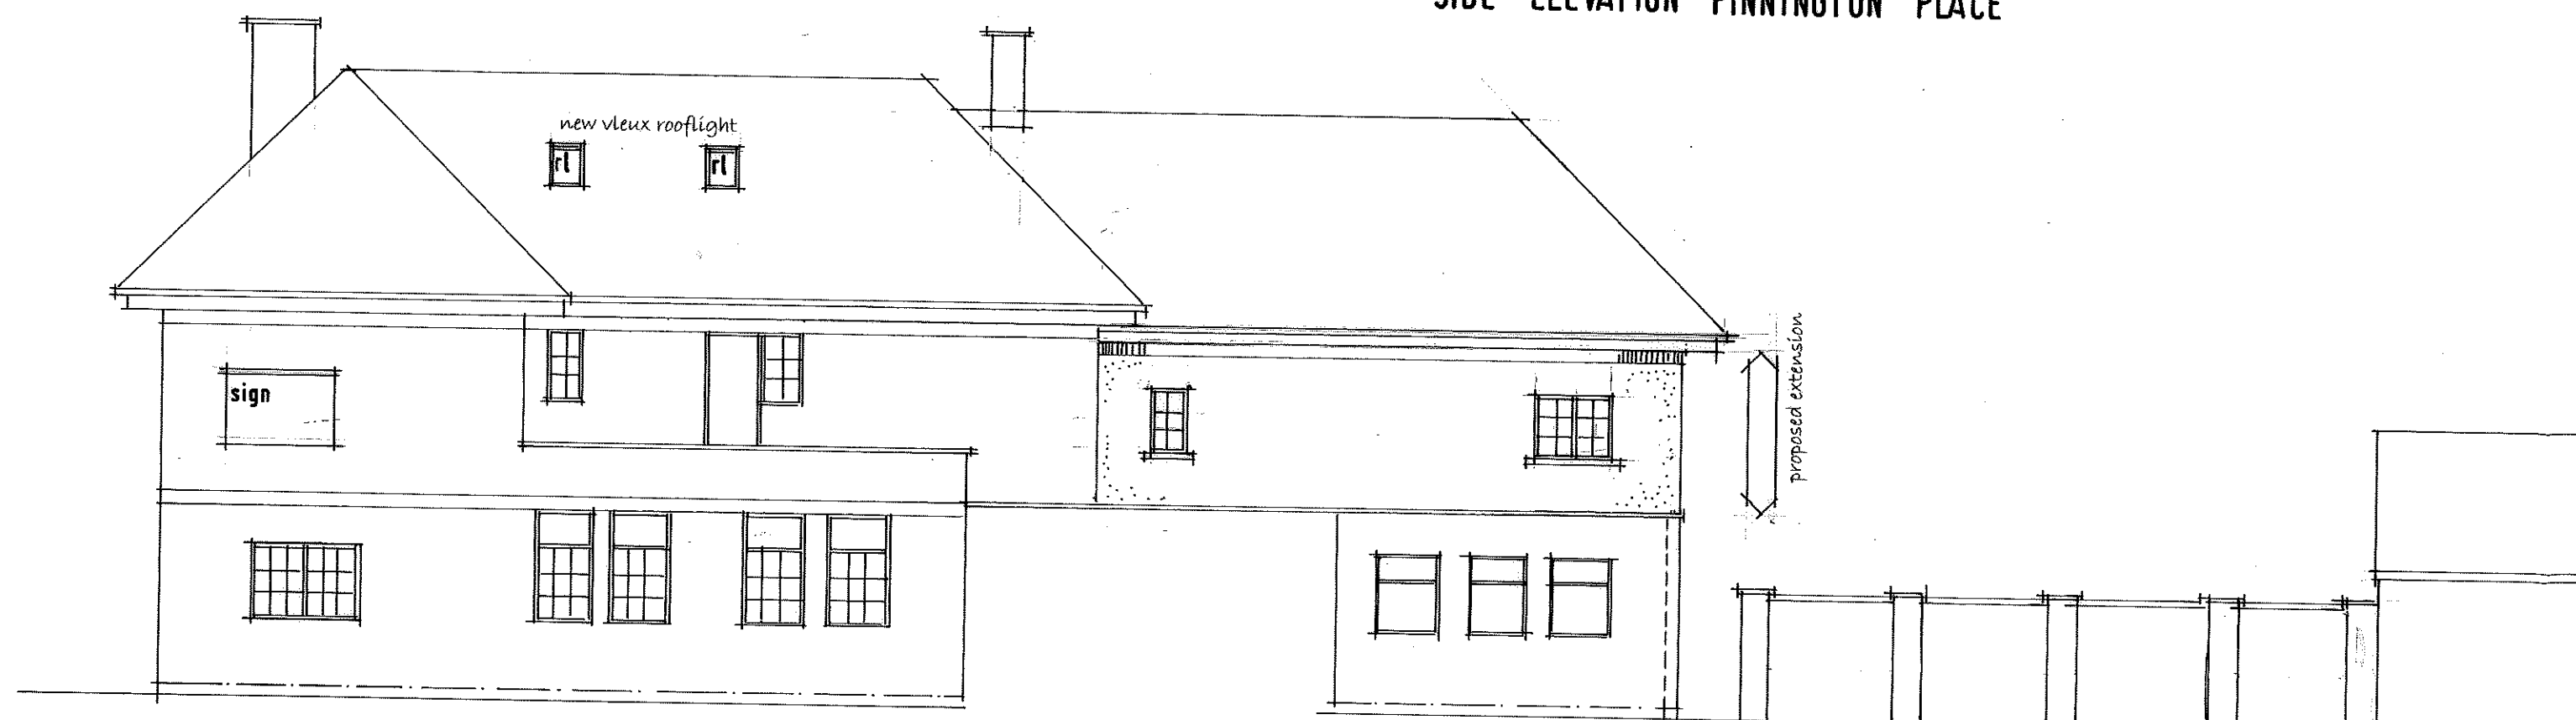

SIDE ELEVATION

THE QUEENS ARMS		
39 BLACKLOW BROW		
HUYTON		
PROPOSED ELEVATIONS		
1:100 SCALE	DWG NO. QA/08	JAN 21

REV A: ELEVATIONS ALTERED 06/21

