

A1A B C D E F G H I J K L M N

1

2

3

4

5

6



7

8


9

10

11

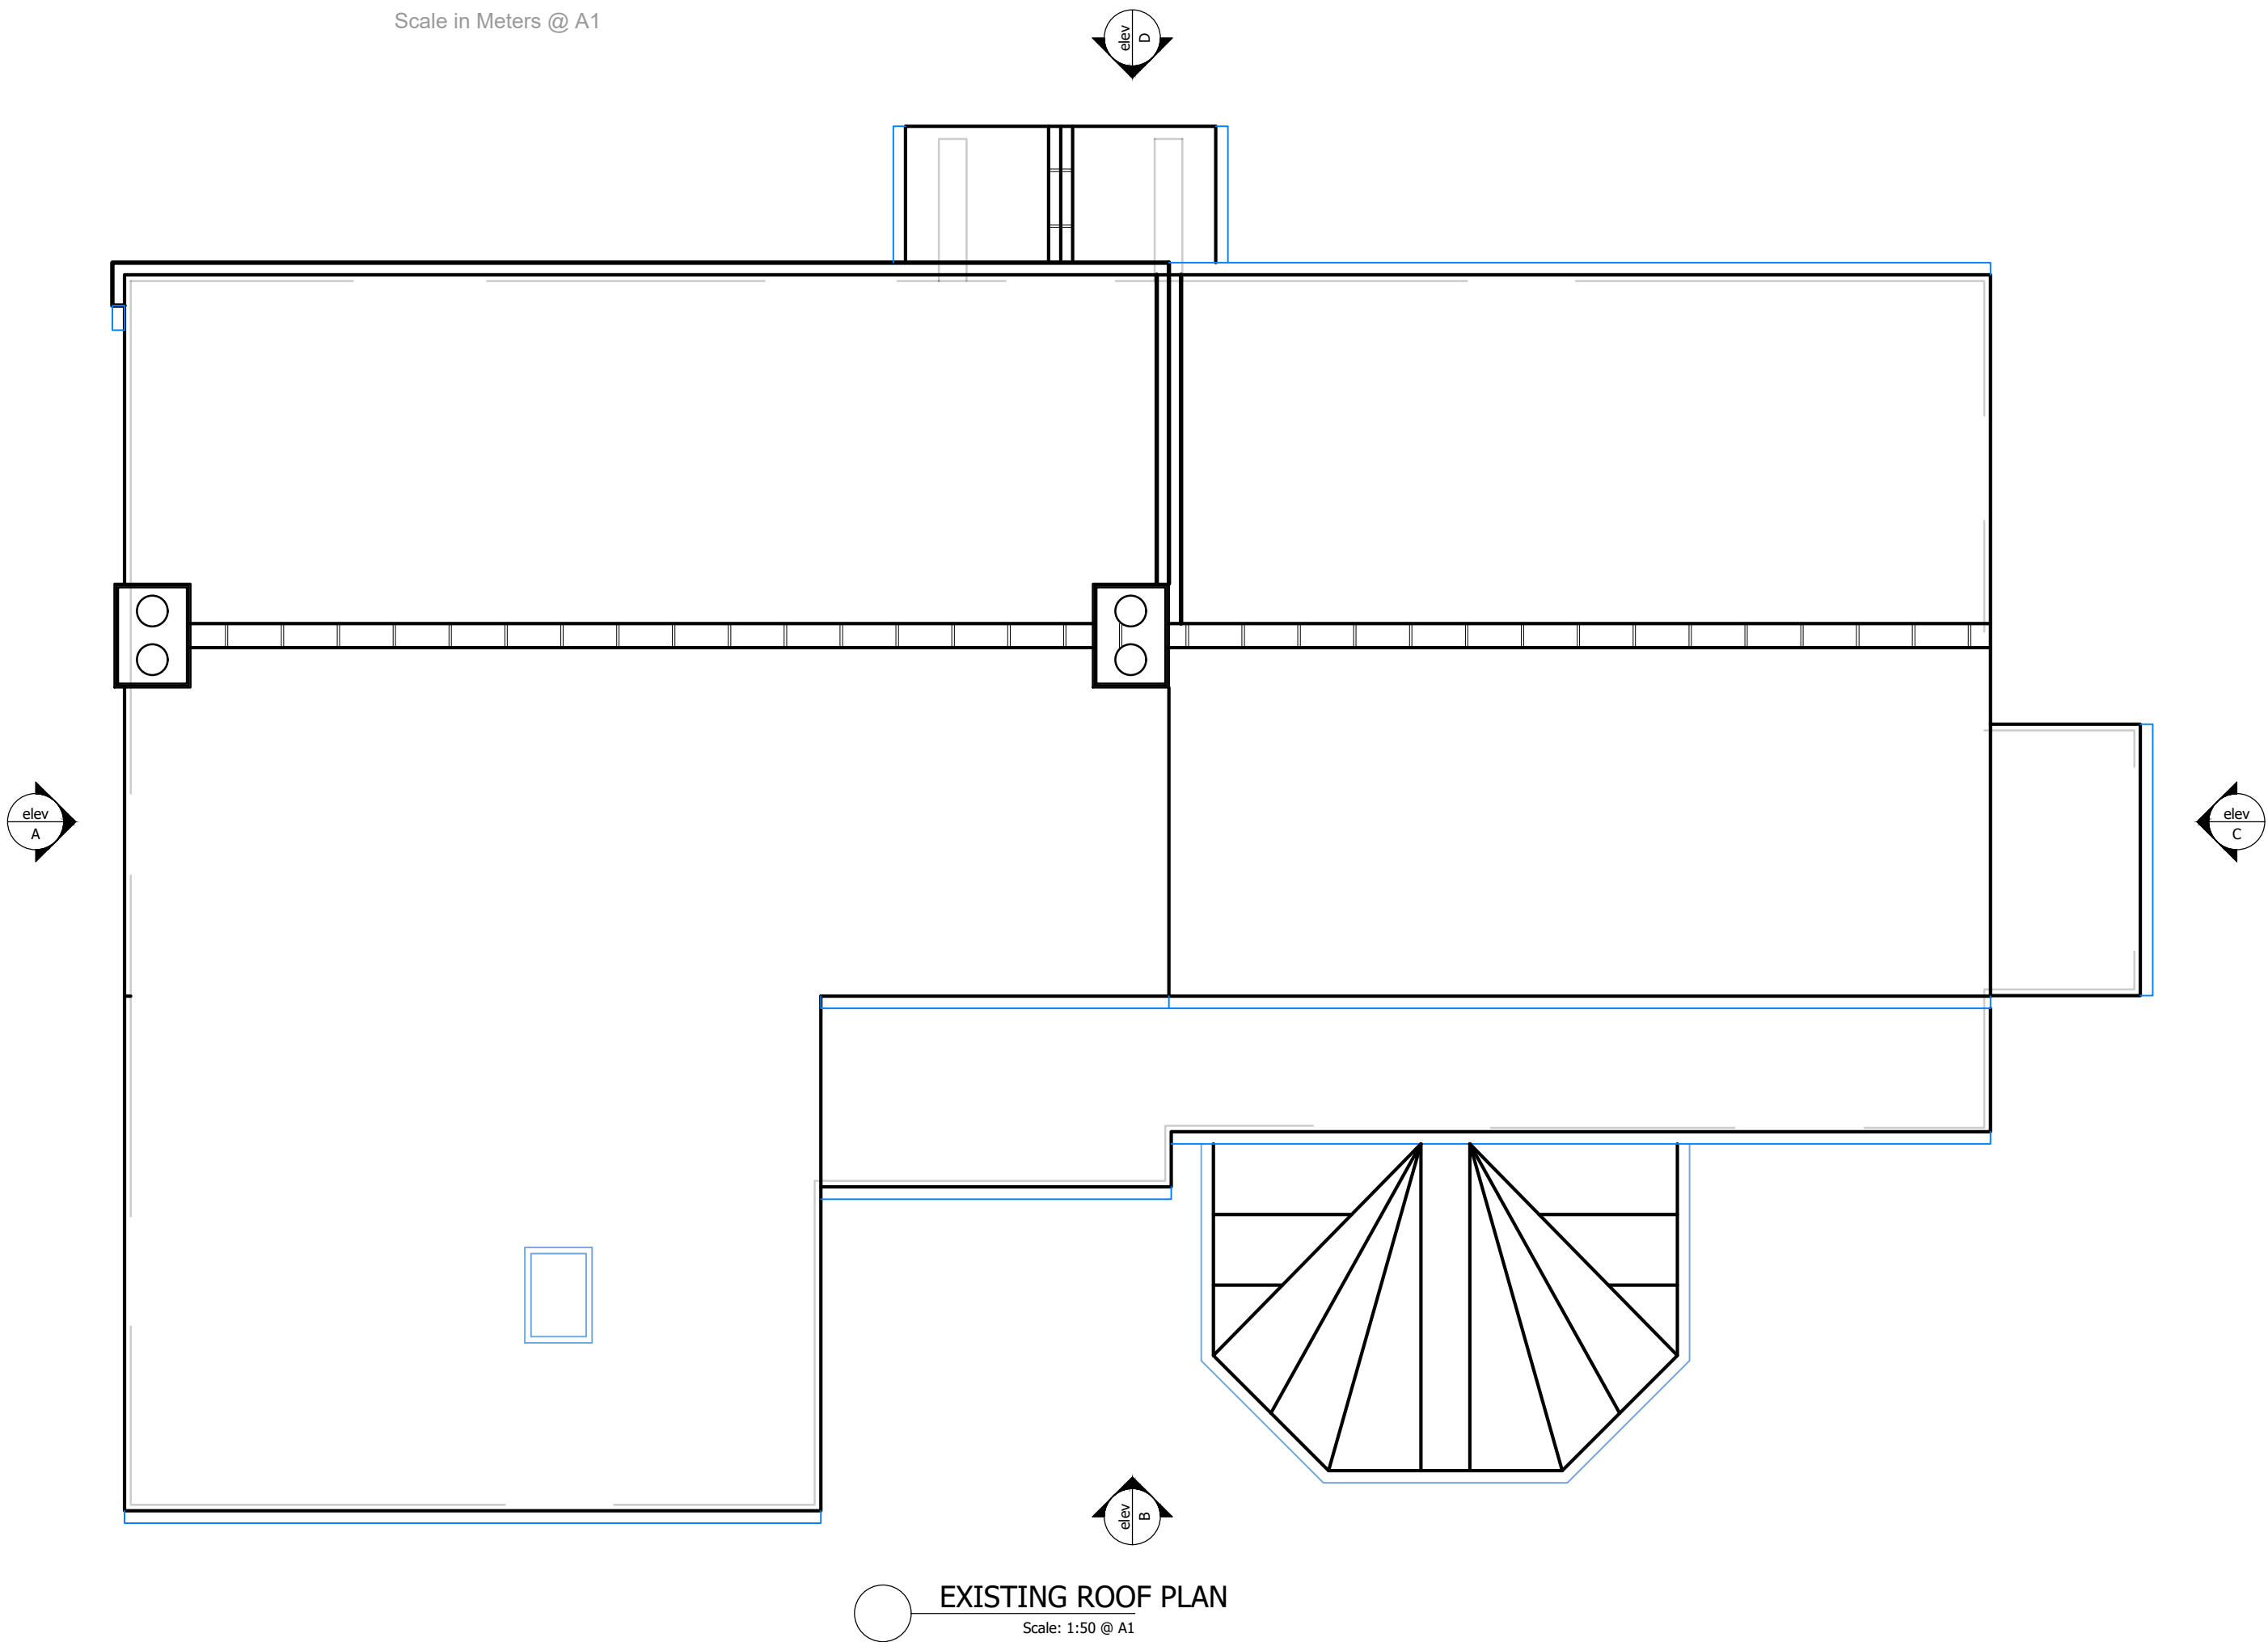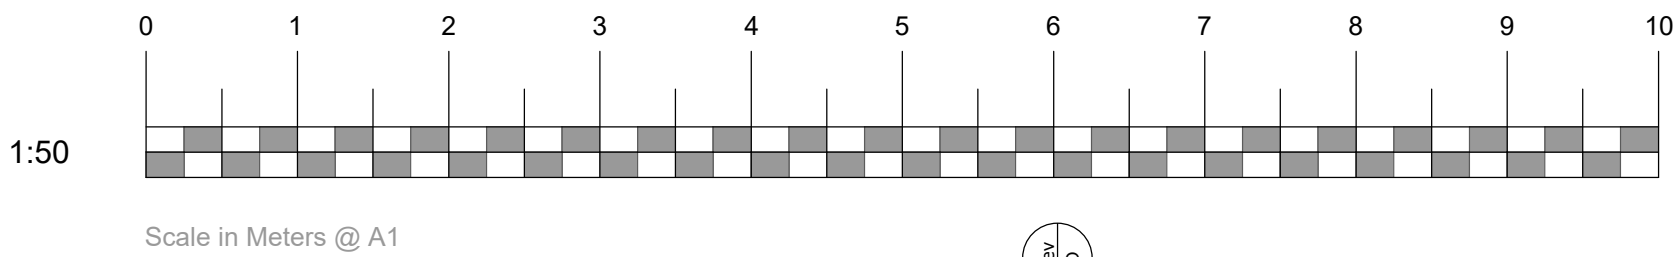

1. TO BE READ IN CONJUNCTION WITH ALL OTHER CONSULTANTS / SPECIALISTS DRAWINGS. REPORT ANY DISCREPANCIES BEFORE AFFECTED WORK COMMENCES
2. ALL SETTING OUT DIMENSIONS TO BE CHECKED ON SITE BY CONTRACTOR BEFORE WORK COMMENCES
3. CONTRACTORS ATTENTION IS DRAWN TO THEIR RESPONSIBILITY UNDER THE 2015 CDM REGULATIONS
4. BEFORE YOU PROCEED WITH YOUR LOFT CONVERSION/ CONSTRUCTION PROJECT, YOU MAY NEED TO DRAW UP A PARTY WALL AGREEMENT. HENCE THE NEED FOR A PARTY WALL AGREEMENT. THIS IS A LEGAL AGREEMENT WHICH HELPS MINIMISE THE IMPACT THAT THE WORK MAY HAVE ON YOUR NEIGHBOURS AND HELP PROTECT THE INTERESTS OF ALL PARTIES INVOLVED.
5. BUILDING SAFETY ACT OCTOBER 2023  
CLIENT -  
ENSURE THEY CAN PLAN MANAGE AND MONITOR THEIR PROJECT.  
ENSURE DESIGN WORK IS IN ACCORDANCE WITH REGULATIONS  
BUILDING WORK IS CARRIED OUT IN COMPLIANCE WITH REGULATIONS  
DESIGNER & CONTRACTOR COOPERATE TO ENSURE COMPLIANCE WITH THE REGULATIONS.  
CLIENT TO APPOINT  
DESIGNERS  
CONTRACTORS  
AND  
PRINCIPLE DESIGNERS  
PRINCIPLE CONTRACTORS

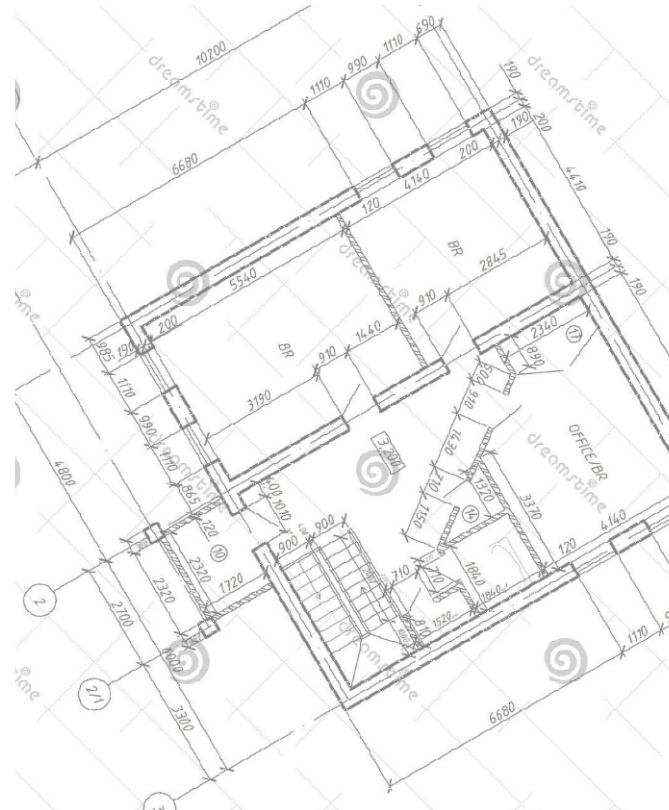

**RJ DESIGN (NW) LTD**  
**07734-911-515**  
[robjones@rjdesignsnw.co.uk](mailto:robjones@rjdesignsnw.co.uk)

|                |   |
|----------------|---|
| client         | Sarah McVey<br>07916-822-607<br><a href="mailto:sarahtelford_345@hotmail.co.uk">sarahtelford_345@hotmail.co.uk</a>                                                               |
| project        | Boscoe Hall Farm<br>Ash Lane<br>Widnes<br>WA8 8JT   |
| drawing title  | Proposed Rear Conservatory<br>Demolition & Replacement with New<br>Single Storey Extension, Infill Door &<br>Window, with Minor Internal<br>Modifications.<br>EXISTING ROOF PLAN |
| drawing number | 0001-02   |
| revision       | *   |
| drawing status | PLANNING   |
| scale          | 1:50 - @ A1   |
| date           | March 2025   |
| drawn by       | RJ   |
| checked by     | RJ   |