




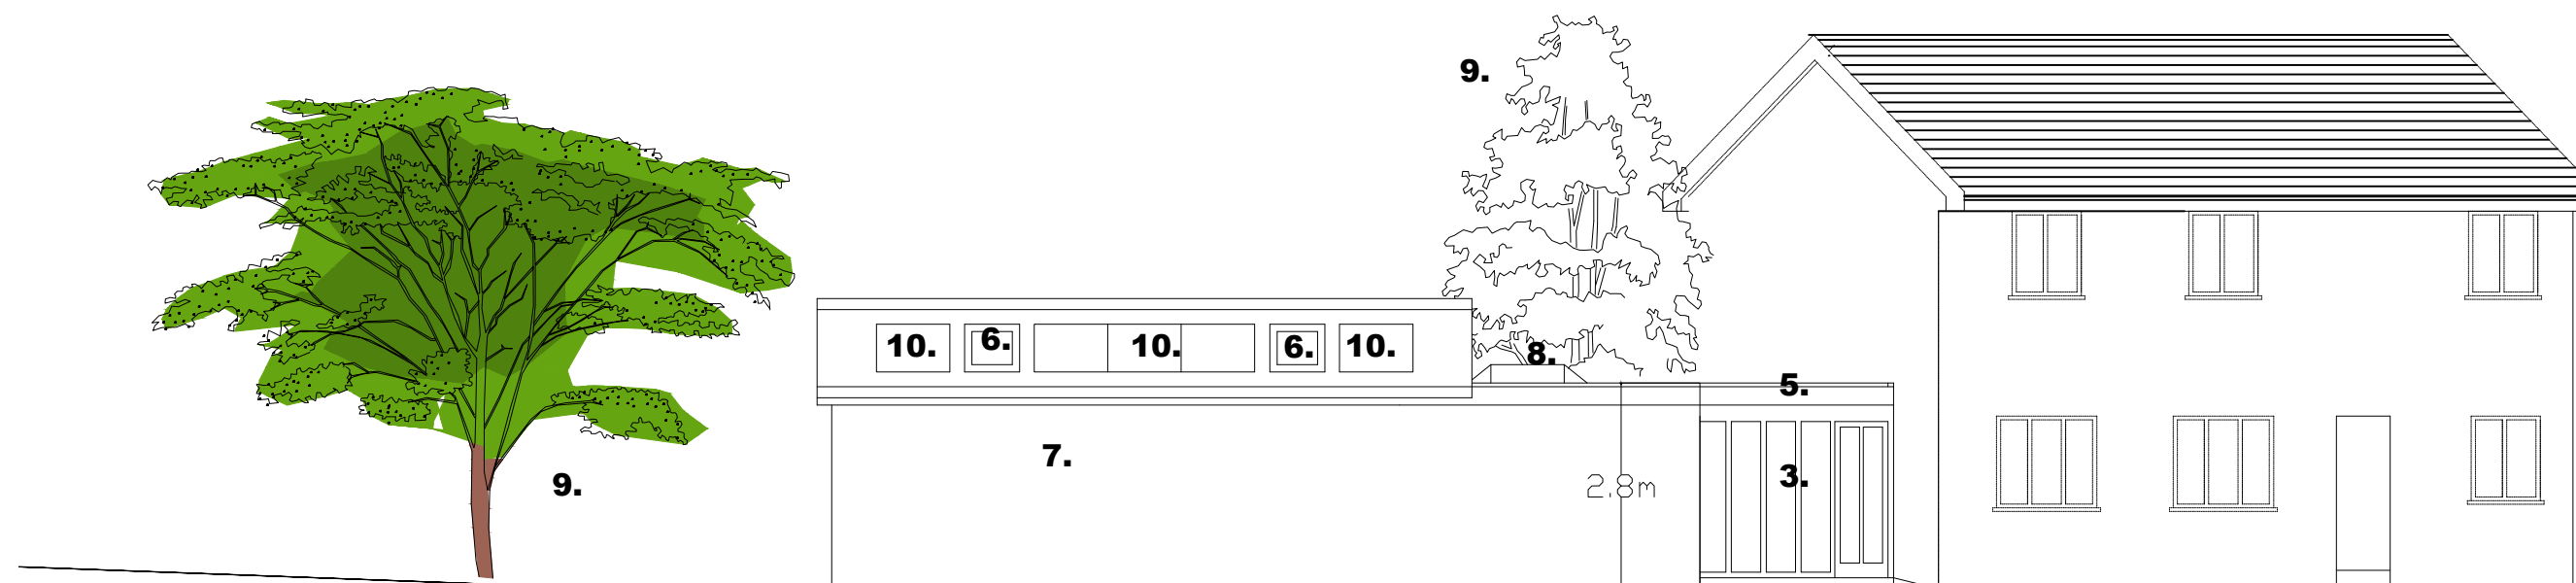


Proposed Rear Elevation

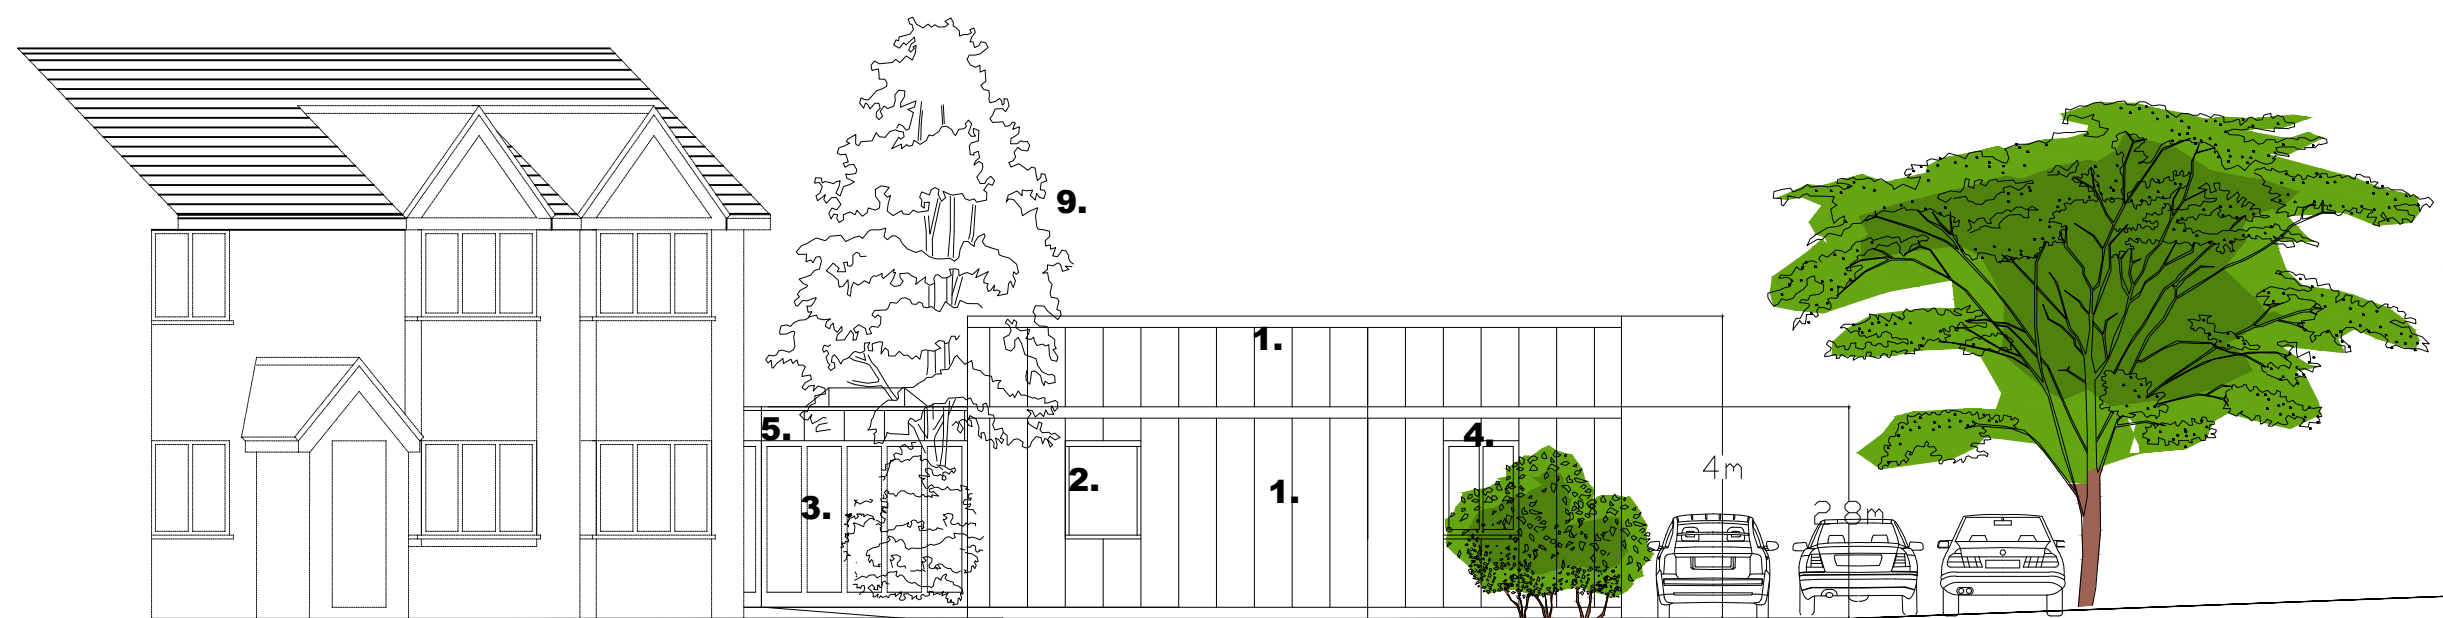

Proposed Front Elevation

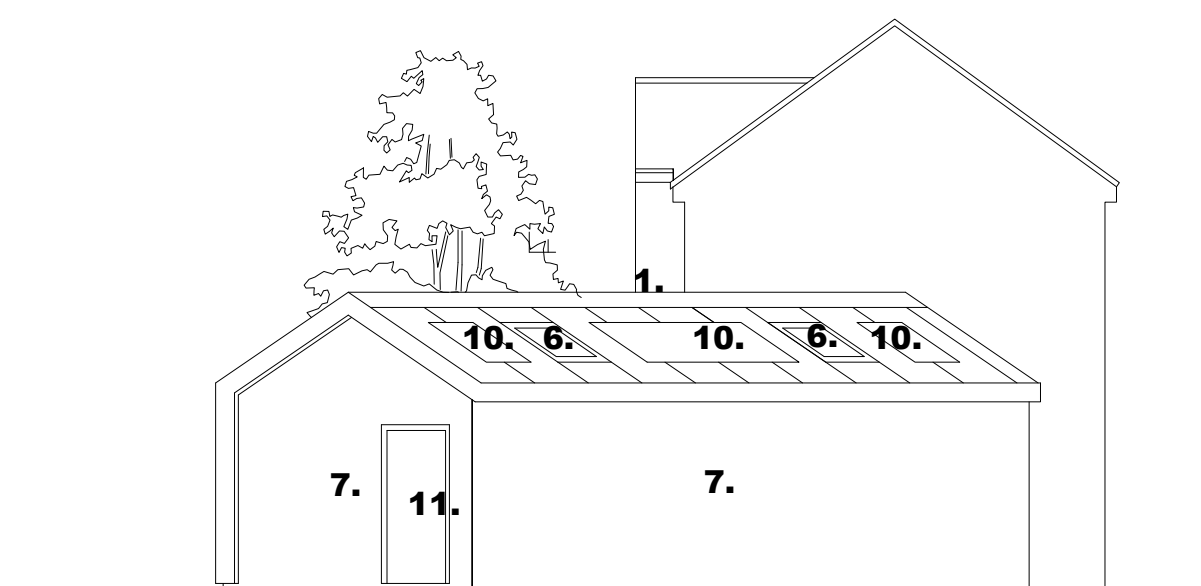

Proposed Side Elevation

 

1. VM Zinc Standing seam roof & wall cladding Pigmento Brown
2. Aluminium framed oriel window pigmento brown
3. Hardwood framed double glazed screen
4. Aluminium framed doubled glazed window
5. VM zinc flashings Pigmento brown to single ply roof
6. Aluminium lay in rooflights; frame colour to match cladding
7. Facing brick to match existing dwelling
8. Proprietary aluminium lantern rooflight to link
9. Trees to be retained
10. Photovoltaic panels
11. Hardwood door and frame

PROJECT NAME

**Garden Room
2 Wantage View
L36 4QP**

OWNER

MMA Design & PM Ltd

PROJECT NO.	92112	DATE
DRAWN BY	MM	April 2021
CHECKED BY		
APPROVED BY		

SHEET TITLE

Proposed Elevations

DWG NO: **A (000)04**

SCALE: **1: 100 @ A2** REV: **E**