

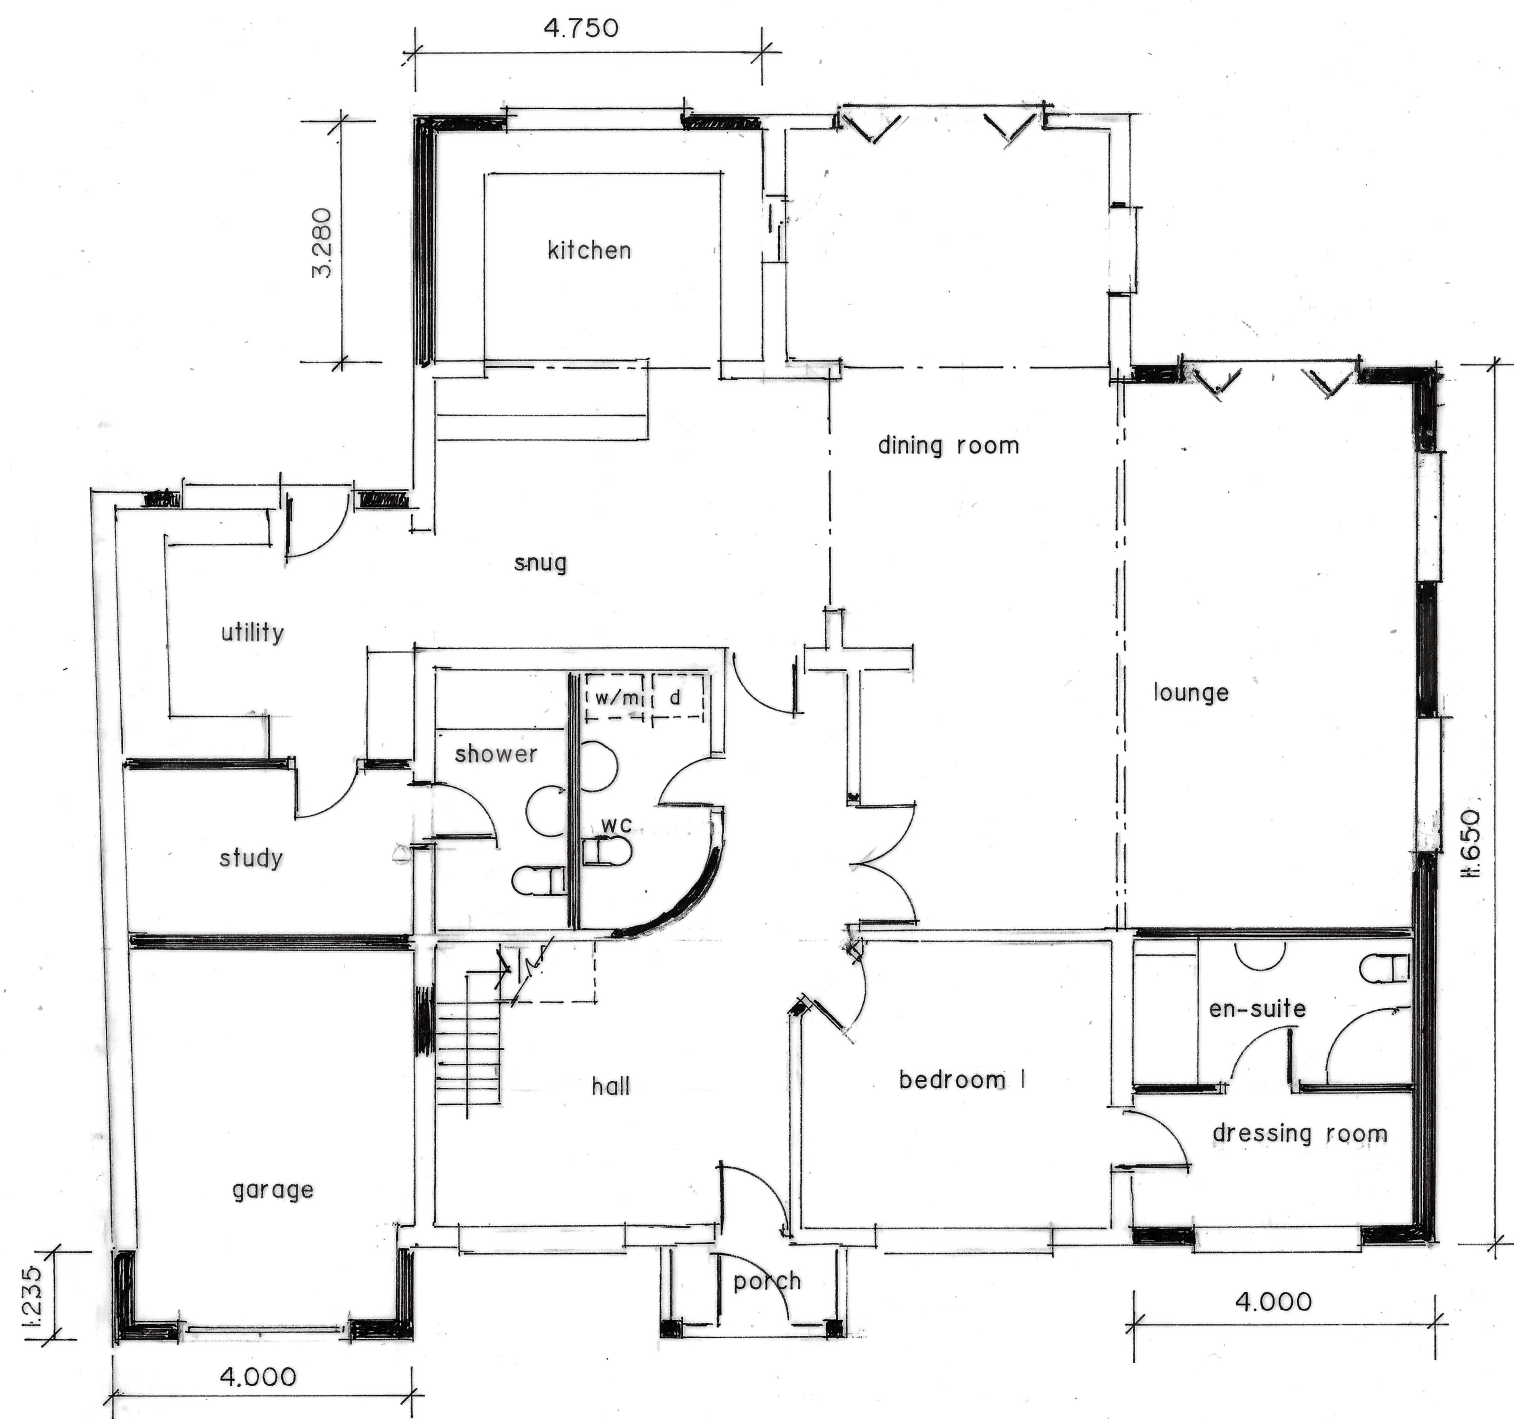


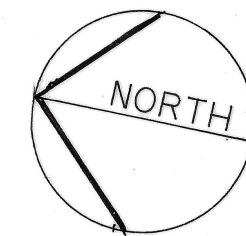

proposed GROUND FLOOR PLAN

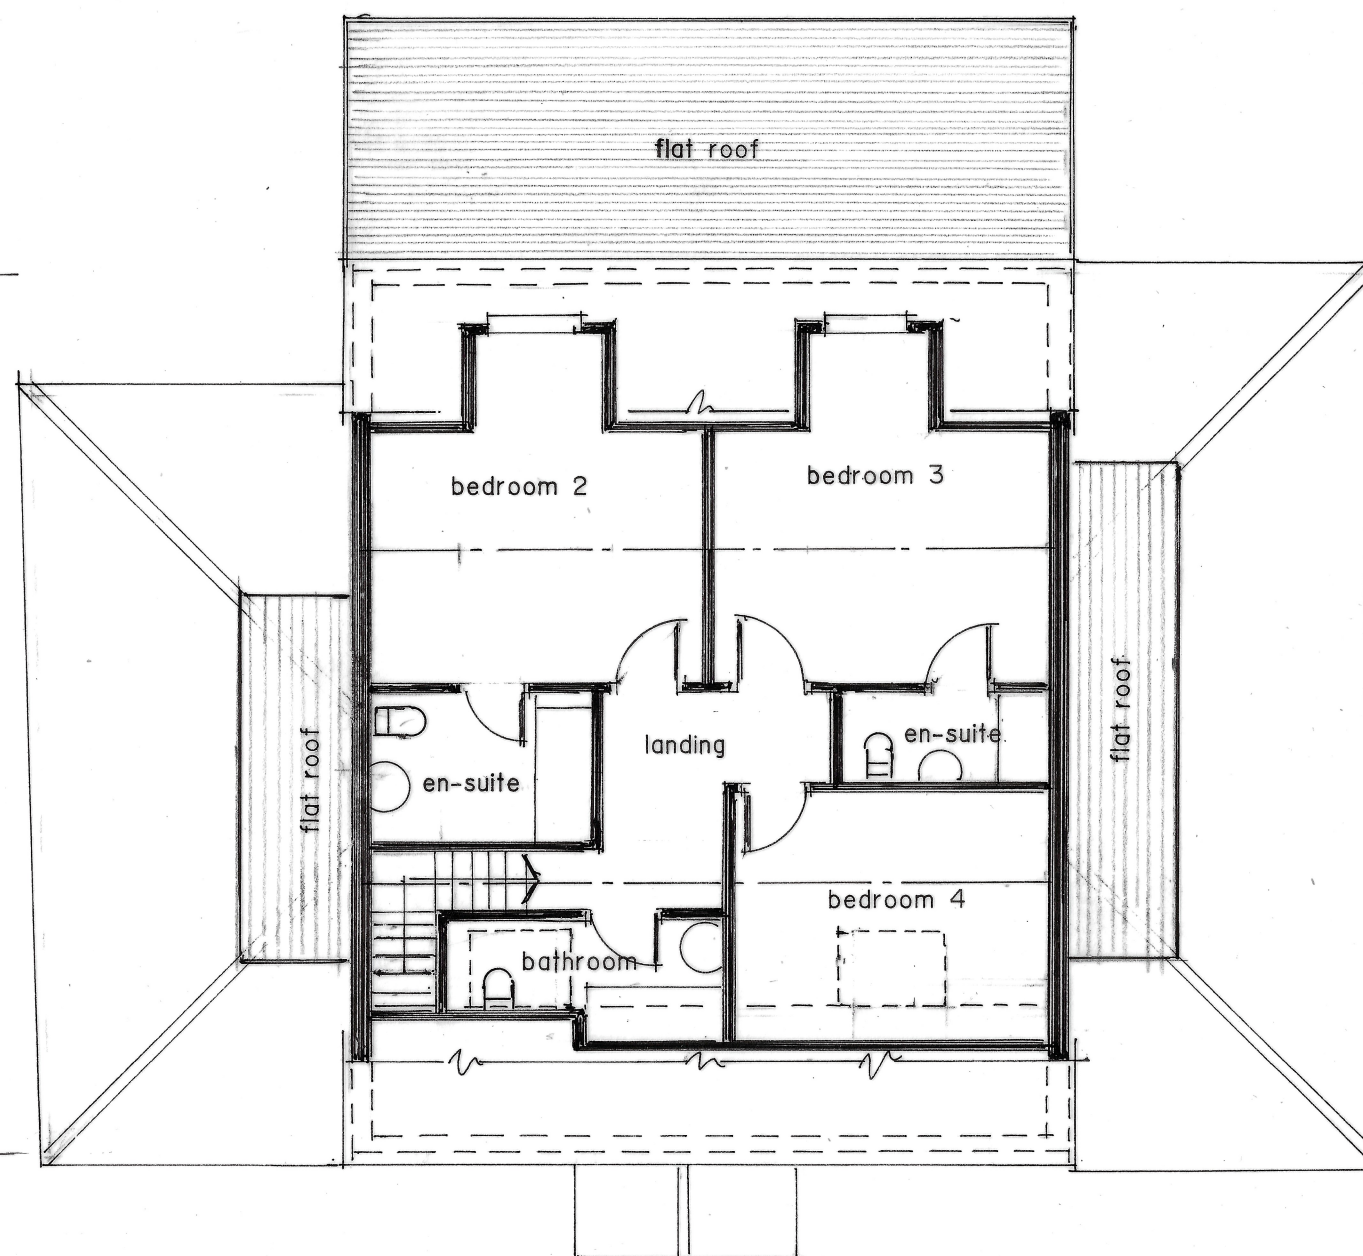

proposed FIRST FLOOR PLAN

Rev B - Re-designed Oct. 25

TCC/02 B

scale: 1/100 date Oct 2025 drawn: A.D.

A.D. PARTNERSHIP

Tel. 01829. 458231