



NOTES

- Car parking - 3 spaces 2.5 x 5.0
- External finishes to match existing
- Trees, hedges and shrubs to be retained unless noted to be removed
- T1 - existing oak tree to be protected and preserved under TPO no 7-2008.

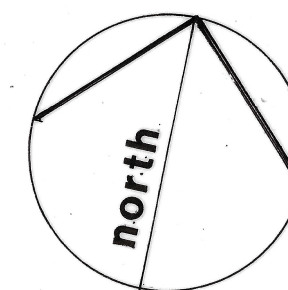

Chapel Lane

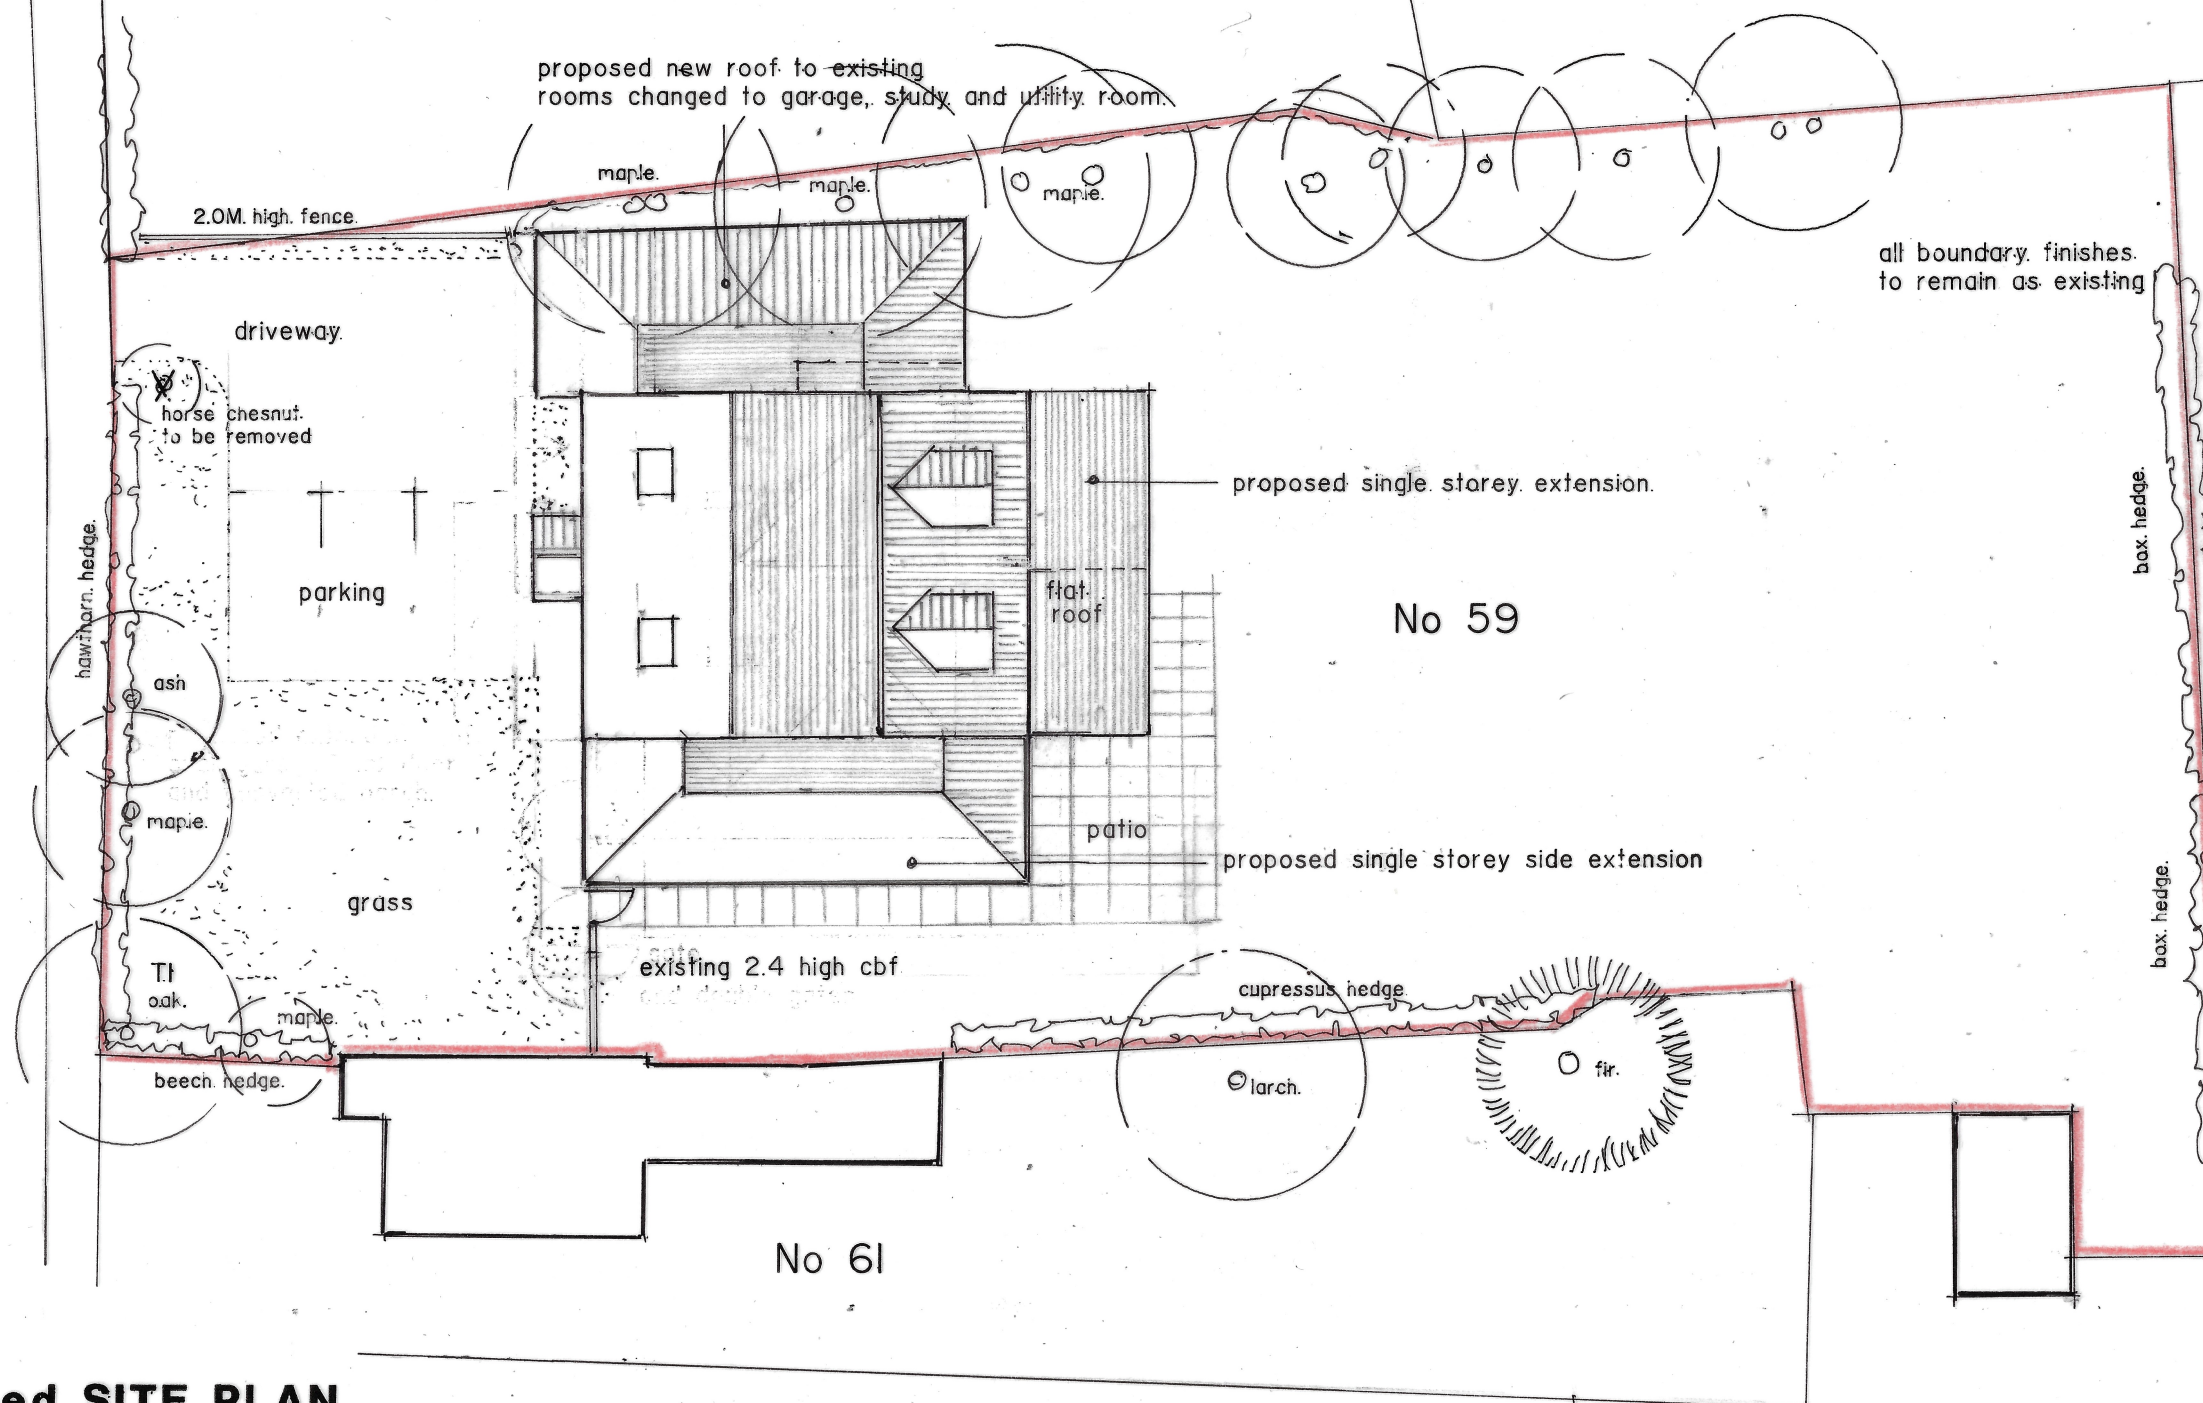

proposed SITE PLAN

Rev B - Re-designed 10/25
Rev A - TPO note added 03/25

TCC/04 B

scale: 1/200 date Feb 2025 drawn: A.D.

A.D. PARTNERSHIP
Tel. 01829 458231

Proposed alterations/extensions to 59 Chapel Lane, Cronton, Widnes, WAB 4NT for Mr O Thorstensen.