

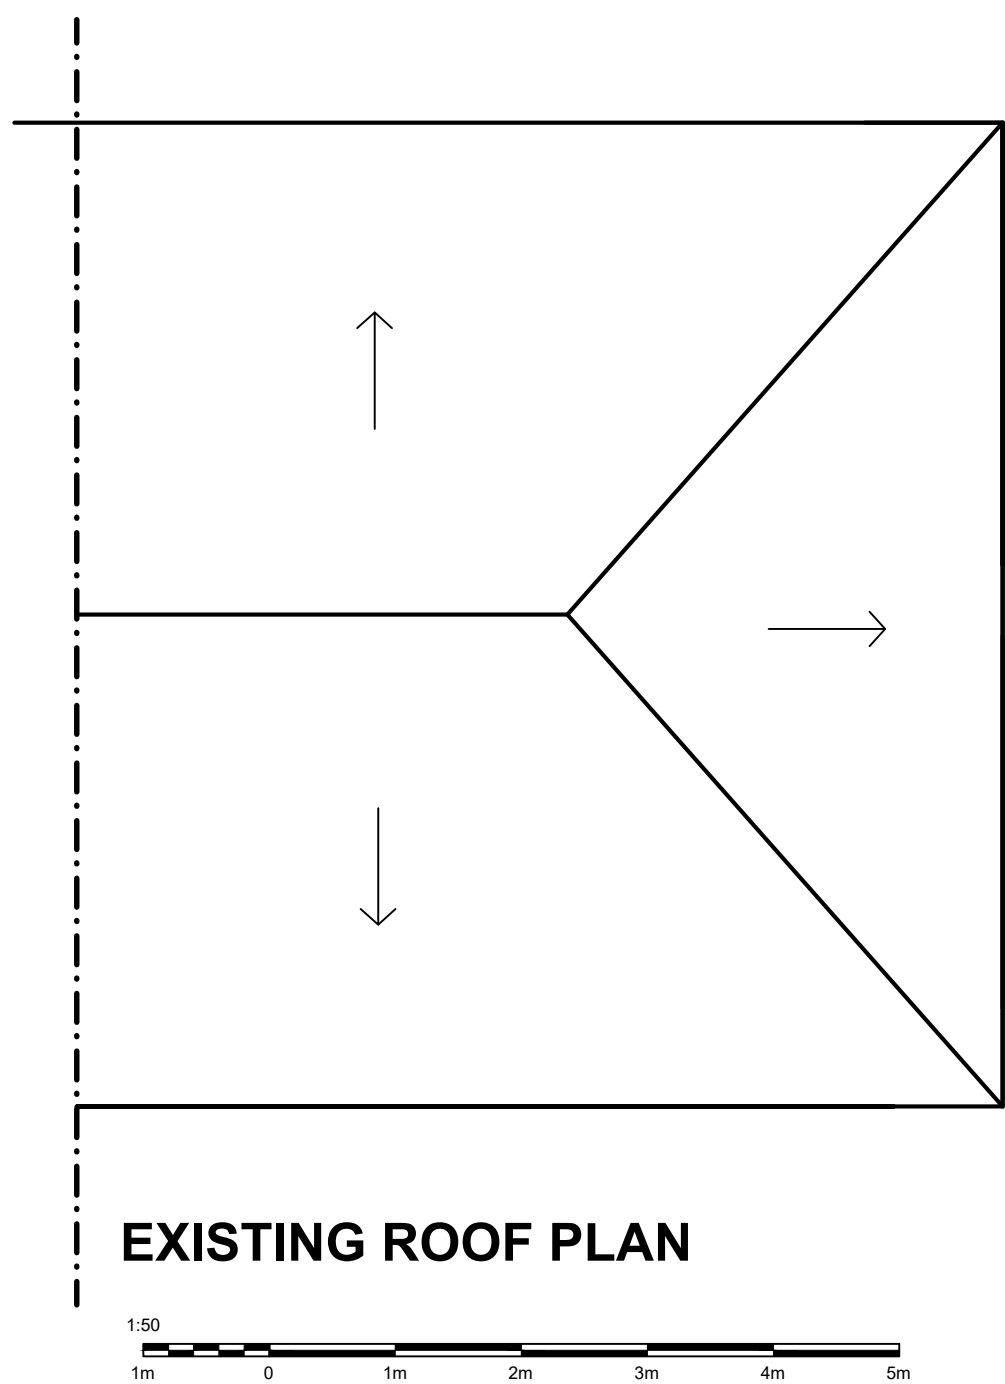


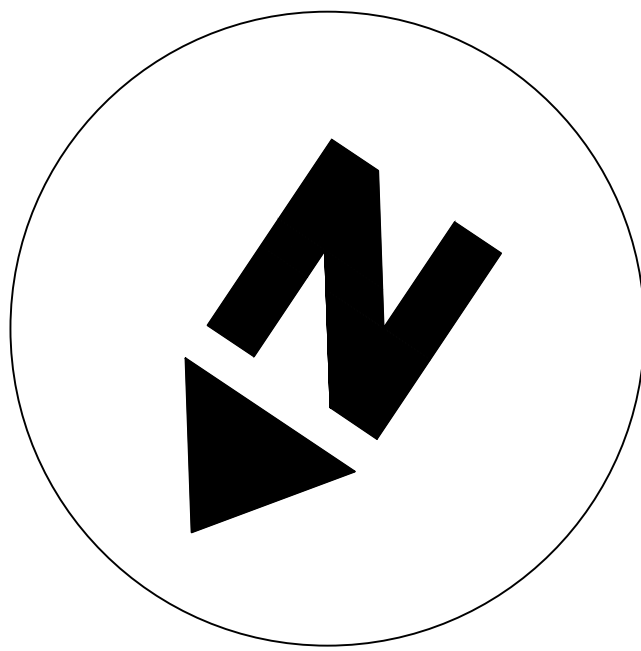

EXISTING ROOF PLAN

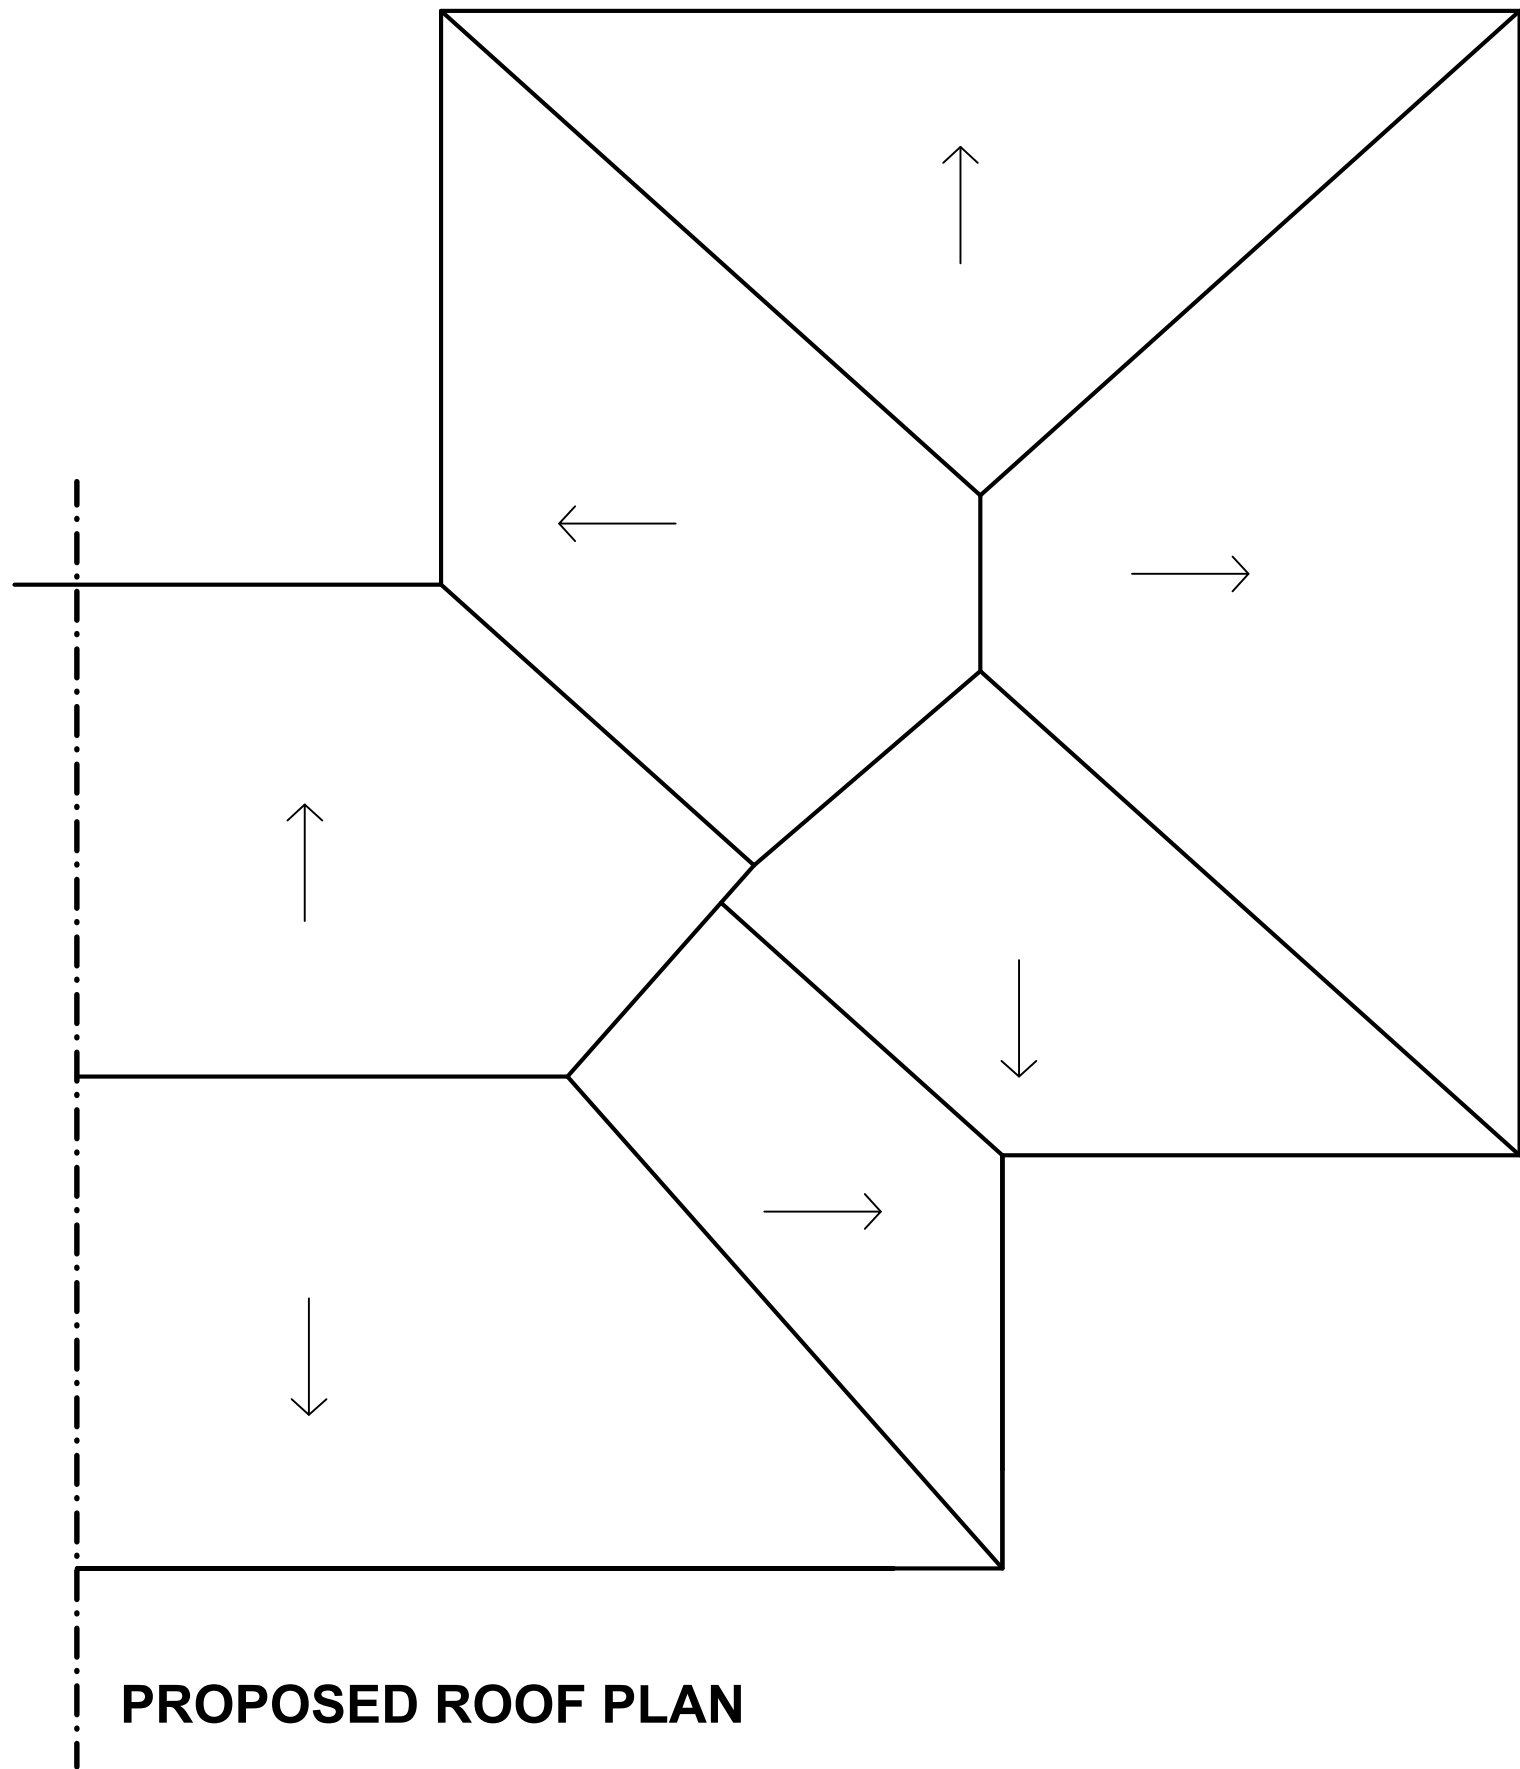

PROPOSED ROOF PLAN

|   |                  |        |           |       |
|---|------------------|--------|-----------|-------|
| *   |                  |        |           | *     |
| rev   | Revision details |        |           | Date  |
| This drawing is not authorised unless signed as checked & approved                                                        |                  |        |           |       |
| Address   |                  |        |           |       |
| 47 Edgemoor Drive Fazackerley                                                                                             |                  |        |           |       |
| Job Title   |                  |        |           |       |
| Two Storey Wrap Around<br>Extension to Side and Rear &<br>Single Storey Extension to<br>Rear                              |                  |        |           |       |
| Drawing title   |                  |        |           |       |
| Existing and Proposed Roof<br>Plan                                                                                        |                  |        |           |       |
| <div><div>RJS</div><div>Architecture</div><div>23 Ellerslie Avenue,<br/>Rainhill, L35 4QD<br/>Mob:07511515637</div></div> |                  |        |           |       |
| Chkd   | Appvd            | date   | scale     | drawn |
|   |                  | NOV 25 | 1:50@A1   | rs    |
| DRAWING No   |                  |        | 26/102/04 | rev   |
|   |                  |        |           | A     |