

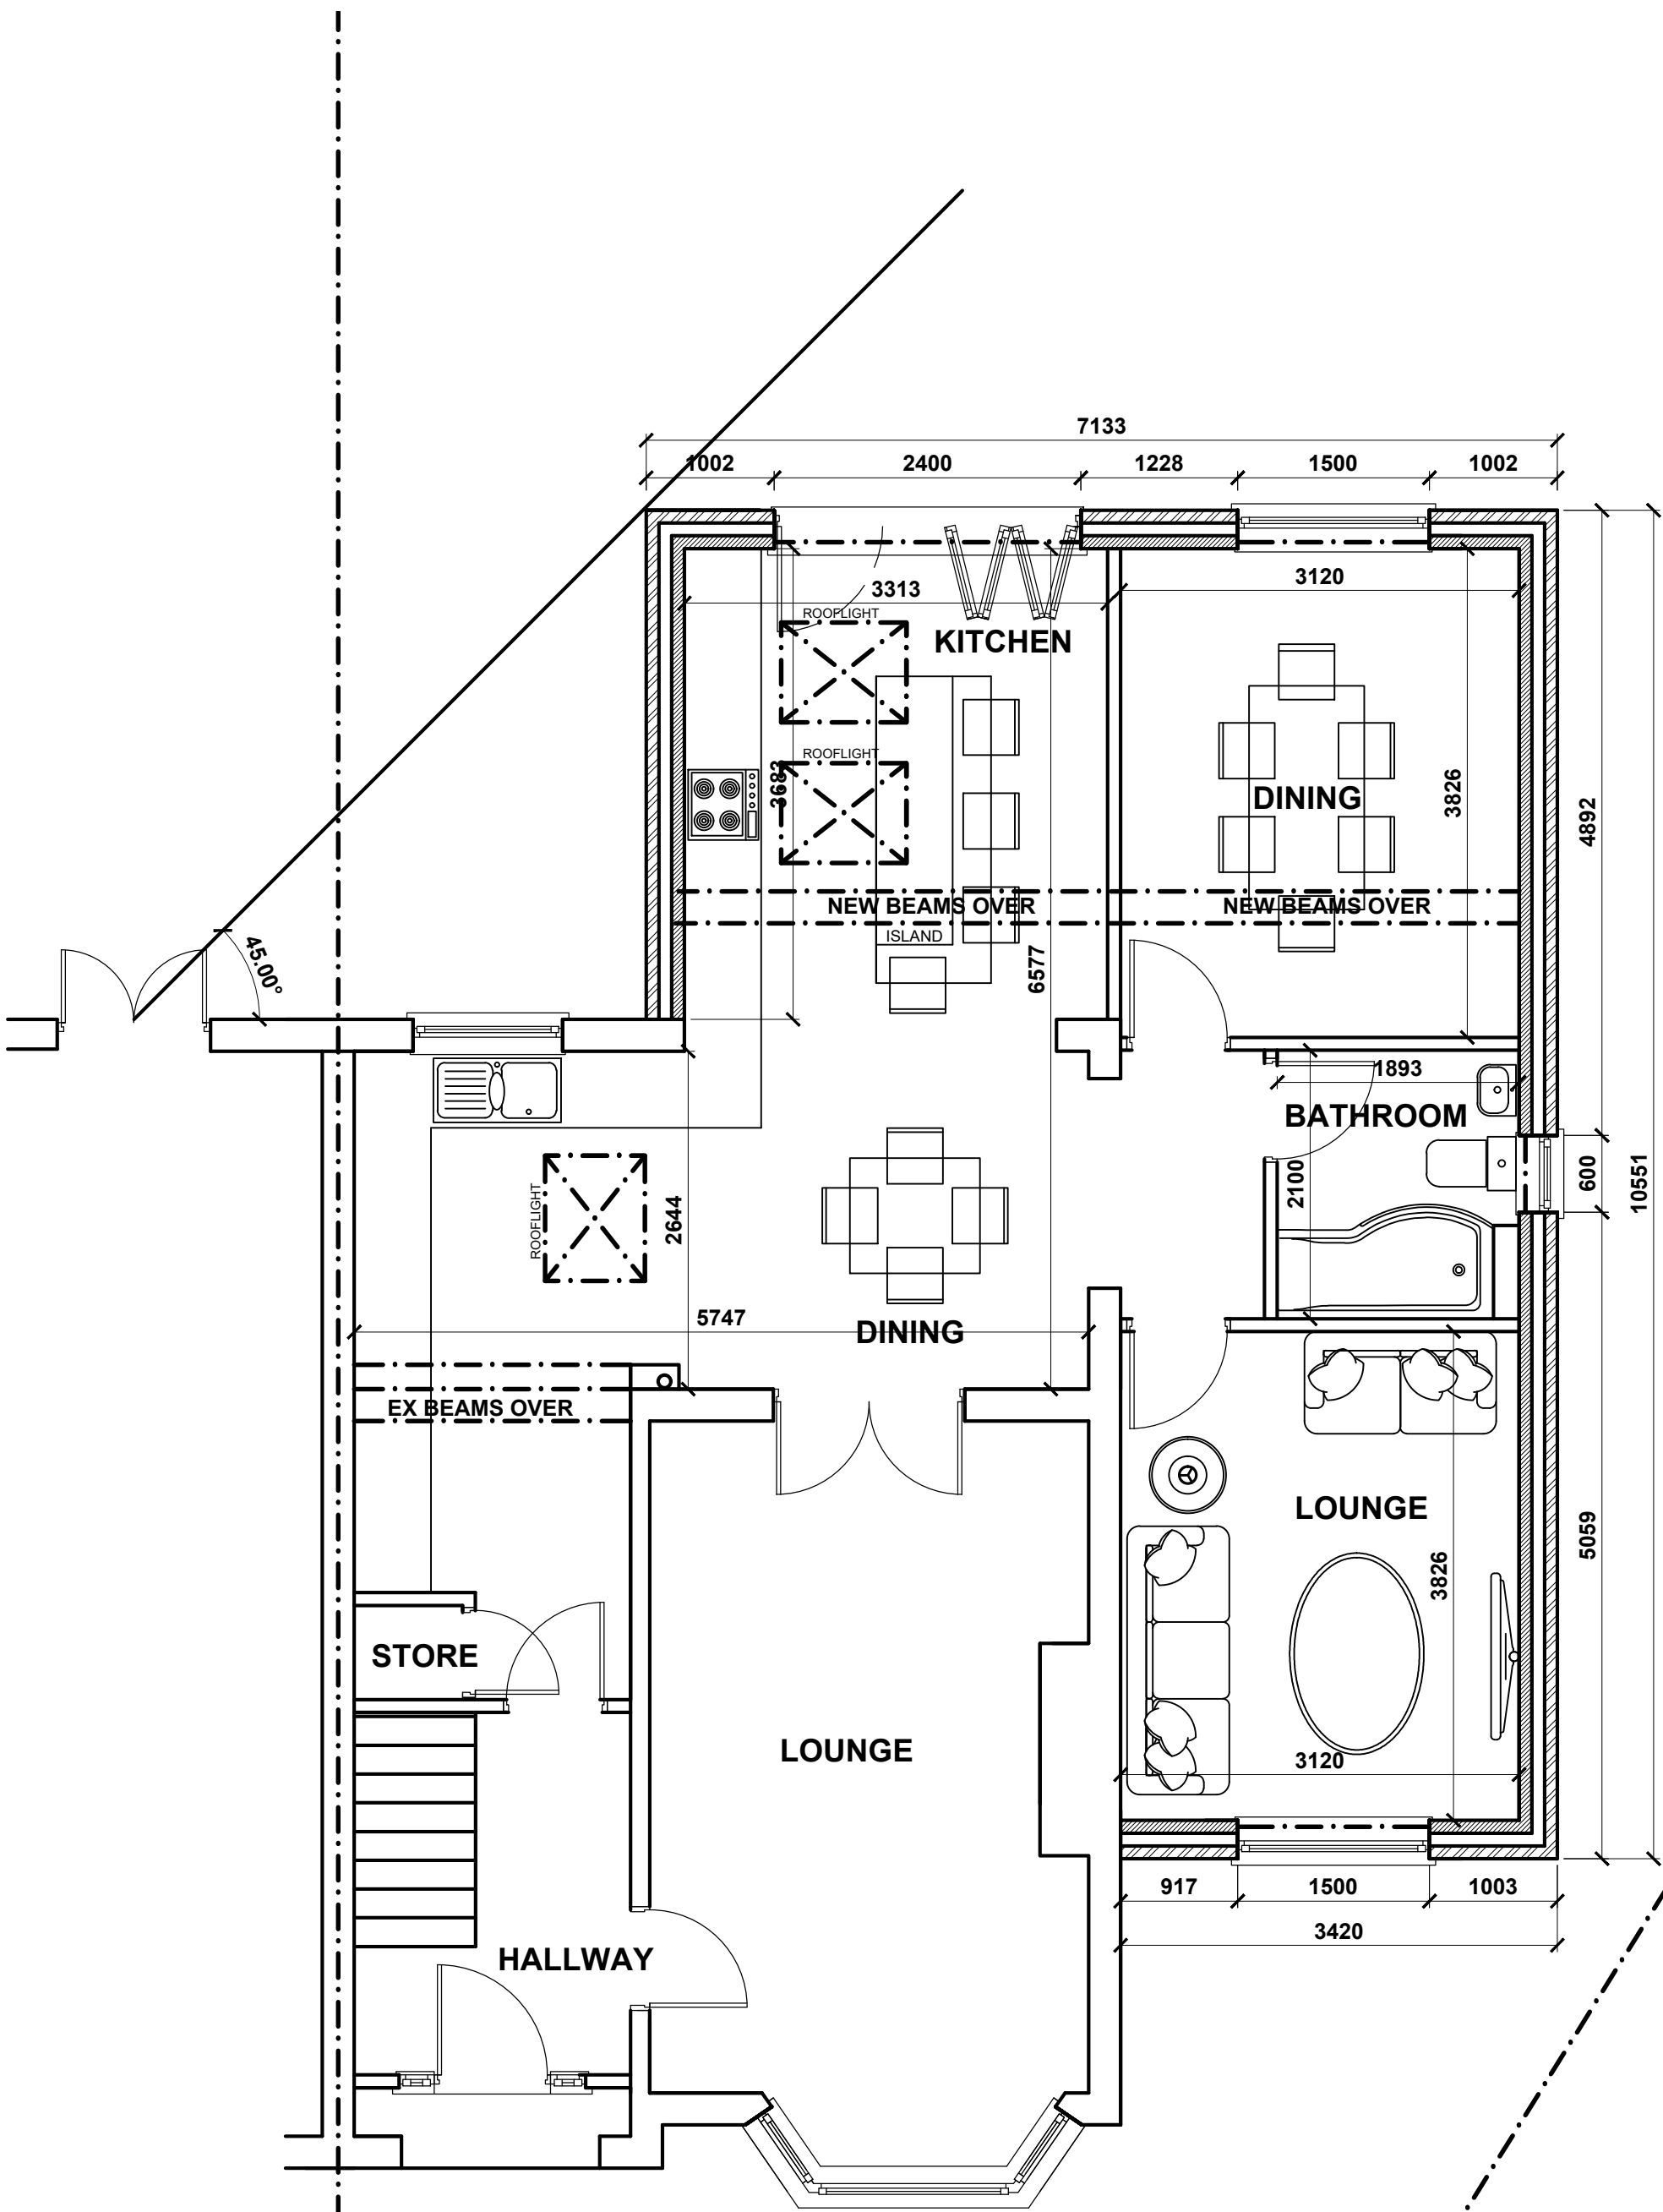
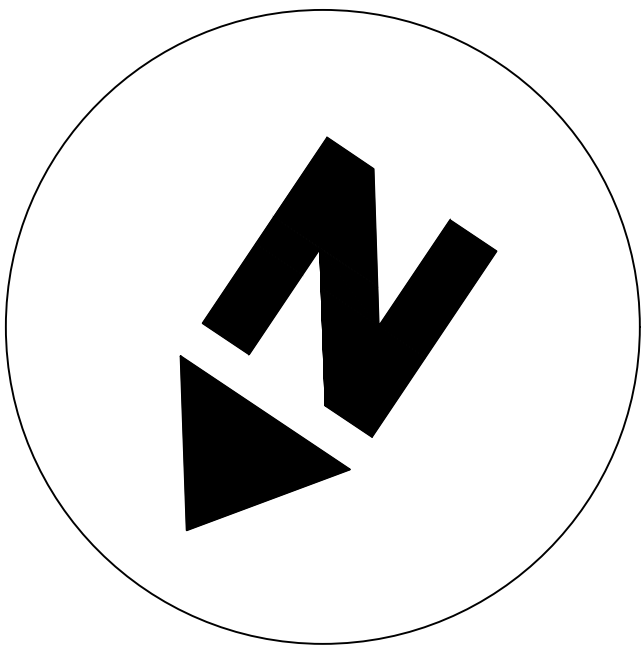


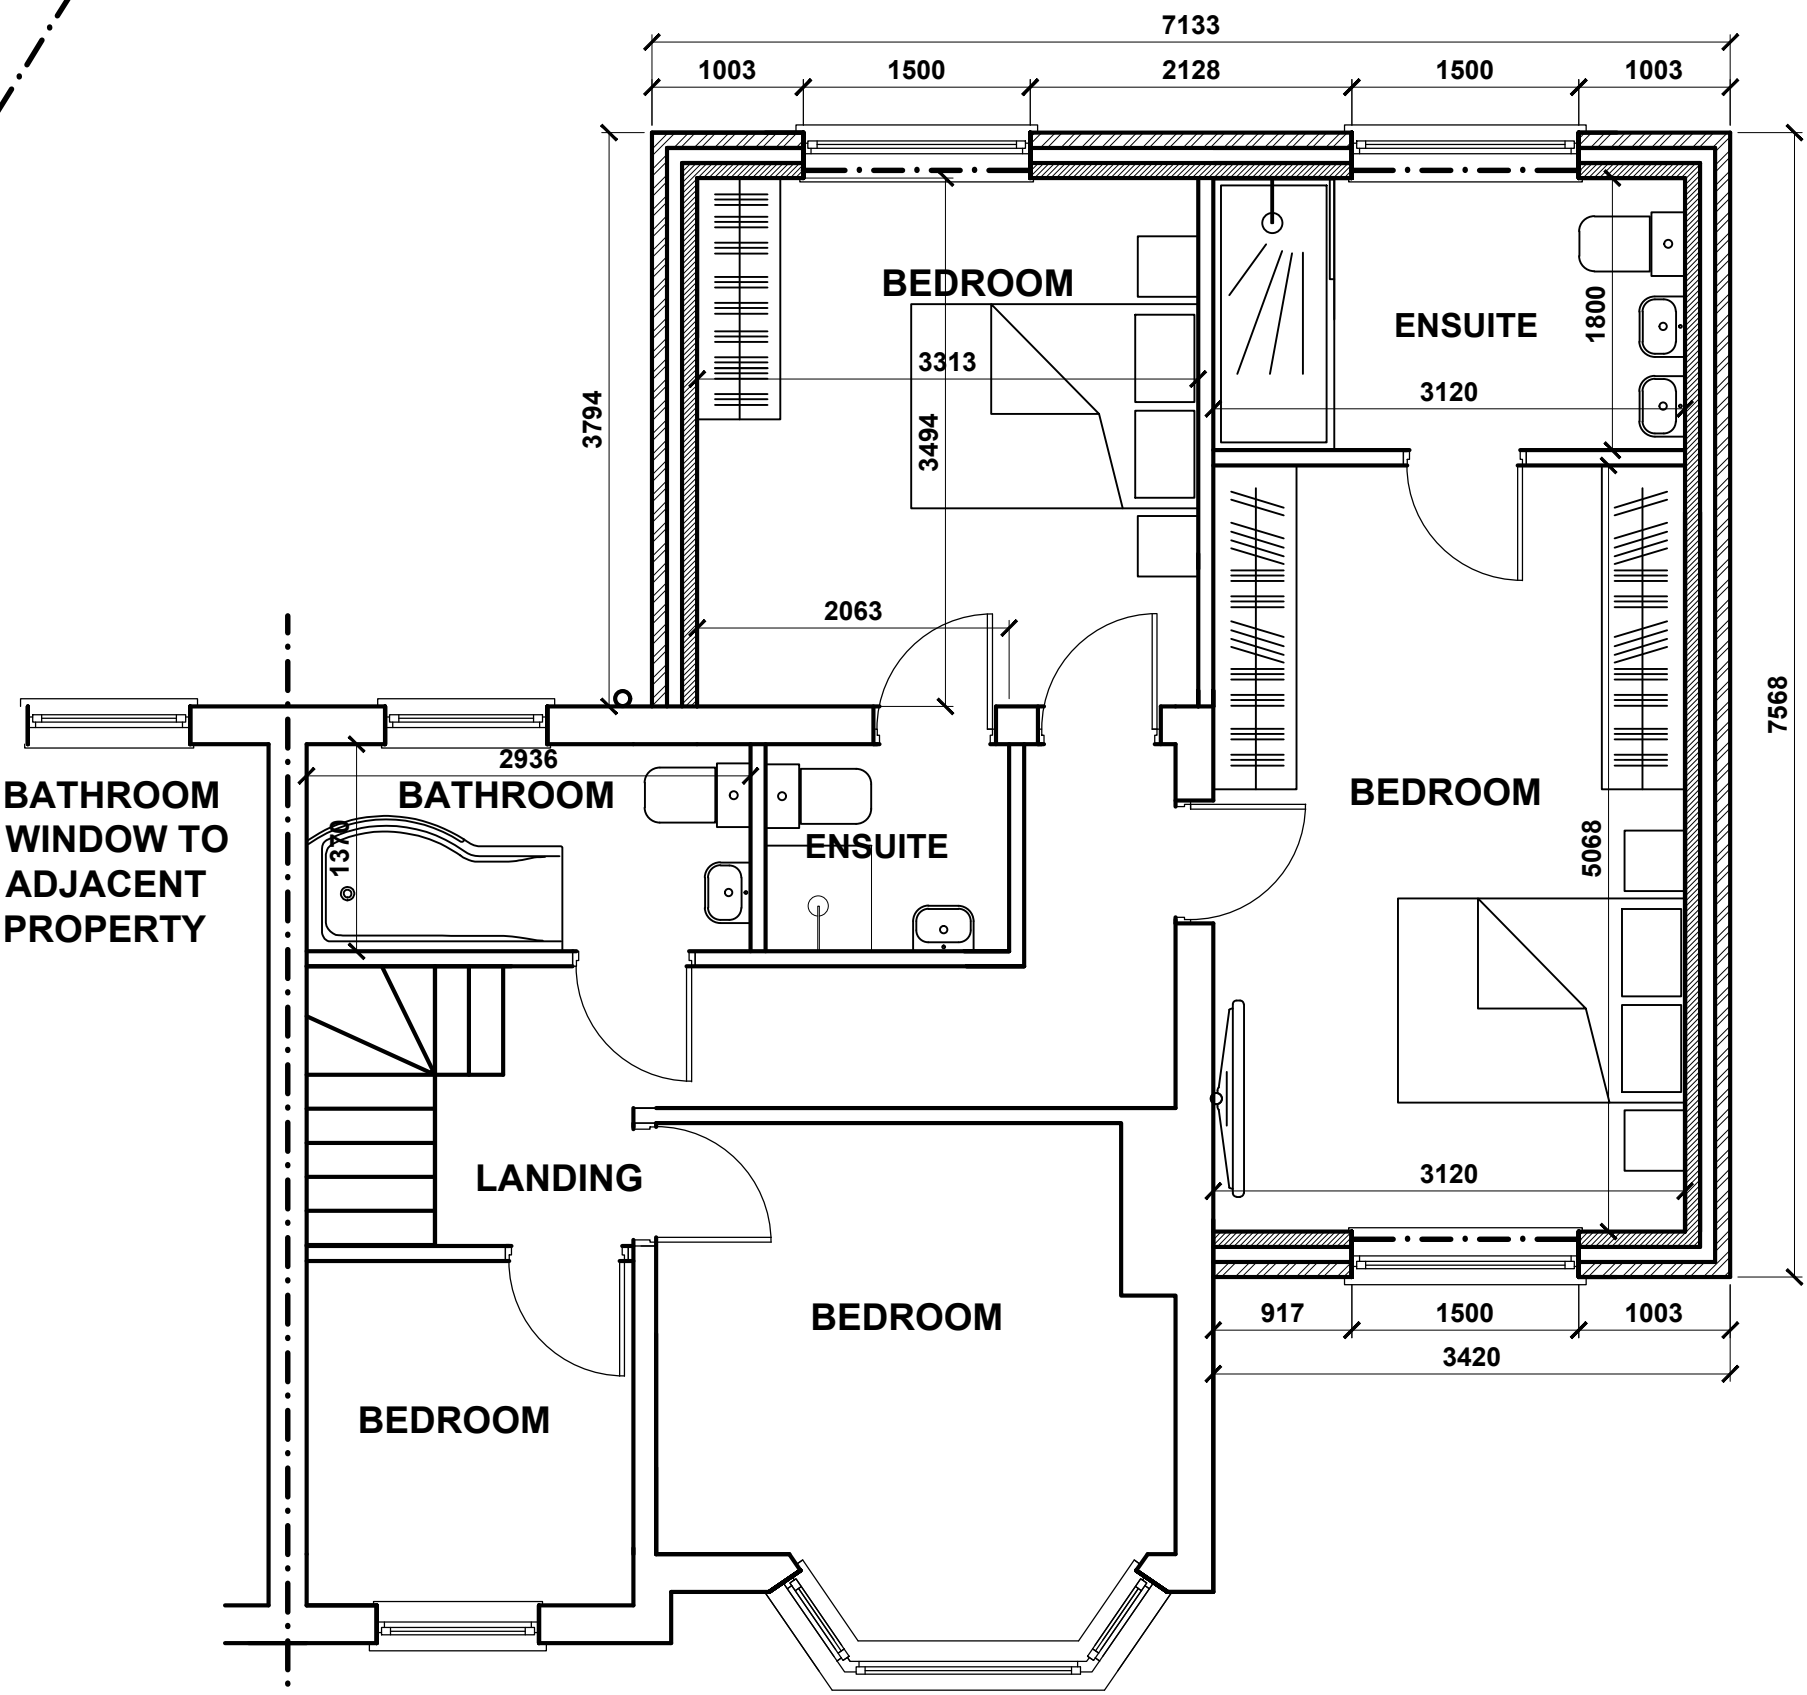

PROPOSED GROUND FLOOR PLAN

 

PROPOSED FIRST FLOOR PLAN

*	*	*
rev	Revision details	Date
This drawing is not authorised unless signed as checked & approved		
Address		
47 Edgemoor Drive Fazackerley		
Job Title		
Two Storey Wrap Around Extension to Side and Rear & Single Storey Extension to Rear		
Drawing title		
Proposed Plans		
RJSArchitecture		
23 Ellerslie Avenue, Rainhill, L35 4QD Mob:07511515637		
Chkd	Appvd	date
		NOV 25
scale	1:50@A1	drawn
		rs
DRAWING No	26/102/02	rev
		C