



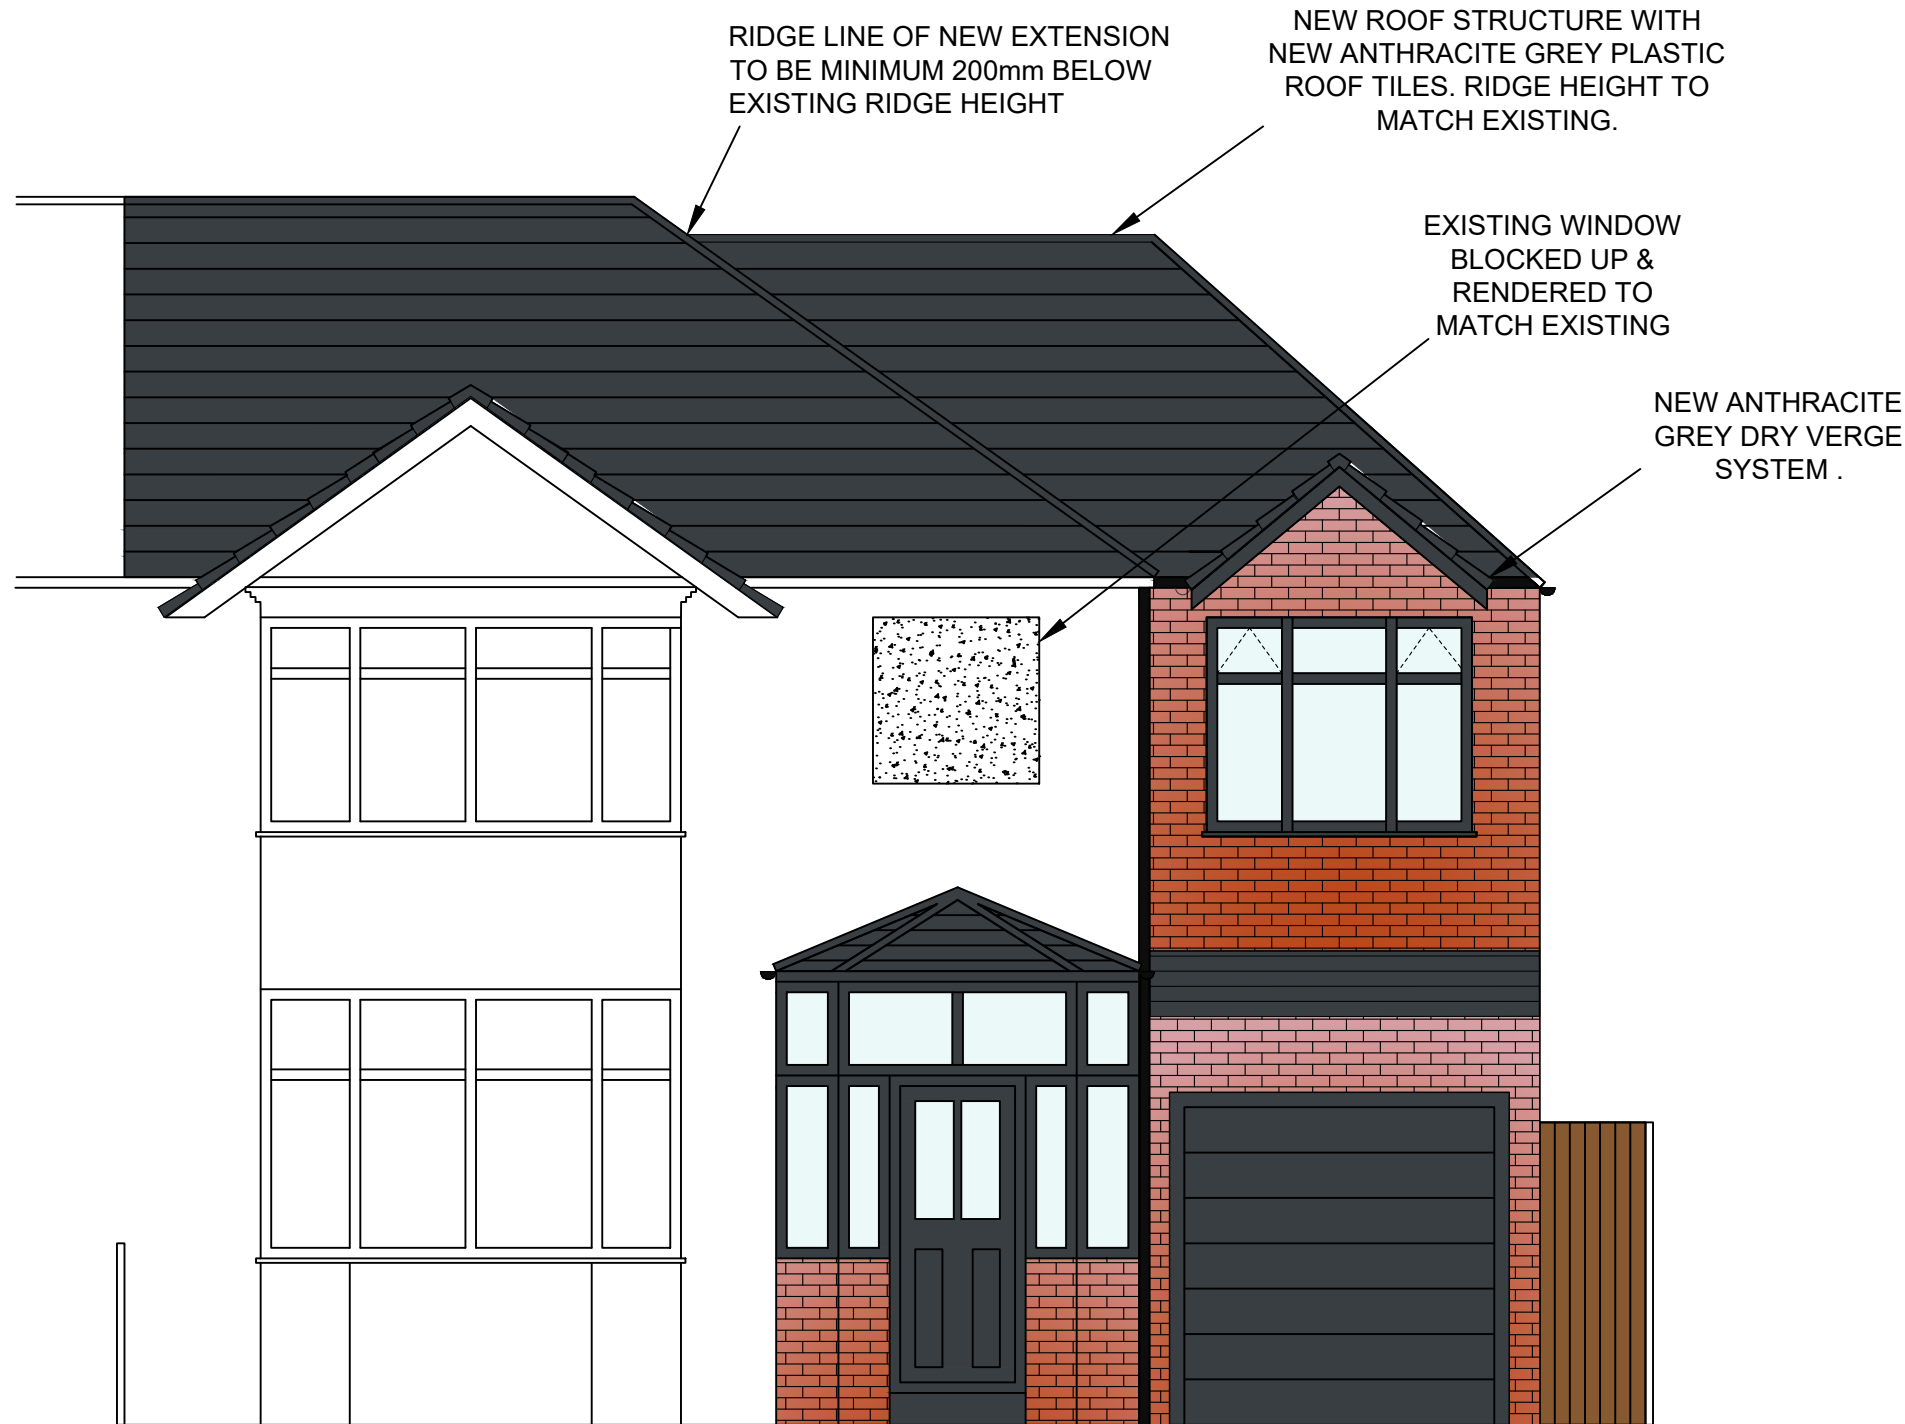


PROPOSED FRONT ELEVATION

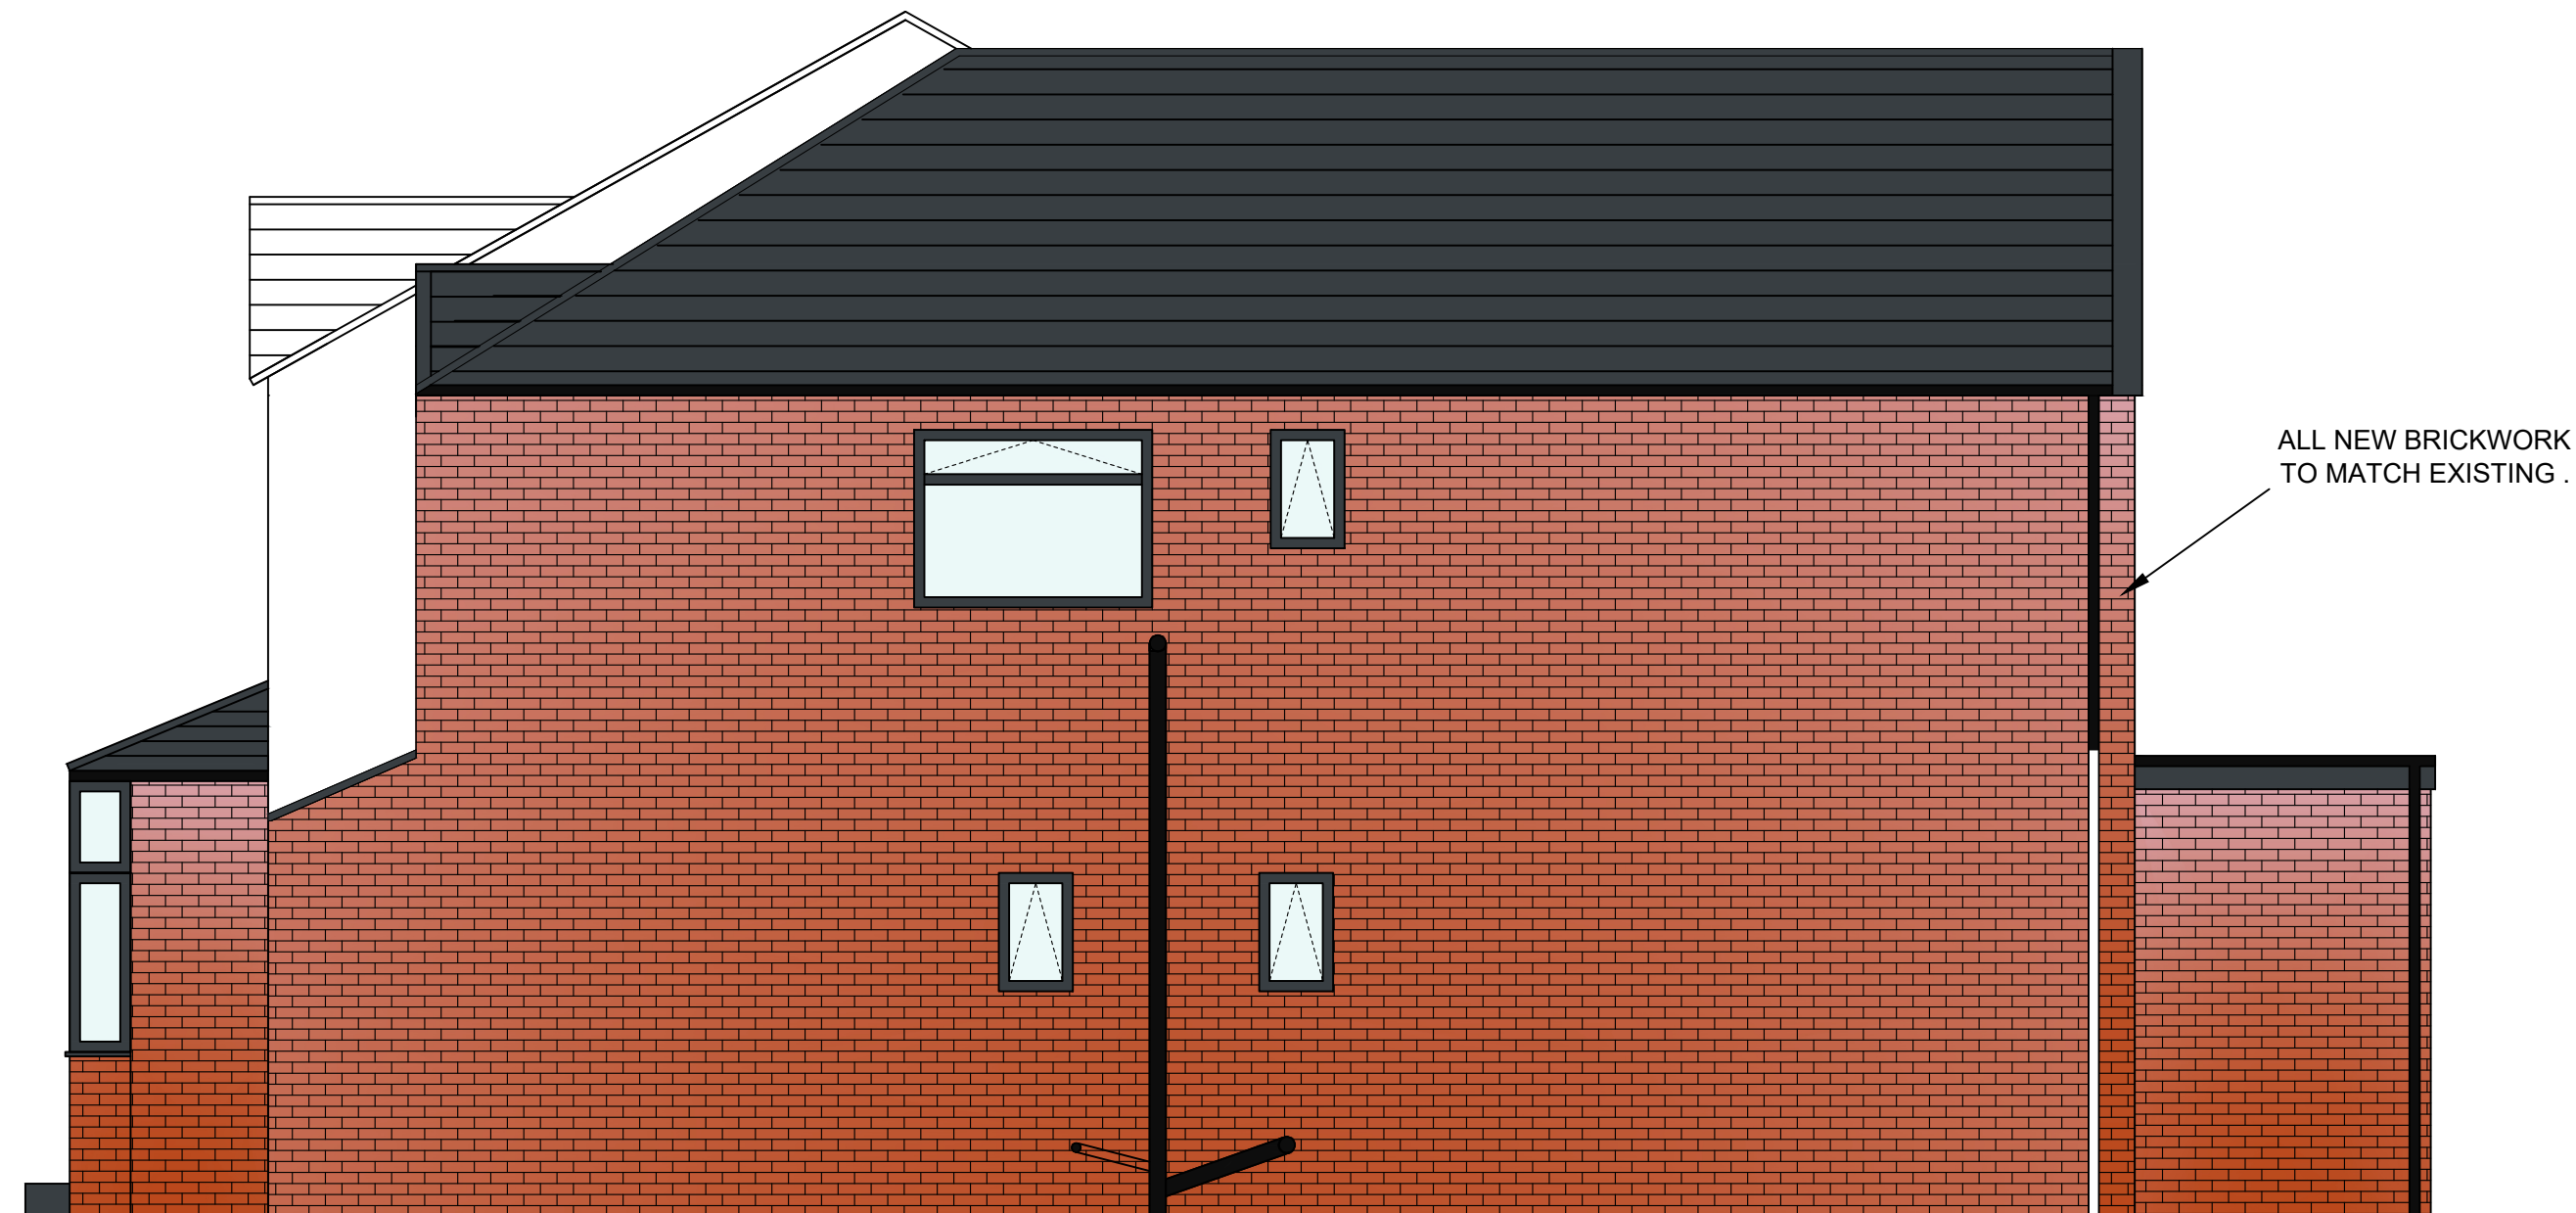


PROPOSED SIDE ELEVATION A




PROPOSED REAR ELEVATION

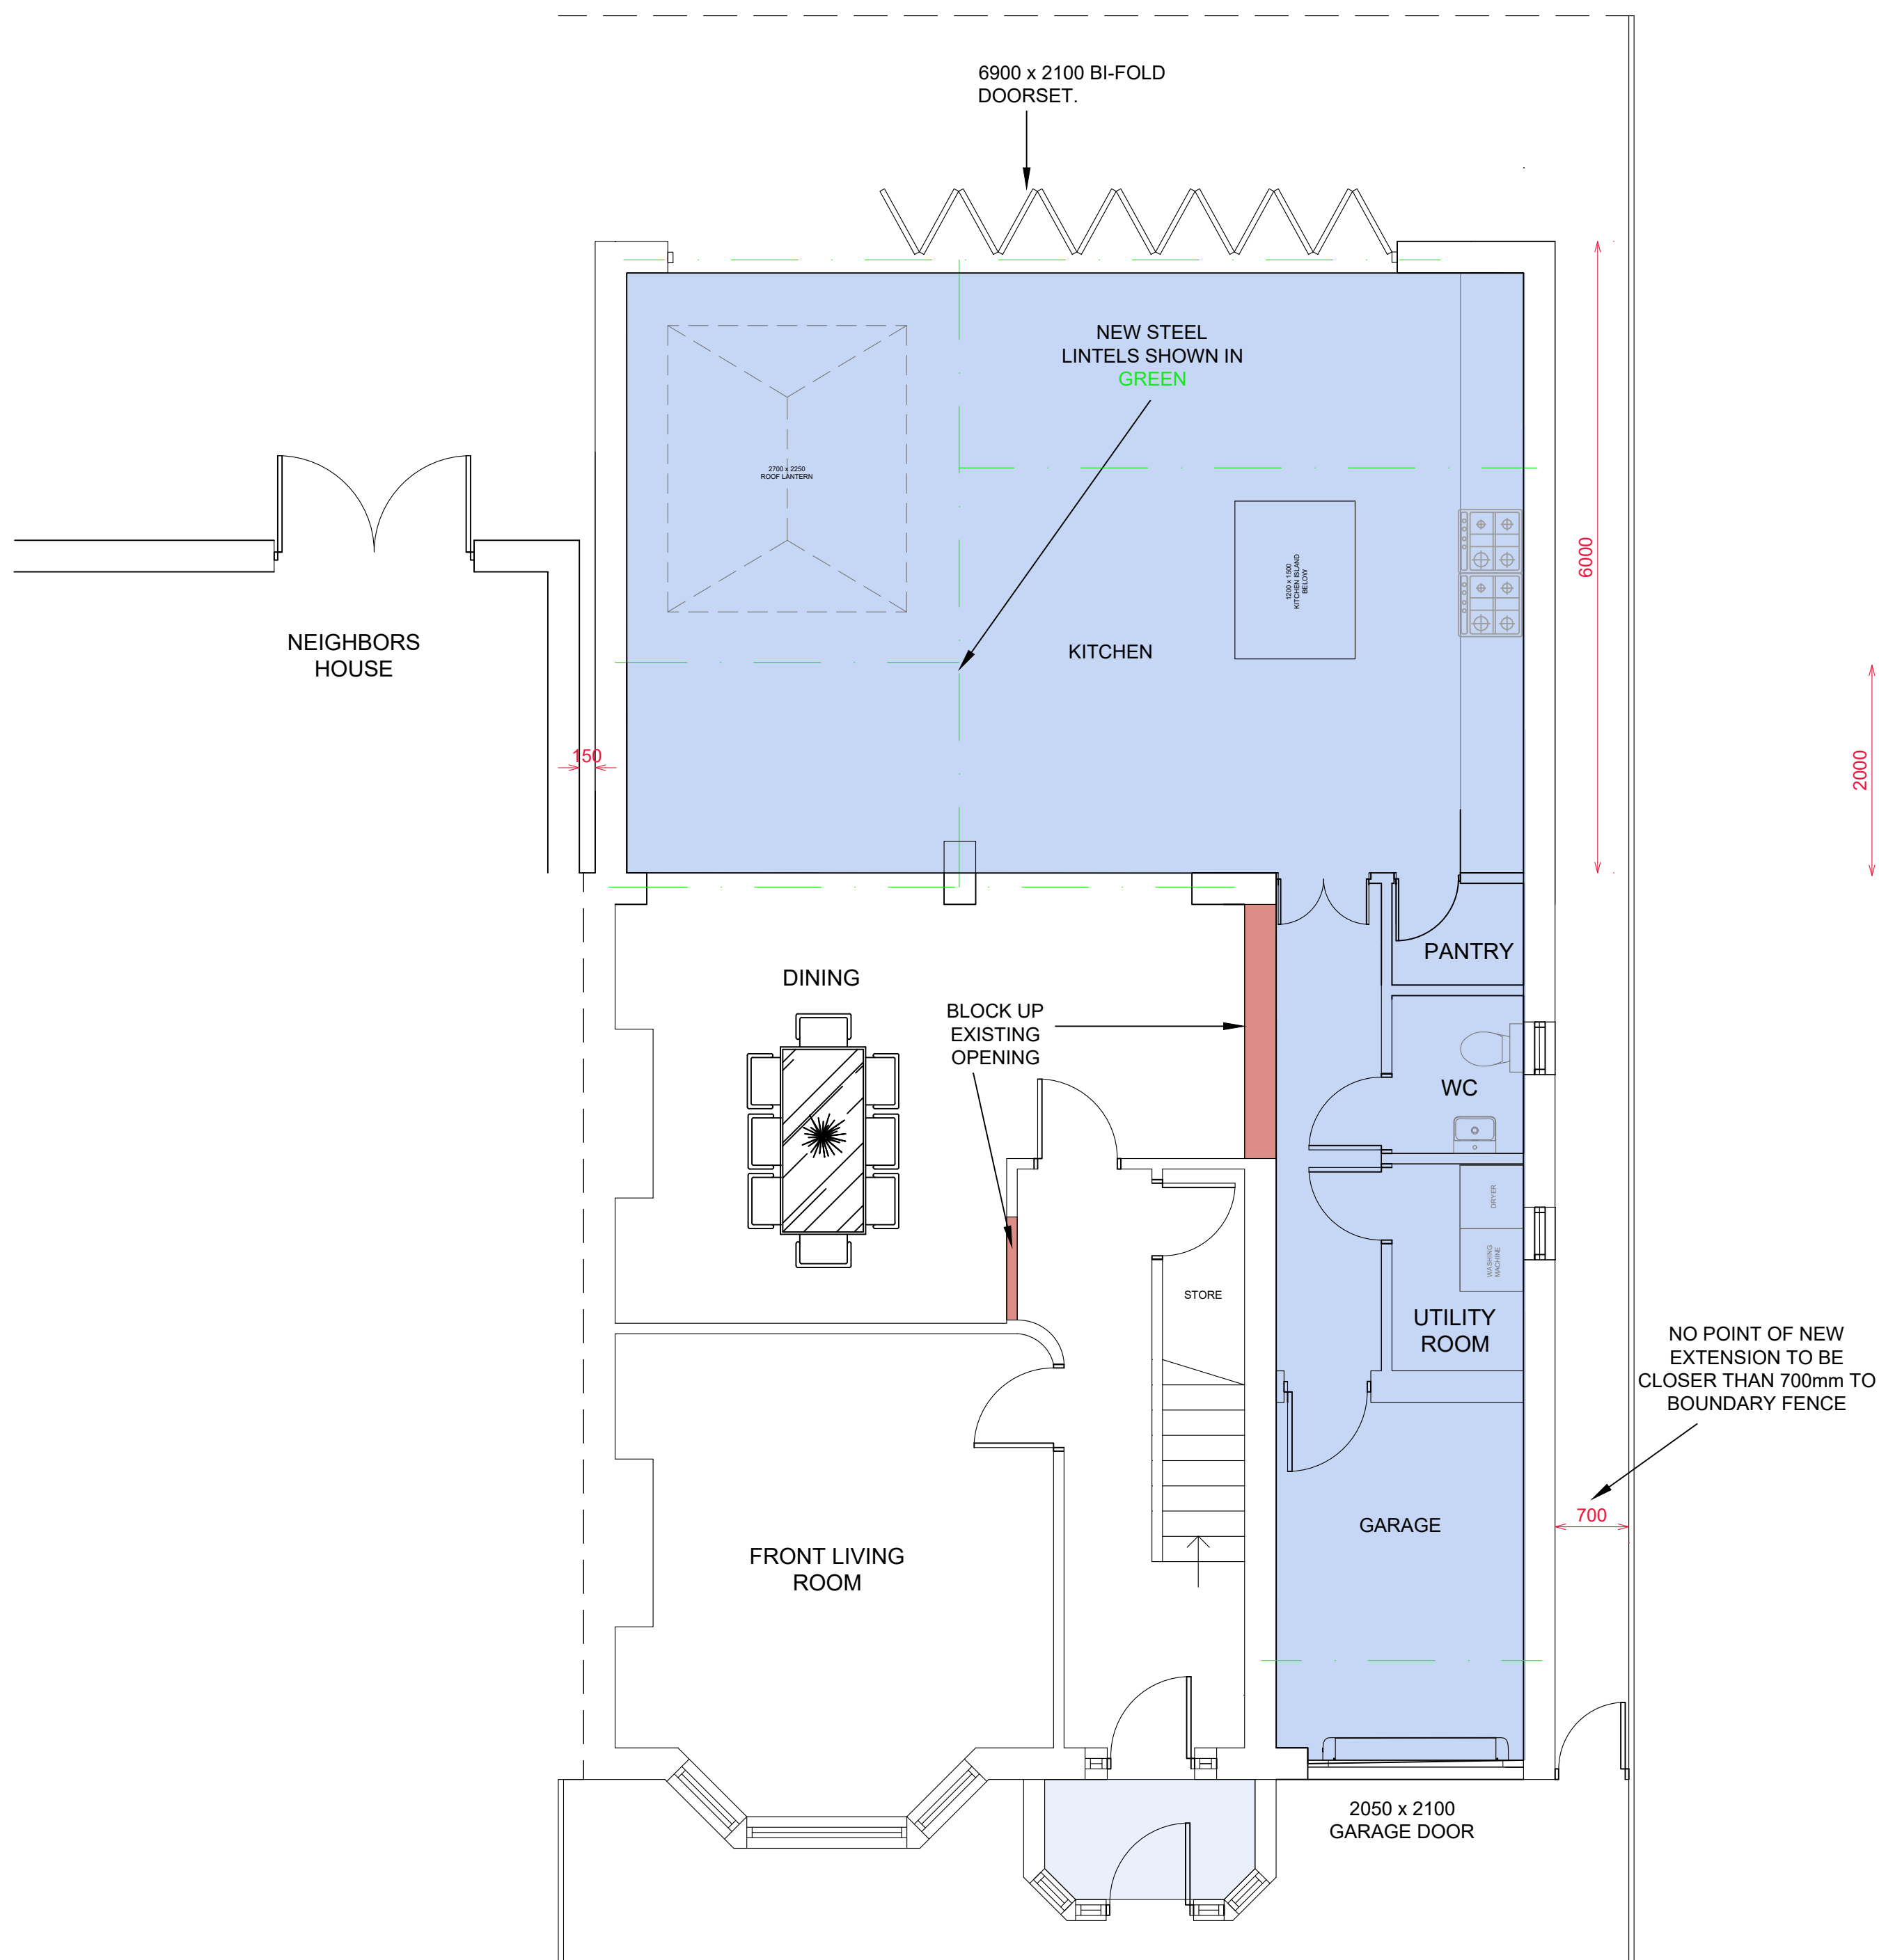

PROPOSED GF PLAN

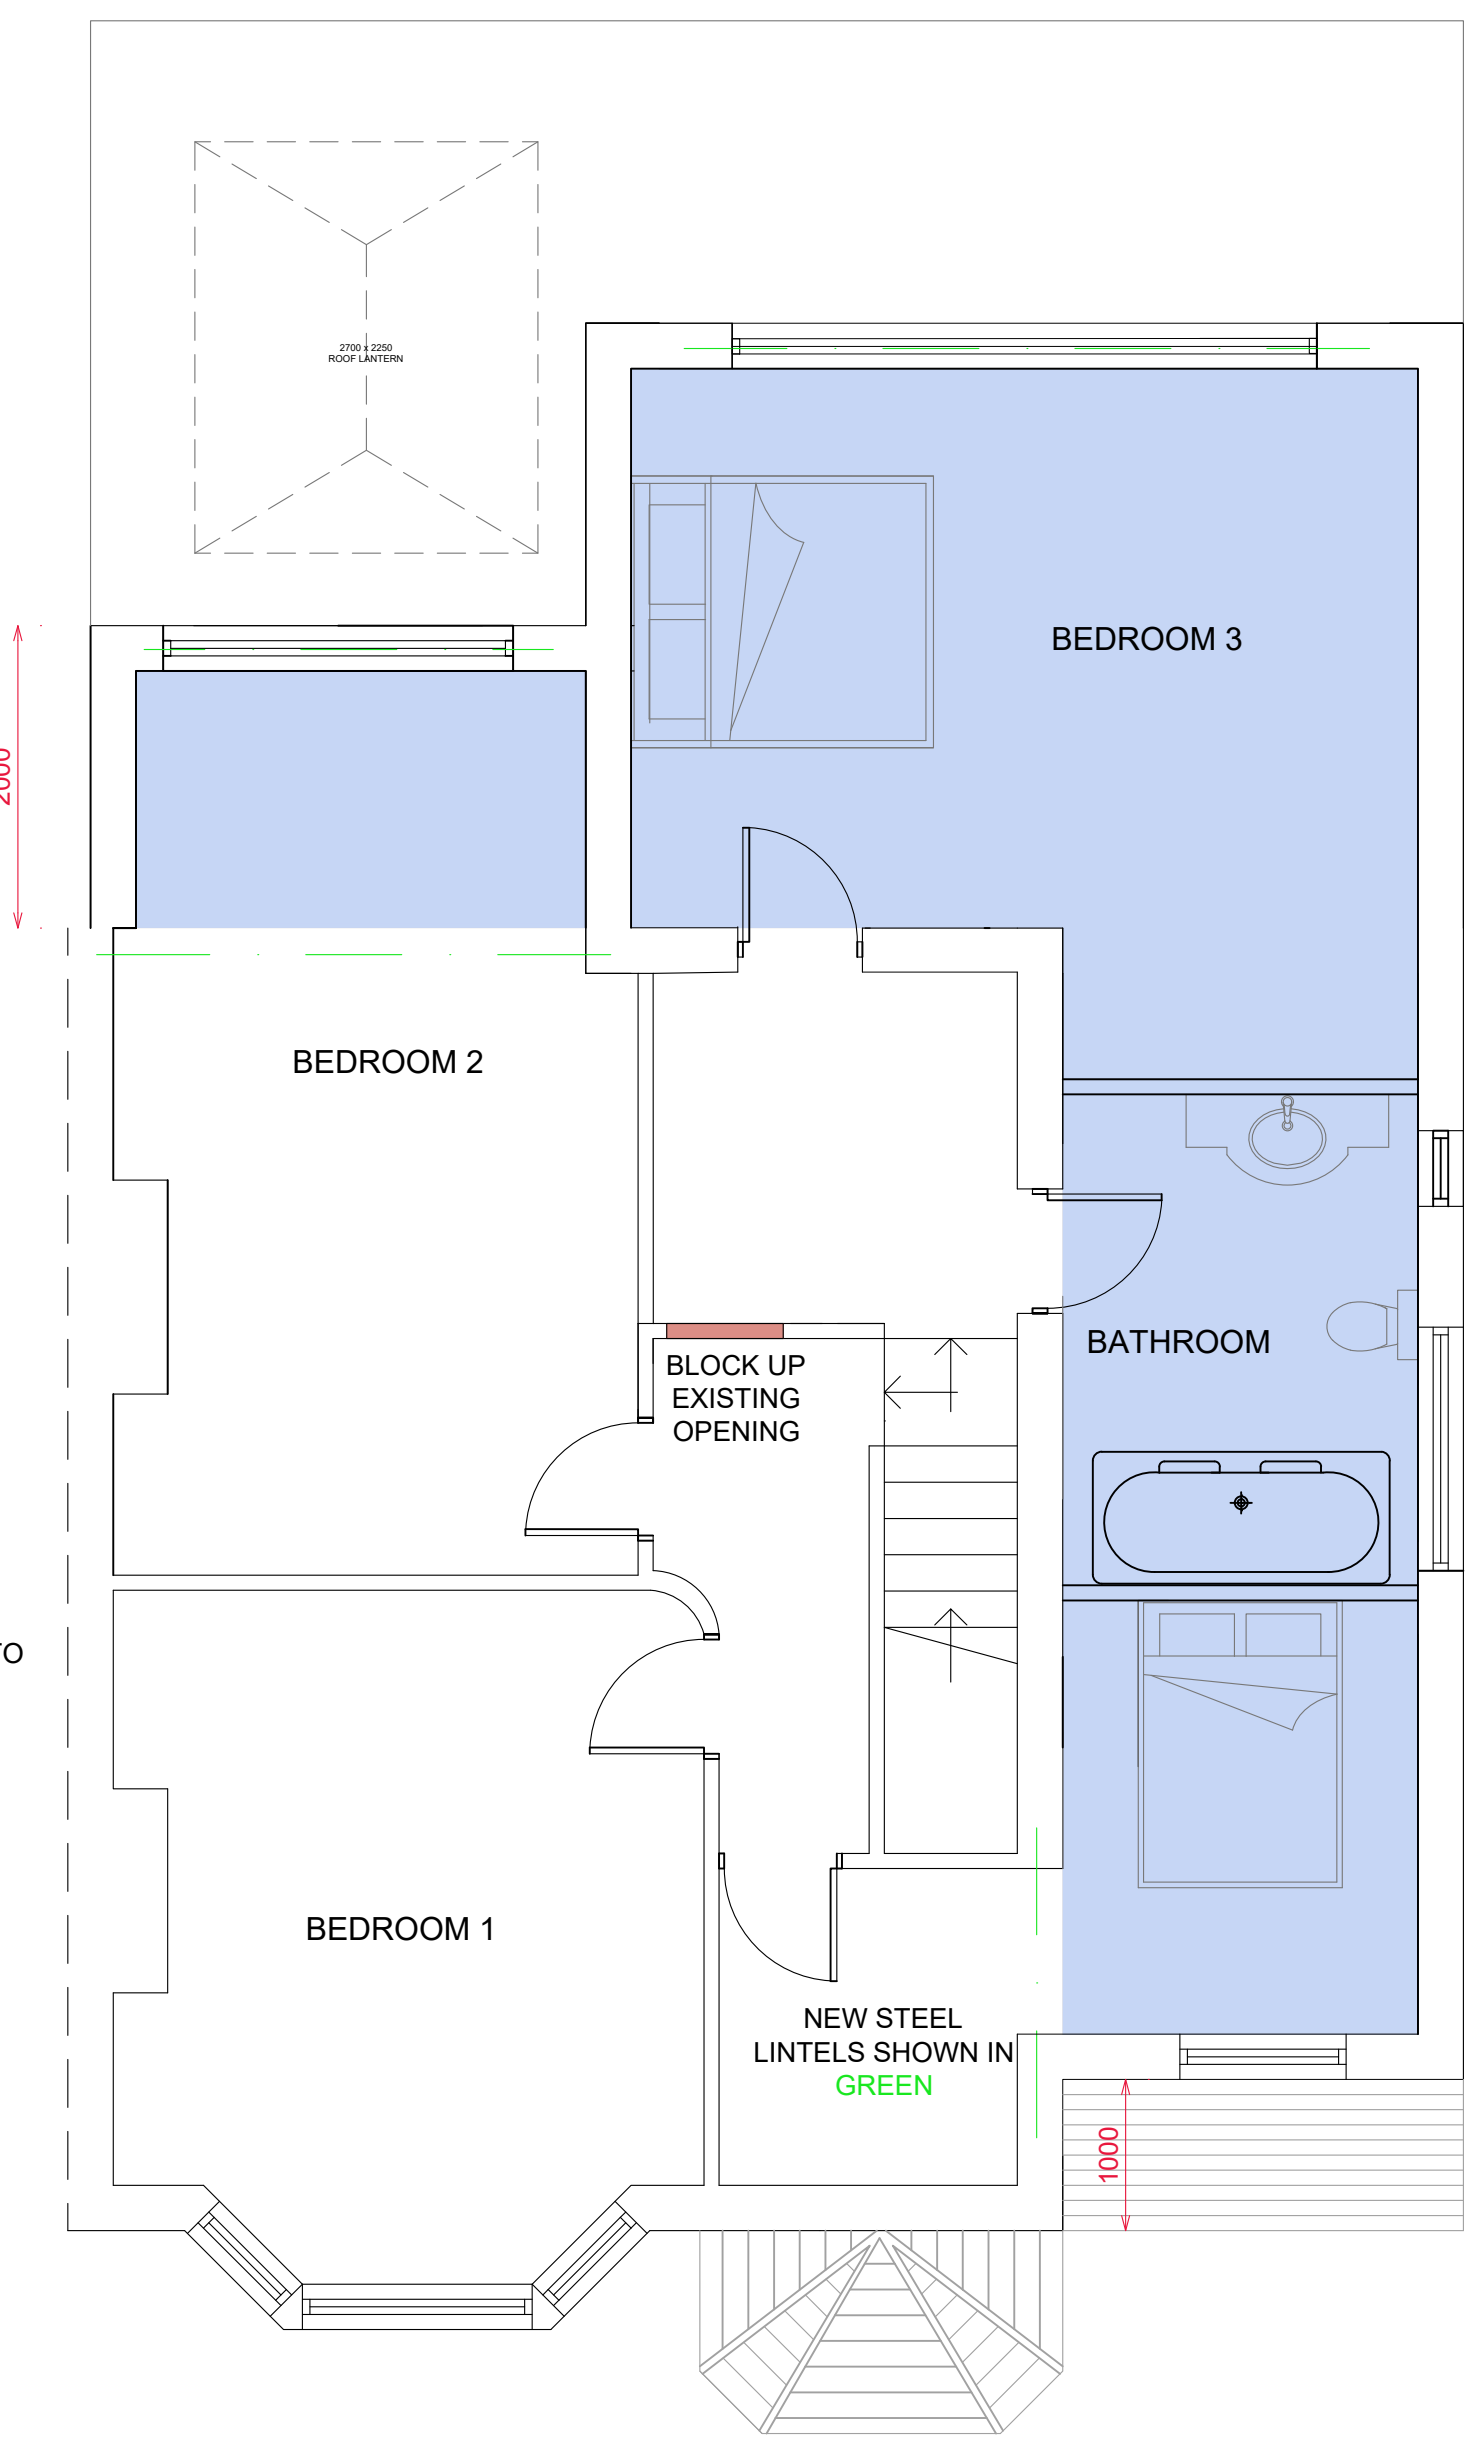

PROPOSED FF PLAN

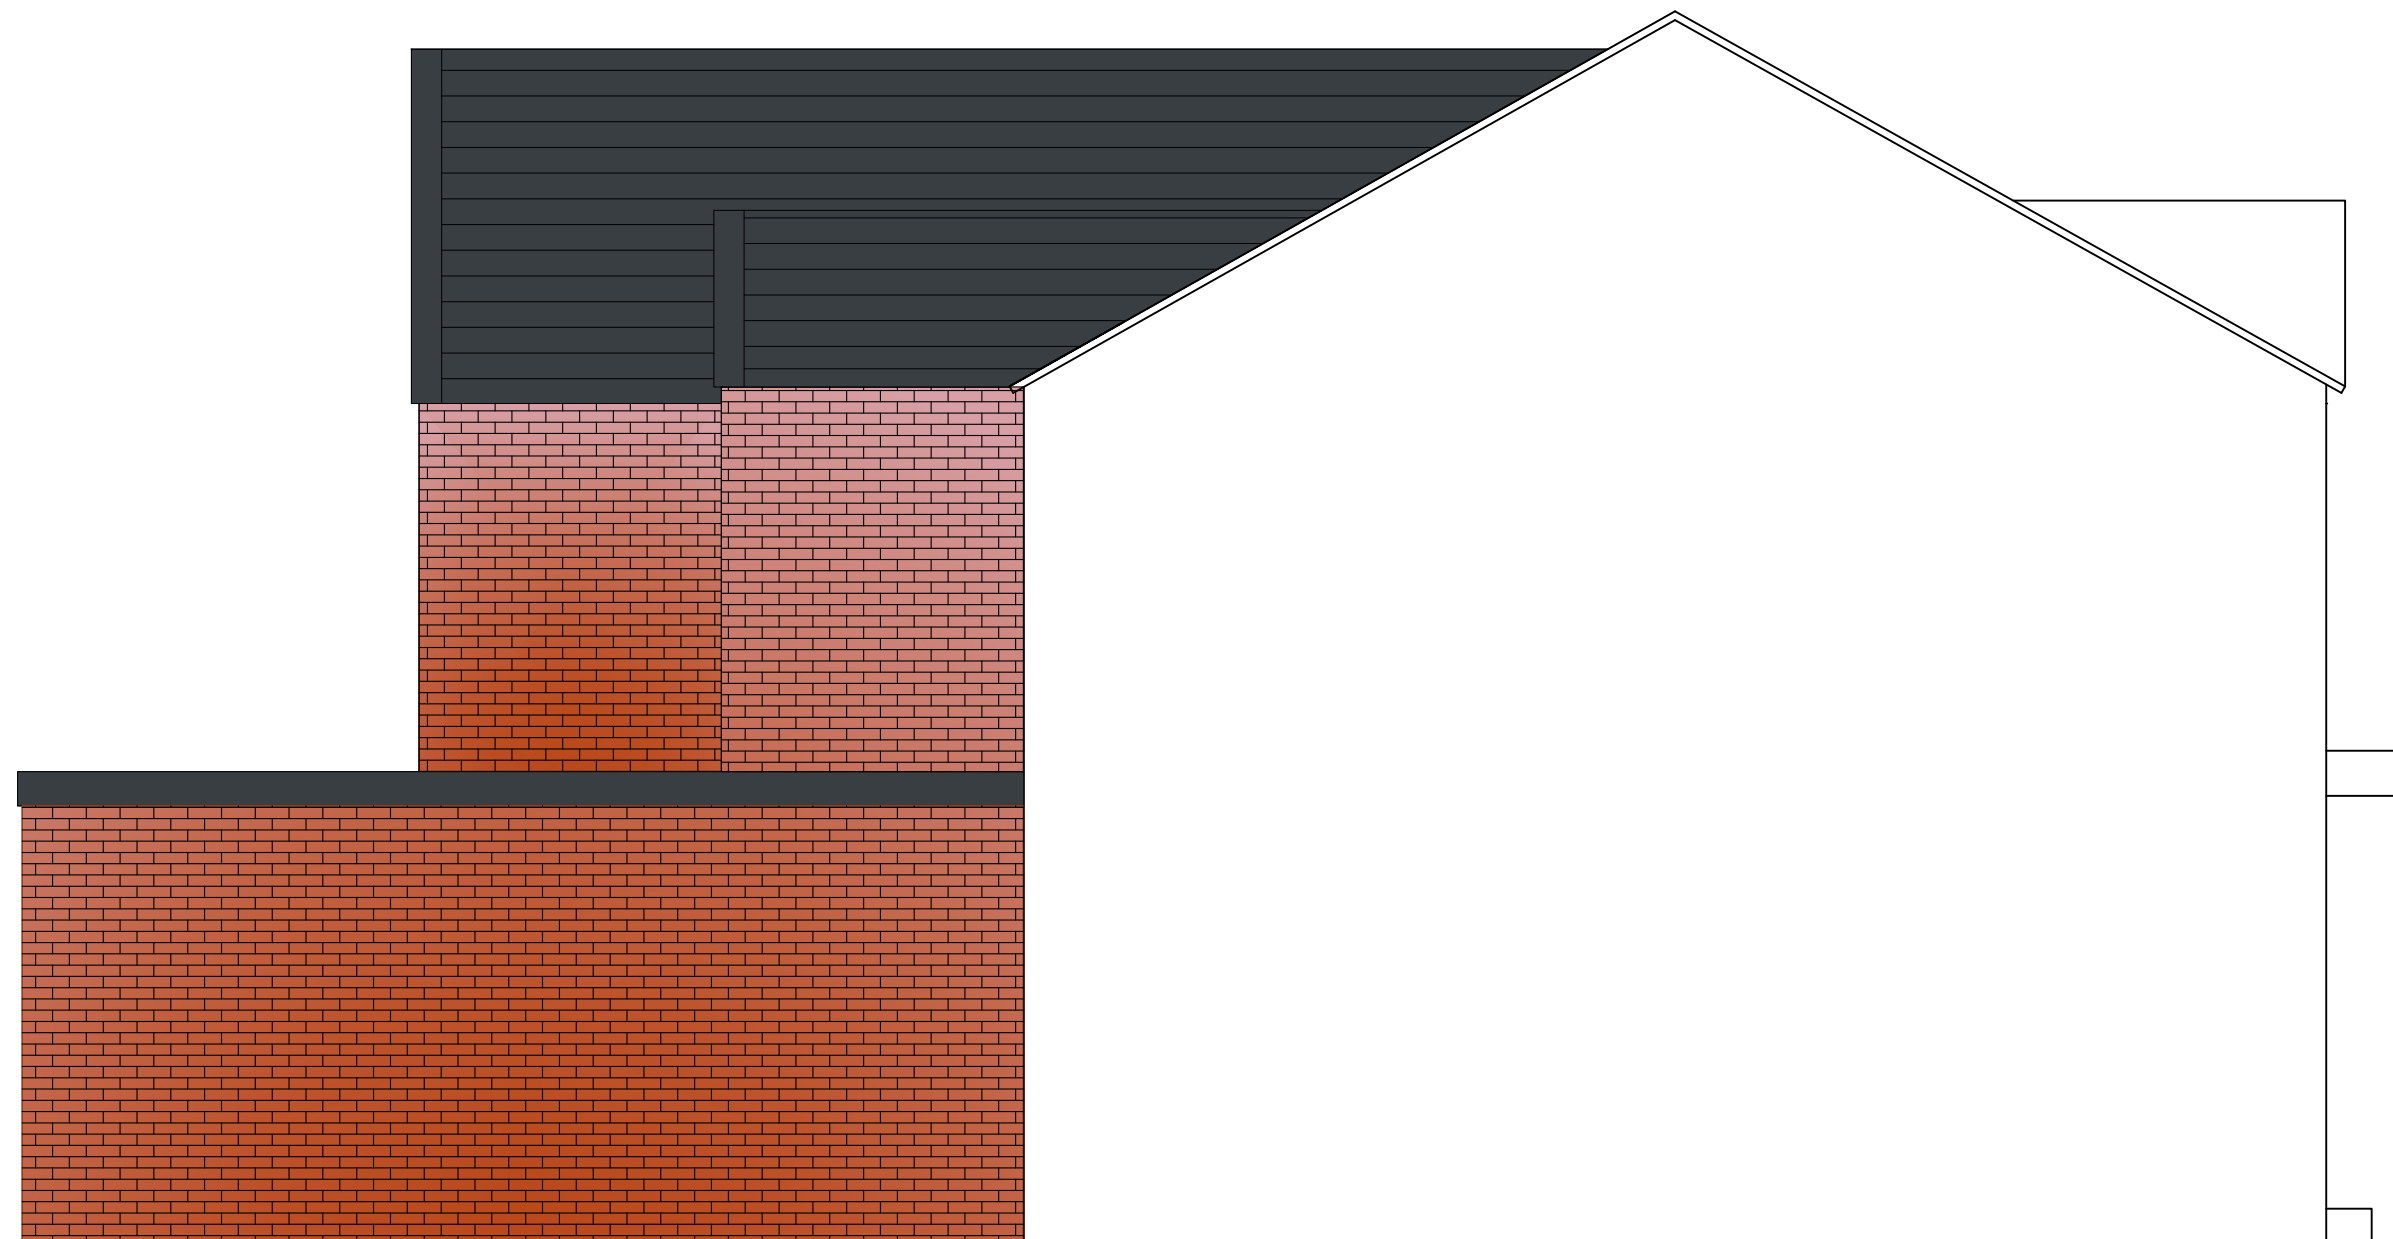

PROPOSED SIDE ELEVATION B

B	Ridge line 200mm lowered. FF set back 1000mm. FF Bifold doors omitted.	DS	28.09.26
A	Side elevation B	DS	28.06.26
rev	comments	initials	date

client

Eddie McCabe

project

84 ROBY ROAD

content

PROPOSED PLANS & ELEVATIONS

scale 1:50/	sheet A0	date 22.11.25	drawn by DS	checked
project number 57	drawing number AL(2)02			rev B

purpose of issue

FOR COMMENT

0mm 1000mm 2000mm 3000mm 4000mm 5000mm
SCALE BAR 1:50