


PLANNING ISSUE

REV	DESCRIPTION	DATE	CHK	APP
A	PLANNING ISSUE	29-10-21	MS	MS

1. ALL DIMENSIONS SHOWN ARE IN MILLIMETRES
UNLESS OTHERWISE STATED.

2. TO BE READ IN CONJUNCTION WITH SITE PLAN.

KEY

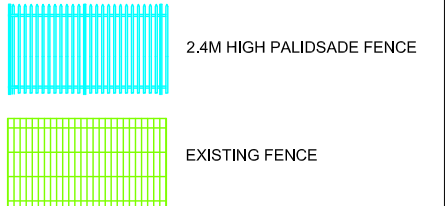

CLIENT: _____

PROJECT:

SATURN PARK CNG STATION
KNOWSLEY

TITLE:
CNG STATION SITE ELEVATION VIEWS

SHEET 1

SCALE: 1:100	@ A3	DRAWN: KJB
CHECKED: MS	CAD:	DATE: 29-10-2021
APPROVED: MS		SHEET: 1 OF 2


PROJECT No: SATURN PARK

DRAWING No: SATURN PARK ELEVATION VIEWS SHT 1


REVISION: A

 16 BERKELEY STREET
LONDON
W1J 8DZ


TEL: 02039 073936
WEB: www.cngfuels.com

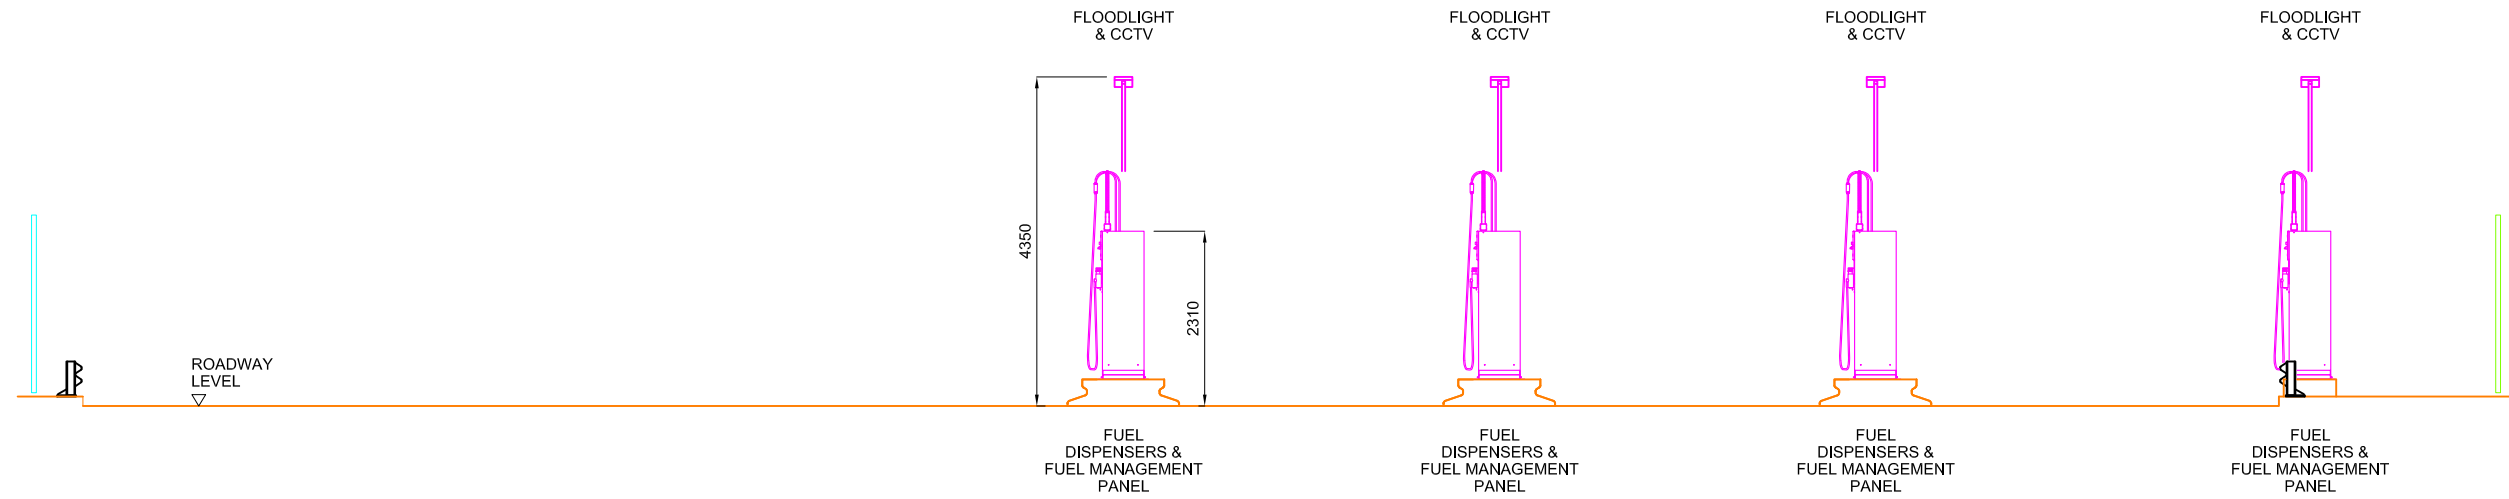


SECTIONAL ELEVATION VIEW 'A' -'A'

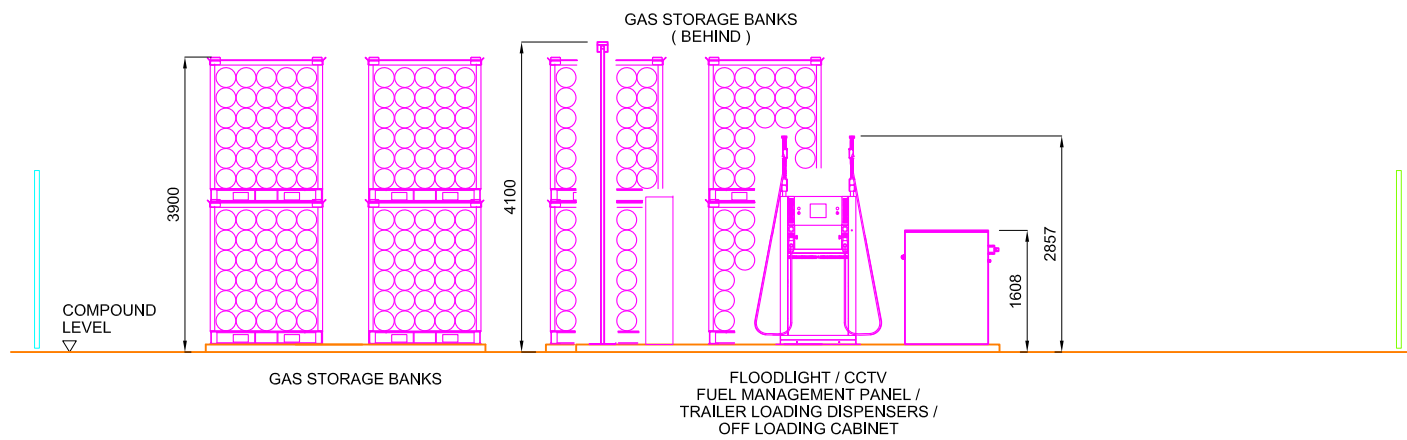

SECTIONAL ELEVATION VIEW 'B' -'B'

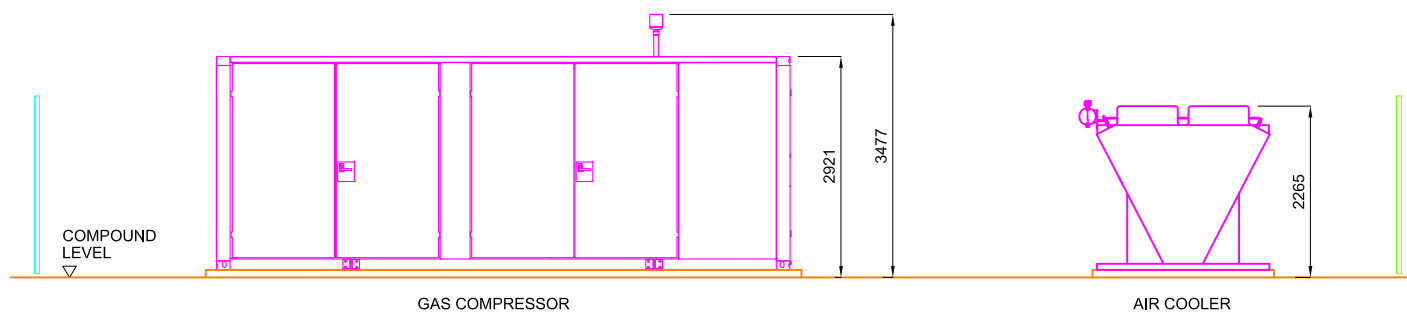

SECTIONAL ELEVATION VIEW 'C' -'C'

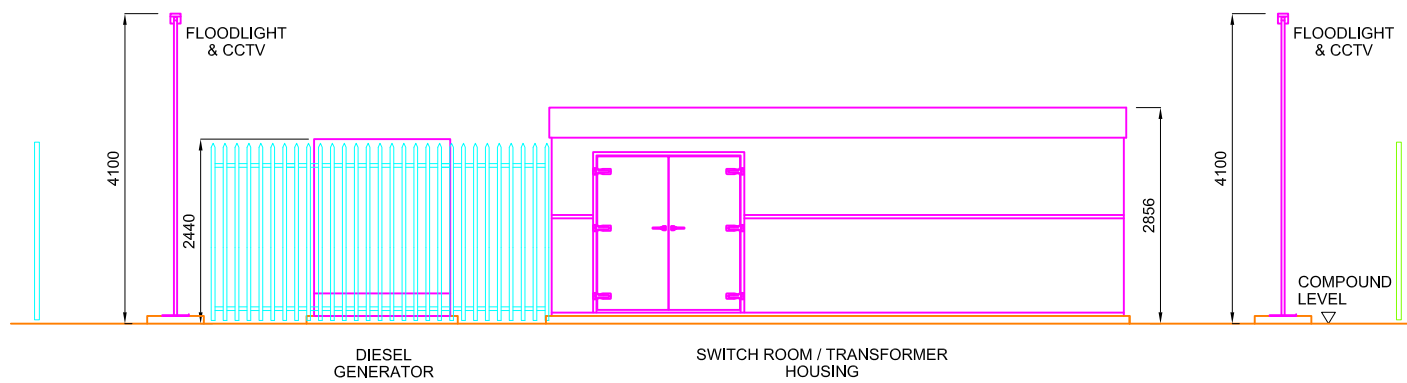

SECTIONAL ELEVATION VIEW 'D' -'D'

