


PLANNING ISSUE

REVISIONS:				
REV	DESCRIPTION	DATE	CHK	APP
A	PLANNING ISSUE	29-10-21	MS	MS

NOTES

1. ALL DIMENSIONS SHOWN ARE IN MILLIMETRES
UNLESS OTHERWISE STATED.
2. TO BE READ IN CONJUNCTION WITH SITE PLAN.

KEY

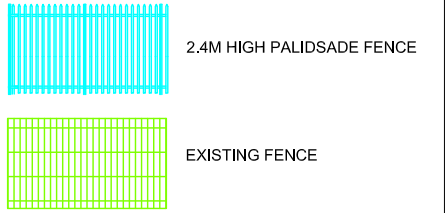

CLIENT:

PROJECT:

SATURN PARK CNG STATION
KNOWSLEY

TITLE:

CNG STATION SITE ELEVATION VIEWS

SHEET 2

SCALE: 1:100	@ A3	DRAWN: KJB
CHECKED: MS	CAD:	DATE: 29-10-2021
APPROVED: MS		SHEET: 2 OF 2


PROJECT No: SATURN PARK

DRAWING No: SATURN PARK ELEVATION VIEWS SHT 2


REVISION: A

 16 BERKELEY STREET
LONDON
W1J 8DZ

TEL: 02039 073936
WEB: www.cngfuels.com

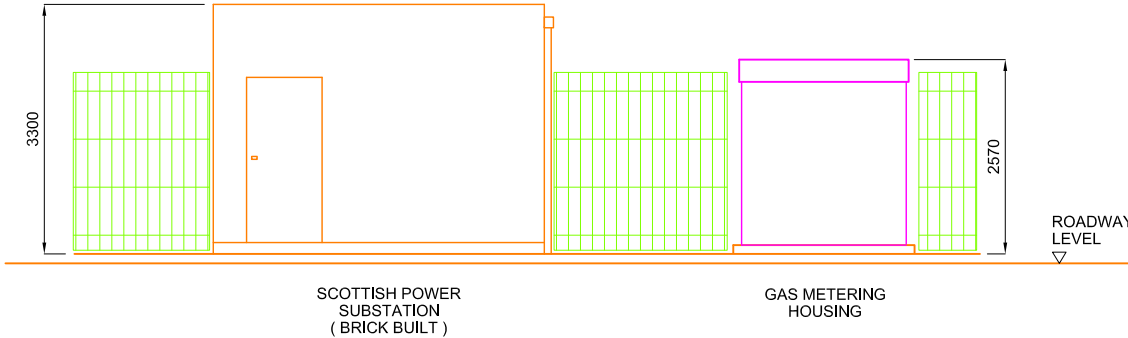

ELEVATION VIEW ON ARROW 'X'

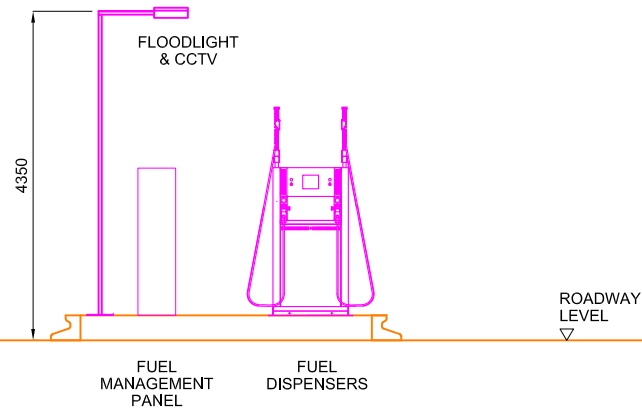

SECTIONAL ELEVATION VIEW 'E' -'E'

