



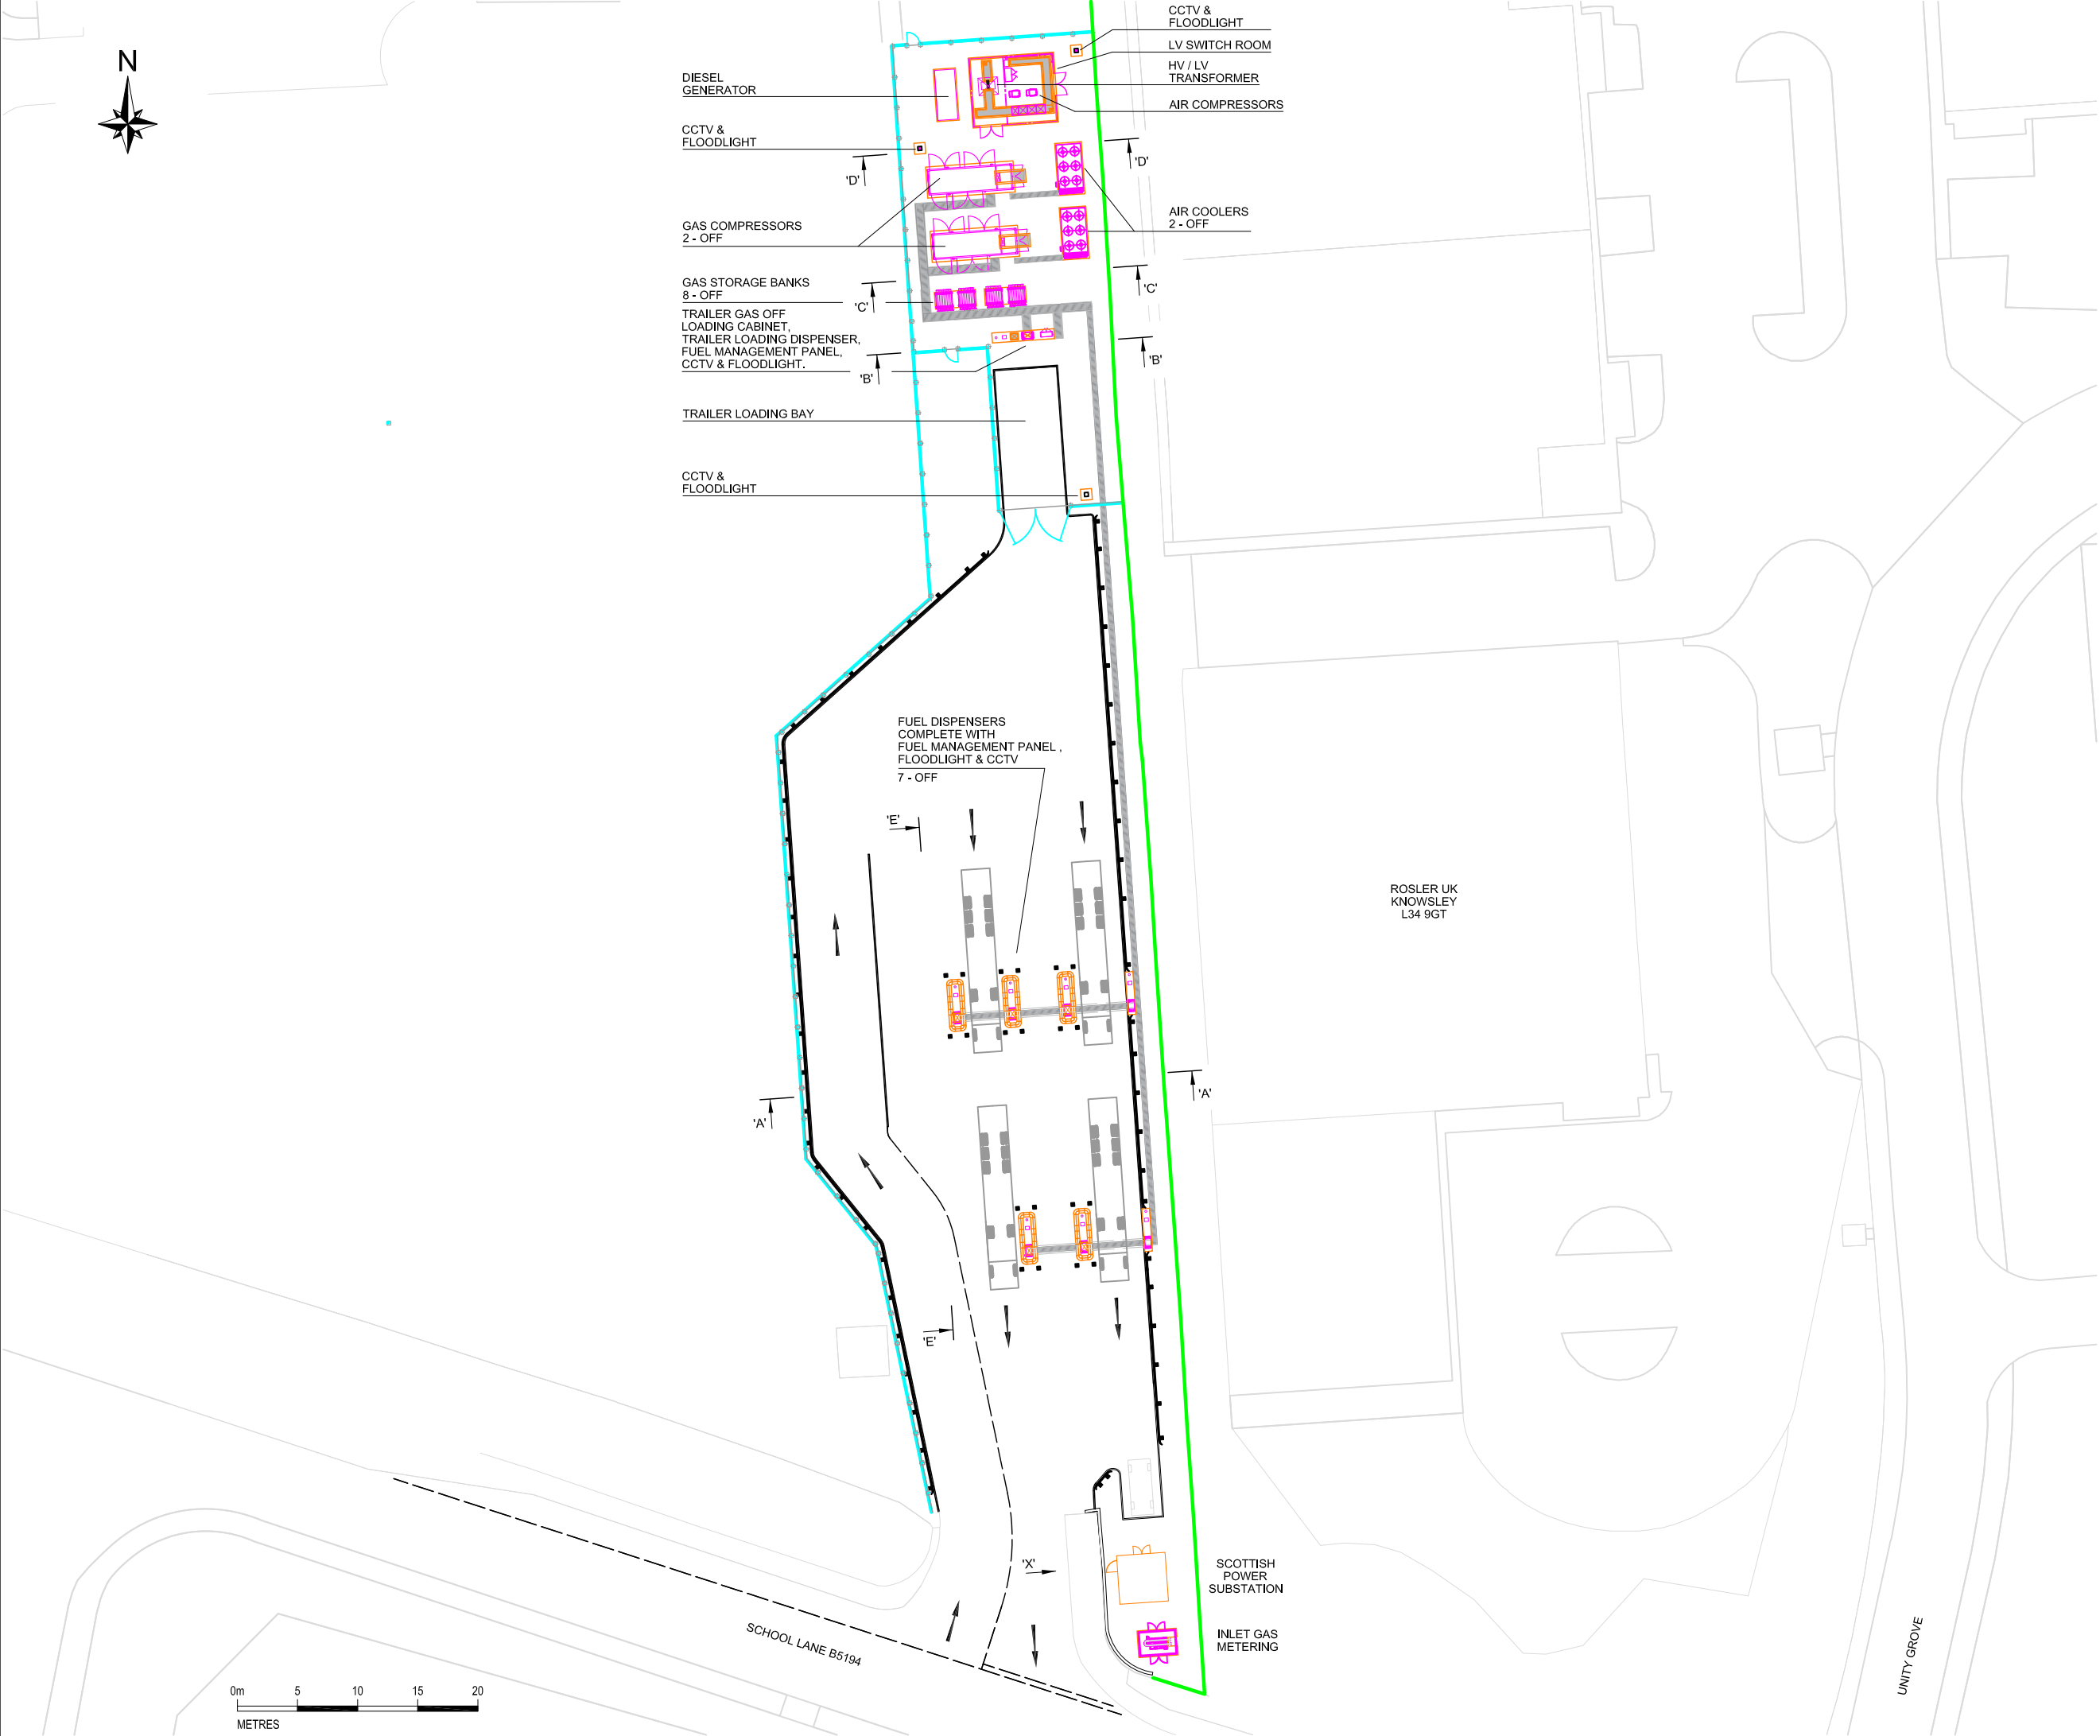

PLANNING ISSUE

[illegible]

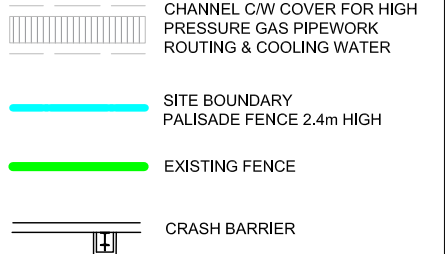

CLIENT:

PROJECT:

SATURN PARK CNG STATION
KNOWSLEY

TITLE:
CNC STATION SITE PLAN

CNG STATION SITE PLAN

SCALE: 1:500	@ A3	DRAWN: KJB
CHECKED: MS	CAD:	DATE: 28-10-2021
APPROVED: MS		SHEET: 1 OF 1

PROJECT No: SATURN PARK

DRAWING No: SATURN PARK SITE PLAN

REVISION: A

 16 BERKELEY STREET
LONDON
W1J 8DZ

TEL: 02039 073936
WEB: www.cngfuels.com