



0m 10m

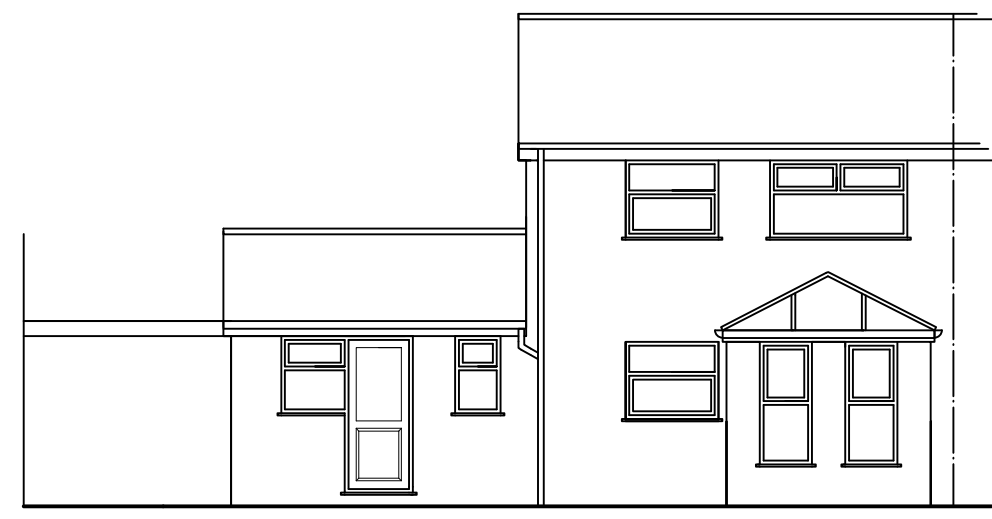

FRONT



REAR

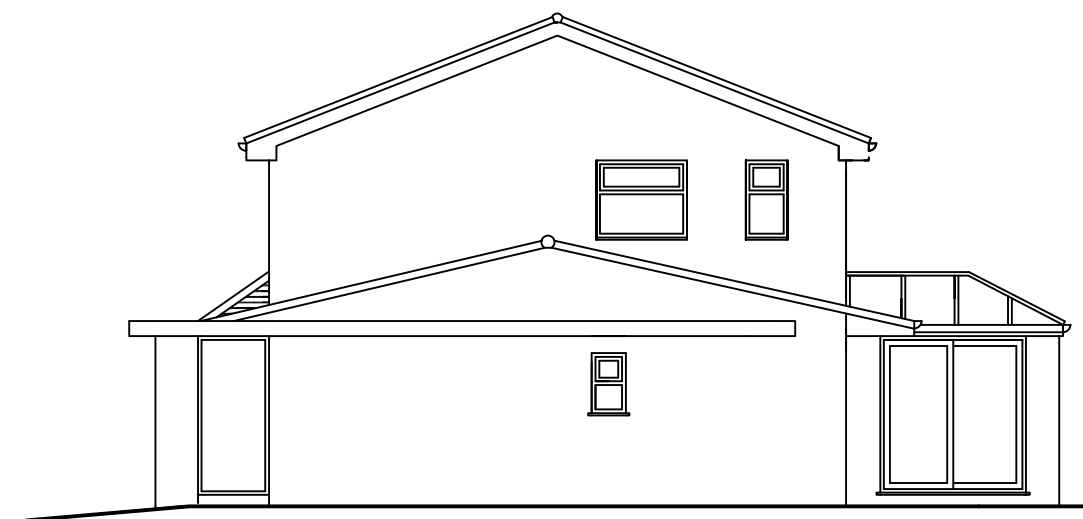

SIDE

EXISTING ELEVATIONS Scale 1:100

EXISTING IC

S&VP

WC

utility

WC

garage

PATWAY

up


cpbd

hall

porch

GROUND FLOOR PLAN AS EXISTING Scale 1:50

0m 10m

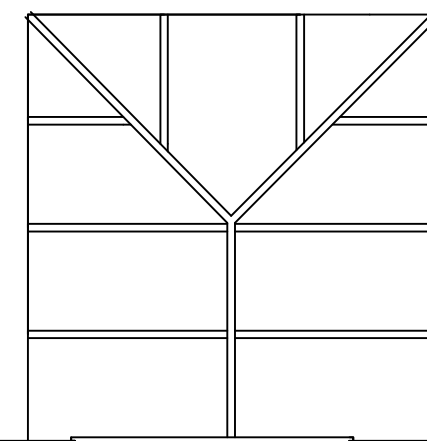

S&VP

bedroom 2

shower room

dn

wardrobe

cpbd

bedroom 1

dressing

FLAT ROOF

PATWAY

FIRST FLOOR PLAN AS EXISTING Scale 1:50

<u>job description</u>		<u>title</u>	
PROPOSED FIRST FLOOR EXTENSION		EXISTING	
<u>site address</u>		<u>scales</u>	
6, SANDFIELD, HUYTON, KNOWSLEY, LIVERPOOL, L36 9XR		1:50 @ A1 1:100	
<u>client</u>		<u>drawn</u>	<u>date</u>
PETER MCCARTHY		GD	JULY 2023
<u>DOWELL DESIGN SERVICES</u>		<u>drg no</u>	
176, LIVERPOOL ROAD SOUTH MAGHULL, MERSEYSIDE L31 7DQ Tel 0151 526 8683 email dowelldesign@aol.com		01	