


0m 10m



FRONT




REAR

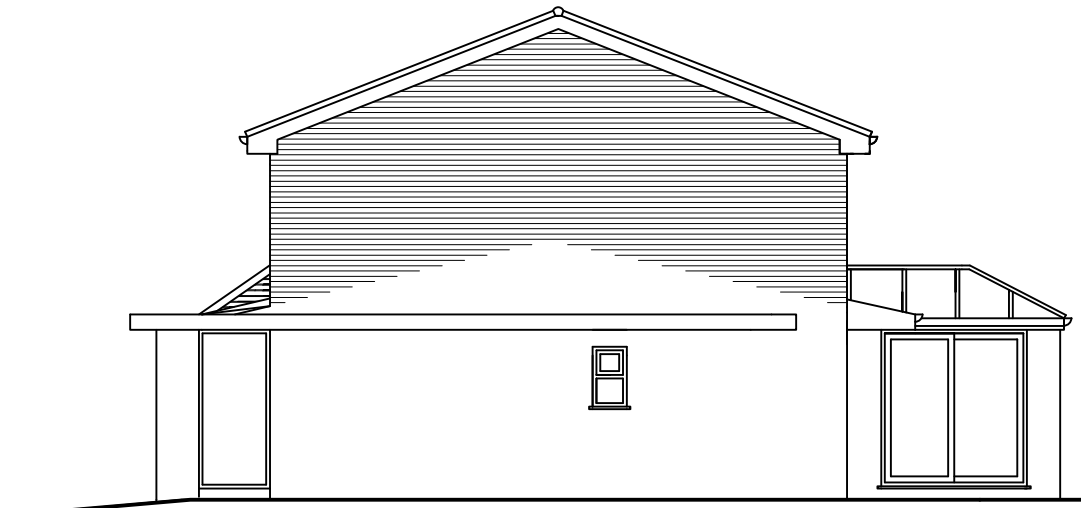


SIDE

PROPOSED ELEVATIONS Scale 1:100

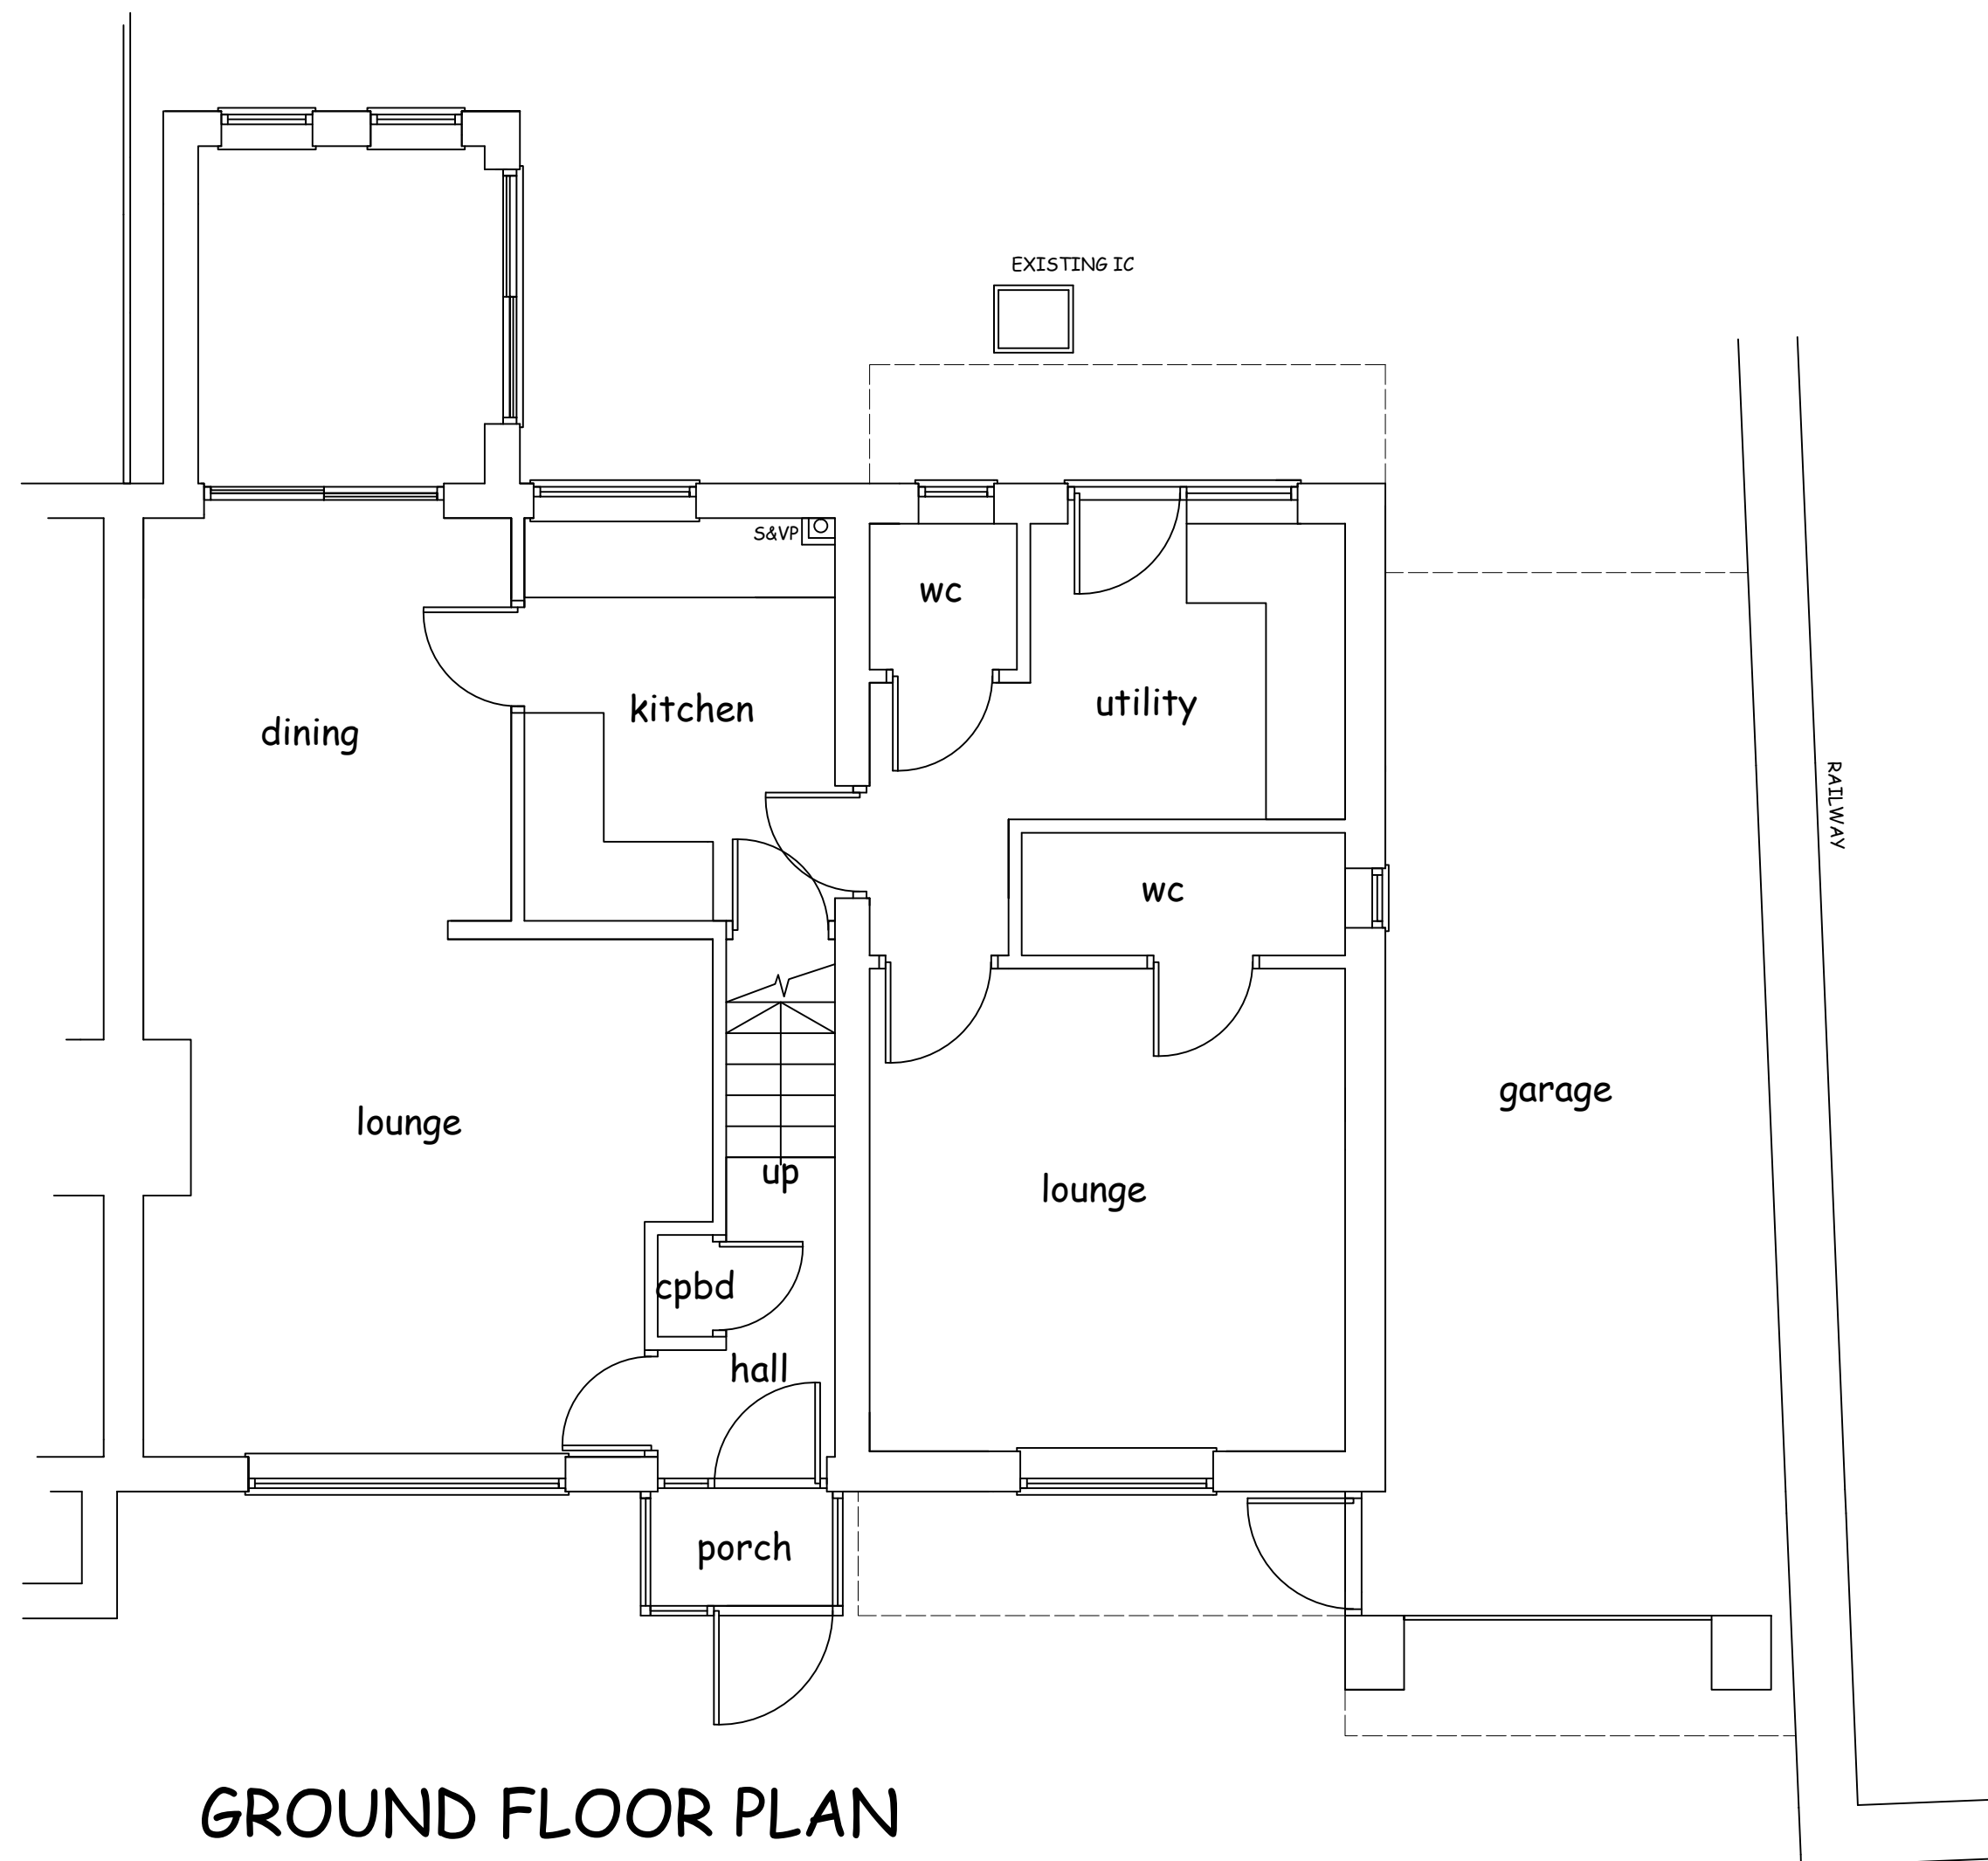

GROUND FLOOR PLAN
AS PROPOSED Scale 1:50

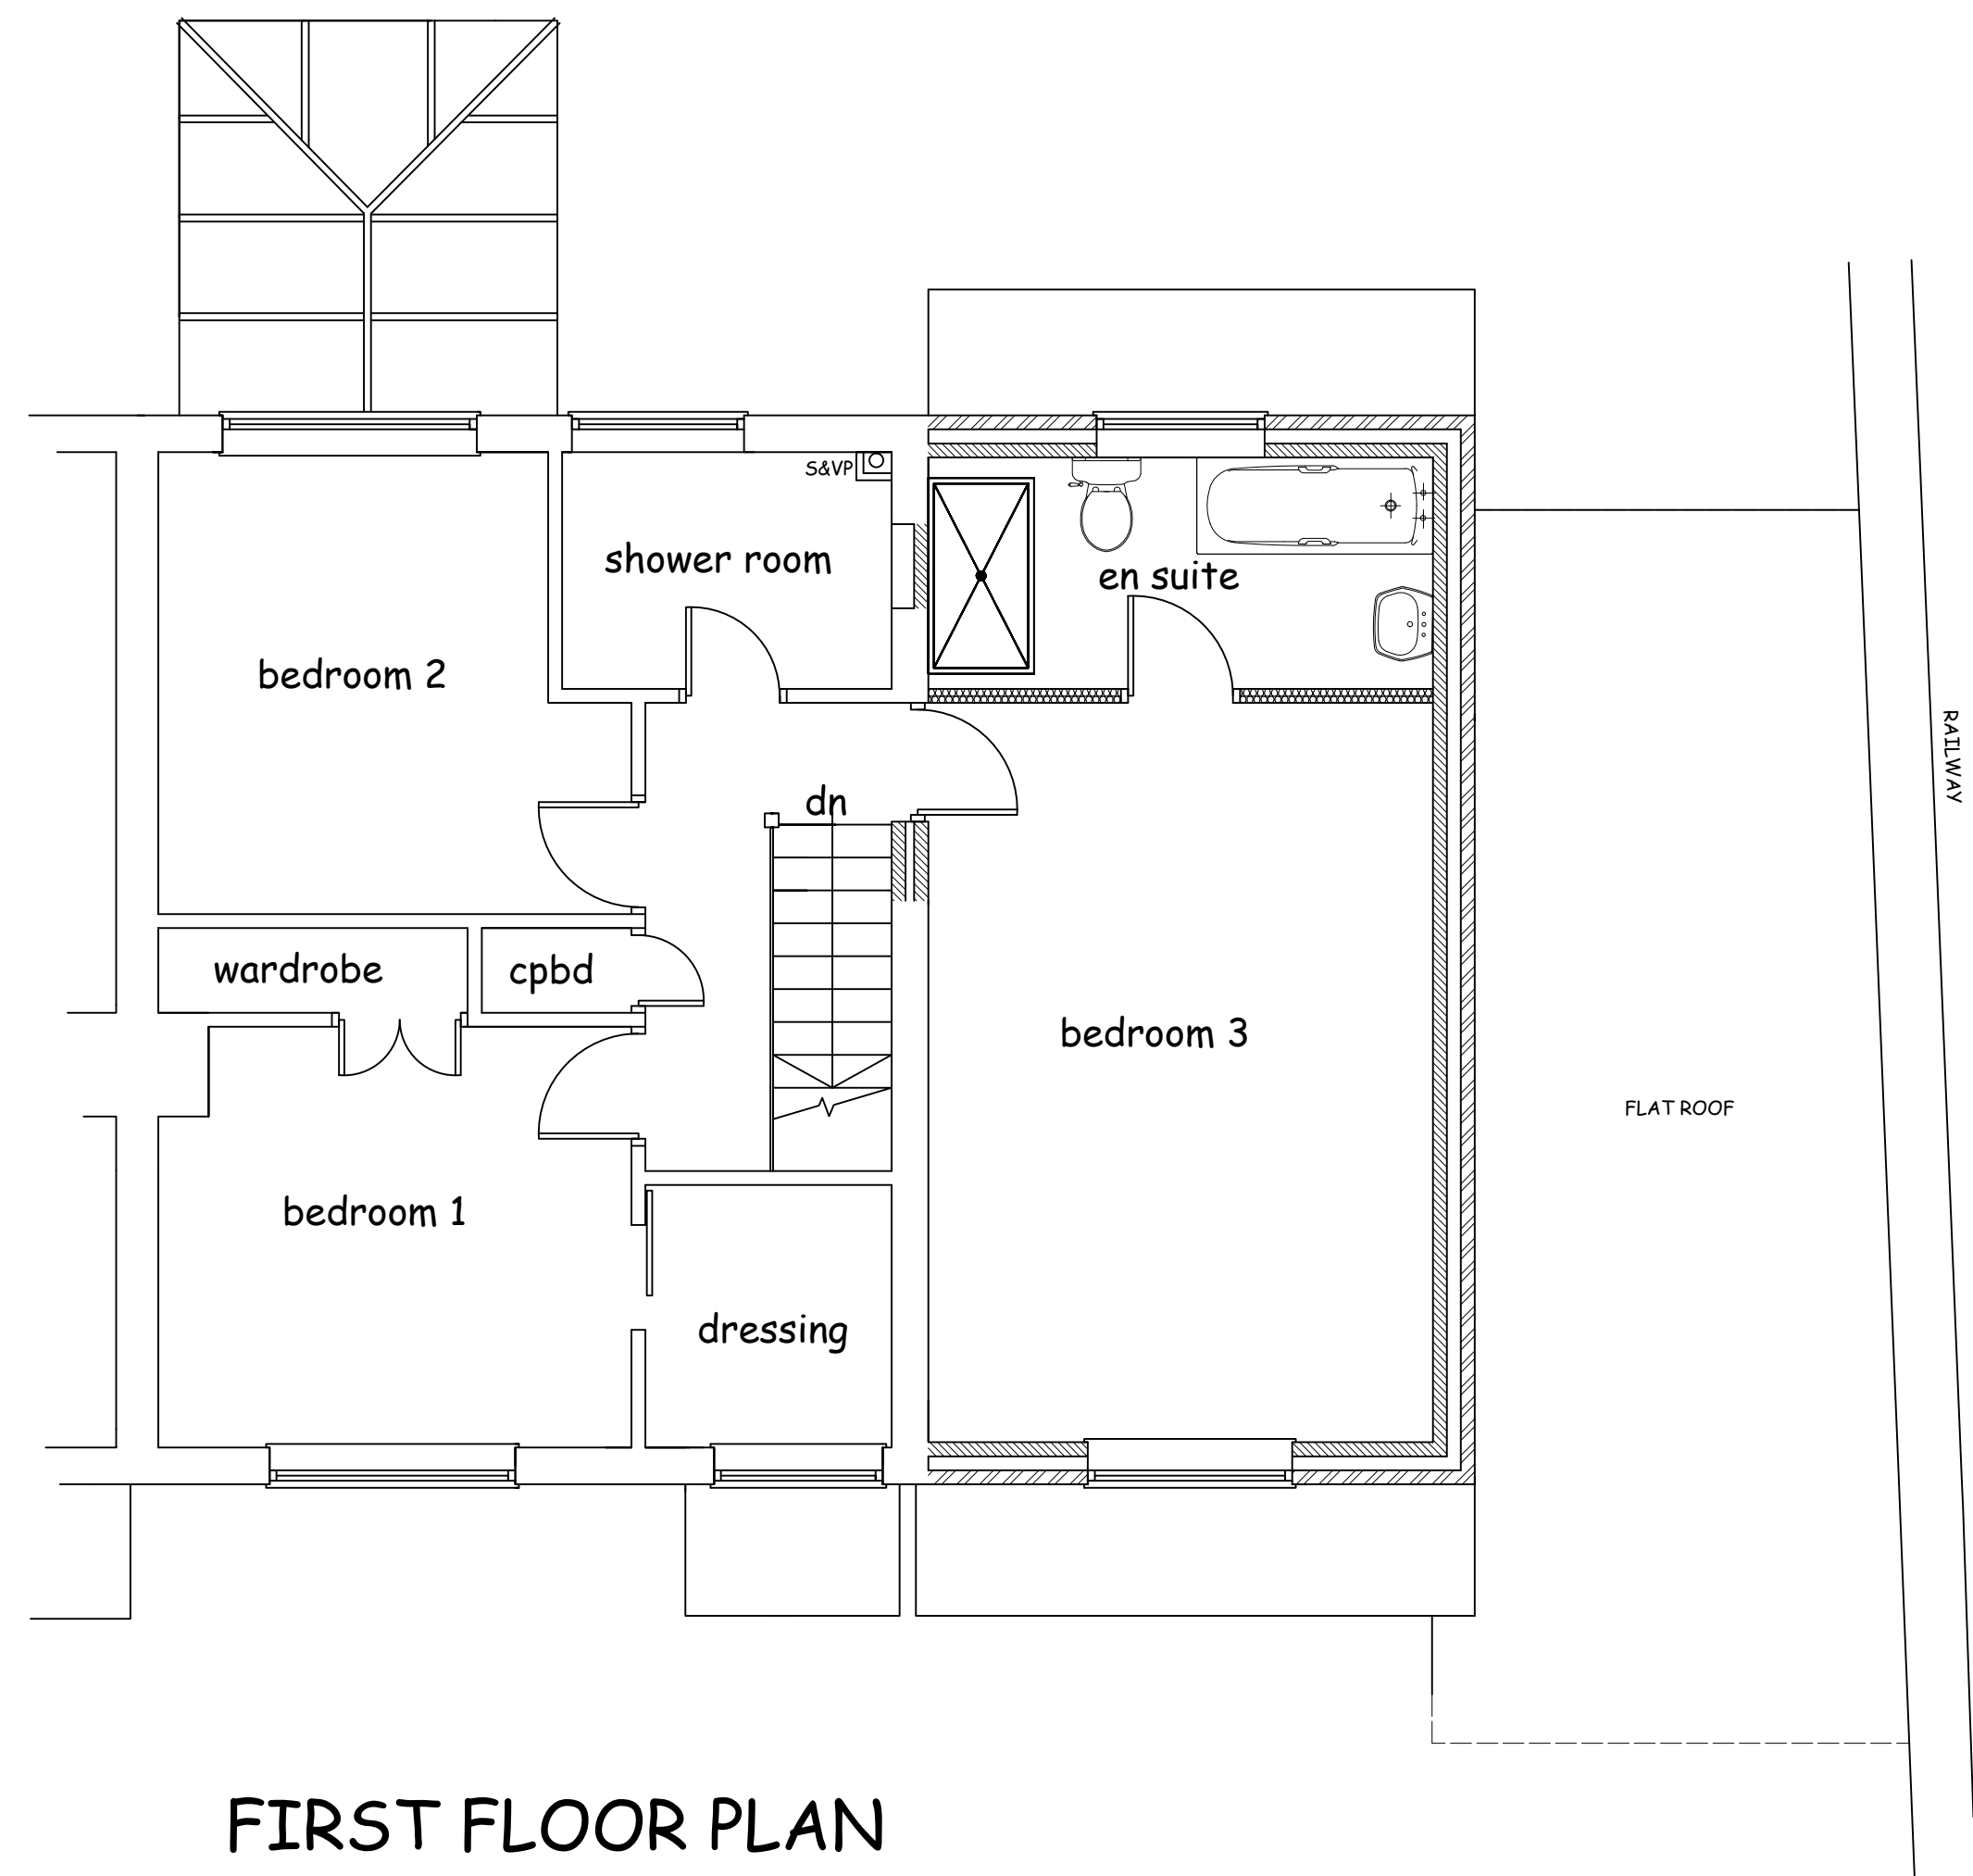

FIRST FLOOR PLAN
AS PROPOSED Scale 1:50

MATERIALS

ROOF: CONCTETE TILES TO MATCH EXISTING AND SUIT PITCH

WALLS: BRICKWORK FACINGS TO MATCH EXISTING IN COLOUR AND

TEXTURE

WINDOWS : WHITE UPVC

RAINWATER GOODS: BLACK UPVC

PLANNING DRAWING

job description	Title	
PROPOSED FIRST FLOOR EXTENSION	SCHEME DESIGN	
site address	scales	
6, SANDFIELD, HUYTON, KNOWSLEY, LIVERPOOL, L36 9XR	1:50 @ A1 1:100	
client	drawn	date
PETER MCCARTHY	GD	JULY 2023
DOWELL DESIGN SERVICES 176, LIVERPOOL ROAD SOUTH MAGHULL, MERSEYSIDE L31 7DQ Tel 0151 526 8683 email dowelldesign@aol.com	drg no	
	02	