


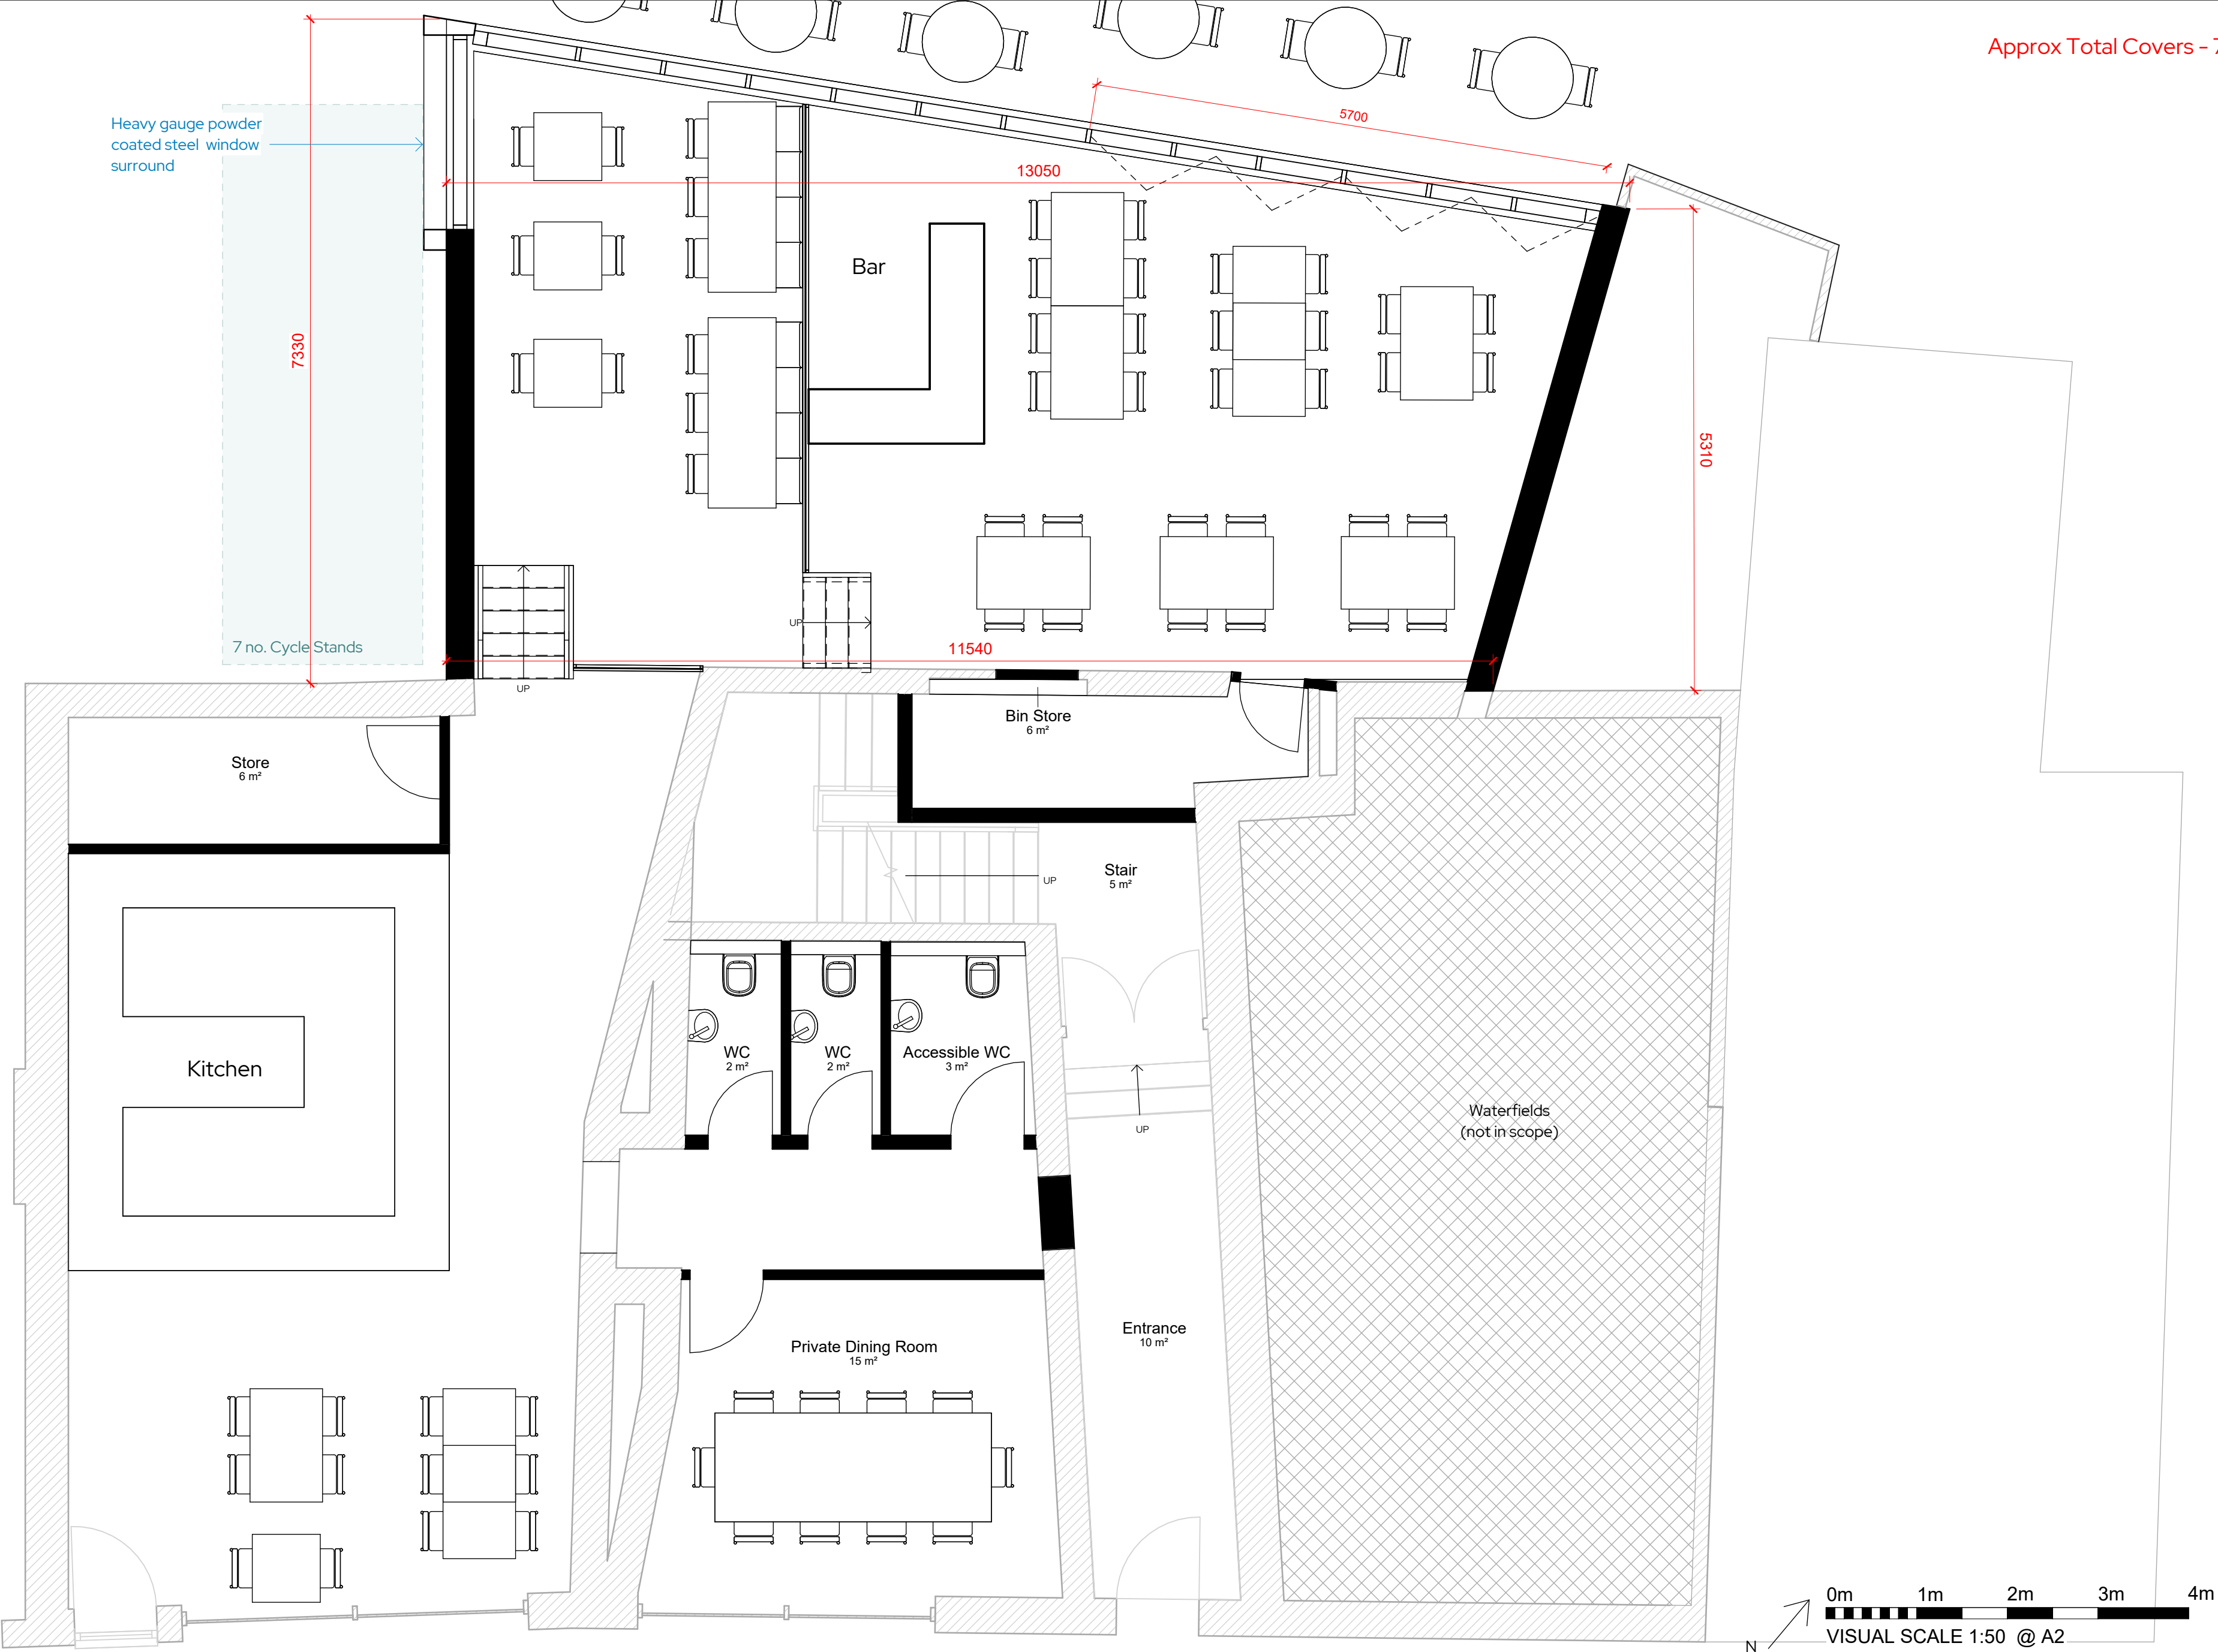

REV	Date	Description	Issued	Additional Notes

Project Title	
5-11 Eccleston Street	
Client Name	
Onyx Ltd	
Project Address	
5-11 Eccleston Street Prescot, L34 5QH	

Title	
Ground Floor Plan - Proposed	
Drawing No.	
1286 -02 -03-004	
Date	19/03/24
Scale	1: 50
Sheet Size	A2
Drawn by	AG
Checked by	DB

STUDIO256
Architecture • Design • Build

Unit 256, Slater Studios, 9 Slater Street, Liverpool, L1 4BW
admin@studio256design.co.uk / +44 (0)151 345 7600