


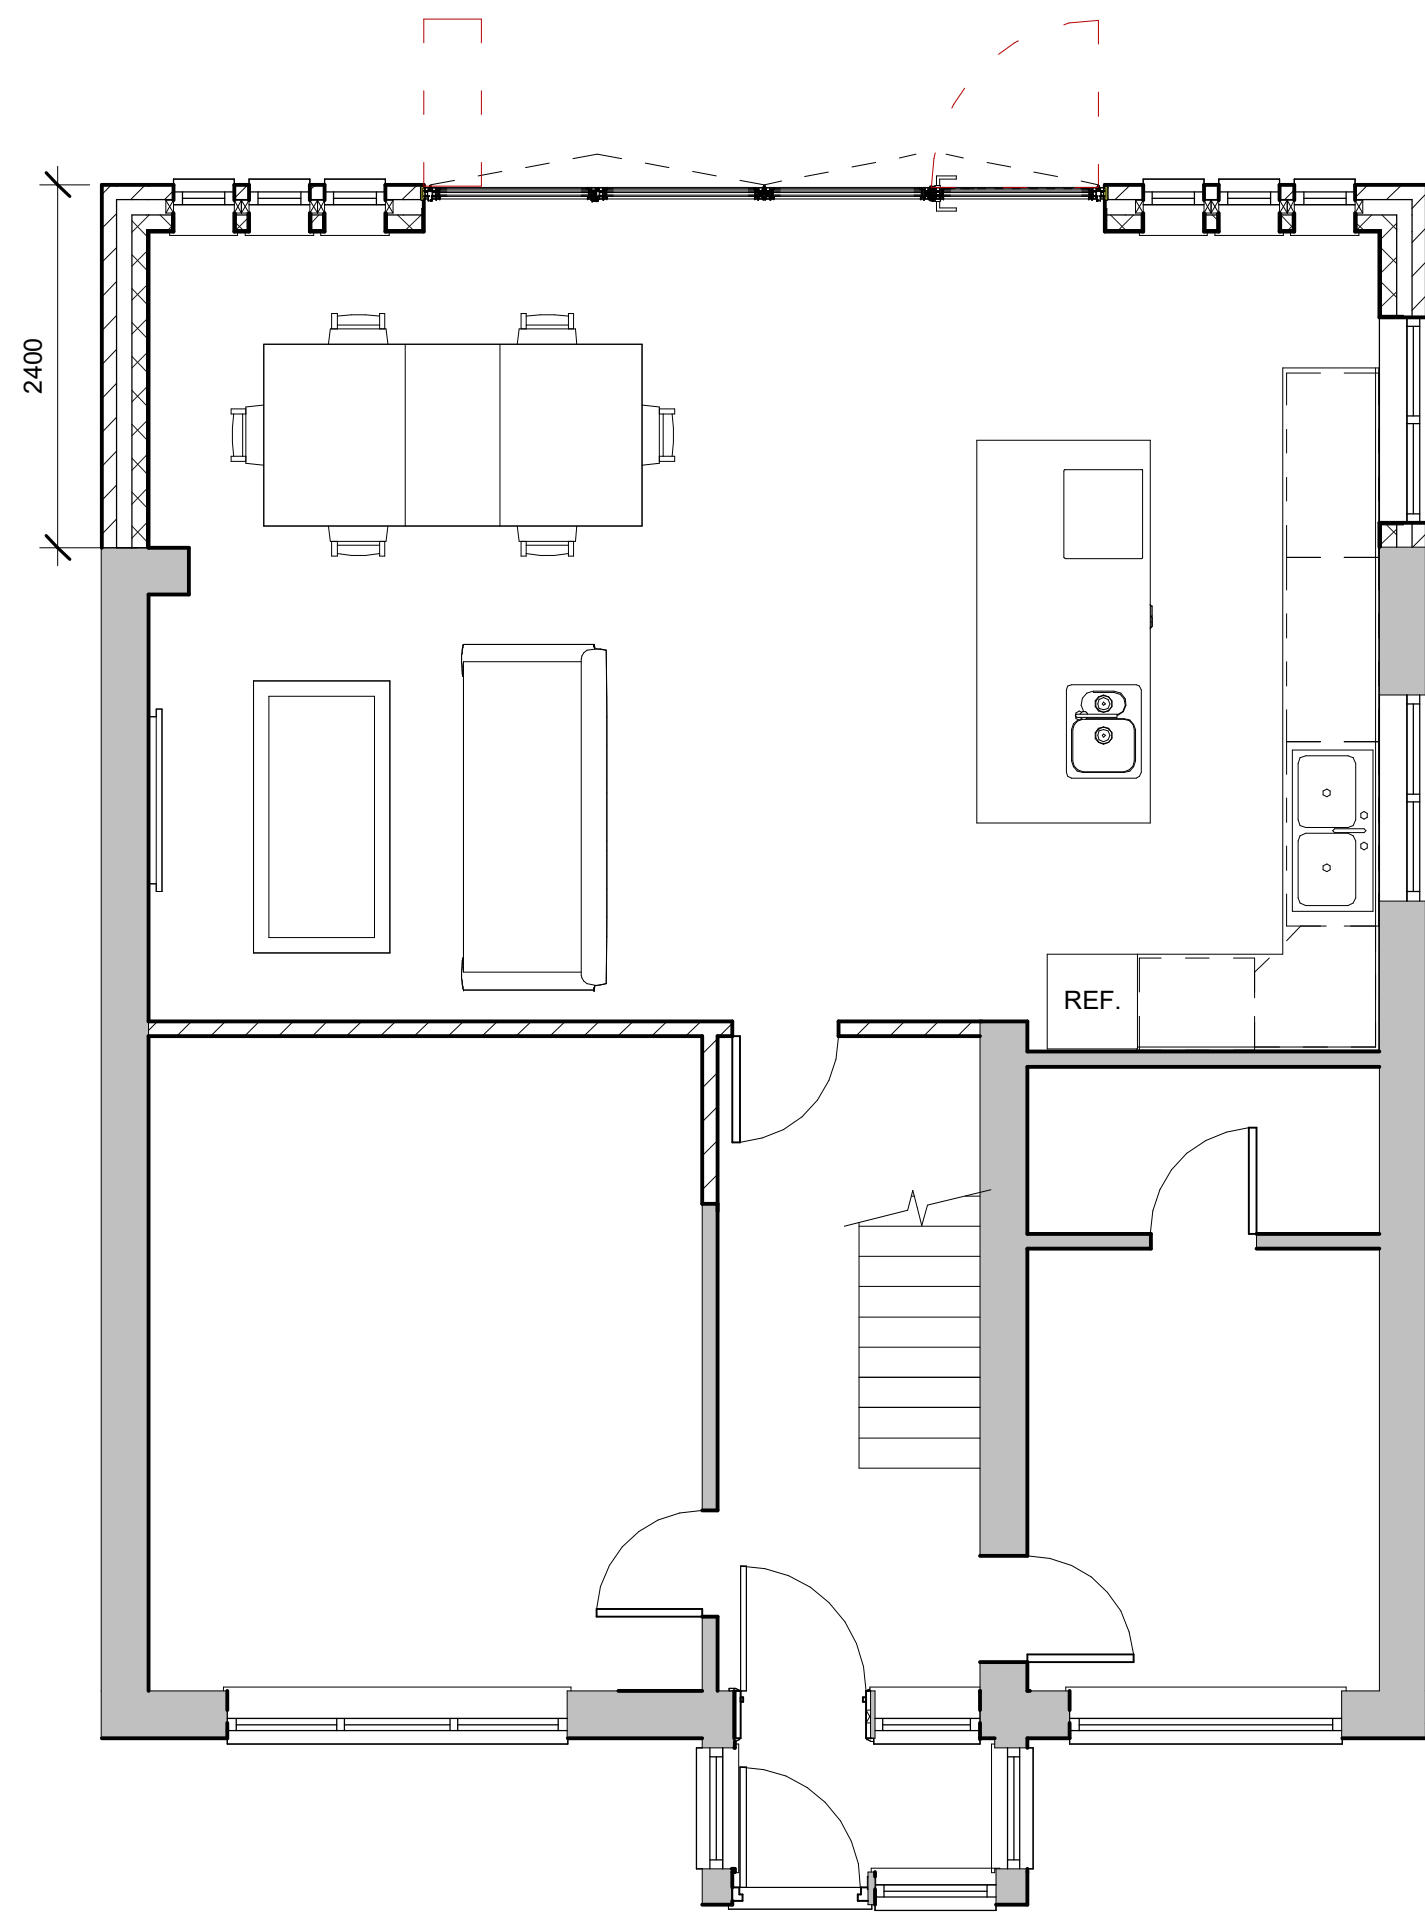

1 Proposed Ground Floor Plan
1 : 50




4 Proposed South Elevation
1 : 50




3 Proposed North Elevation
1 : 50




5 Proposed West Elevation
1 : 50

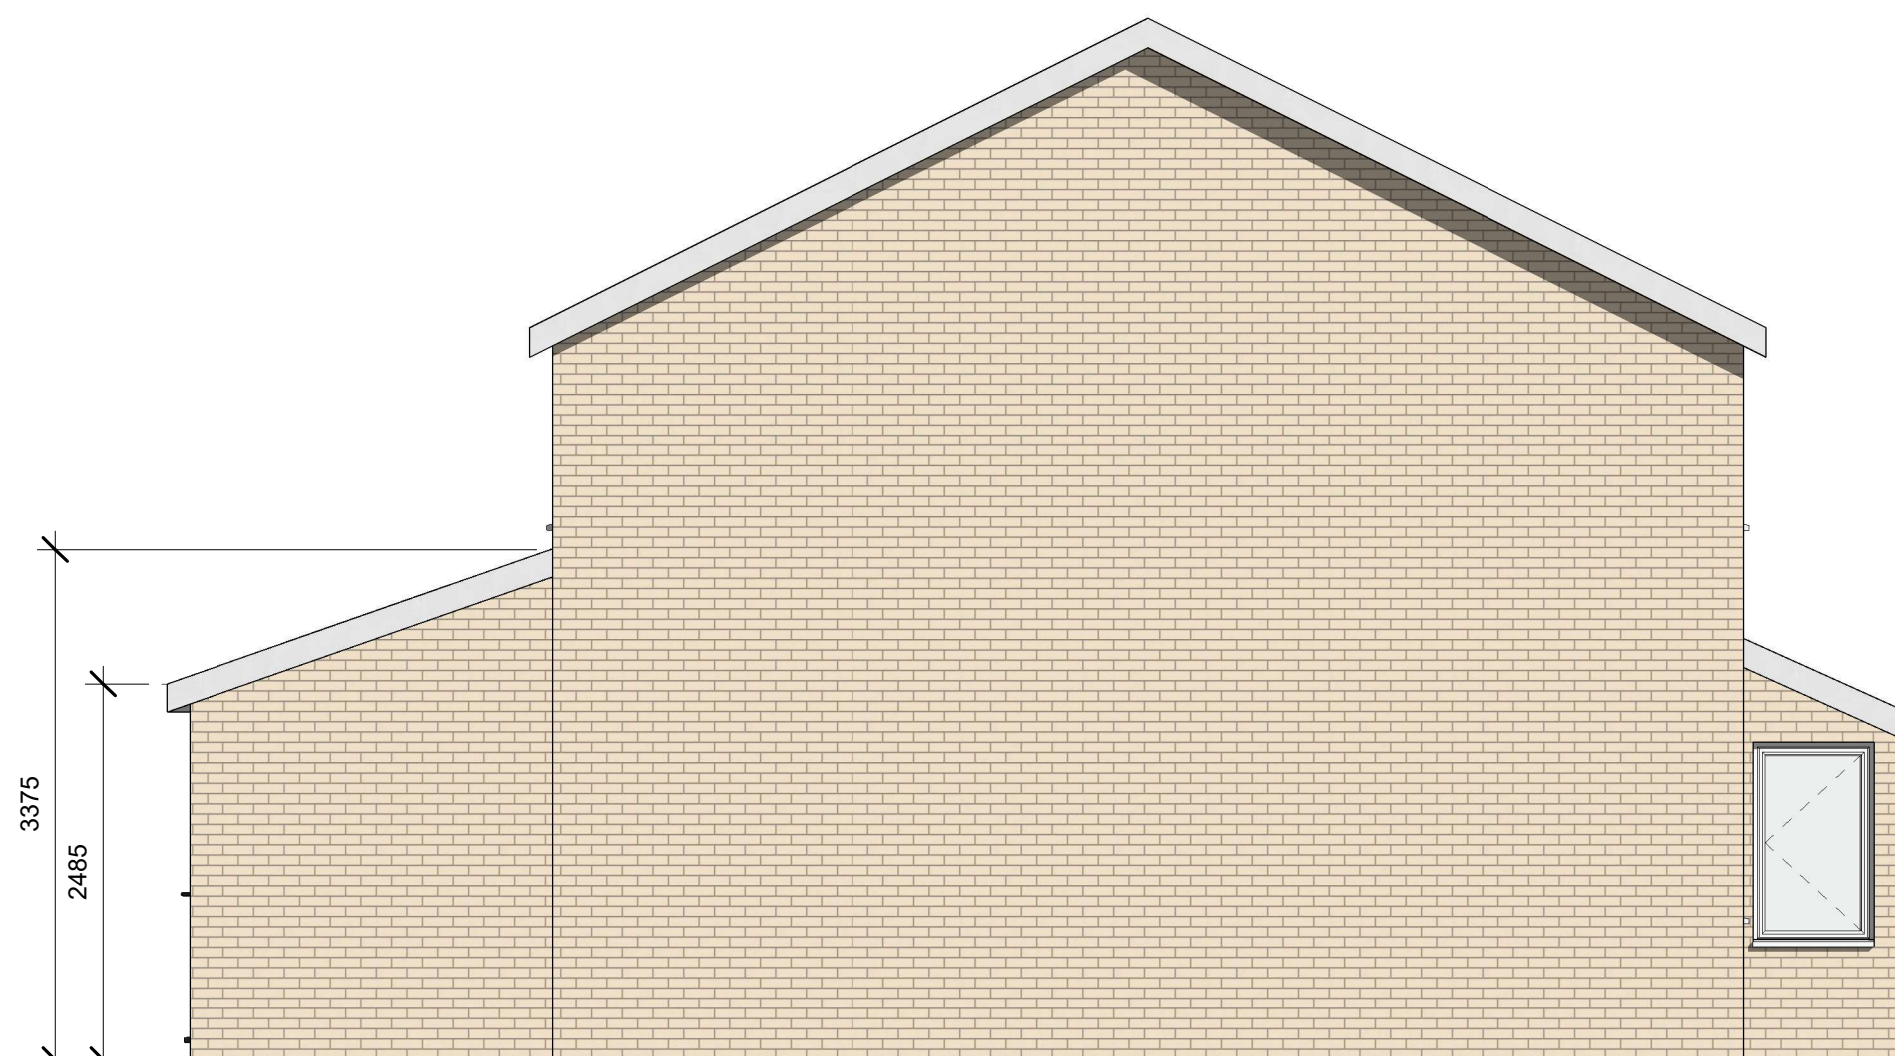

6 Proposed East Elevation
1 : 50

 

-	First Issue	SB	16/08/24
STATUS: PLANNING PERMISSION			

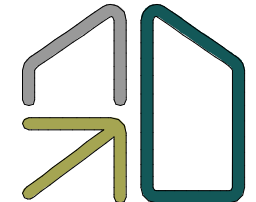

RD-ENGINEERING
Structural & Architectural Solutions

W www.rd-engineering.co.uk
E info@rd-engineering.co.uk
T 01257 445 010 (South)
T 01253 201 485 (North)

CLIENT:
Mr. M Dykes

SITE:	11 St Agnes road, Huyton Roby, Liverpool, L36 5TA
-------	--

TITLE:	Proposed Plans and Elevations
--------	-------------------------------

SCALE AT A1:	DATE:	DRAWN:	CHECKED:
1:50	16/08/24	S.B	T.R
PROJECT NO:	DRAWING NO:	REVISION:	
2461	02	-	