


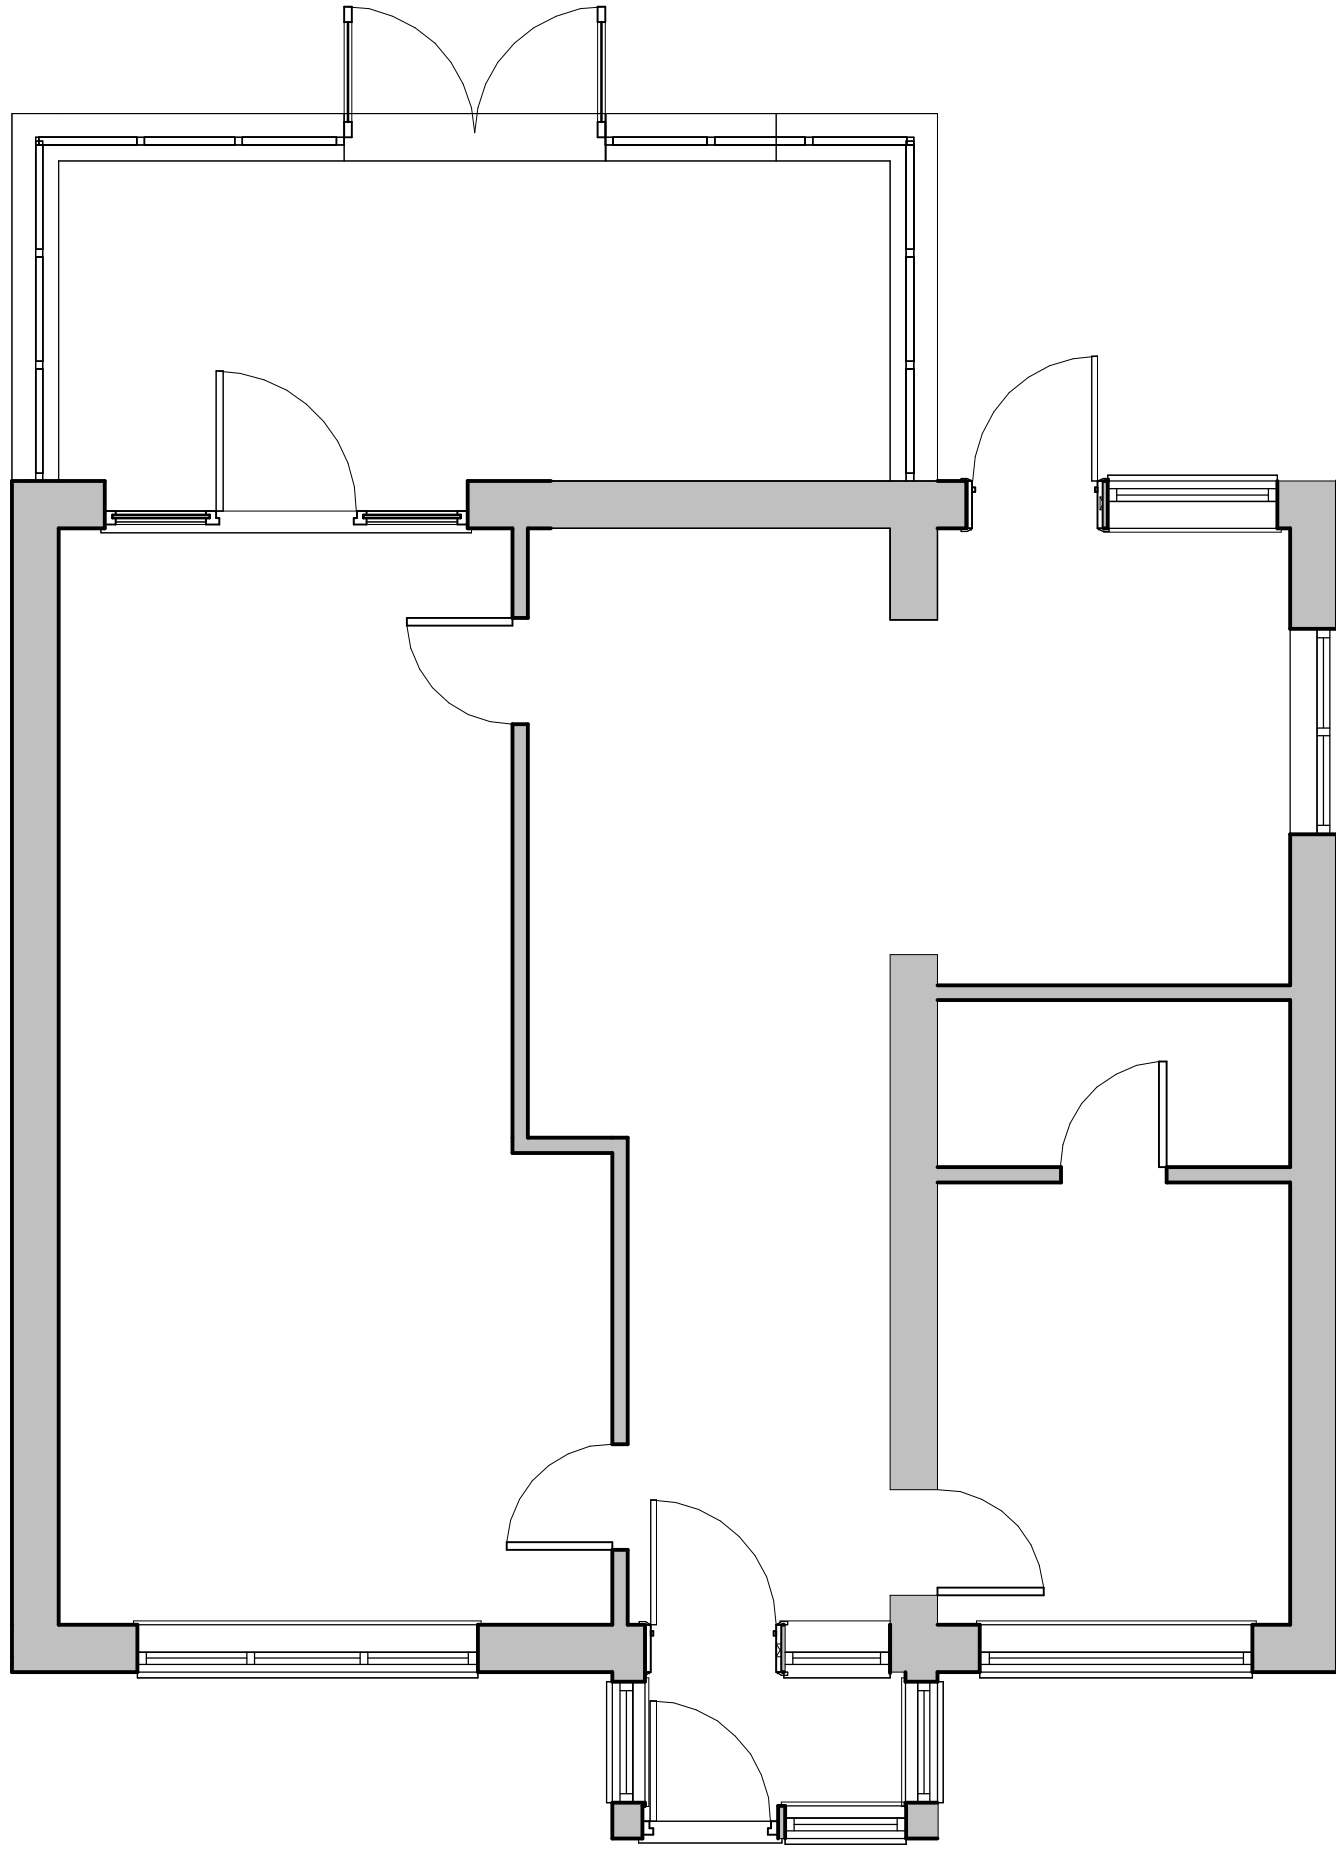

① Existing Ground Floor Plan
1 : 50




② Existing South Elevation
1 : 50




③ Existing North Elevation
1 : 50



④ Existing West Elevation
1 : 50

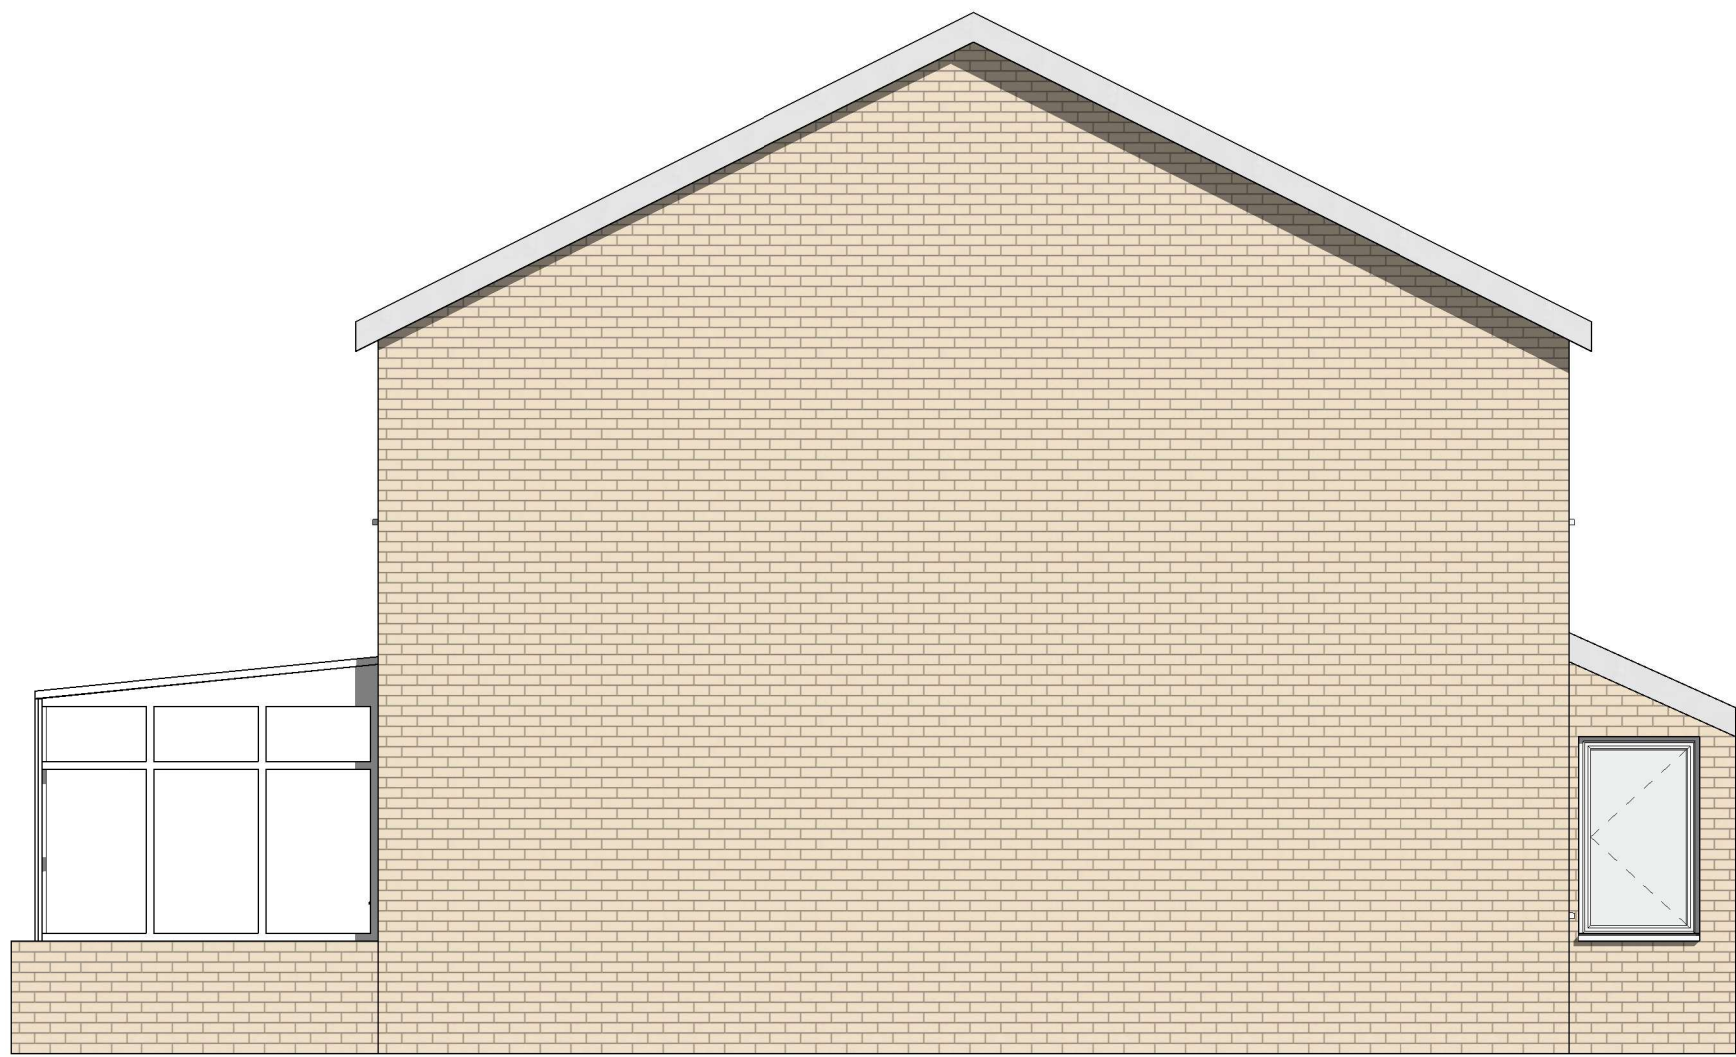


⑤ Existing East Elevation
1 : 50

 

1:50 Scale Bar

-	First Issue	SB	16/08/24
STATUS: PLANNING PERMISSION			

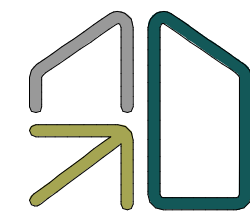

RD-ENGINEERING
Structural & Architectural Solutions

W: www.rd-engineering.co.uk
E: info@rd-engineering.co.uk
T: 01257 445 010 (South)
T: 01253 201 485 (North)

CLIENT:

Mr. M Dykes

SITE: 11 St Agnes road, Huyton
Roby, Liverpool, L36 5TA

TITLE: Existing Plans and Elevations

SCALE AT A1: 1:50	DATE: 16/08/24	DRAWN: S.B	CHECKED: T.R
PROJECT NO: 2461	DRAWING NO: 01	REVISION: -	