



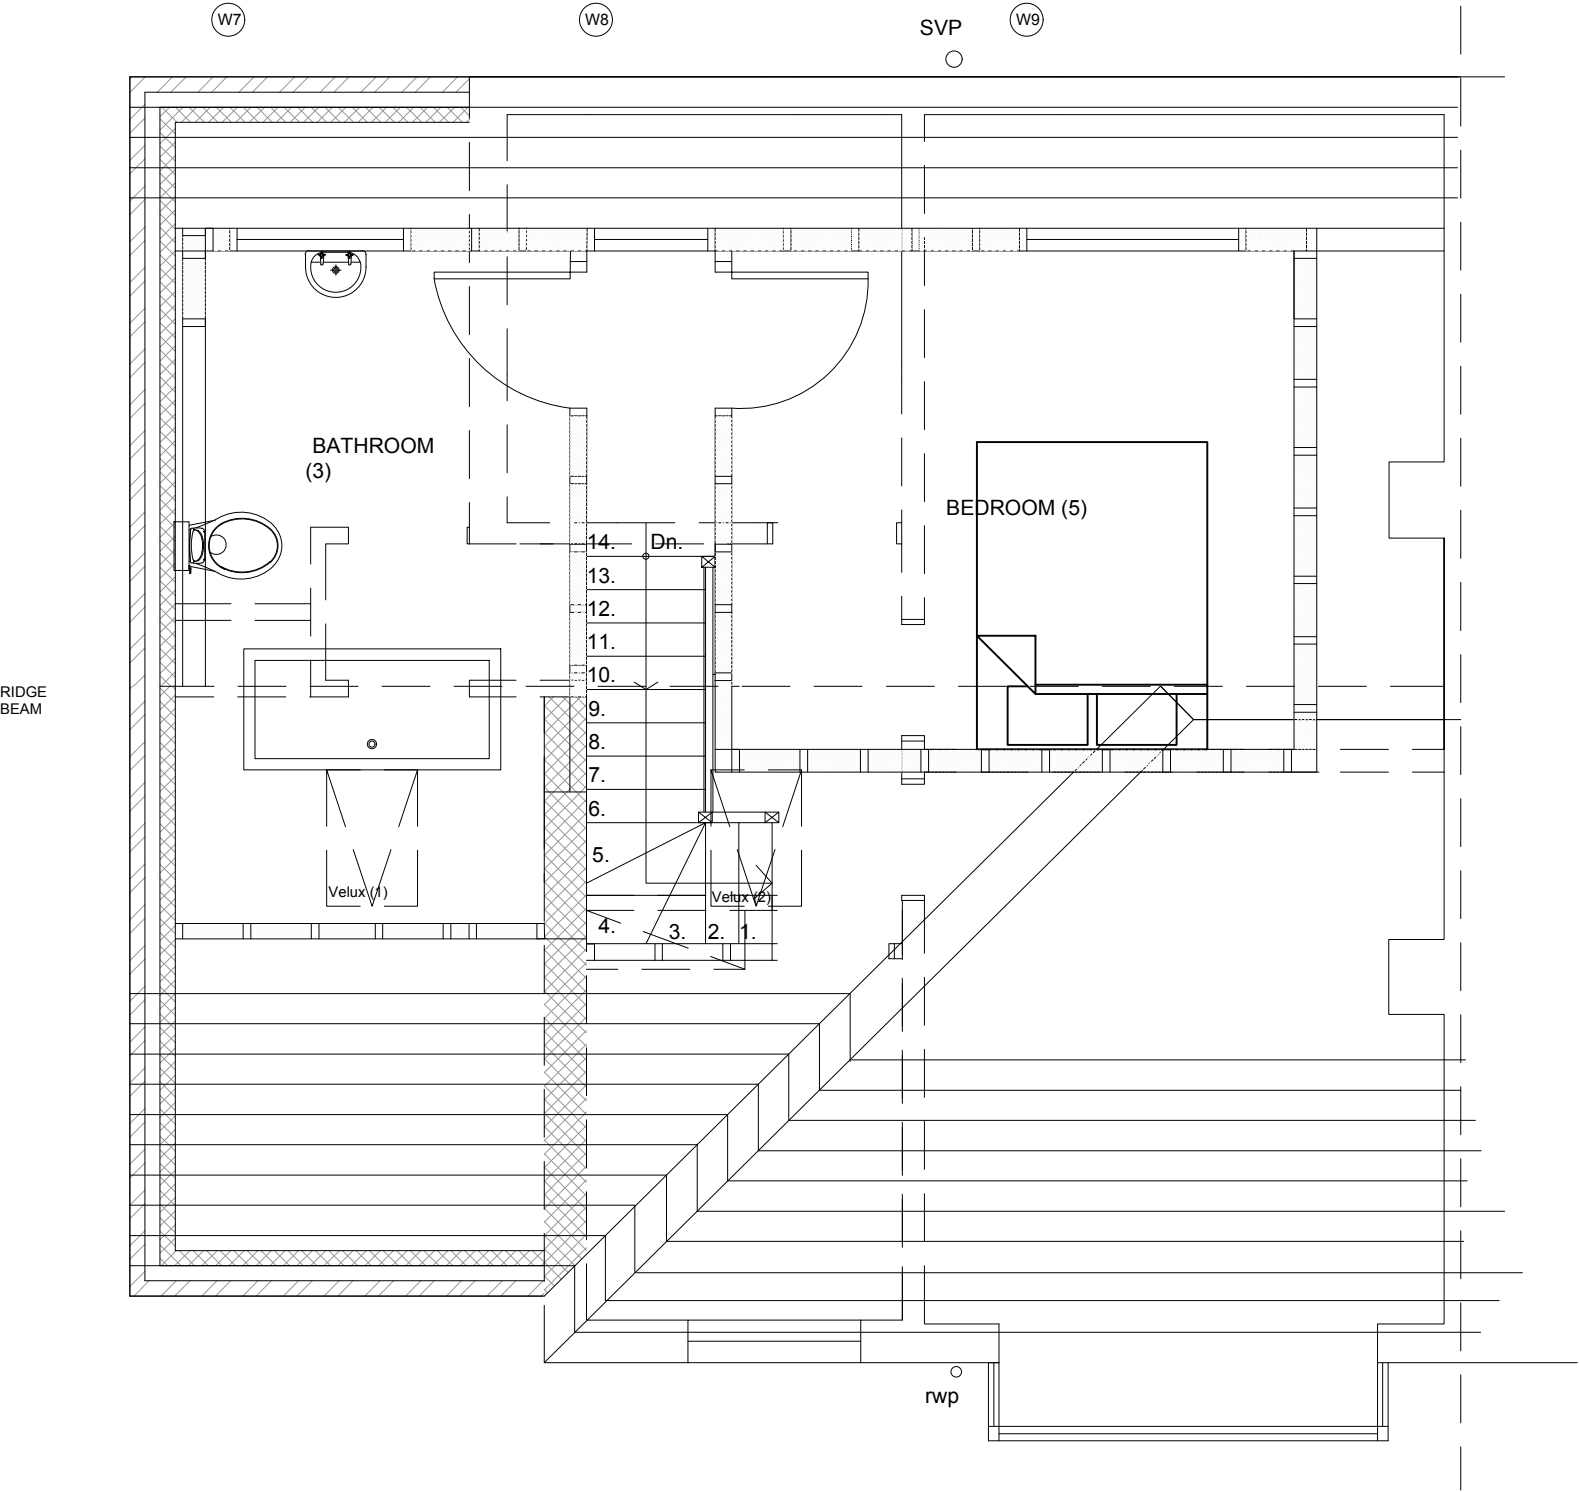

PROPOSED SECOND FLOOR PLAN

 

Job Information:
**27 RIMMER AVENUE
LIVERPOOL
L16 2NE**

Drawing Title:
**PROPOSED PLANS-
SECOND FLOOR**

OUTWOOD
Chartered Building Surveyors
Building Design & Property Consultants

Drawing Ref:

B1213 - 006

Revision:
A

Date:
24-04-21

Drawn By:
DS

Checked By:

Scale:
1:50