


PROPOSED SITE / ROOF PLAN

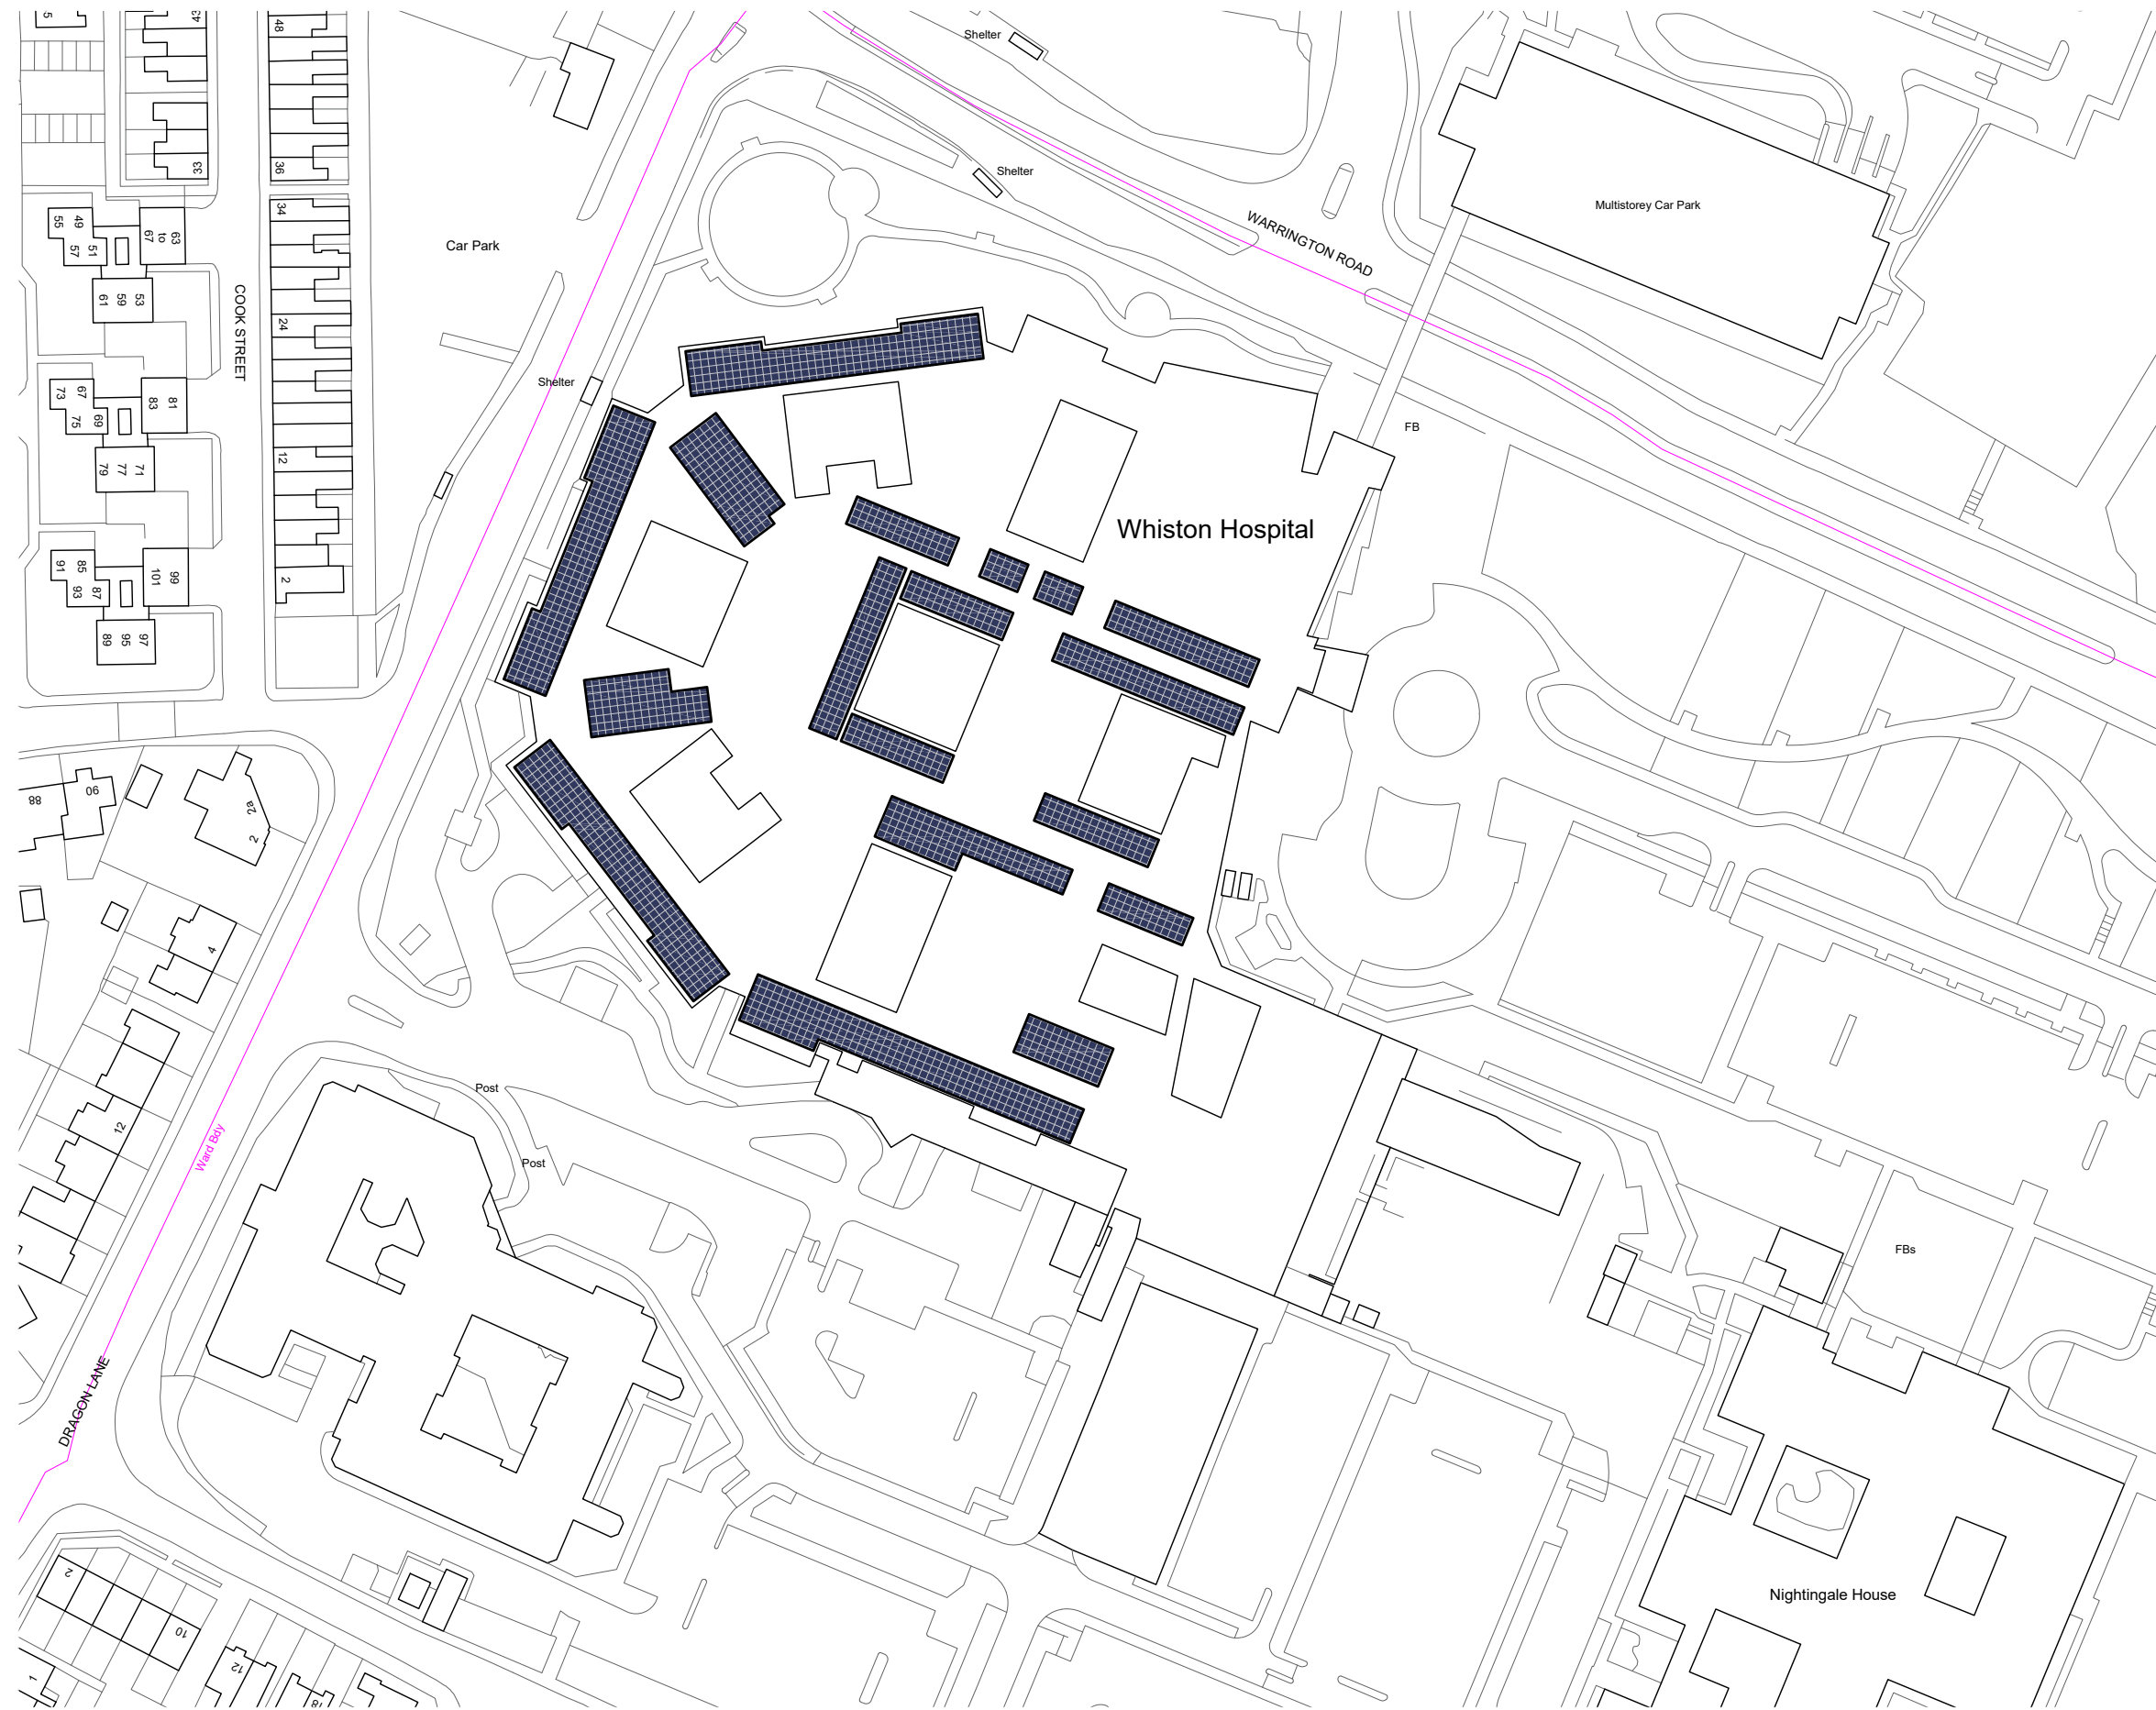

Project	PROPOSED SOLAR PANEL INSTALLATION	-PLANNING DRAWINGS
Address	WHISTON HOSPITAL, WARRINGTON RD. RAINHILL, PRESCOT, L35 5DR	
Client	G&D JONES LTD.	
Scale	SCALE 1:1250 @ A3	
		Drawing:- TY/1700/PL01

Tŷ Architecture

@tyarchitecture20

info@tyarchitecture.co.uk

15A Chyd Street
Rushin
Denbighshire
LL15 1NF

www.tyarchitecture.co.uk
01824 702 444