




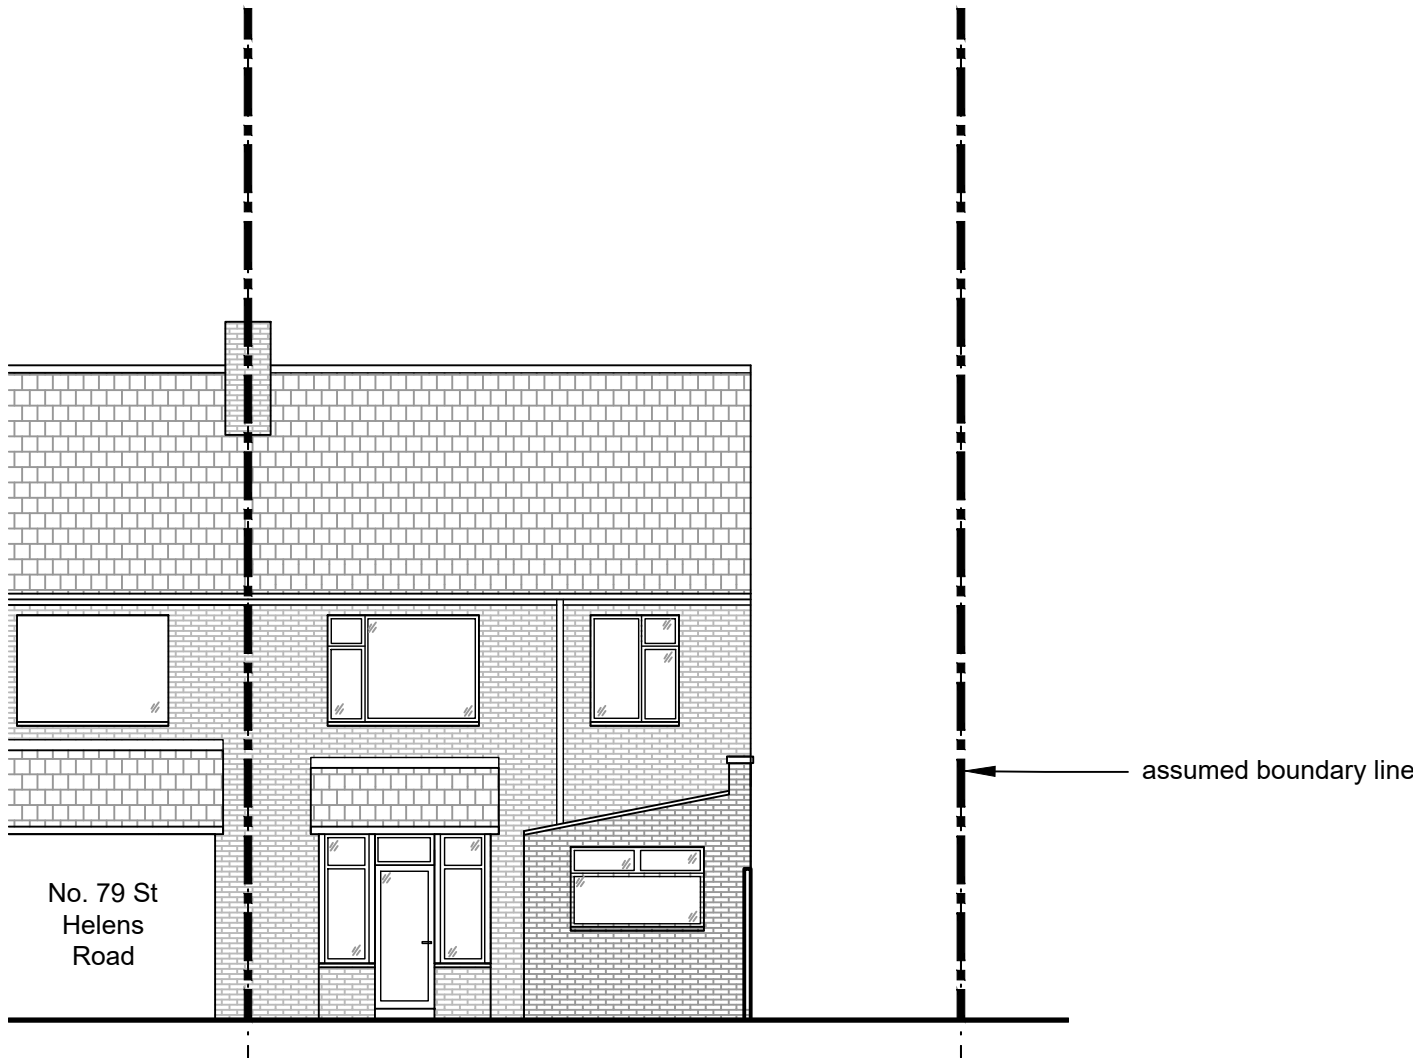


01 Existing Rear Elevation
EX-01 -

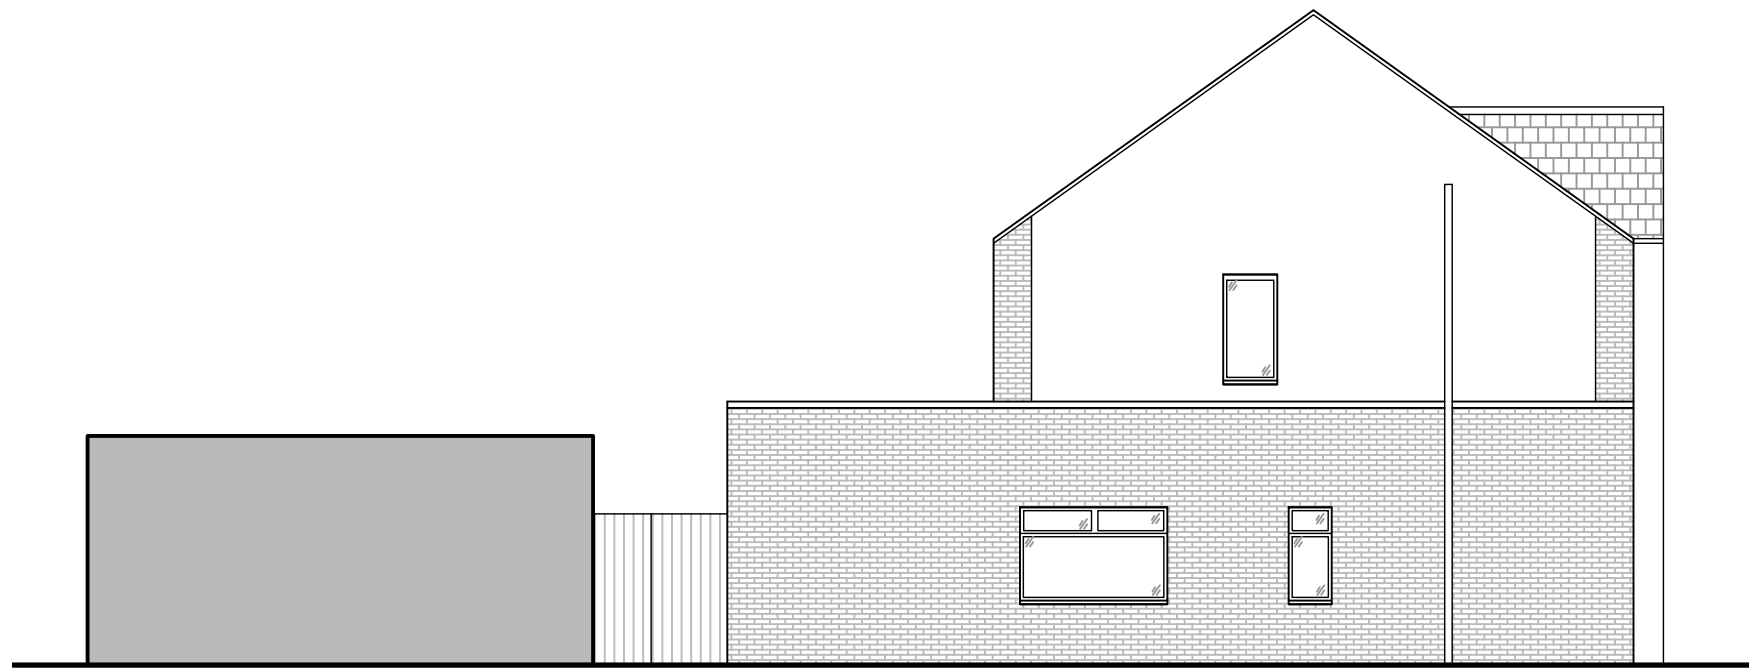


02 Existing Side Elevation
EX-01 -

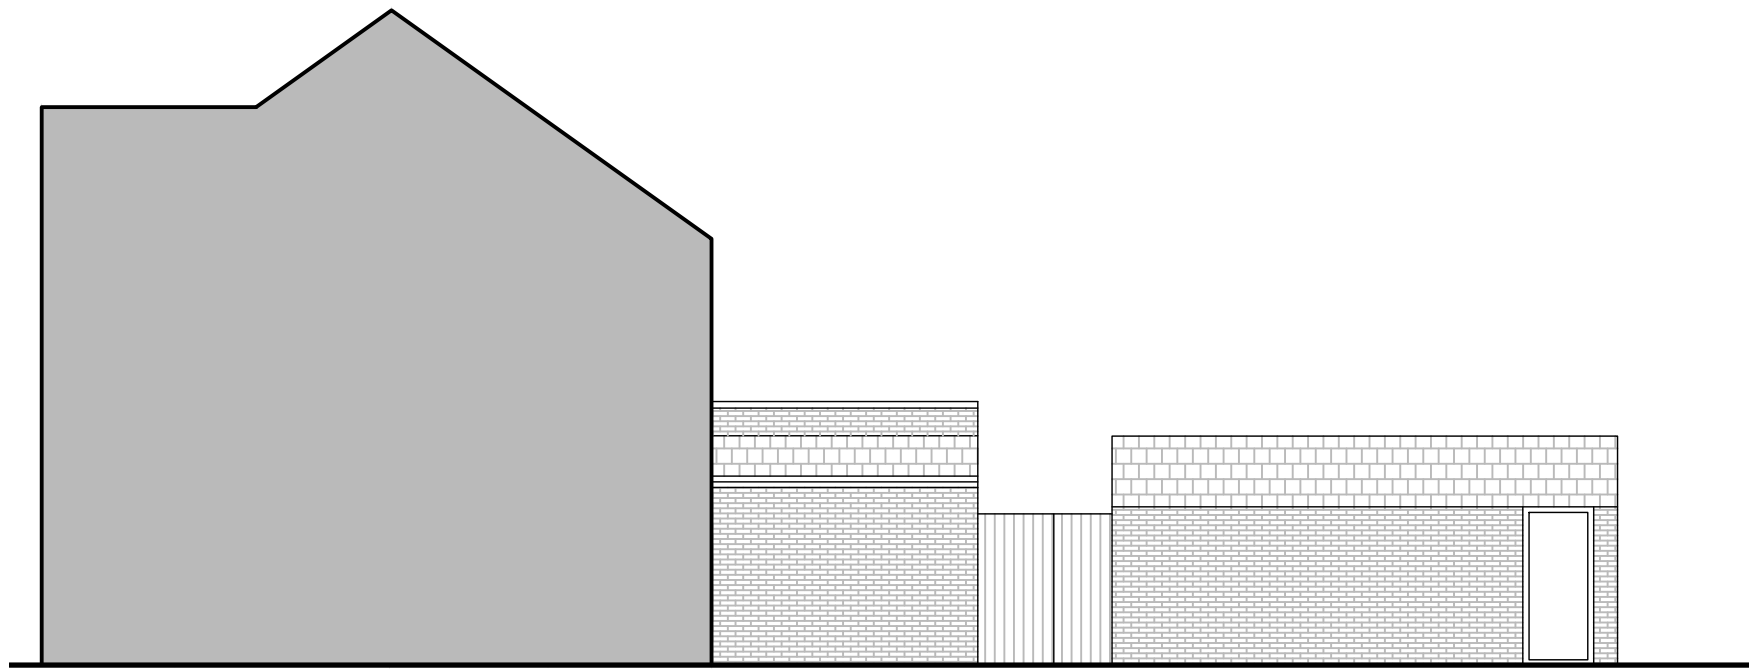


03 Existing Side Elevation/Section
EX-01 -

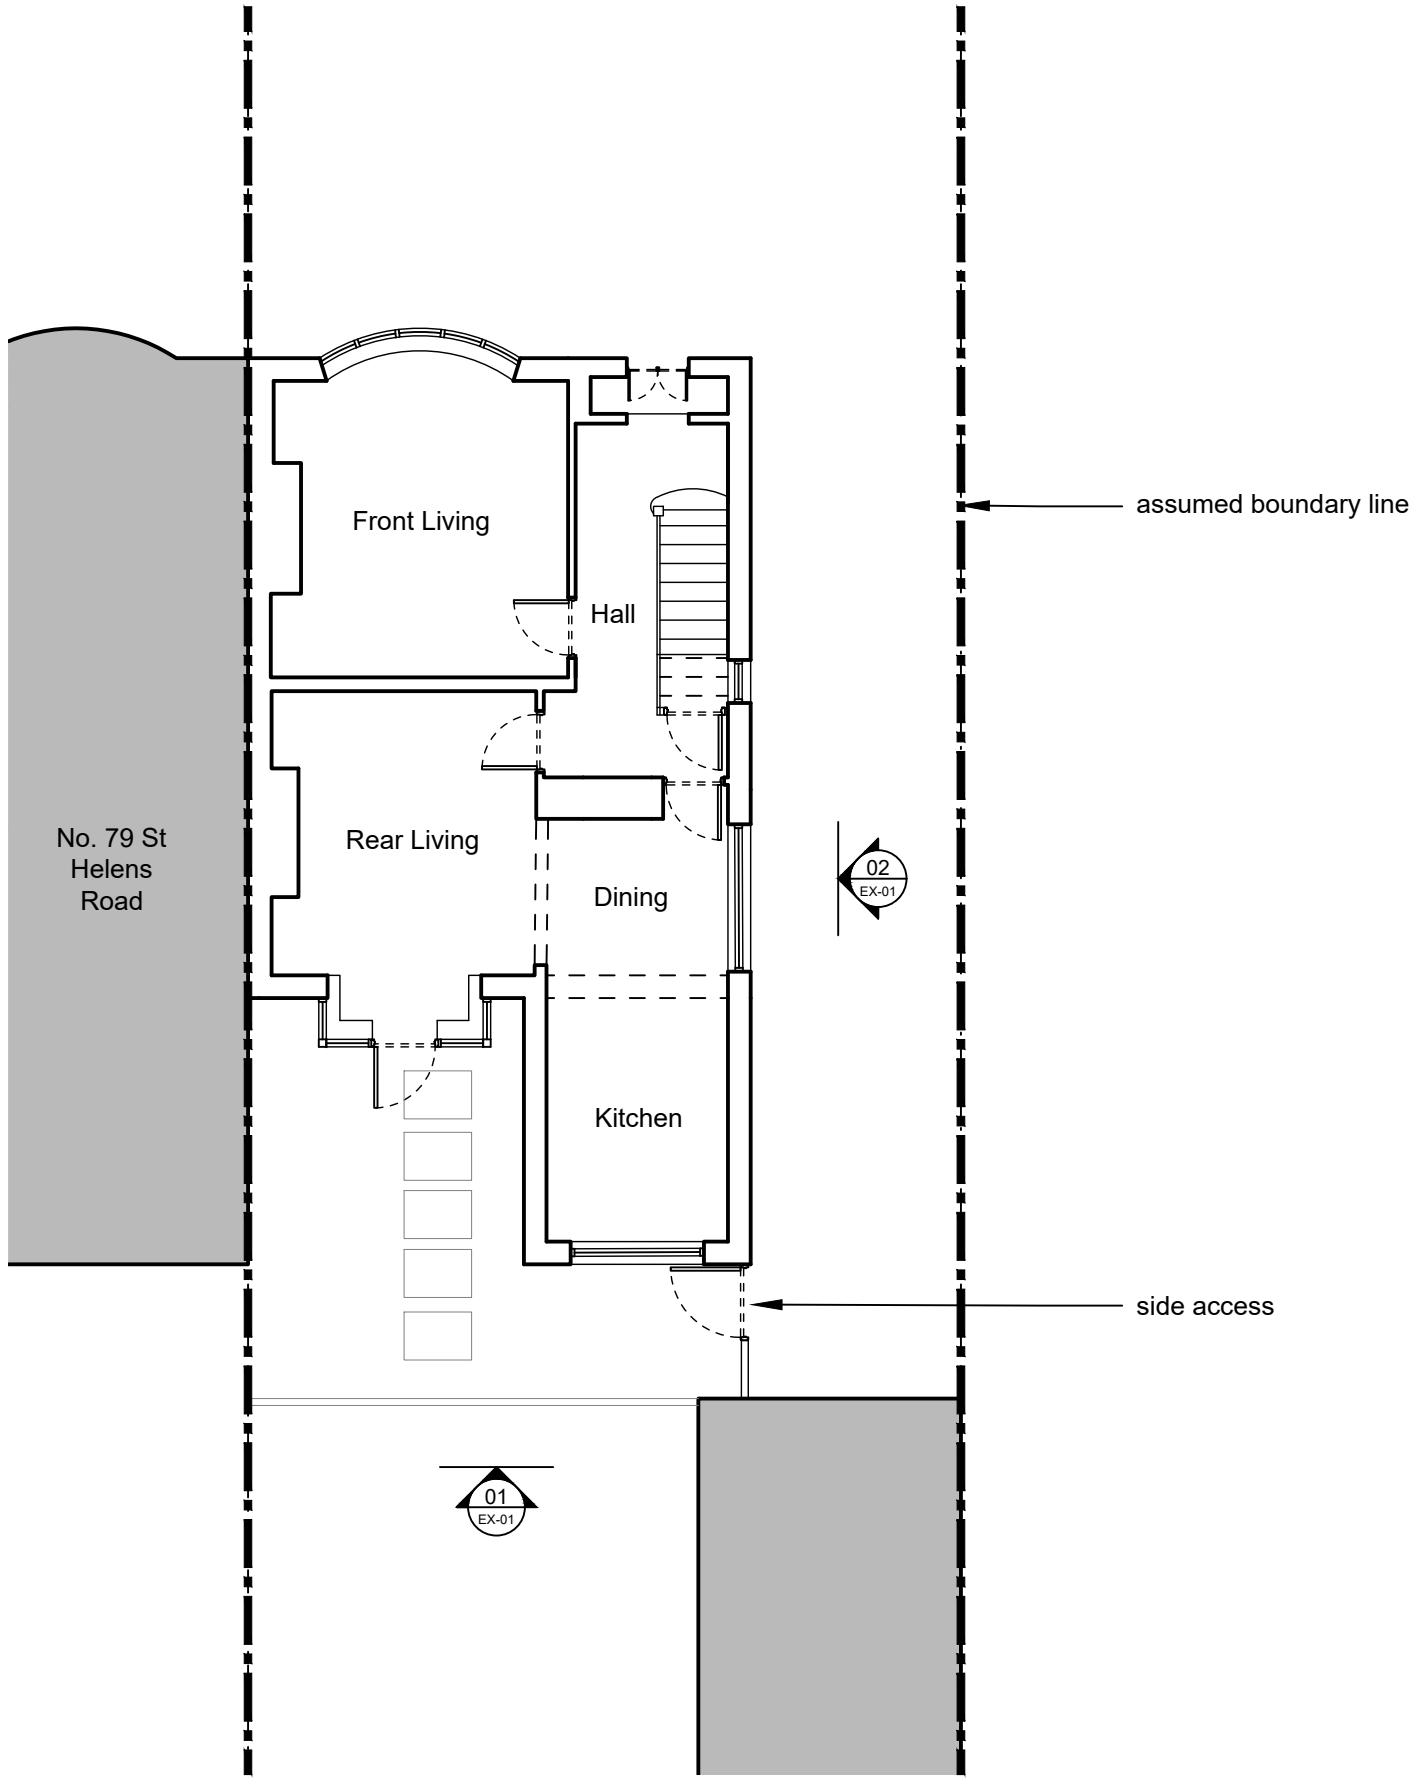


04 Existing Ground Floor Plan
EX-01 -

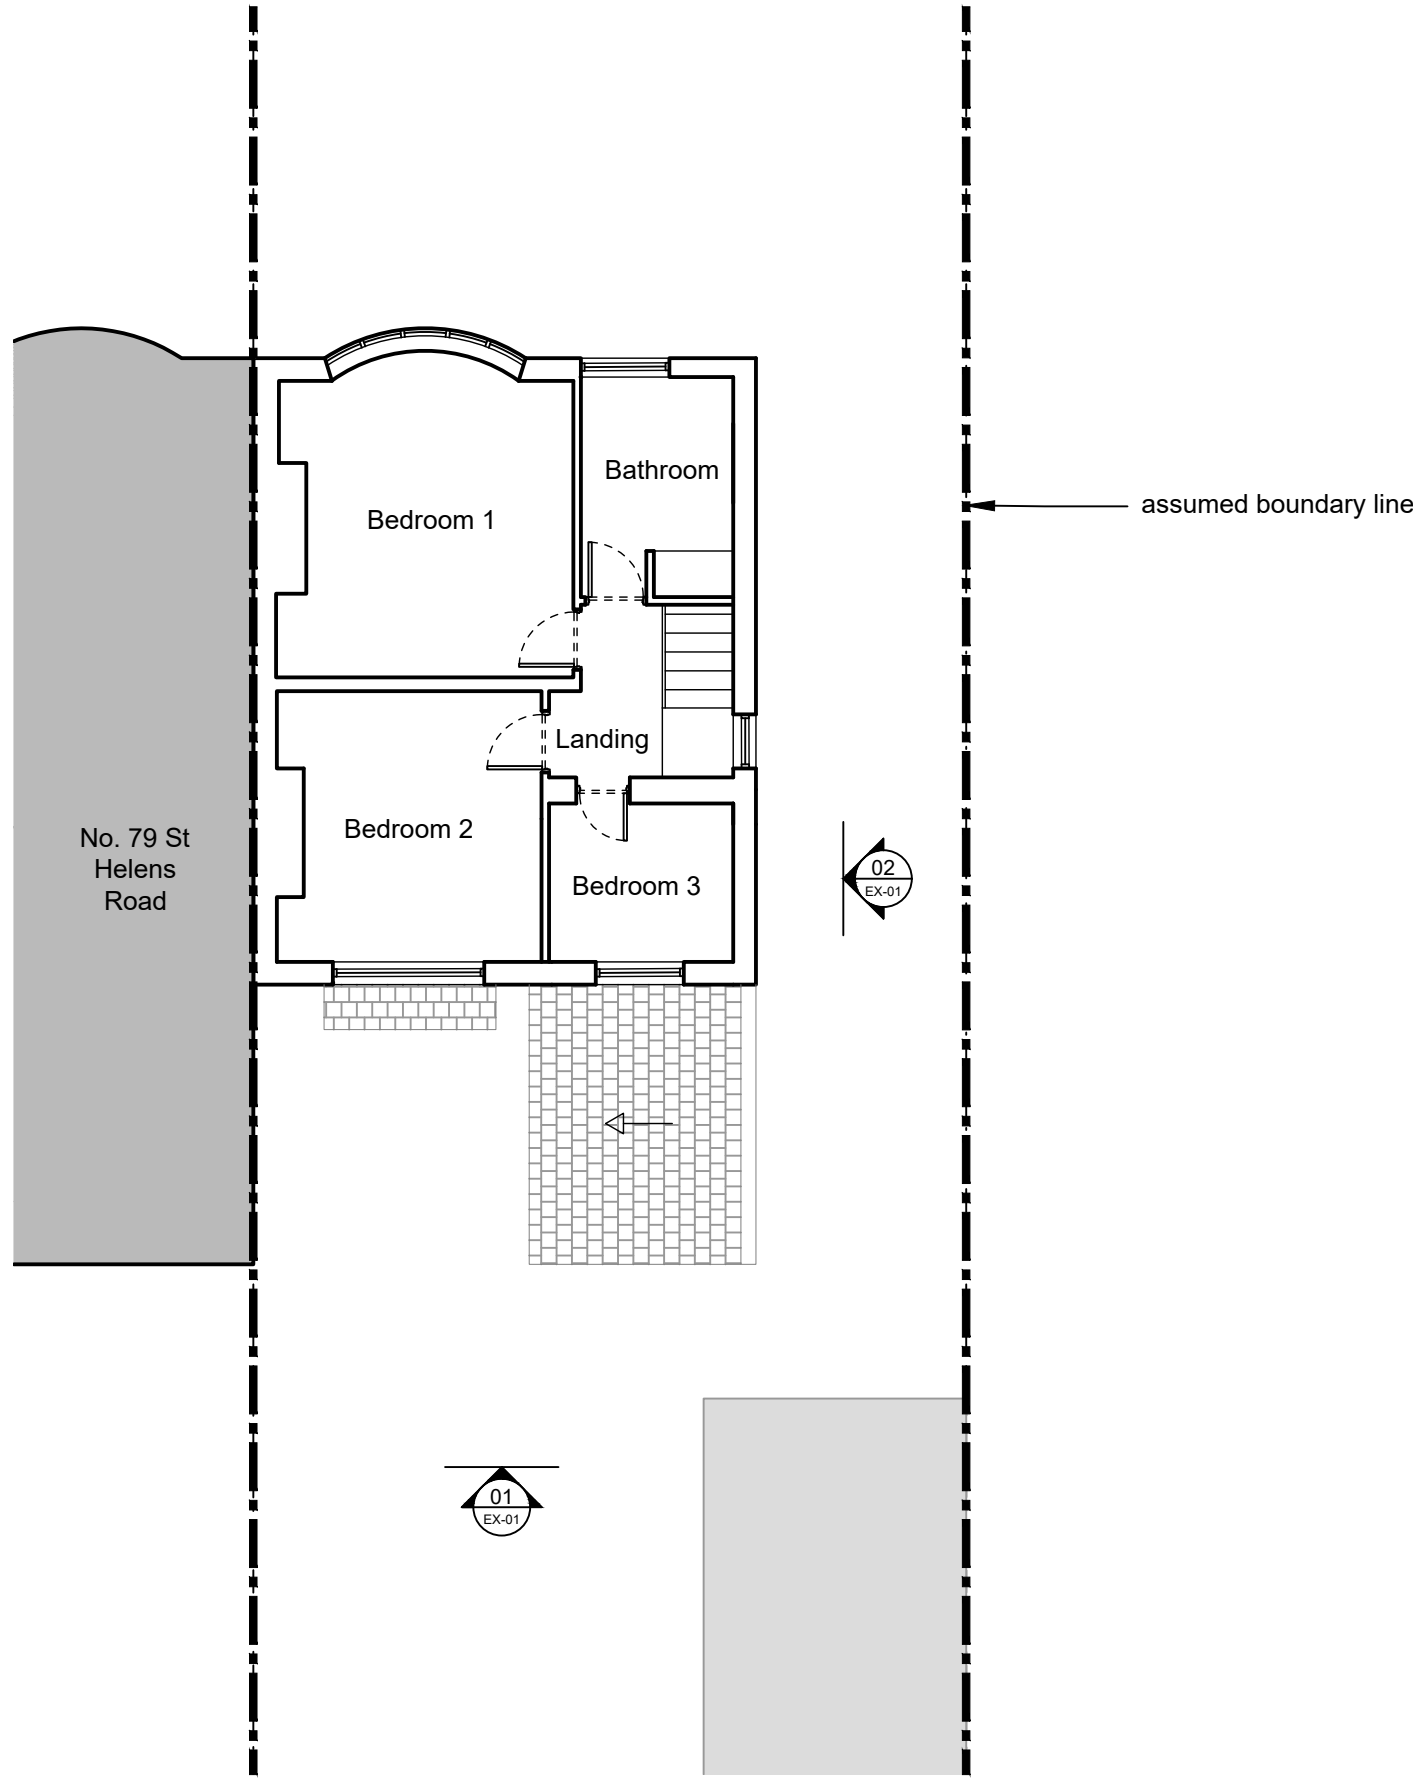

05 Existing First Floor Plan
EX-01 -

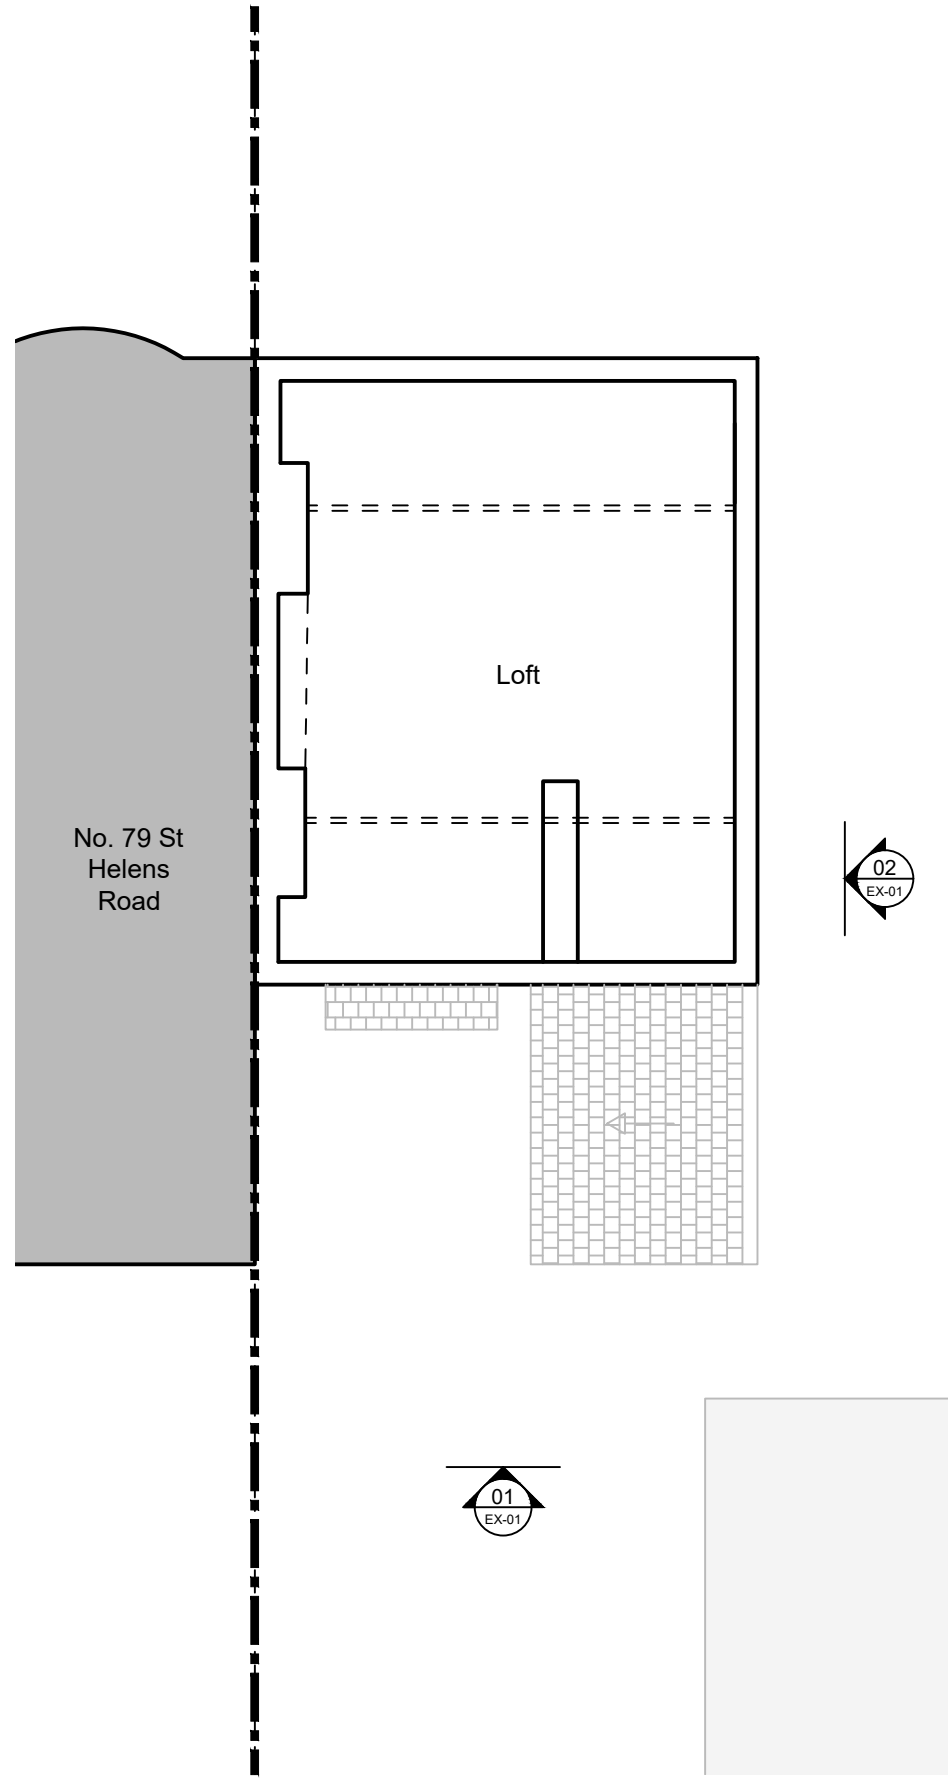


06 Existing Loft Plan
EX-01 -

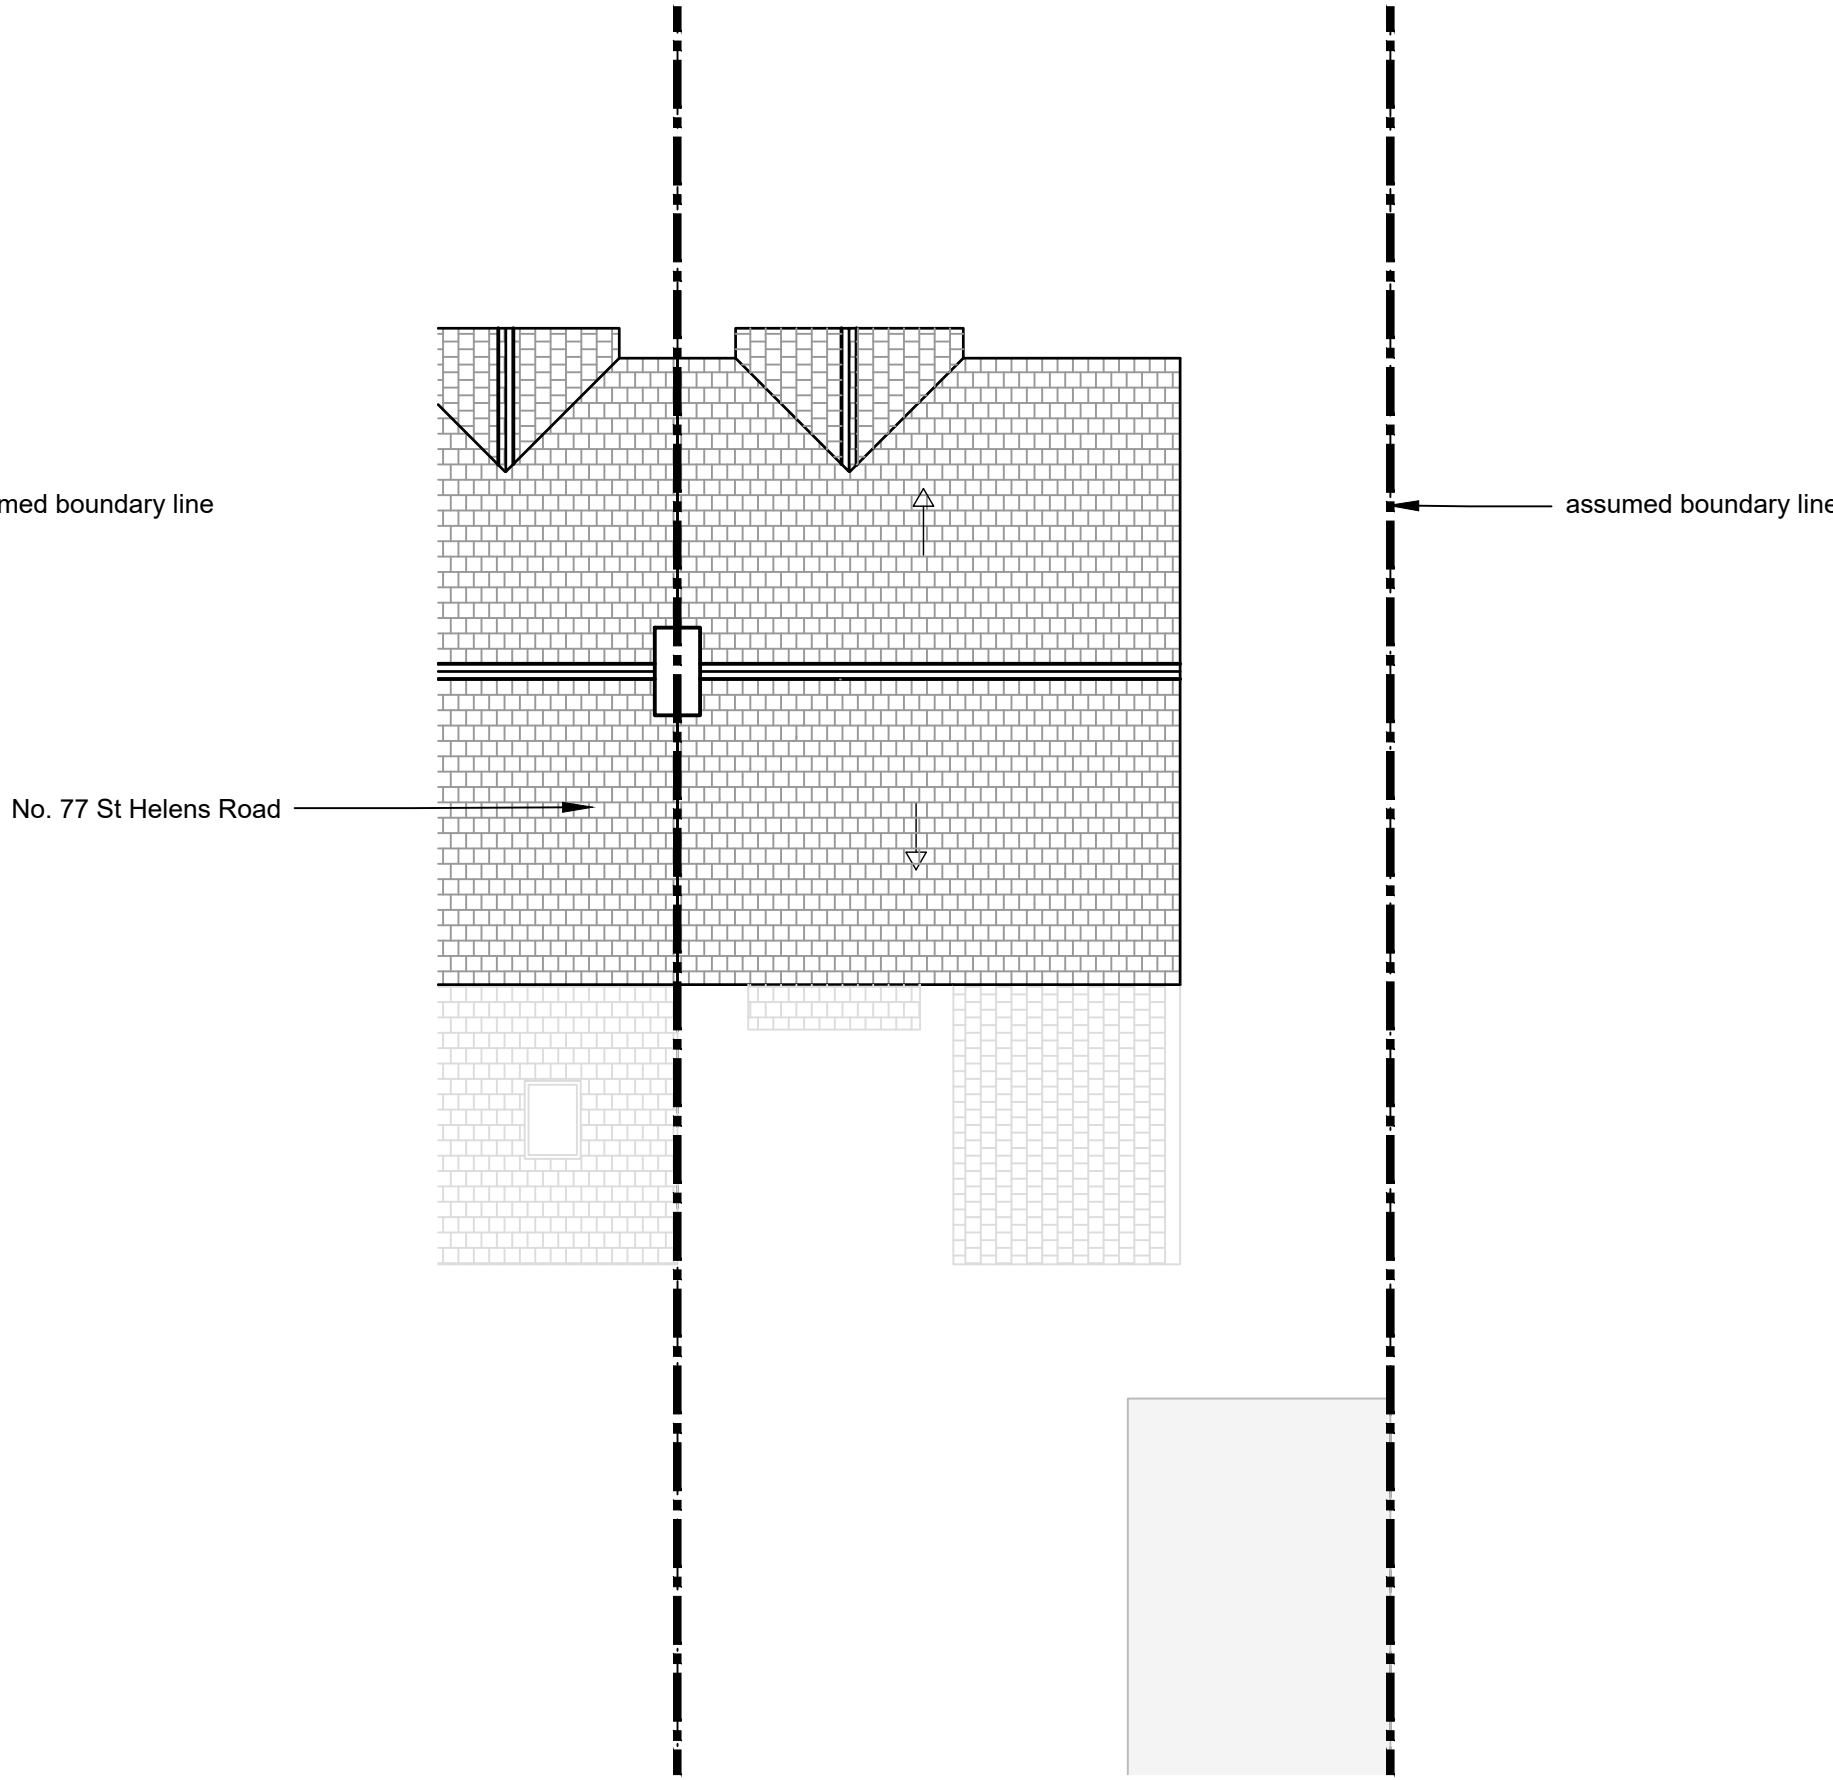

07 Existing Roof Plan
EX-01 -

Notes

- Drawing used for the status indicated only
- All dimensions and setting out shall be checked and confirmed and any discrepancies to be reported to the Architect prior to commencement of any work
- All work and materials to be in accordance with current statutory legislation, relevant codes of practice and British Standards
- Drawing to be read in accordance with relevant consultants and sub-contractors drawings and specifications

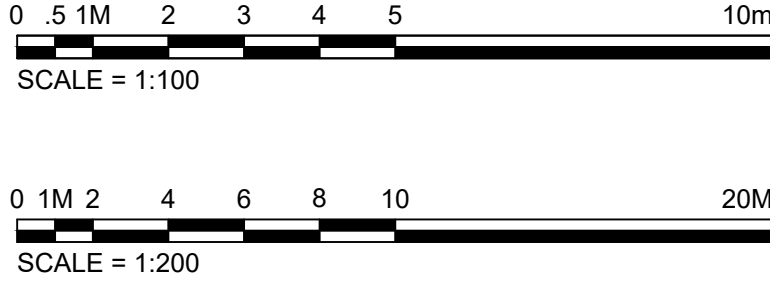

Site Boundary:

- Site boundary assumed and indicated as shown based on interpretation of topographical survey.
- Should exact clarification of boundary be required then a third party boundary professional must be appointed

Revision

-

Comment

Issued to planning

Date

18.02.2025

Project

77 St Helens Road,
Prescot,
Liverpool,
L34 6HP

Title

Existing Floor Plans & Elevations

Client

Private Client

Drawing Status

Planning

Project No.

Helens

Scale

1:100 / 1:200

Sheet

A1 / A3

Date

Feb 25

Drawing No.

EX-01

Rev

-