



01 Existing Location Plan
PL-00 1:1250




02 Proposed Location Plan
PL-00 1:1250




03 Existing Site Plan
PL-00 1:500



04 Proposed Site Plan
PL-00 1:500

 

scale 1:1250

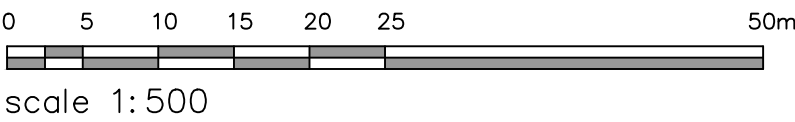

scale 1:500



Notes

- Drawing used for the status indicated only
- All dimensions and setting out shall be checked and confirmed and any discrepancies to be reported to the Architect prior to commencement of any work
- All work and materials to be in accordance with current statutory legislation, relevant codes of practice and British Standards
- Drawing to be read in accordance with relevant consultants and sub-contractors drawings and specifications

Revision

-

Comment

Issued to Planning

Date

18.02.2025

Project

77 St Helens Road,
Prescot,
Liverpool,
L34 6HP

Title

Existing and Proposed
Site and Location Plans

Client

Private Client

Drawing Status

Planning

Project No.

Helens

Scale

As noted

Sheet

A2

Date

Feb 25

Drawing No.

PL-00

Rev

-

Site Boundary:

- Site boundary assumed and indicated as shown based on interpretation of OS map
- Should exact clarification of boundary be required then a third party boundary professional must be appointed