




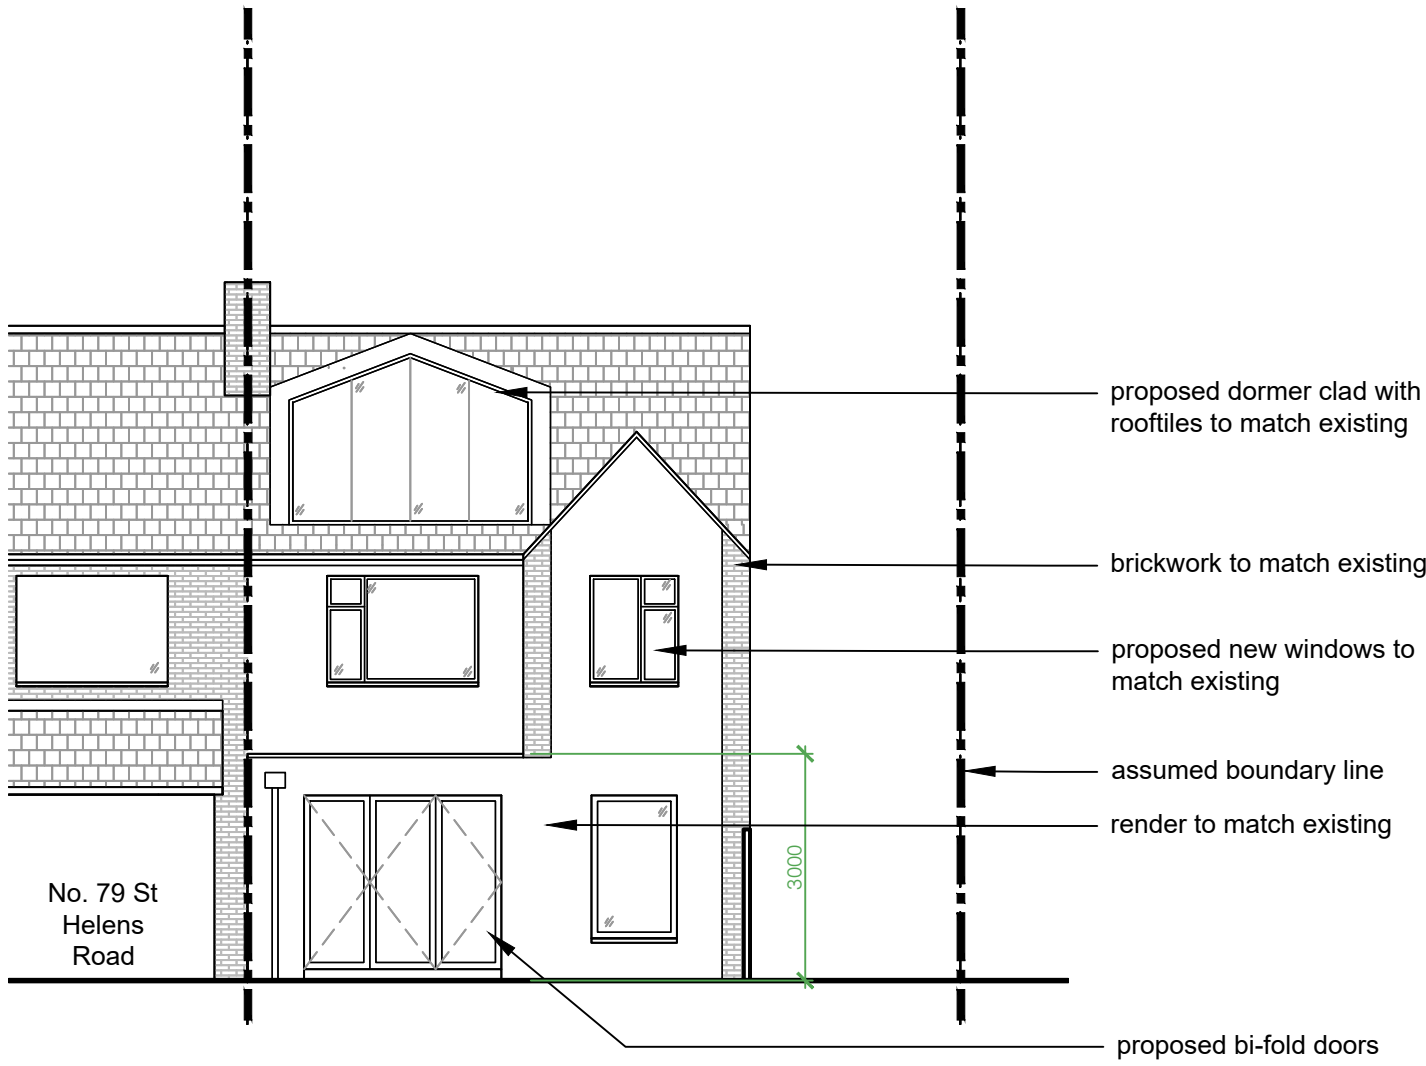


01 Proposed Rear Elevation
PL-01 -

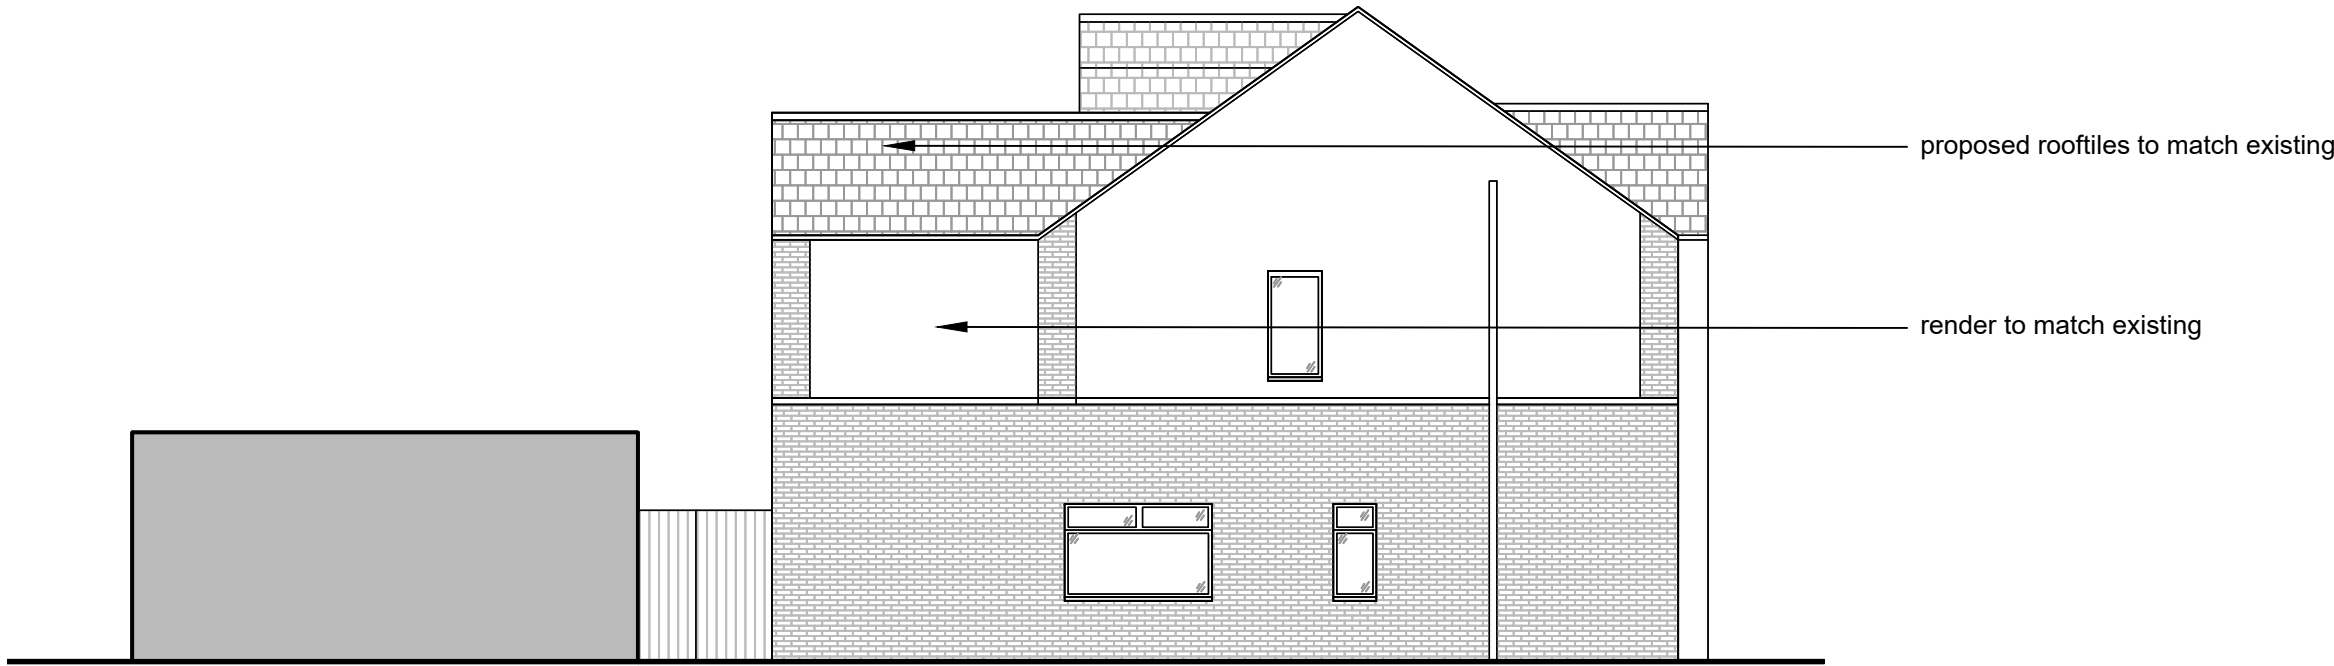


02 Proposed Side Elevation
PL-01 -

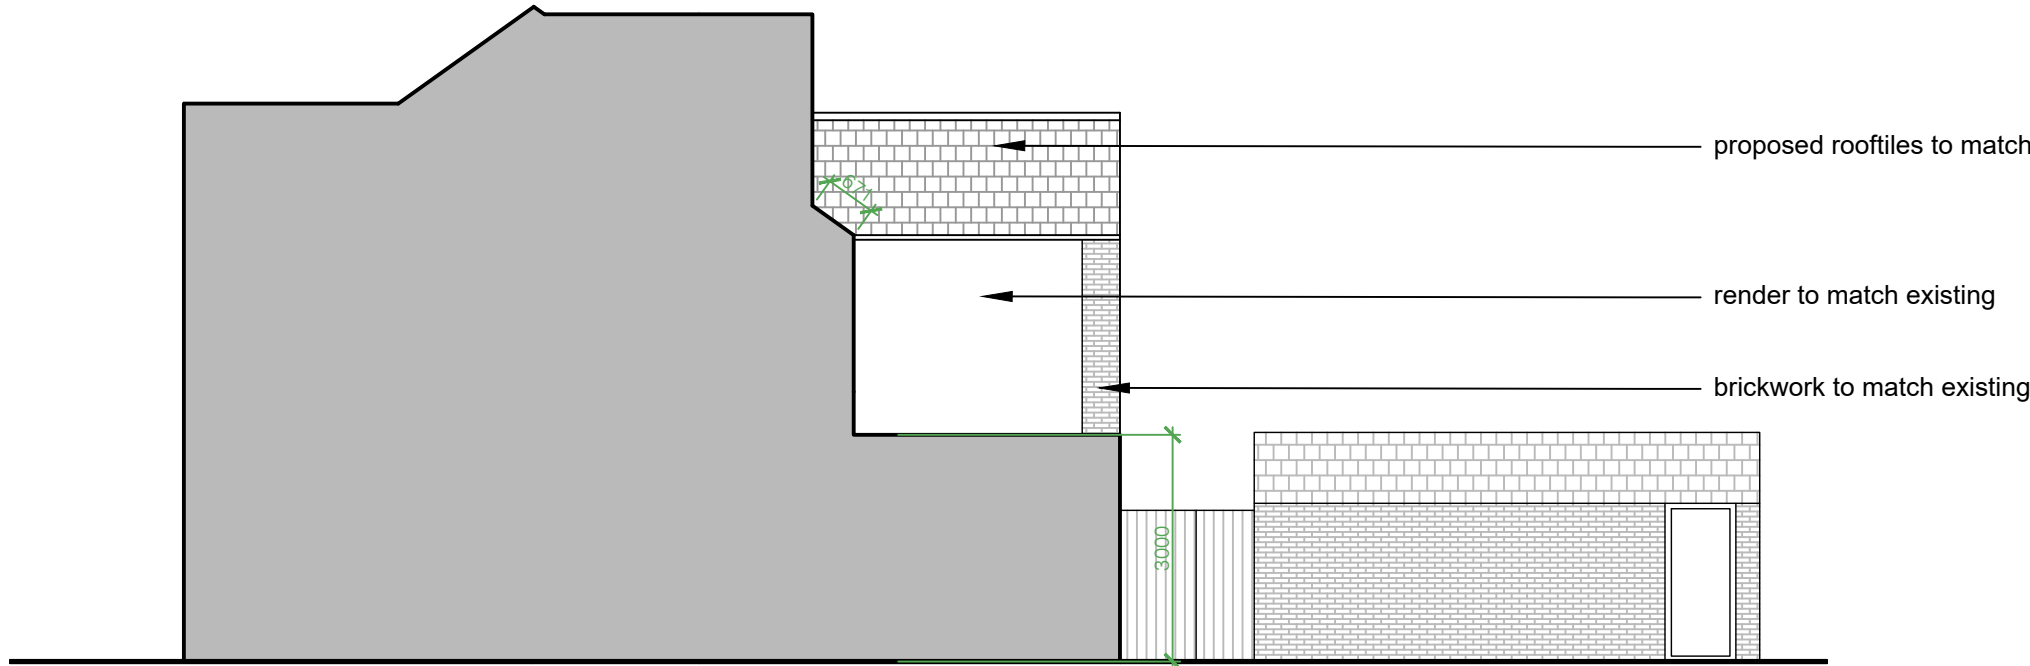


03 Proposed Side Elevation/Section
PL-01 -

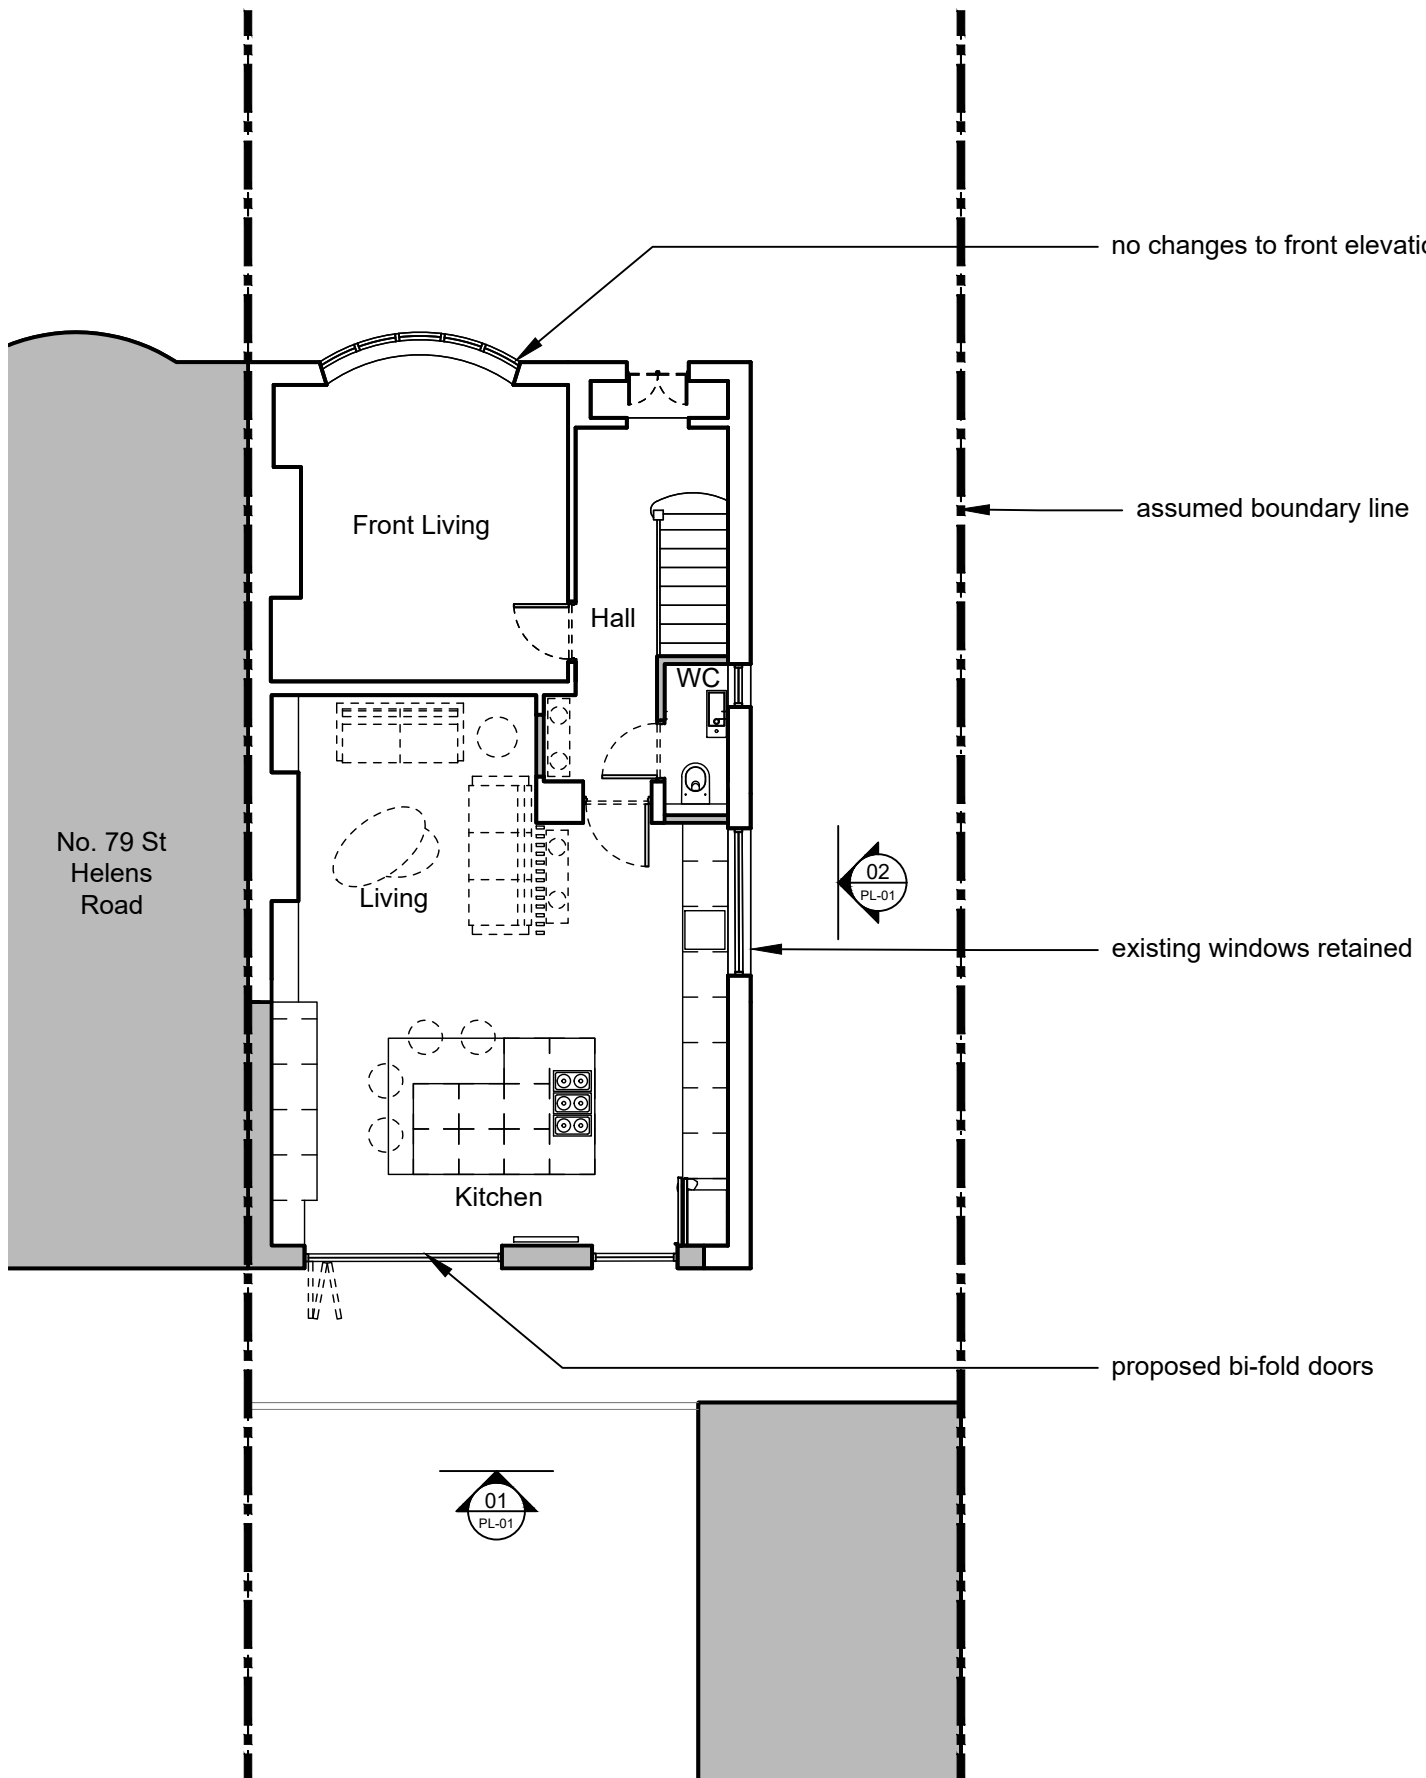


04 Proposed Ground Floor Plan
PL-01 -

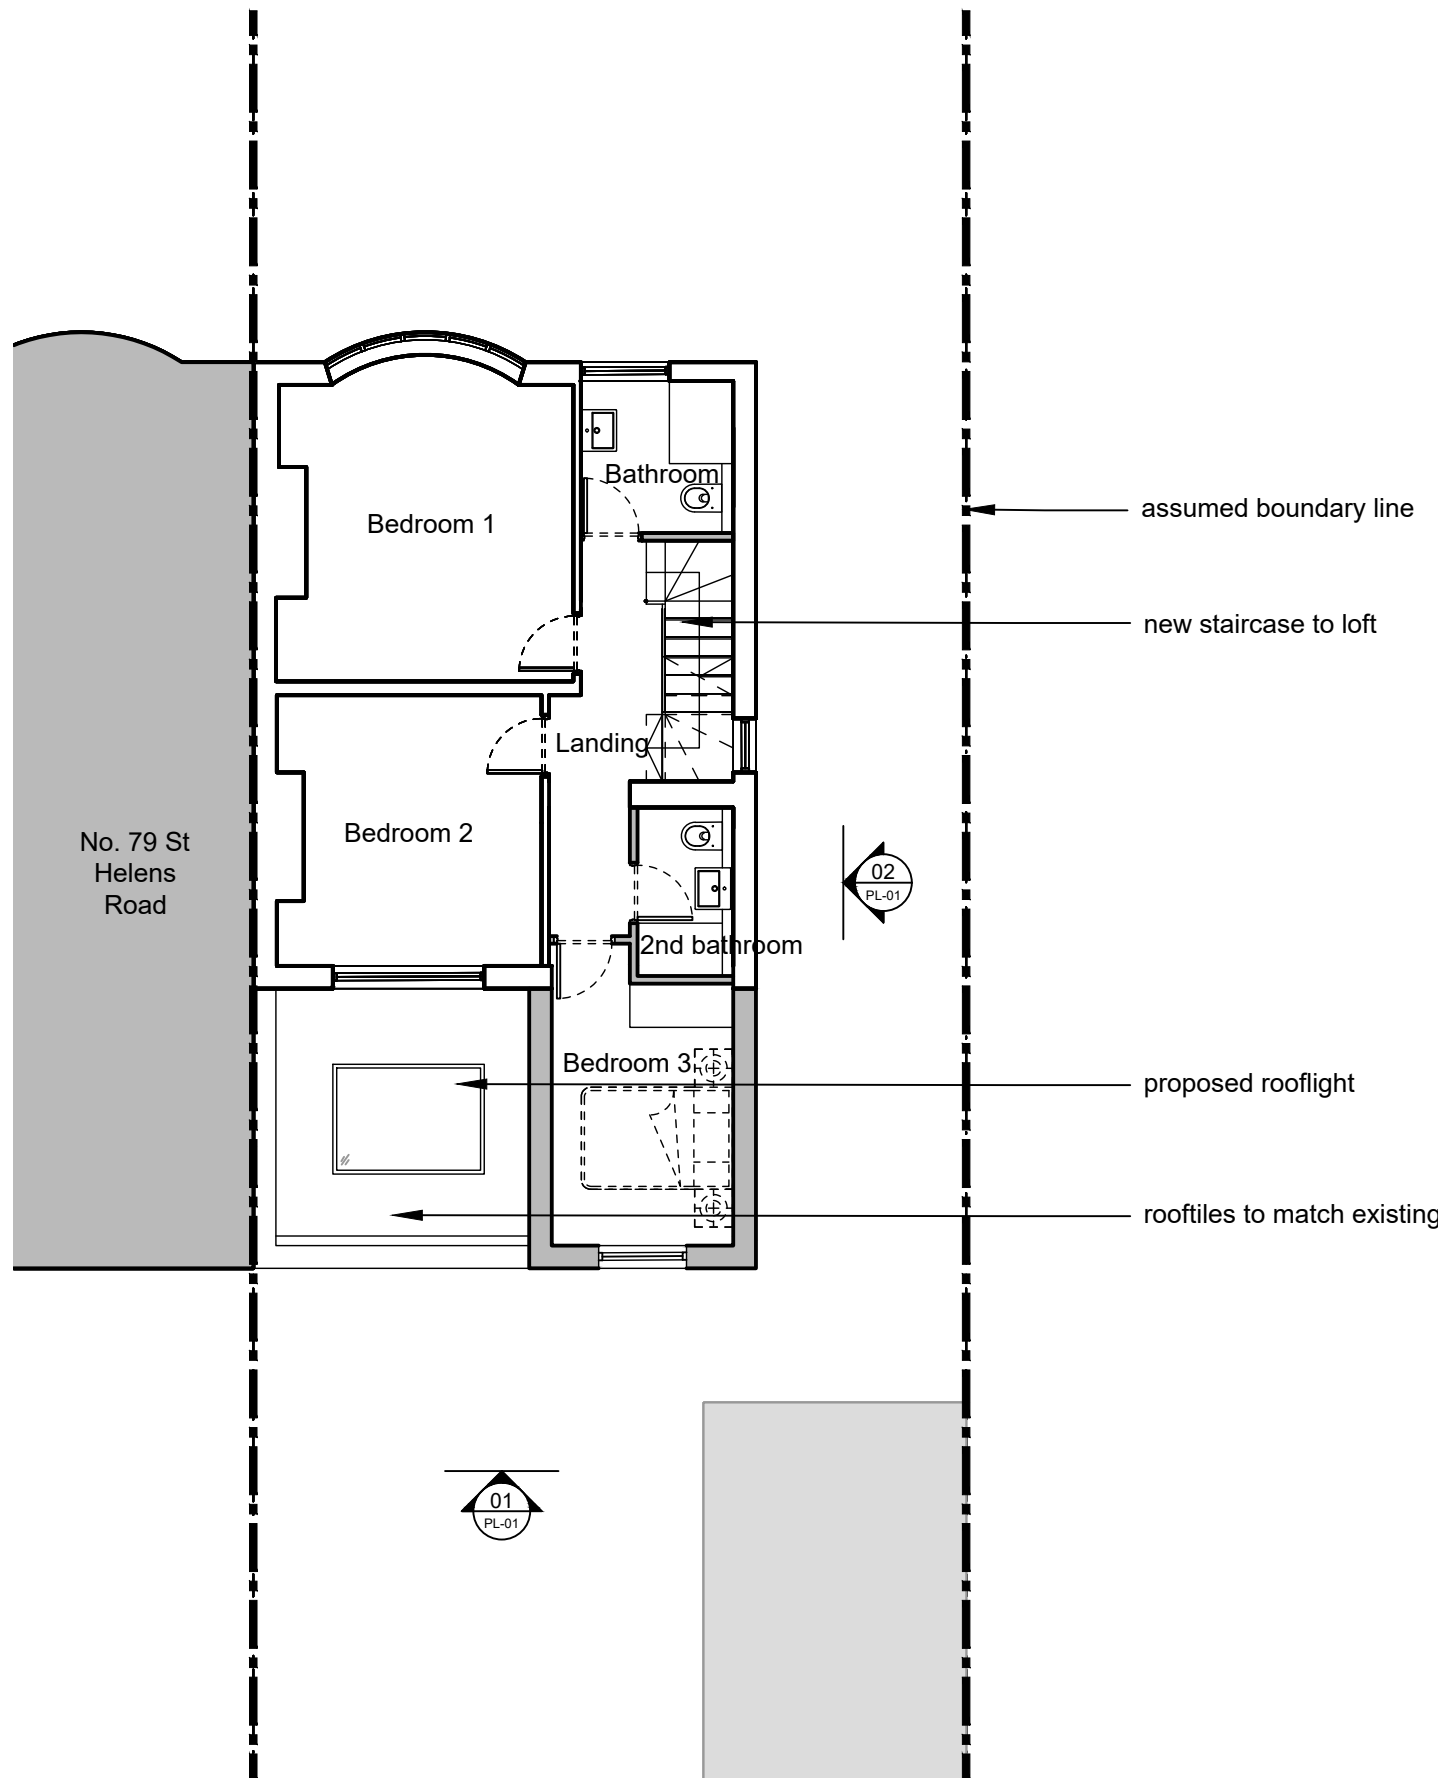

05 Proposed First Floor Plan
PL-01 -

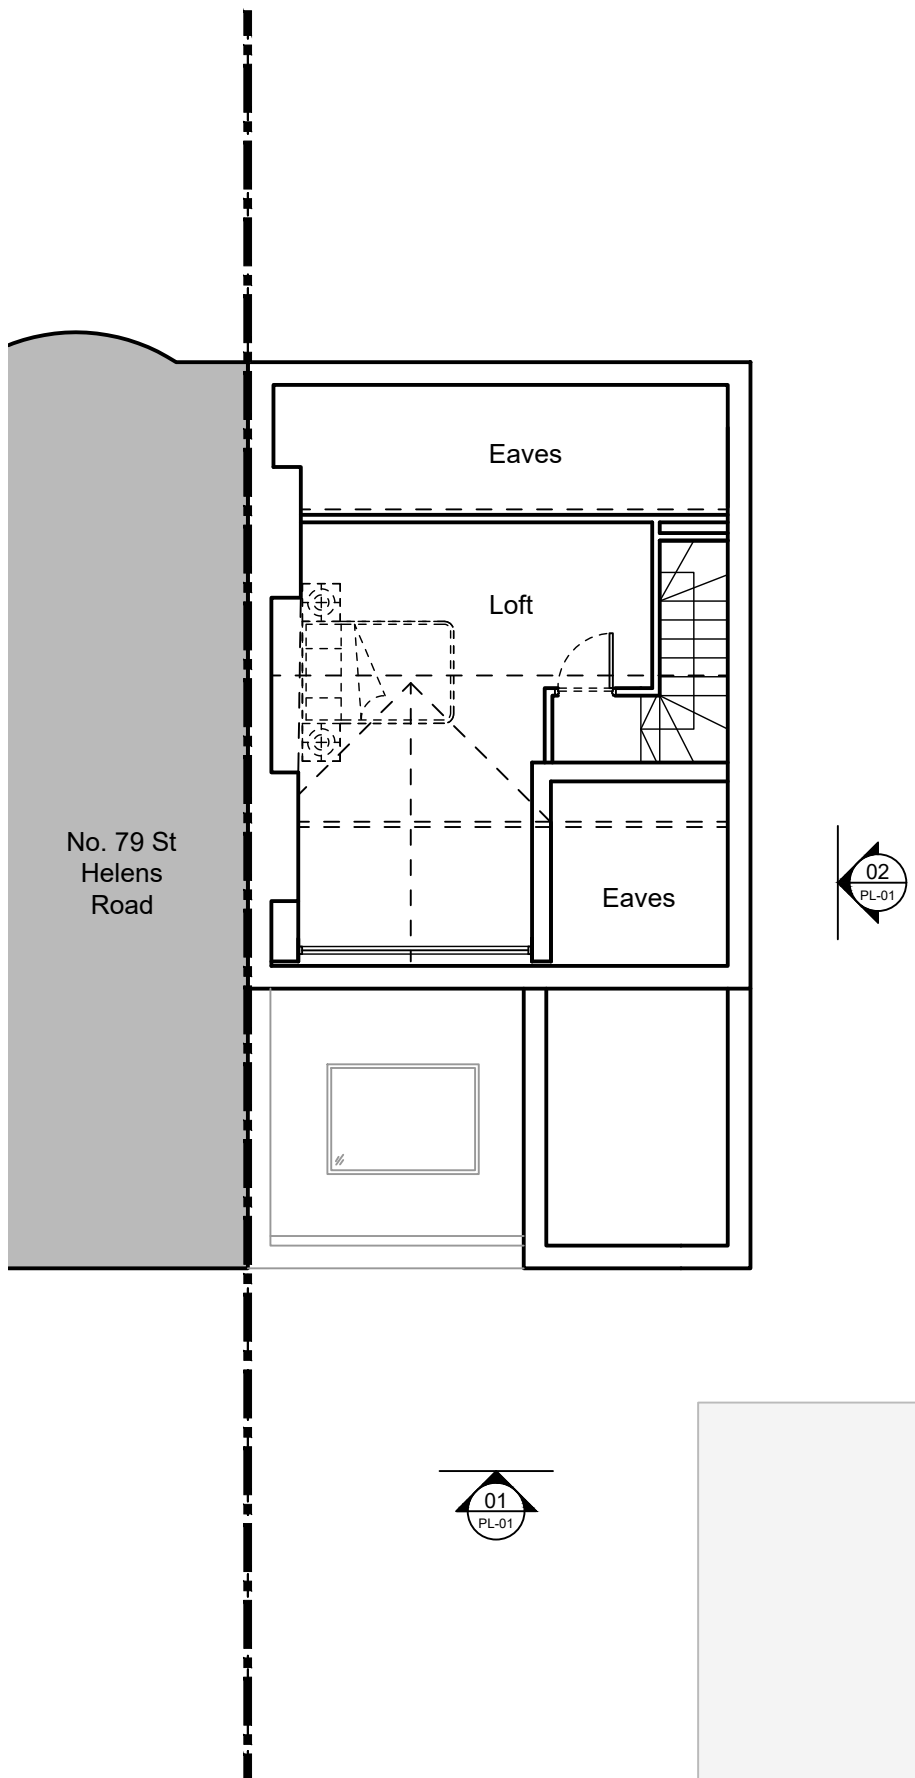

06 Proposed Loft Plan
PL-01 -

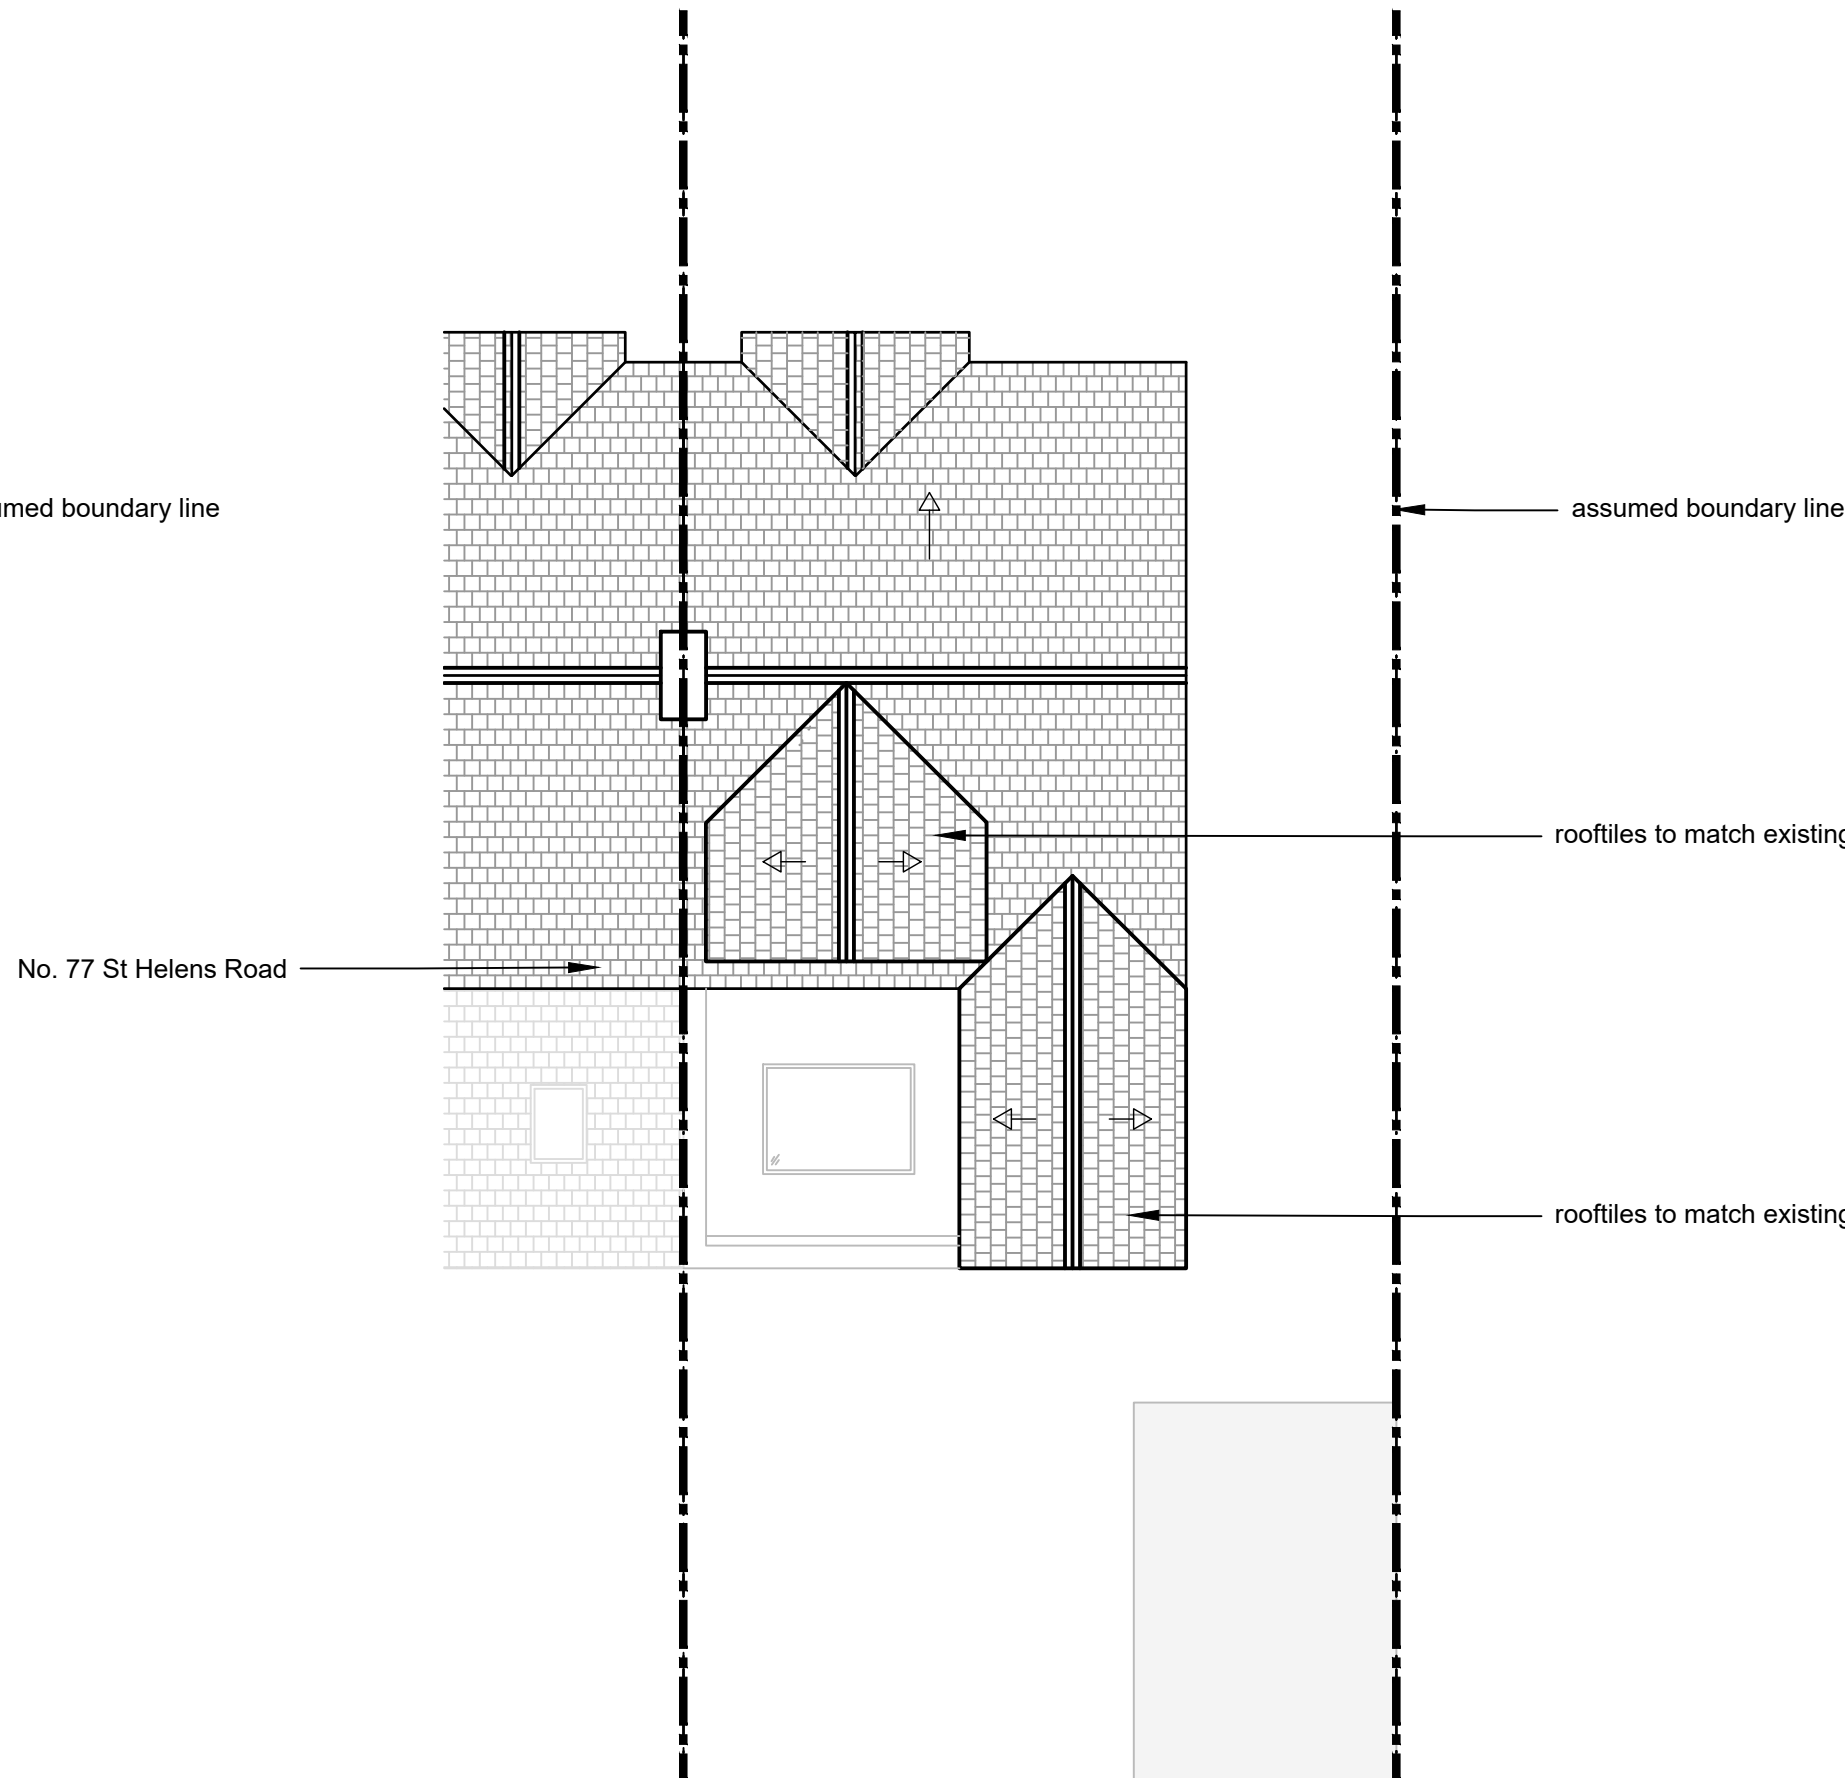

07 Proposed Roof Plan
PL-01 -

Notes

- Drawing used for the status indicated only
- All dimensions and setting out shall be checked and confirmed and any discrepancies to be reported to the Architect prior to commencement of any work
- All work and materials to be in accordance with current statutory legislation, relevant codes of practice and British Standards
- Drawing to be read in accordance with relevant consultants and sub-contractors drawings and specifications

0 1M 2 3 4 5 10m
SCALE = 1:100

0 1M 2 4 6 8 10 20M
SCALE = 1:200

Site Boundary:

- Site boundary assumed and indicated as shown based on interpretation of topographical survey.
- Should exact clarification of boundary be required then a third party boundary professional must be appointed

Revision

-

Comment

Issued to planning

Date

20.02.2025

Project

77 St Helens Road,
Prescot,
Liverpool,
L34 6HP

Title

Proposed Floor Plans & Elevations

Client

Private Client

Drawing Status

Planning

Project No.

Helens

Scale

1:100 / 1:200

Sheet

A1 / A3

Date

Feb 25

Drawing No.

PL-01

Rev

-