



ground floor

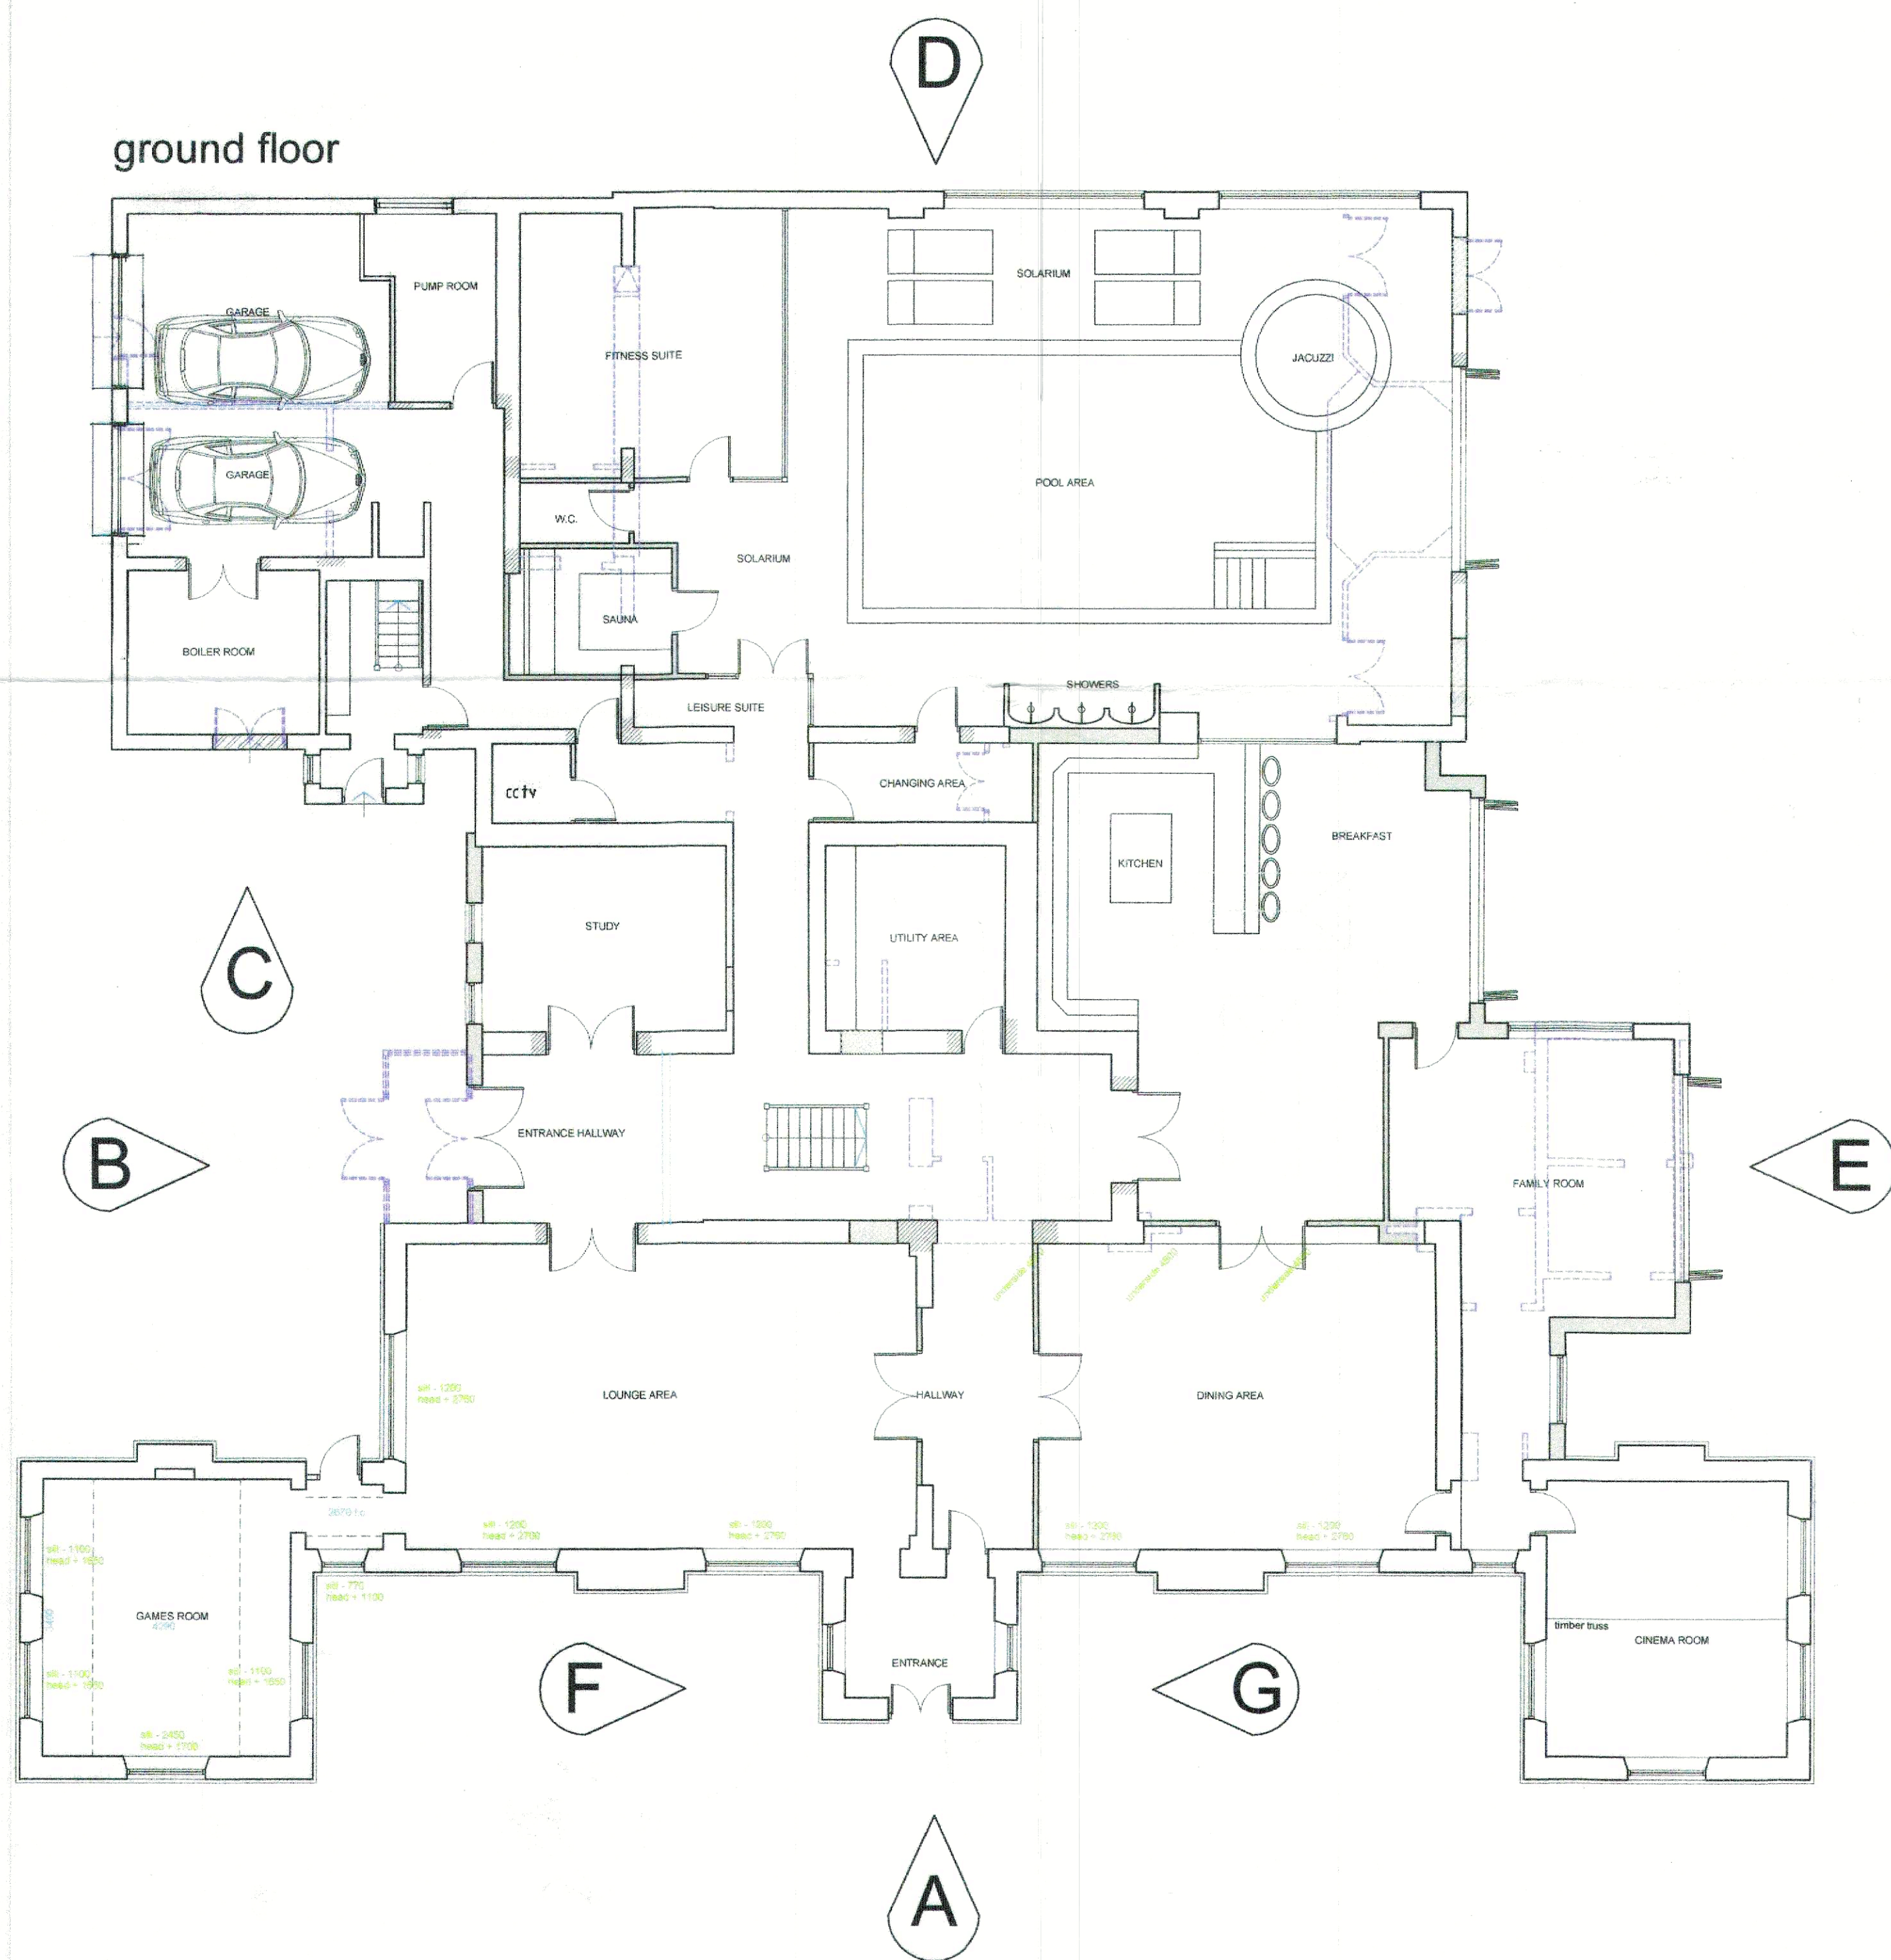

first floor

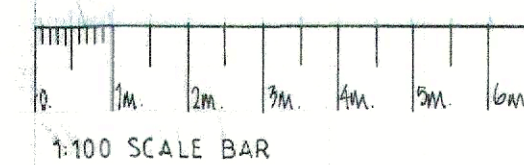

Client	Mr. Brendan Cain / Willow Group	Rev	Date	Description
Job Ref	Millbrook Manor, Knowsley Village			
Drawing Title	Existing floor plans			
Job No.				
Scale	1:100			
Date	June 2024	Drawn	01	

A1 PAPER SIZE