


-  APPLICATION BOUNDARY
-  ADDITIONAL LAND OWNED BY THE APPLICANT

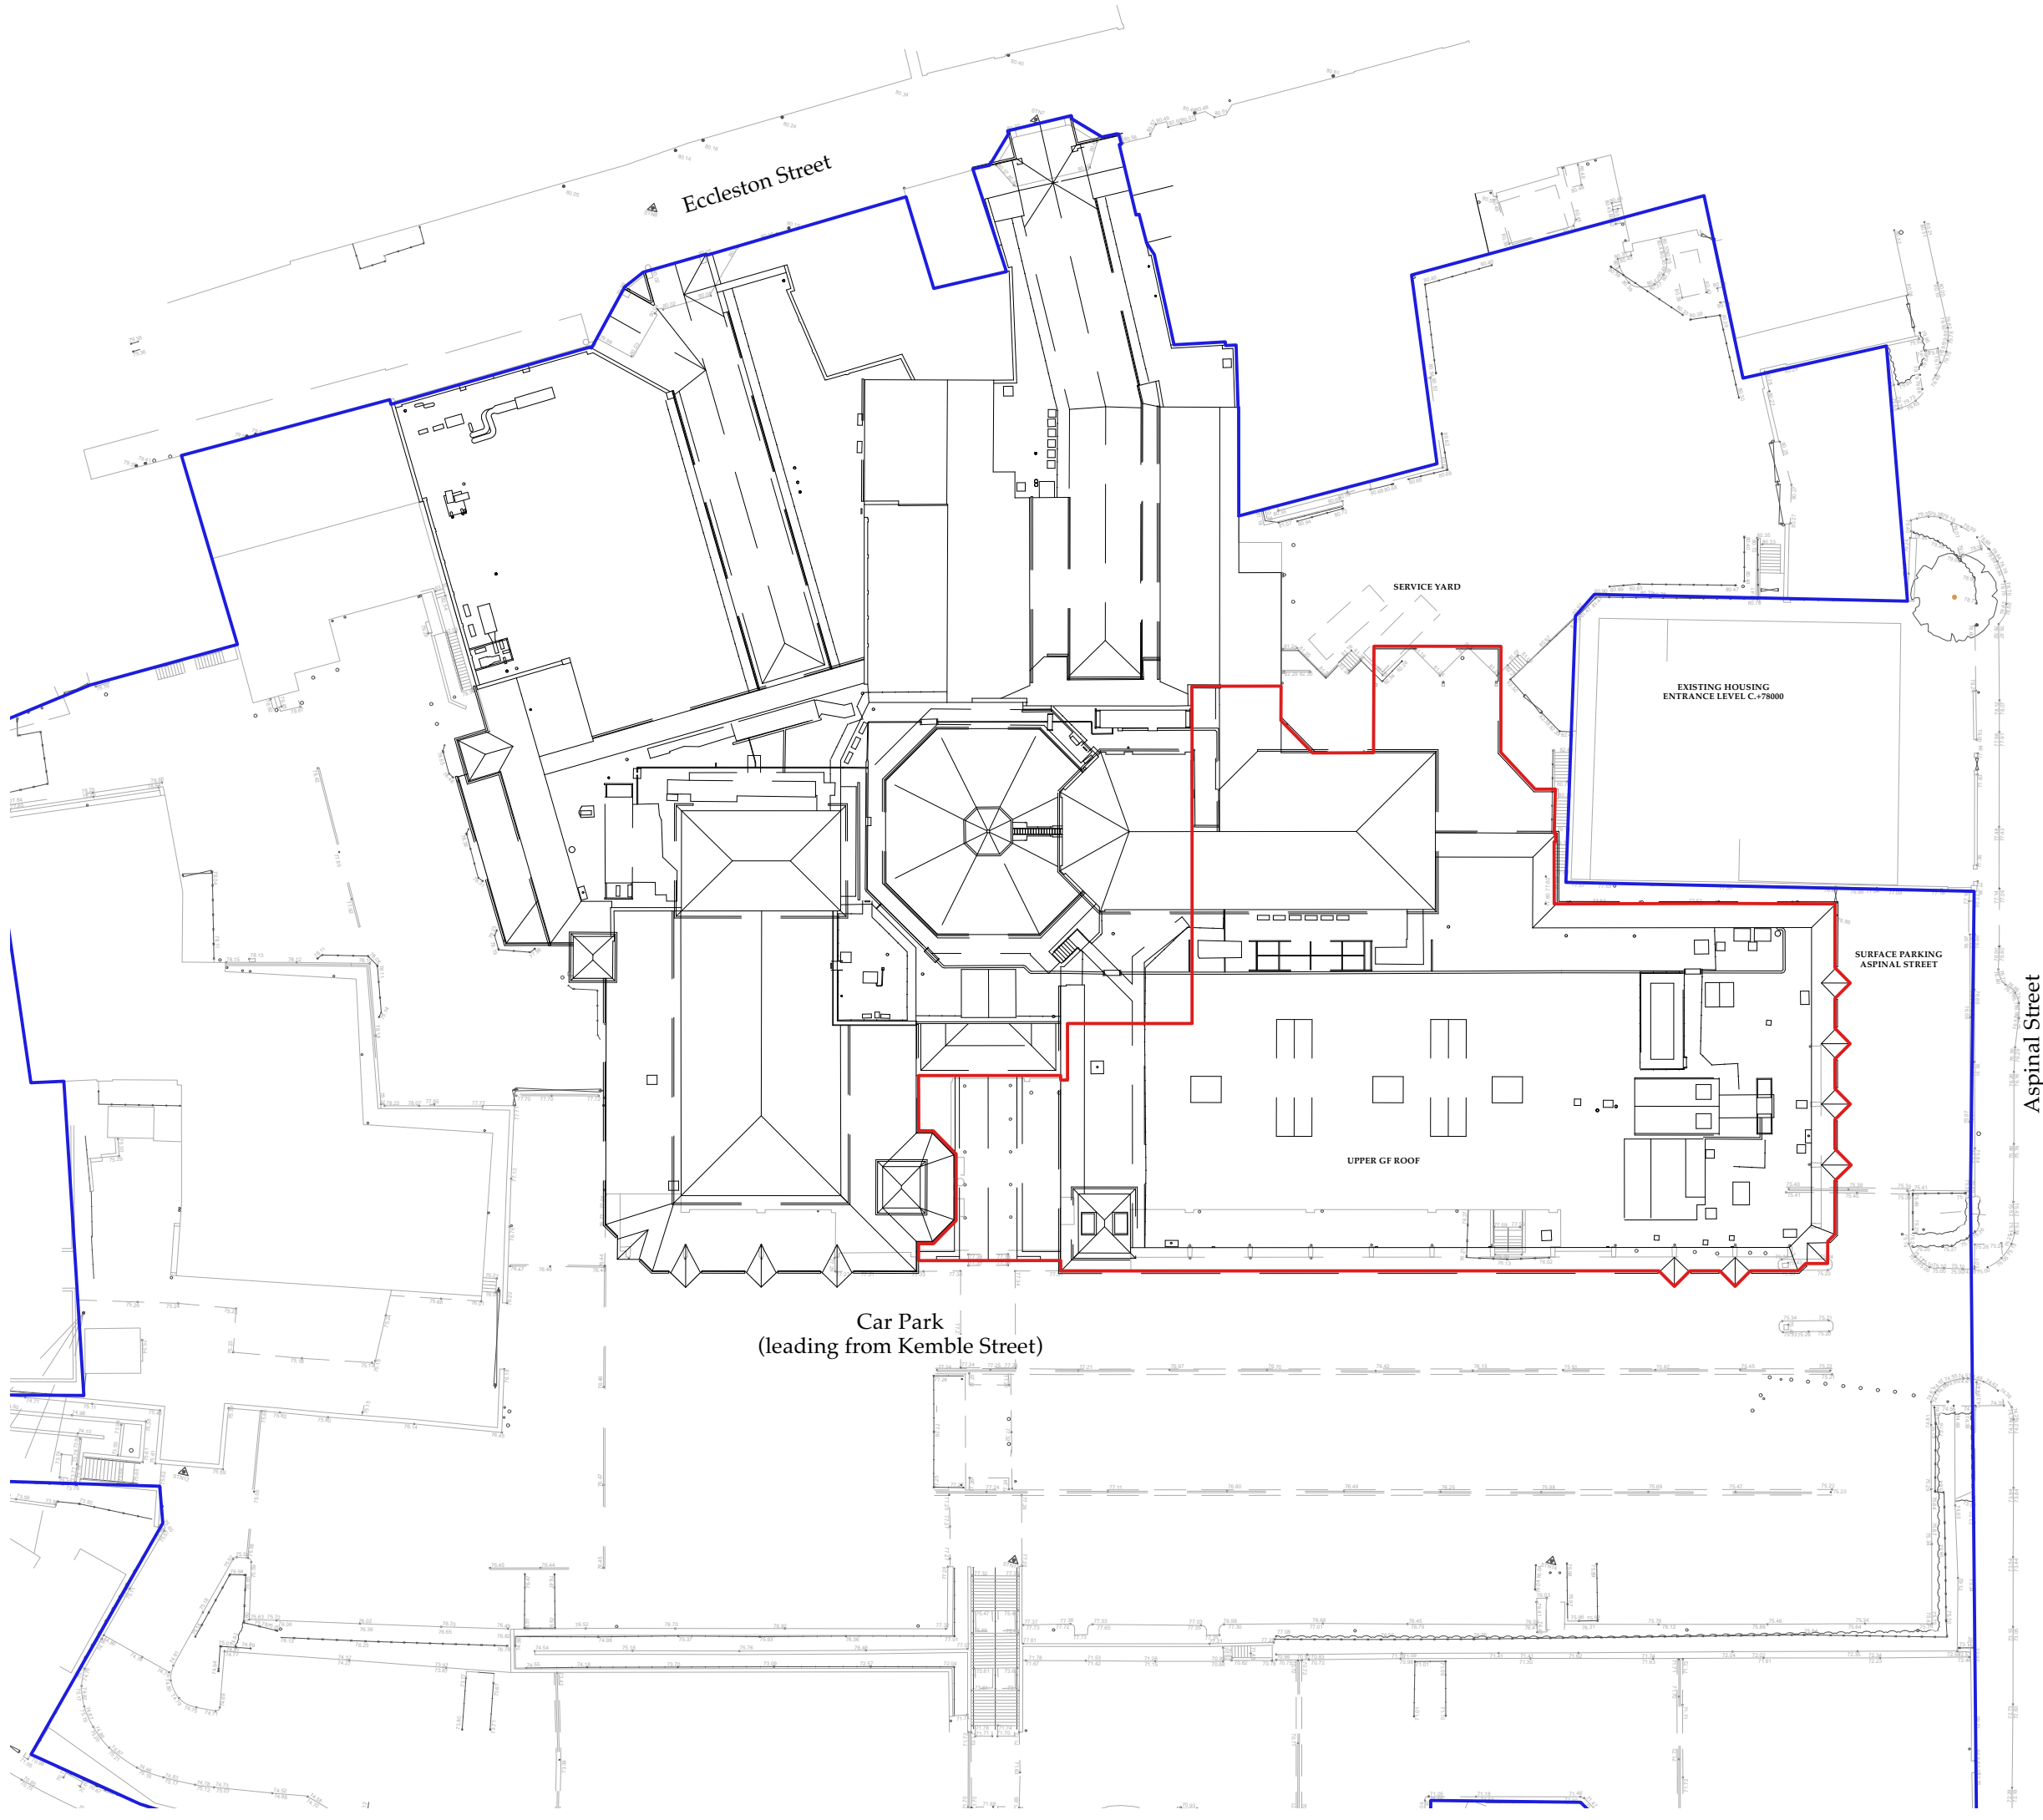

|      |            |       |         |                |
|------|------------|-------|---------|----------------|
| A    | 24/10/2024 | JB    | LC      | Scales updated |
| Rev. | Date       | Drawn | Checked | Note           |



**ARCHITECTURAL EMPORIUM Ltd**  
www.architectural-emporium.co.uk / mail@architectural-emporium.co.uk  
87 Kempston St, Liverpool, L3 8HE / +44 (0)151 363 0000

|              |                                  |
|--------------|----------------------------------|
| JOB:         | <b>PRESCOT SUPERMARKET - 585</b> |
| STATUS:      | PLANNING                         |
| SCALE:       | 1:500 @ ISO A3                   |
| FIRST ISSUE: | 18/09/2024                       |
| DRAWING No:  | <b>0.020 - A</b>                 |

**SITE PLAN**