


AREA OF DEMOLITION

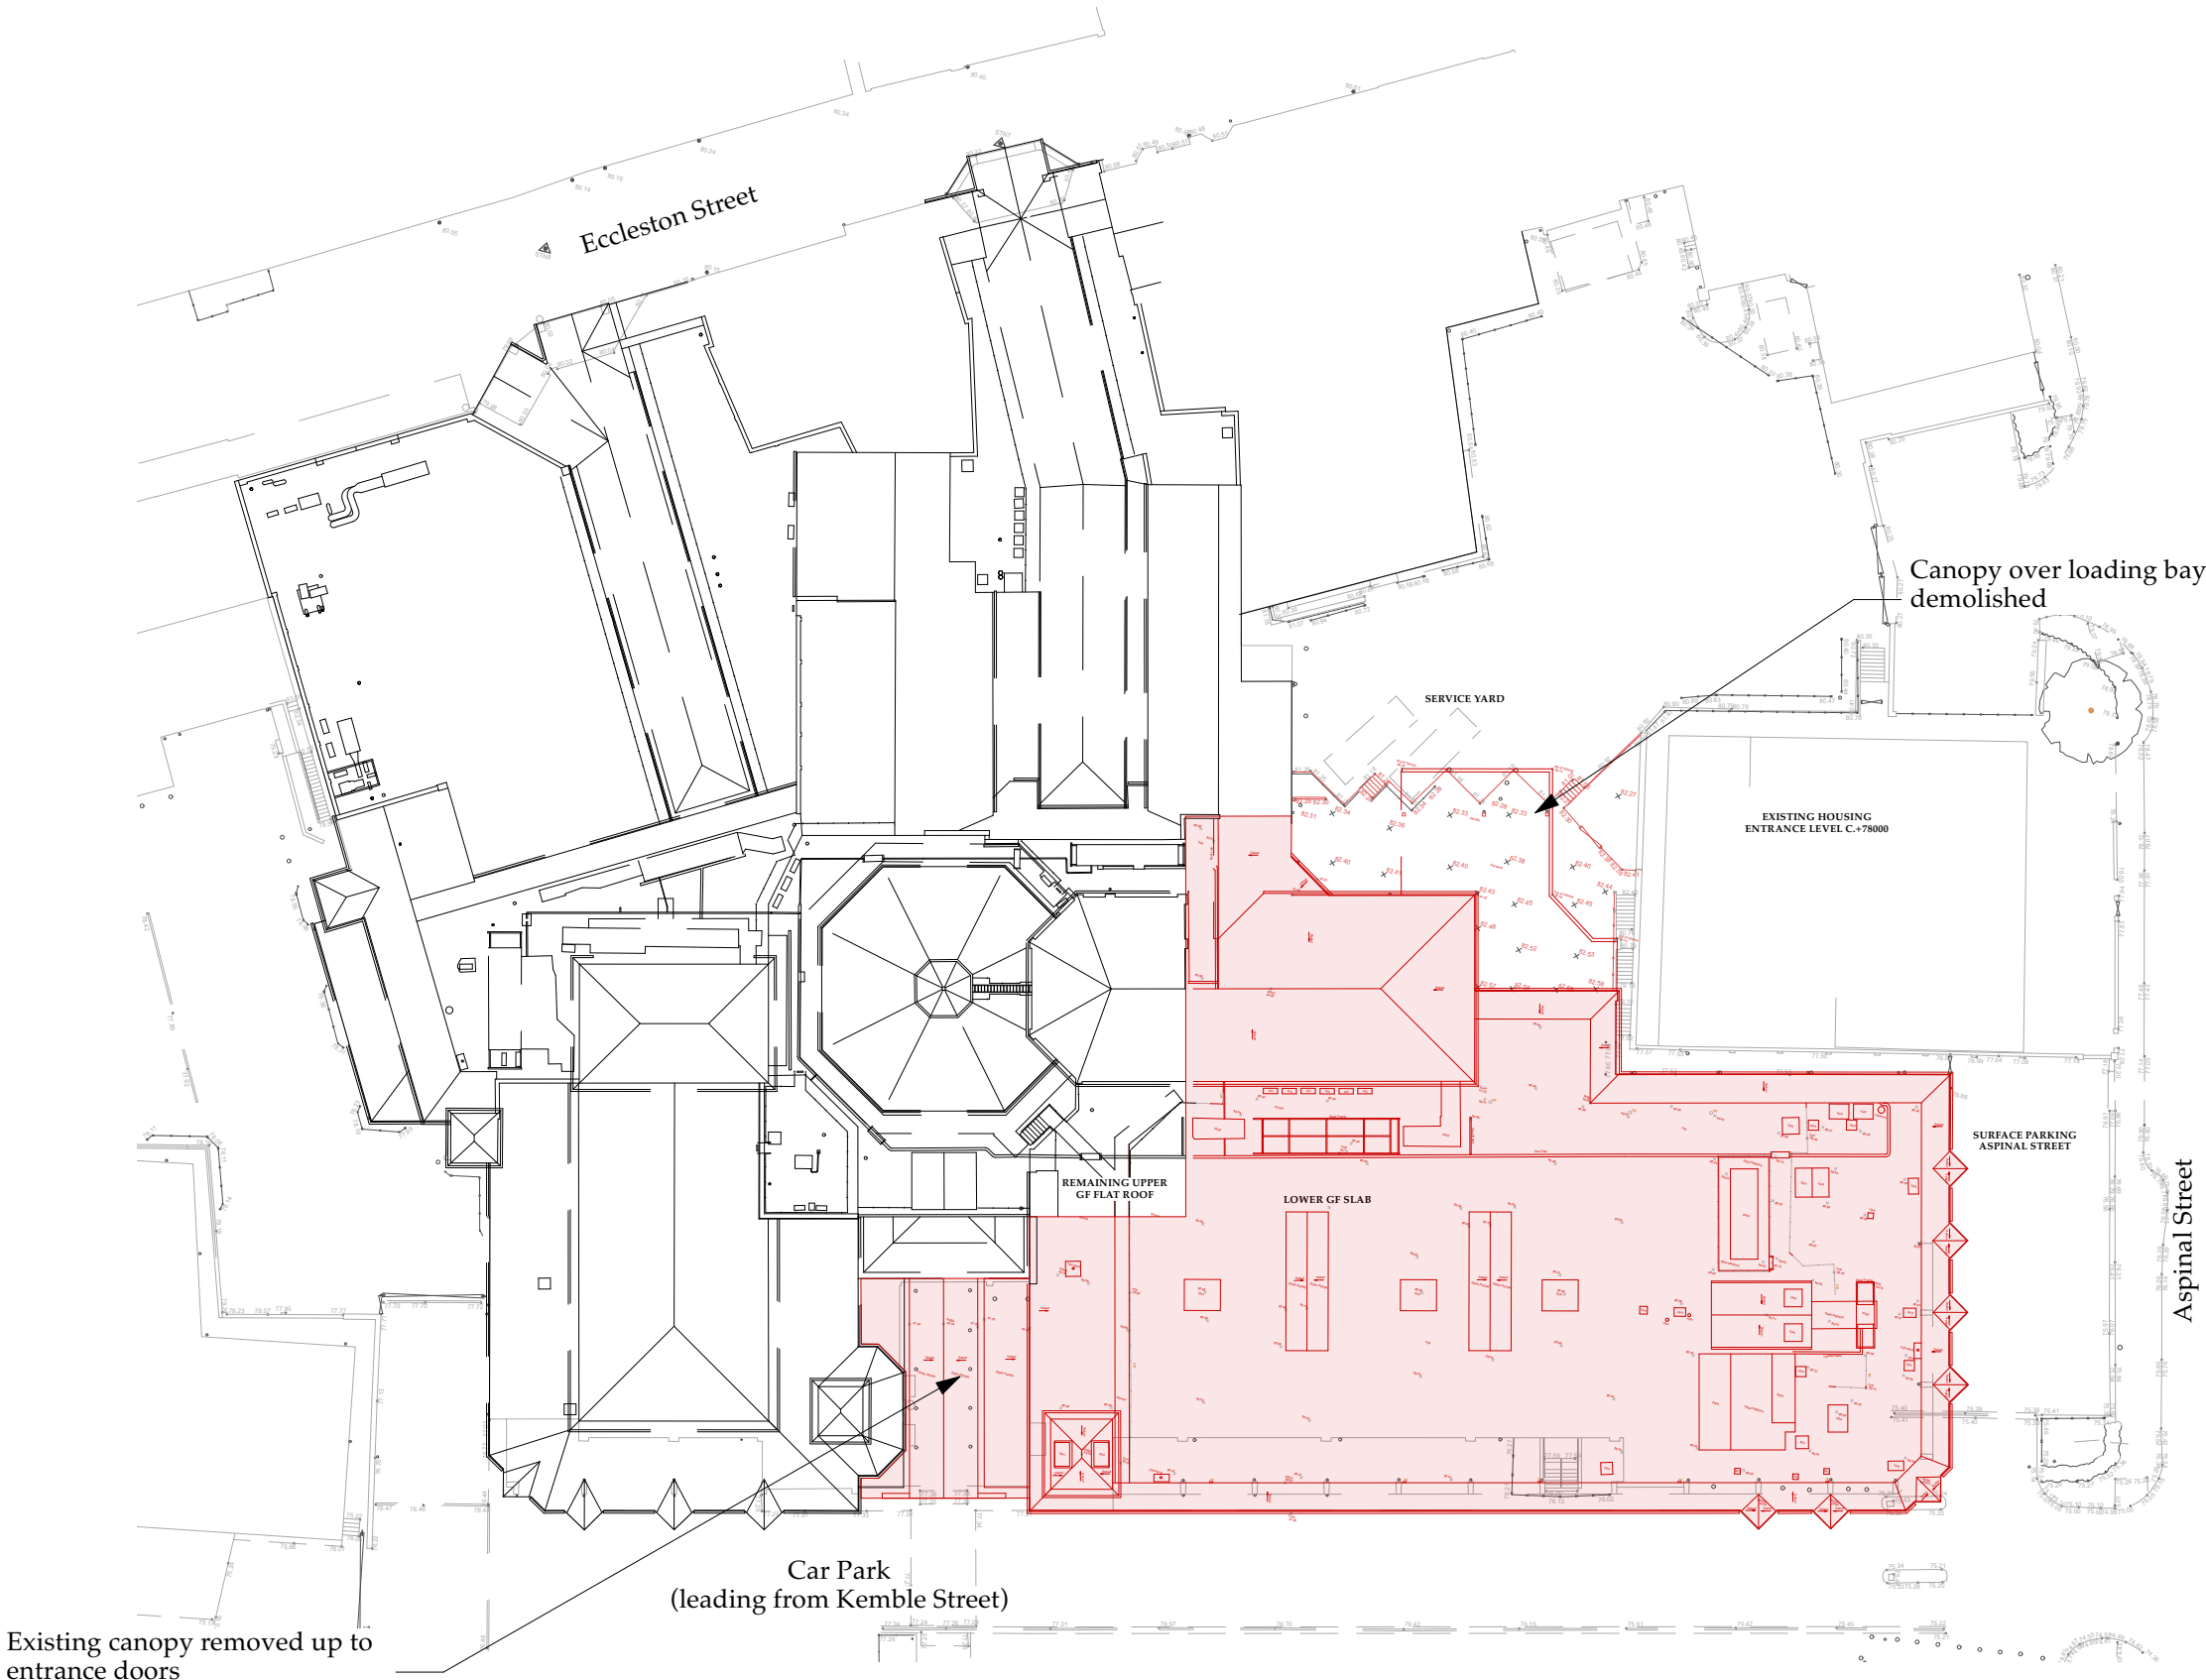

A	24/10/2024	JB	LC	Scales updated
Rev.	Date	Drawn	Checked	Note



ARCHITECTURAL EMPORIUM Ltd
www.architectural-emporium.co.uk / mail@architectural-emporium.co.uk
87 Kempston St, Liverpool, L3 8HE / +44 (0)151 363 0000

JOB:	PRESCOT SUPERMARKET - 585
STATUS:	PLANNING
SCALE:	1:500 @ ISO A3
FIRST ISSUE:	18/09/2024
DRAWING No:	2.103 - A

DEMO ROOF PLAN