




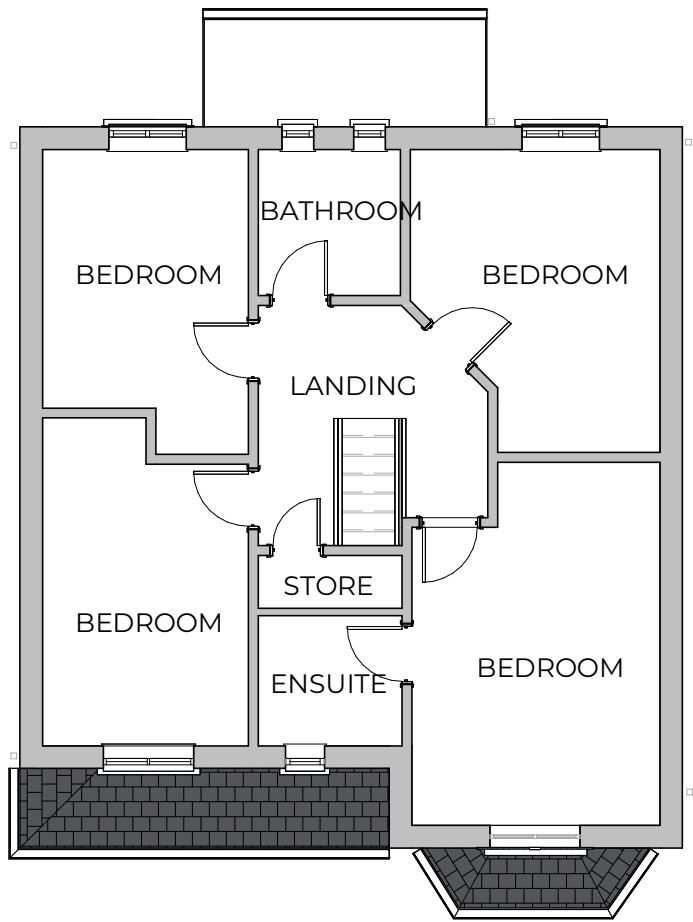

Existing First Floor Plan
1:100

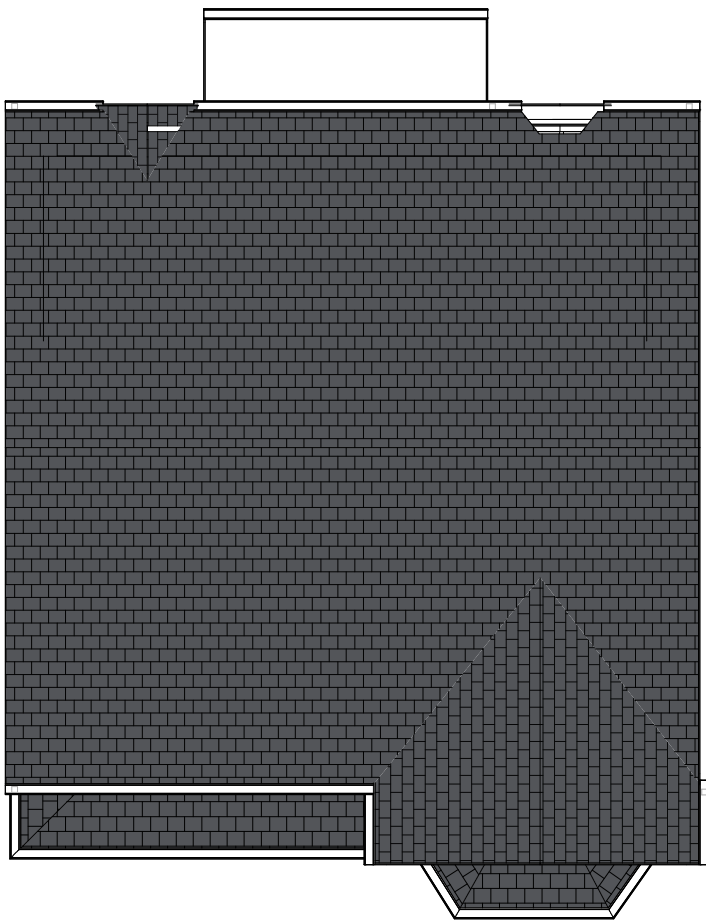

Existing Roof Plan
1:100

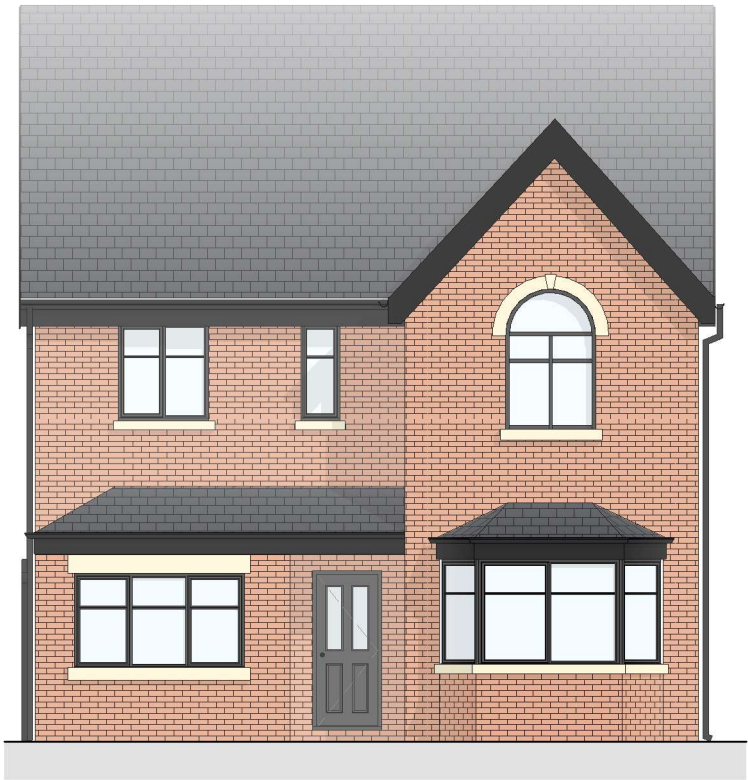


Existing Front Elevation
1:100

Please Note:
Drawings subject to relevant statutory approvals.
ALL DIMENSIONS TO BE CHECKED ON SITE BEFORE ANY
WORK IS COMMENCED. Do not scale from this drawing.
© This drawing is copyright of ABF Design & Consultancy LTD
and may not be reproduced in any way without their specific
permission.

1012345


SCALE 1: 100m

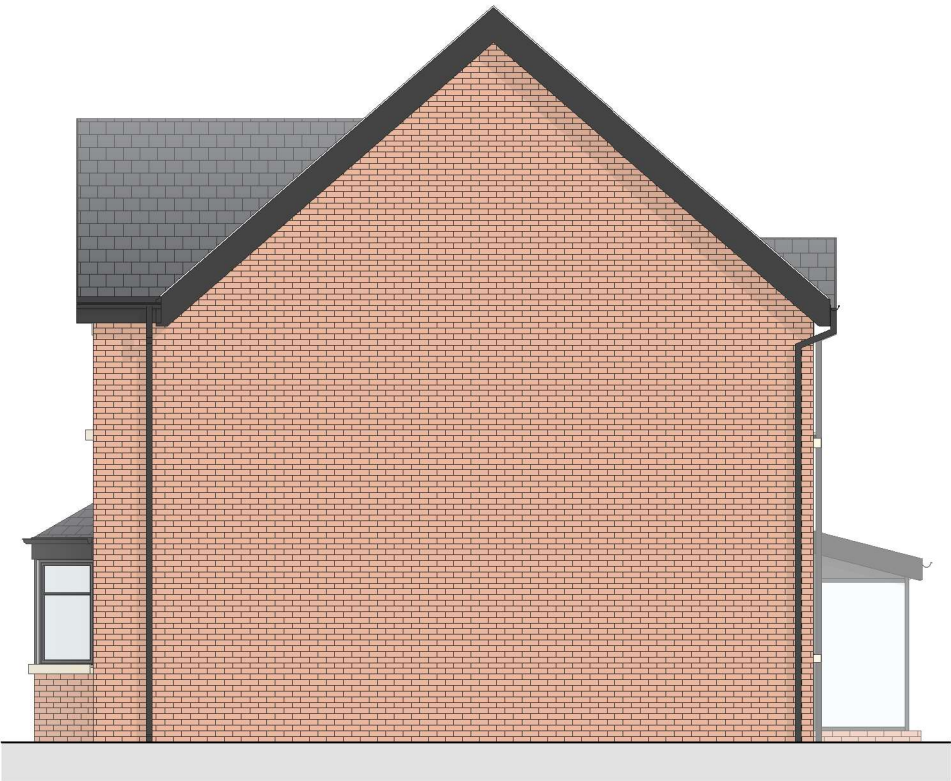

Existing Side Elevation
1:100



Existing Rear Elevation
1:100

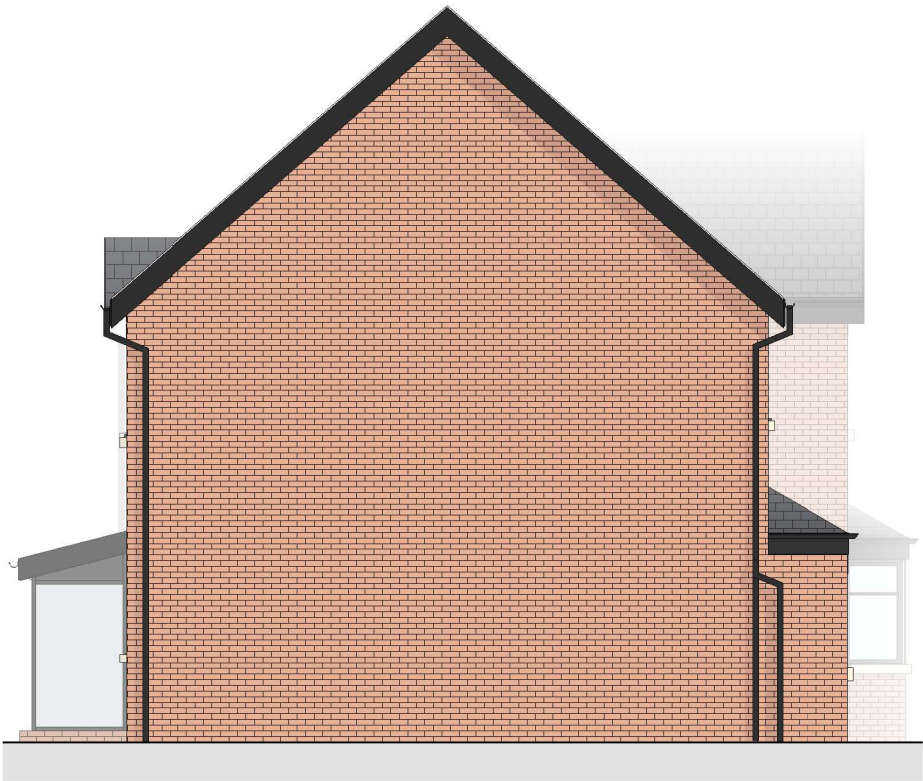

Existing Side Elevation (no.
1:100

☐ Preliminary

☐ Tender

☒ Planning

☐ Construction

Client >
Robbie Gibson

Project >
11 Grange Close
L36 9UT

Drawing Title >
Existing Floor Plans and Elevations

Scale >
1:100 @ A3

Date >
June 25'

Drawing No. >
ABF-1186-XX-ZZ-DR-A-001

Rev >
A