



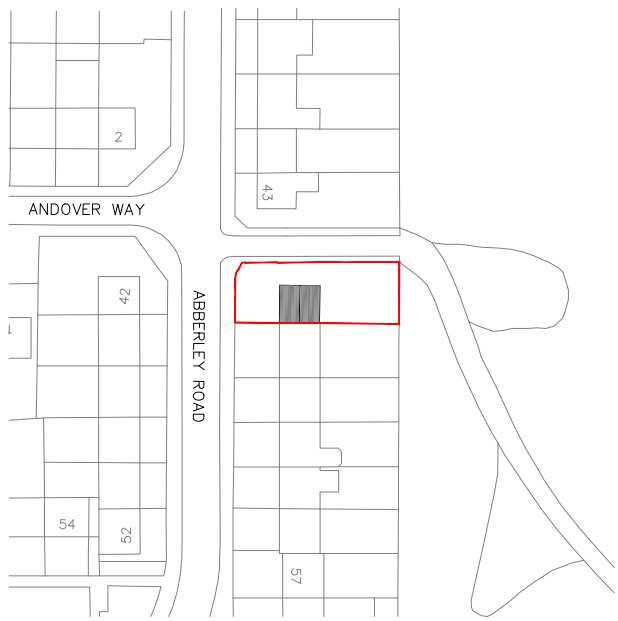

EXISTING SITE LOCATION PLAN | SCALE 1:1250

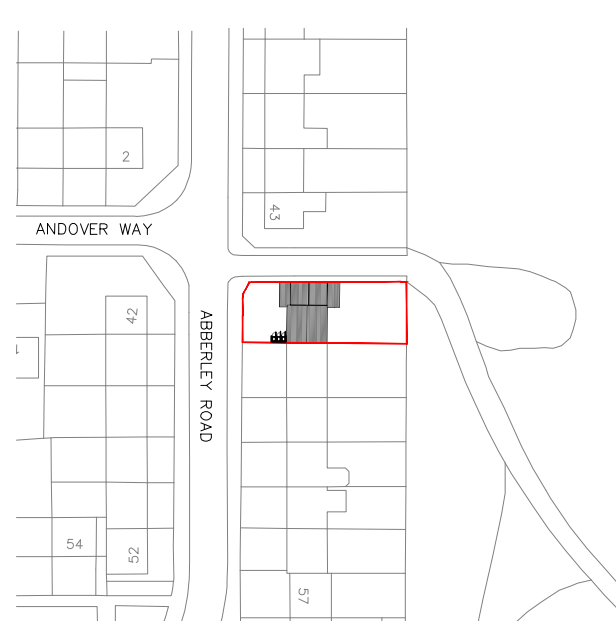


PROPOSED SITE LOCATION PLAN | SCALE 1:1250

|                    |   |                               |          |           |         |
|--------------------|---|-------------------------------|----------|-----------|---------|
| STATUS<br>PLANNING | © Copyright of PM DESIGNS®. All rights reserved. Do Not scale this drawing. ALL dimensions are in millimetres unless stated otherwise. ALL dimensions must be checked on site prior to construction and any discrepancies reported to the architect. Work is subject to change following detailed design. |                               |          |           |         |
|                    | RevNo   | Revision note                 | Date     | Signature | Checked |
|                    | A   | UPDATED TO PLANNER'S COMMENTS | 19/07/22 | RP        | RP      |




EXISTING SITE PLAN | SCALE 1:100

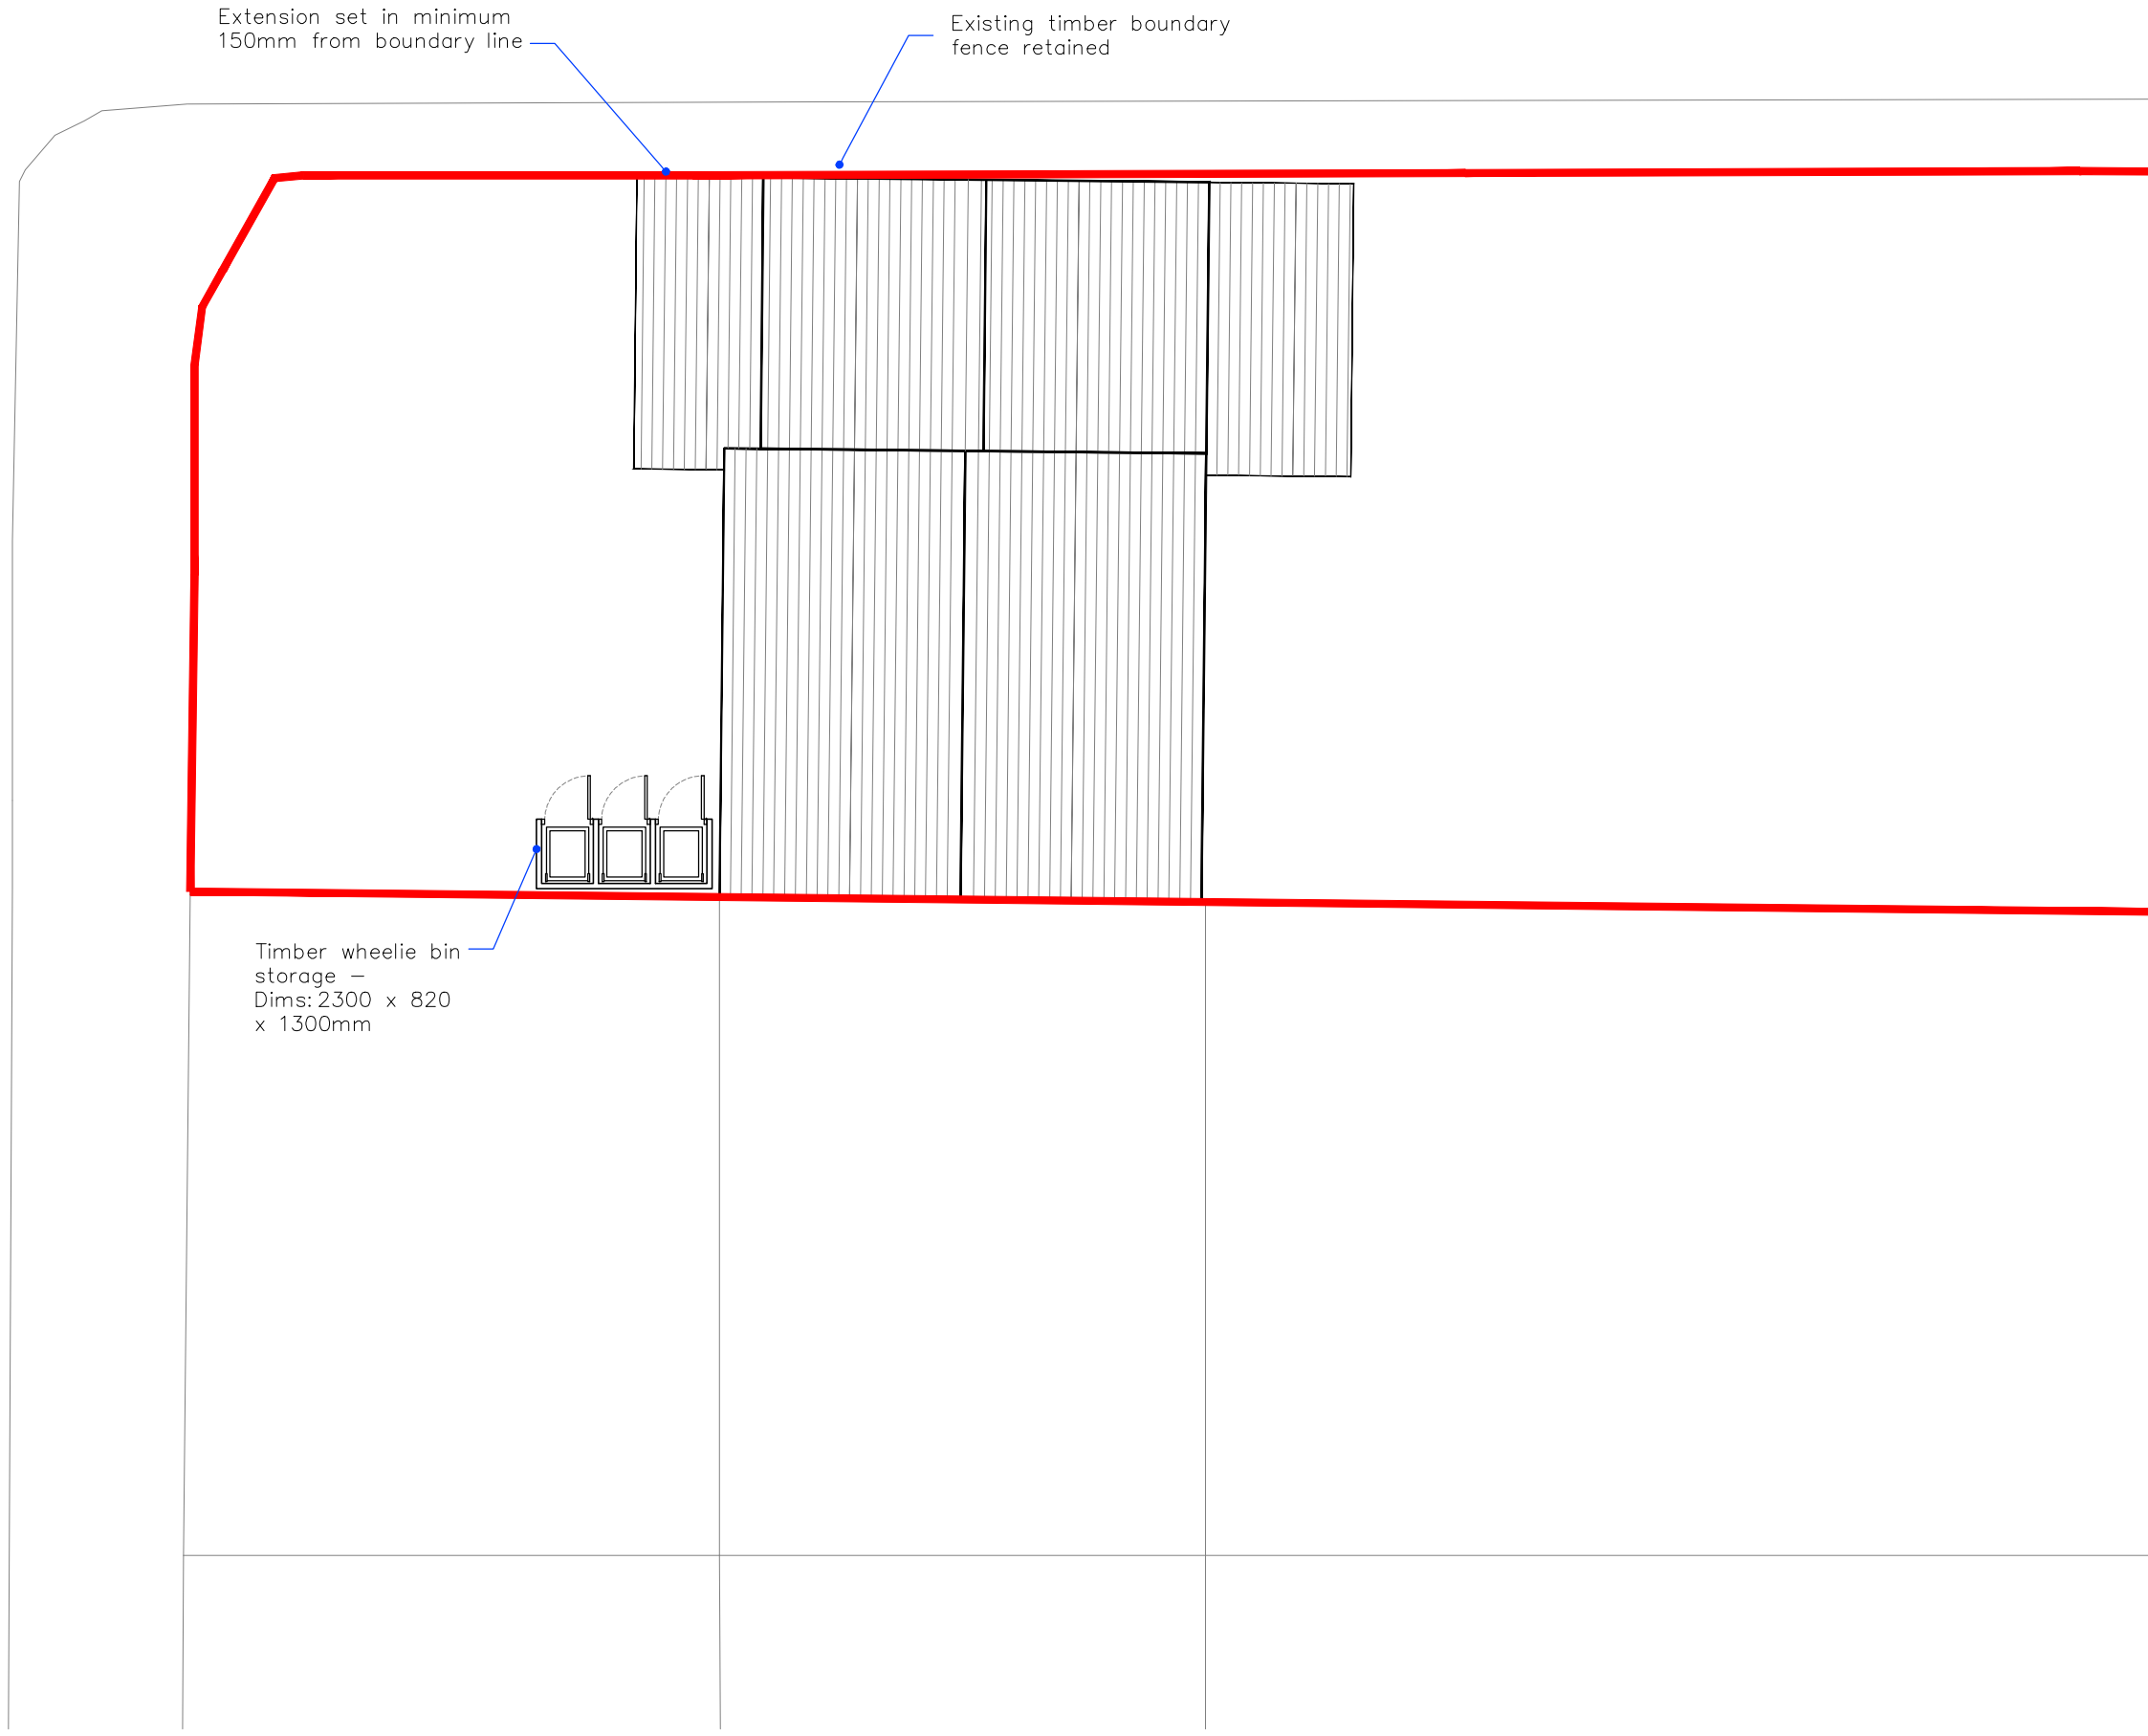

PROPOSED SITE PLAN | SCALE 1:100



IMAGE OF PROPOSED BIN STORAGE

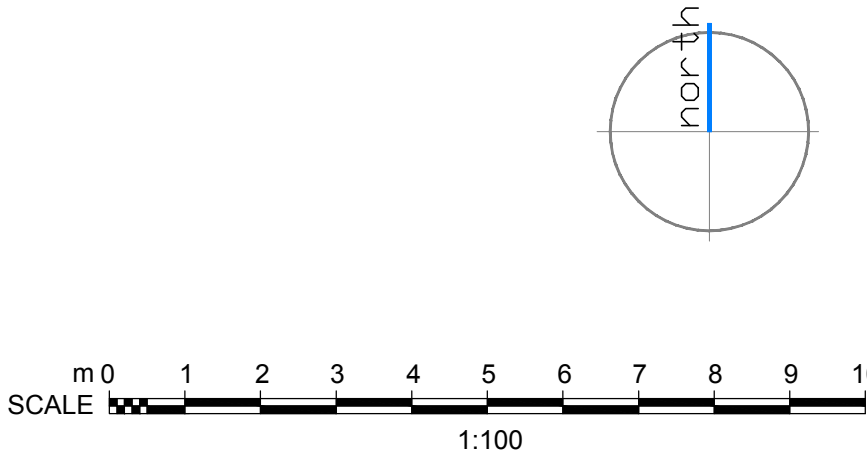

PM

PARLE MAGUIRE DESIGNS

PROJECT: 45 ABBERLEY HUNTS CROSS L25 9QX

CLIENT: MISS EVANS

Drawing Title  
EXISTING AND PROPOSED SITE AND LOCATION PLANS

Address: 222 Thomas Drive, Liverpool, L14 3LF  
Telephone: 07580804180  
Email: robert.parle@pmdesigns.co.uk  
Website: www.pmdesigns.co.uk

Drawing No.  
A100  
Date:  
FEB 2022  
Scale:  
VARIES @ A1  
Revision:  
A  
Issue:  
PLANNING STATUS