


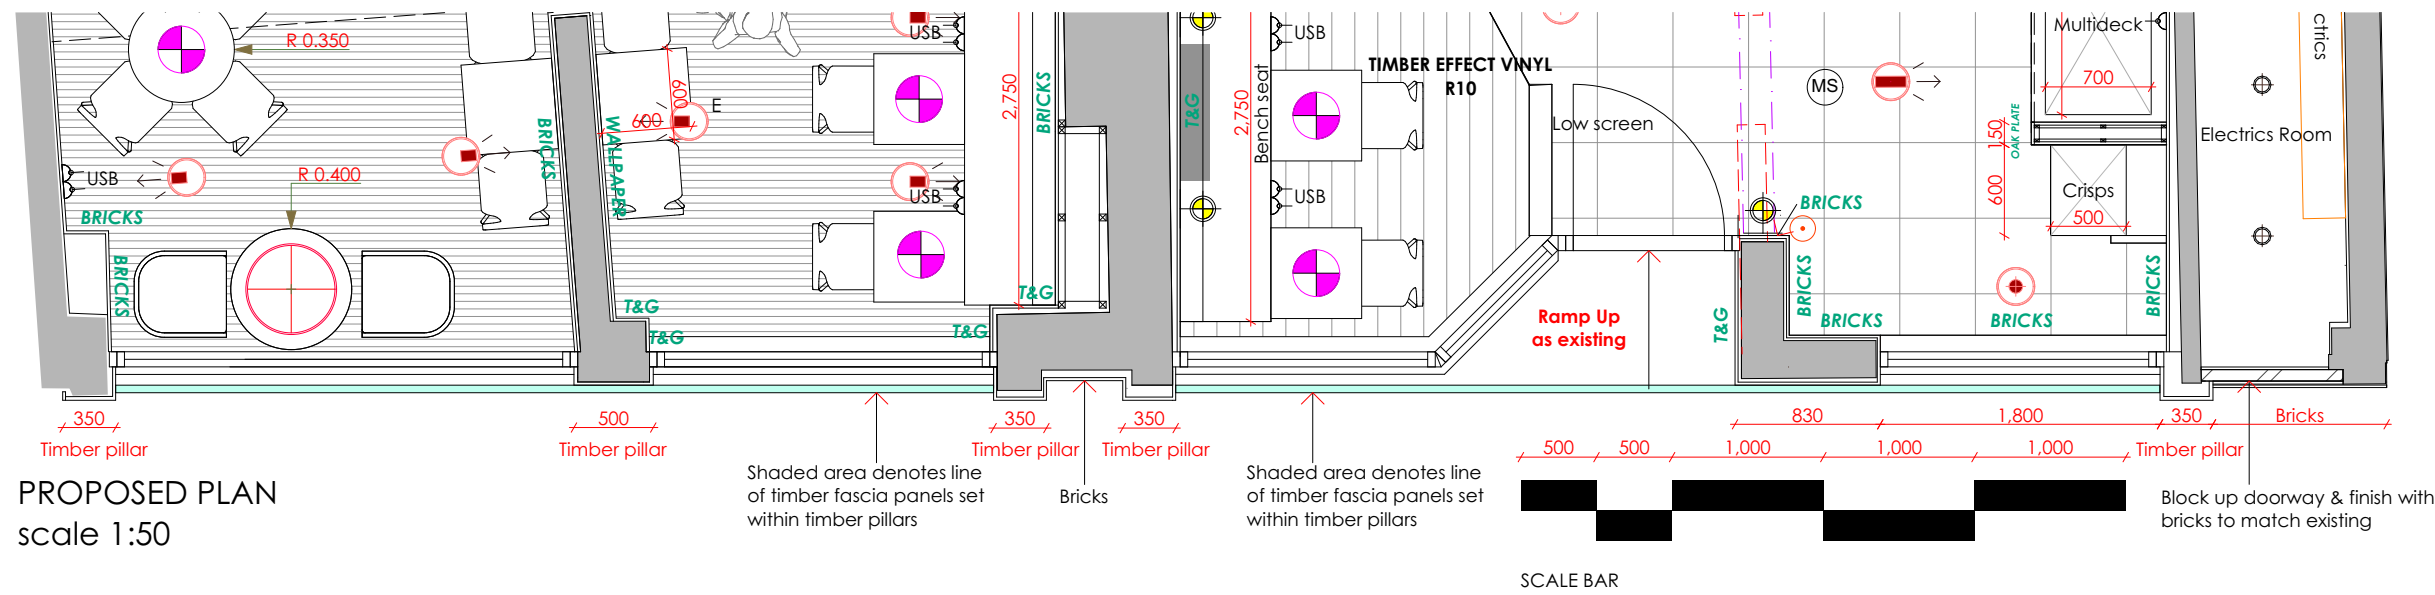

PROPOSED PLAN
scale 1:50



PROPOSED SHOPFRONT ELEVATION
scale 1:50

Shopfront pillars formed in exterior grade mahogany with 'inset' detailing as fascia panel for paint finish. Paint colour Dulux Weathershield exterior 'gloss' system to exterior to match RAL 7024 Dark Grey 'semi gloss' to interior. (1 coat primer, two coats undercoat, & one coat gloss).

Stallriser 600mm high at door

Lockable timber door to have hold open facility. Door will be open during trading hours. Satin stainless effect handles to both sides. Hook and eye SAA finish. Door size approx 1000mm wide

Ramp up


Shopfront frame, cill & incl. door formed in exterior grade mahogany for a painted finish. Glazing beads to have 'OG' detail. Paint colour Dulux Weathershield exterior 'gloss' system to exterior to match RAL 7024 Dark Grey 'semi gloss' to interior. (1 coat primer, two coats undercoat, & one coat Semi-gloss).

Paint out windows dark grey satinwood to match shopfront frame

Shopfront fascias formed with exterior grade MDF or exterior grade plywood. Timber all prepared for paint finish Dulux Weathershield Exterior Semi-Gloss System-to match RAL 7024 Dark Grey

All GLAZING to comply with BS6262 Part 4:1994
Main glazing - 10.8mm laminated
Door glazing - 6.4mm laminated

Remove door to electrics cupboard infill & finish with red bricks to match existing

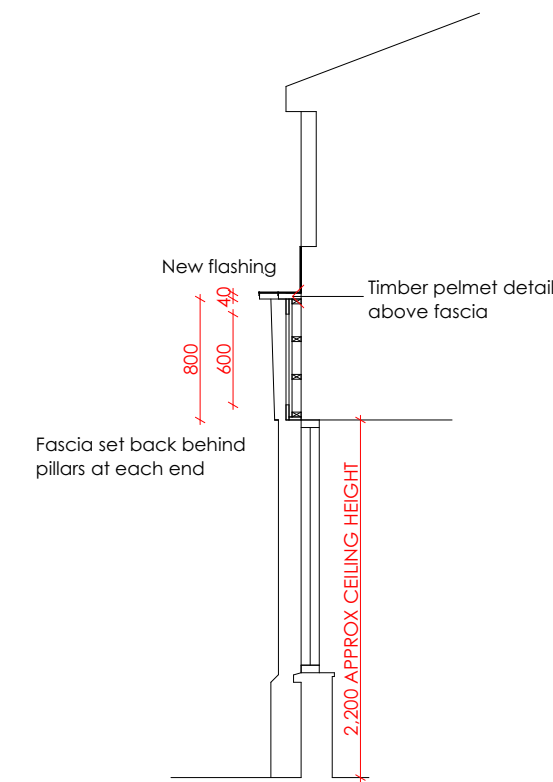

SECTION thru SHOPFRONT AA
scale 1:50

muirinteriors

341 Cambusnethan Street
Wishaw
North Lanarkshire
ML2 8PW
M:07912 142977

PROJECT
Chatwins
39-45 High Street
Prescot L34 6HF

DRAWING
Proposed Shopfront

DRAWN BY Jackie Muir	DATE 10.11.22
DRAWING SCALE 1:50	SHEET SIZE A2
DRAWING NUMBER CH/LIV/04A	