


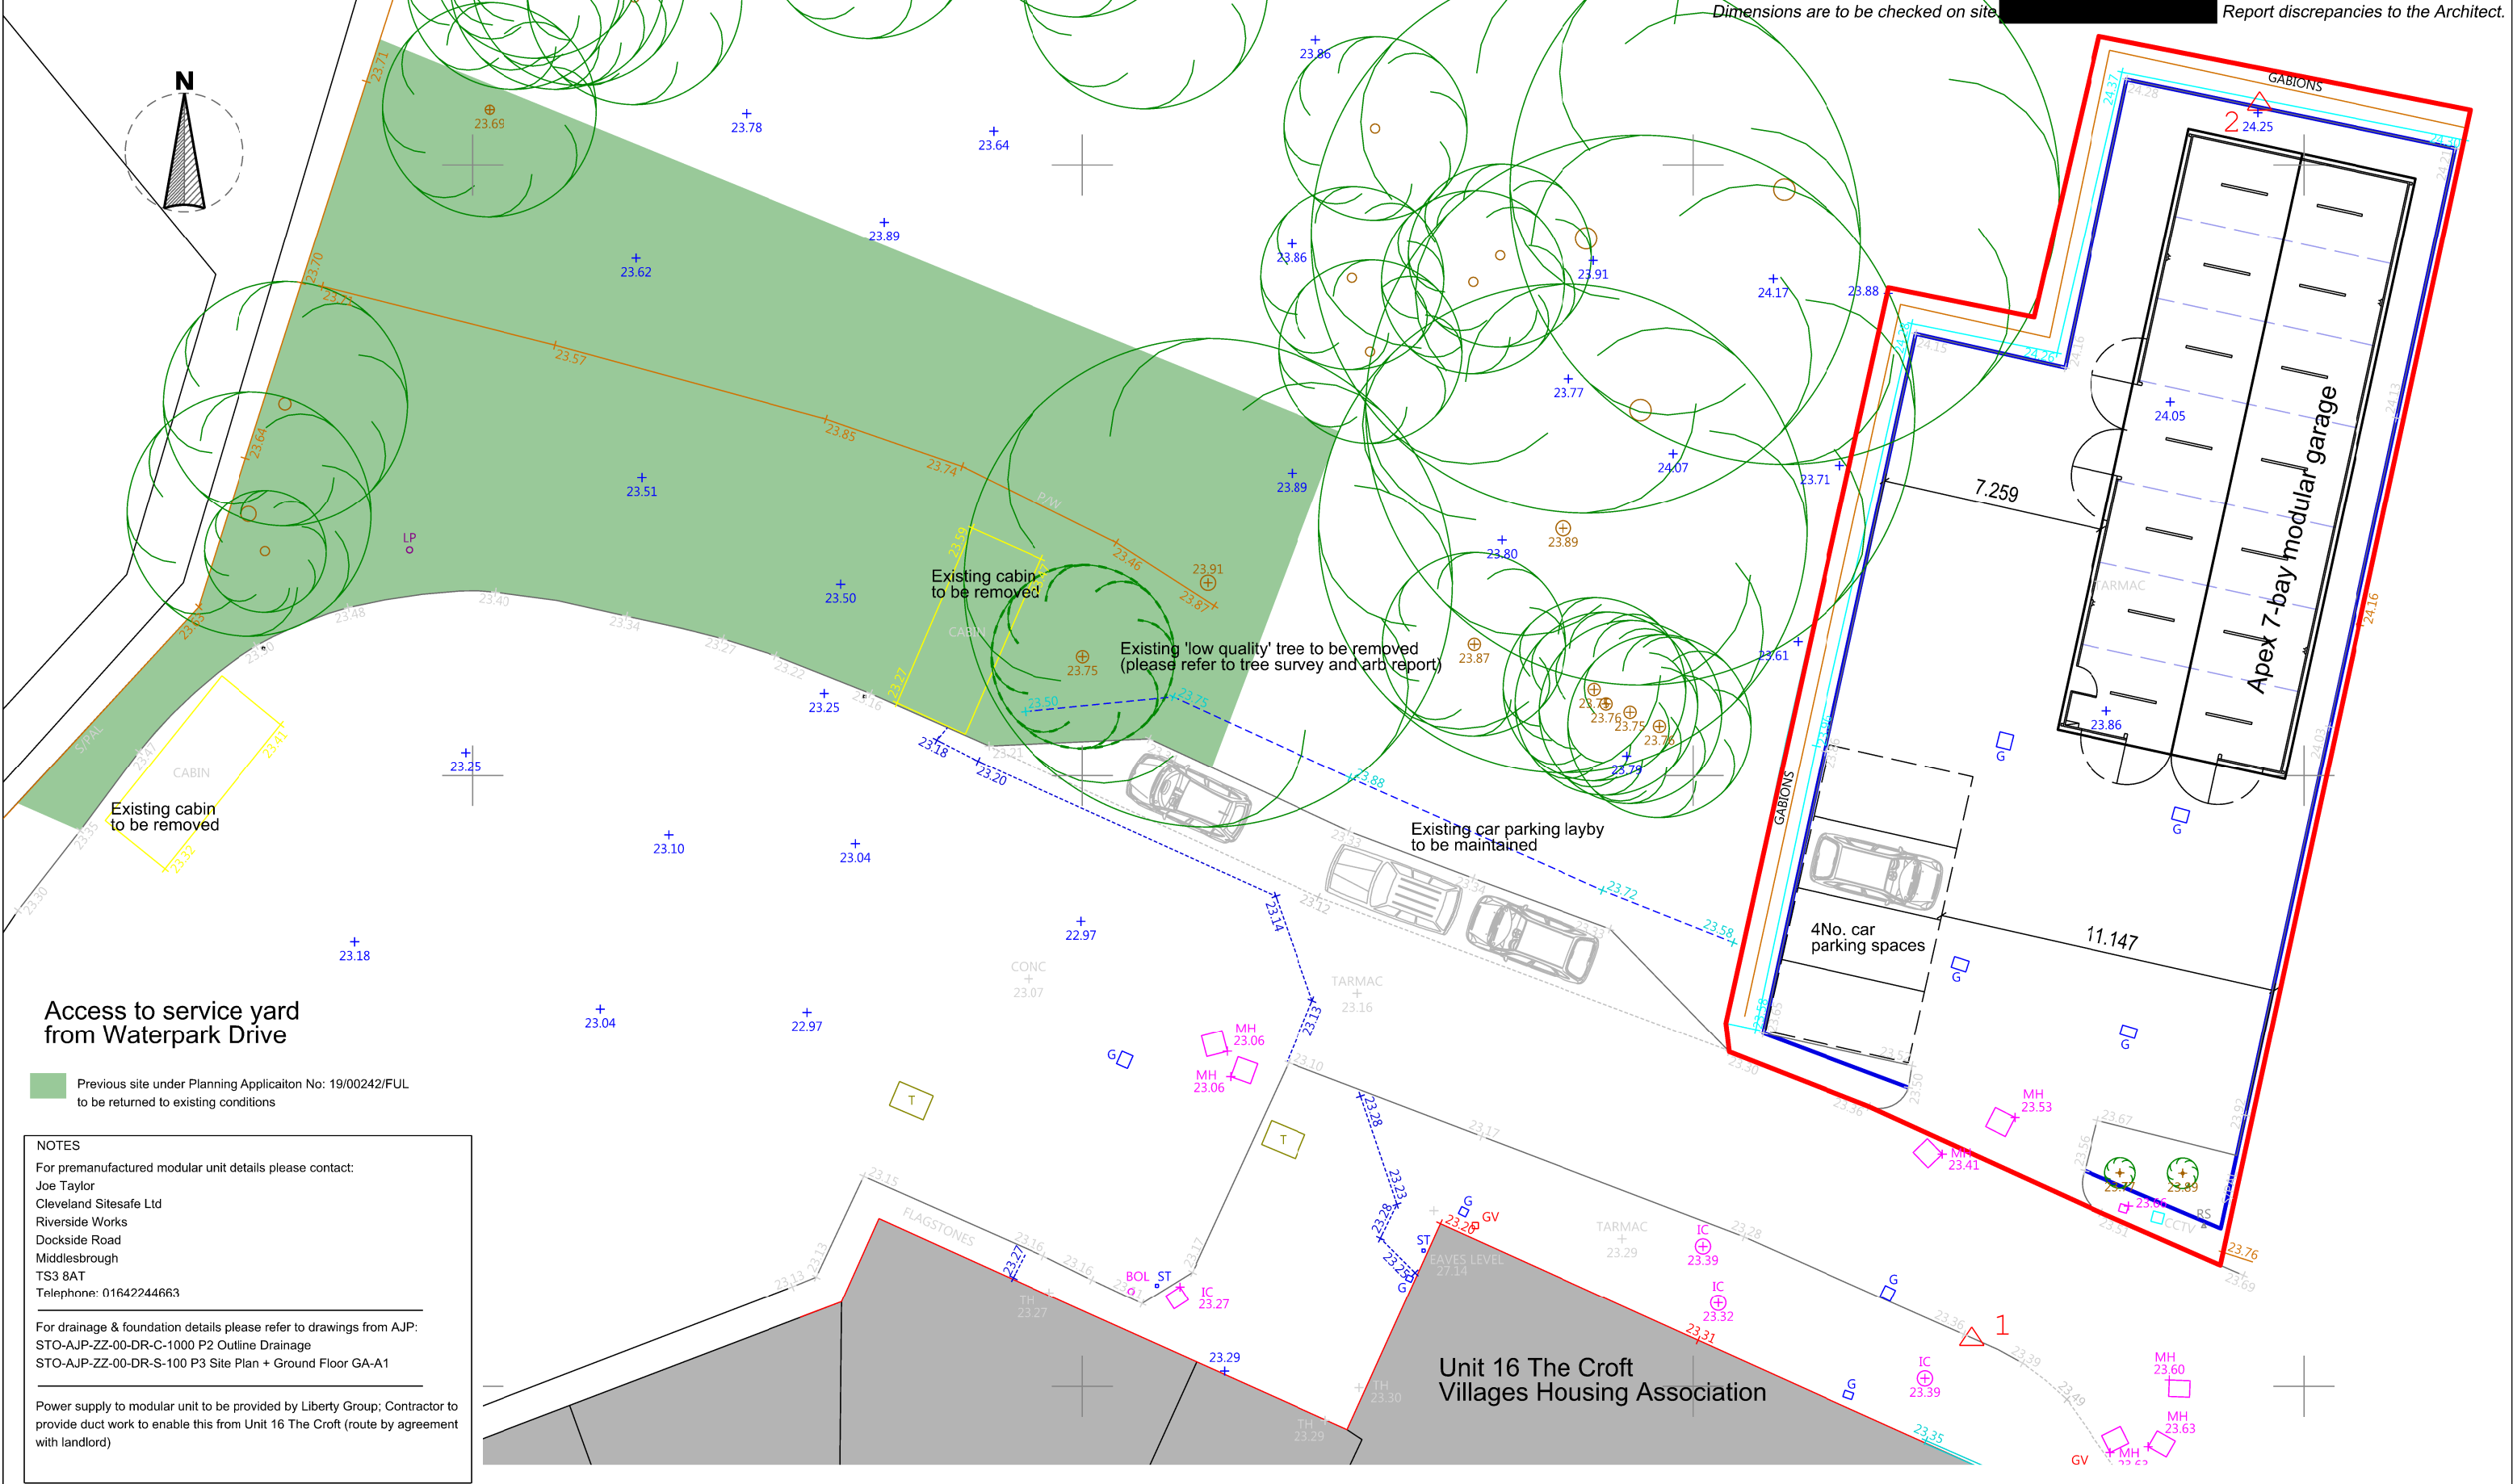

Access to service yard from Waterpark Drive

Previous site under Planning Applicaiton No: 19/00242/FUL to be returned to existing conditions

NOTES
For premanufactured modular unit details please contact:
Joe Taylor
Cleveland Sitesafe Ltd
Riverside Works
Dockside Road
Middlesbrough
TS3 8AT
Telephone: 01642244663

For drainage & foundation details please refer to drawings from AJP:
STO-AJP-ZZ-00-DR-C-1000 P2 Outline Drainage
STO-AJP-ZZ-00-DR-S-100 P3 Site Plan + Ground Floor GA-A1

Power supply to modular unit to be provided by Liberty Group; Contractor to provide duct work to enable this from Unit 16 The Croft (route by agreement with landlord)

C	DRAWINGS UPDATED TO NEW SITE LOCATION AND CONTAINER LAYOUT	20.10.22	JM
B	TENDER NOTES ADDED	07.10.19	JM
A	SCALE BAR ADDED AND DO NOT SCALE NOTE REMOVED	01.05.19	JM
DESIGNATION	DETAILS OF REVISION	DATE	INITIALS



PROJECT

Forviva Works Depot
Stockbridge Village

TITLE

Proposed Site Plan

JOHN MCCALL ARCHITECTS LTD
No.1 Arts Village, Henry Street, Liverpool L1 5BS Tel: 0151 707 1818 Fax: 707 1819
Old Coop Building, Church Street, Hayfield, SK22 2JE e-mail: admin@johnmccall.co.uk

SIZE
A3

STATUS
PLANNING

PROJECT No
1702

DRAWING No
L03C

DRAWN by
AB

CHECKED
JM

DATE
JUL 21

SCALE (u.n.o)
1:200