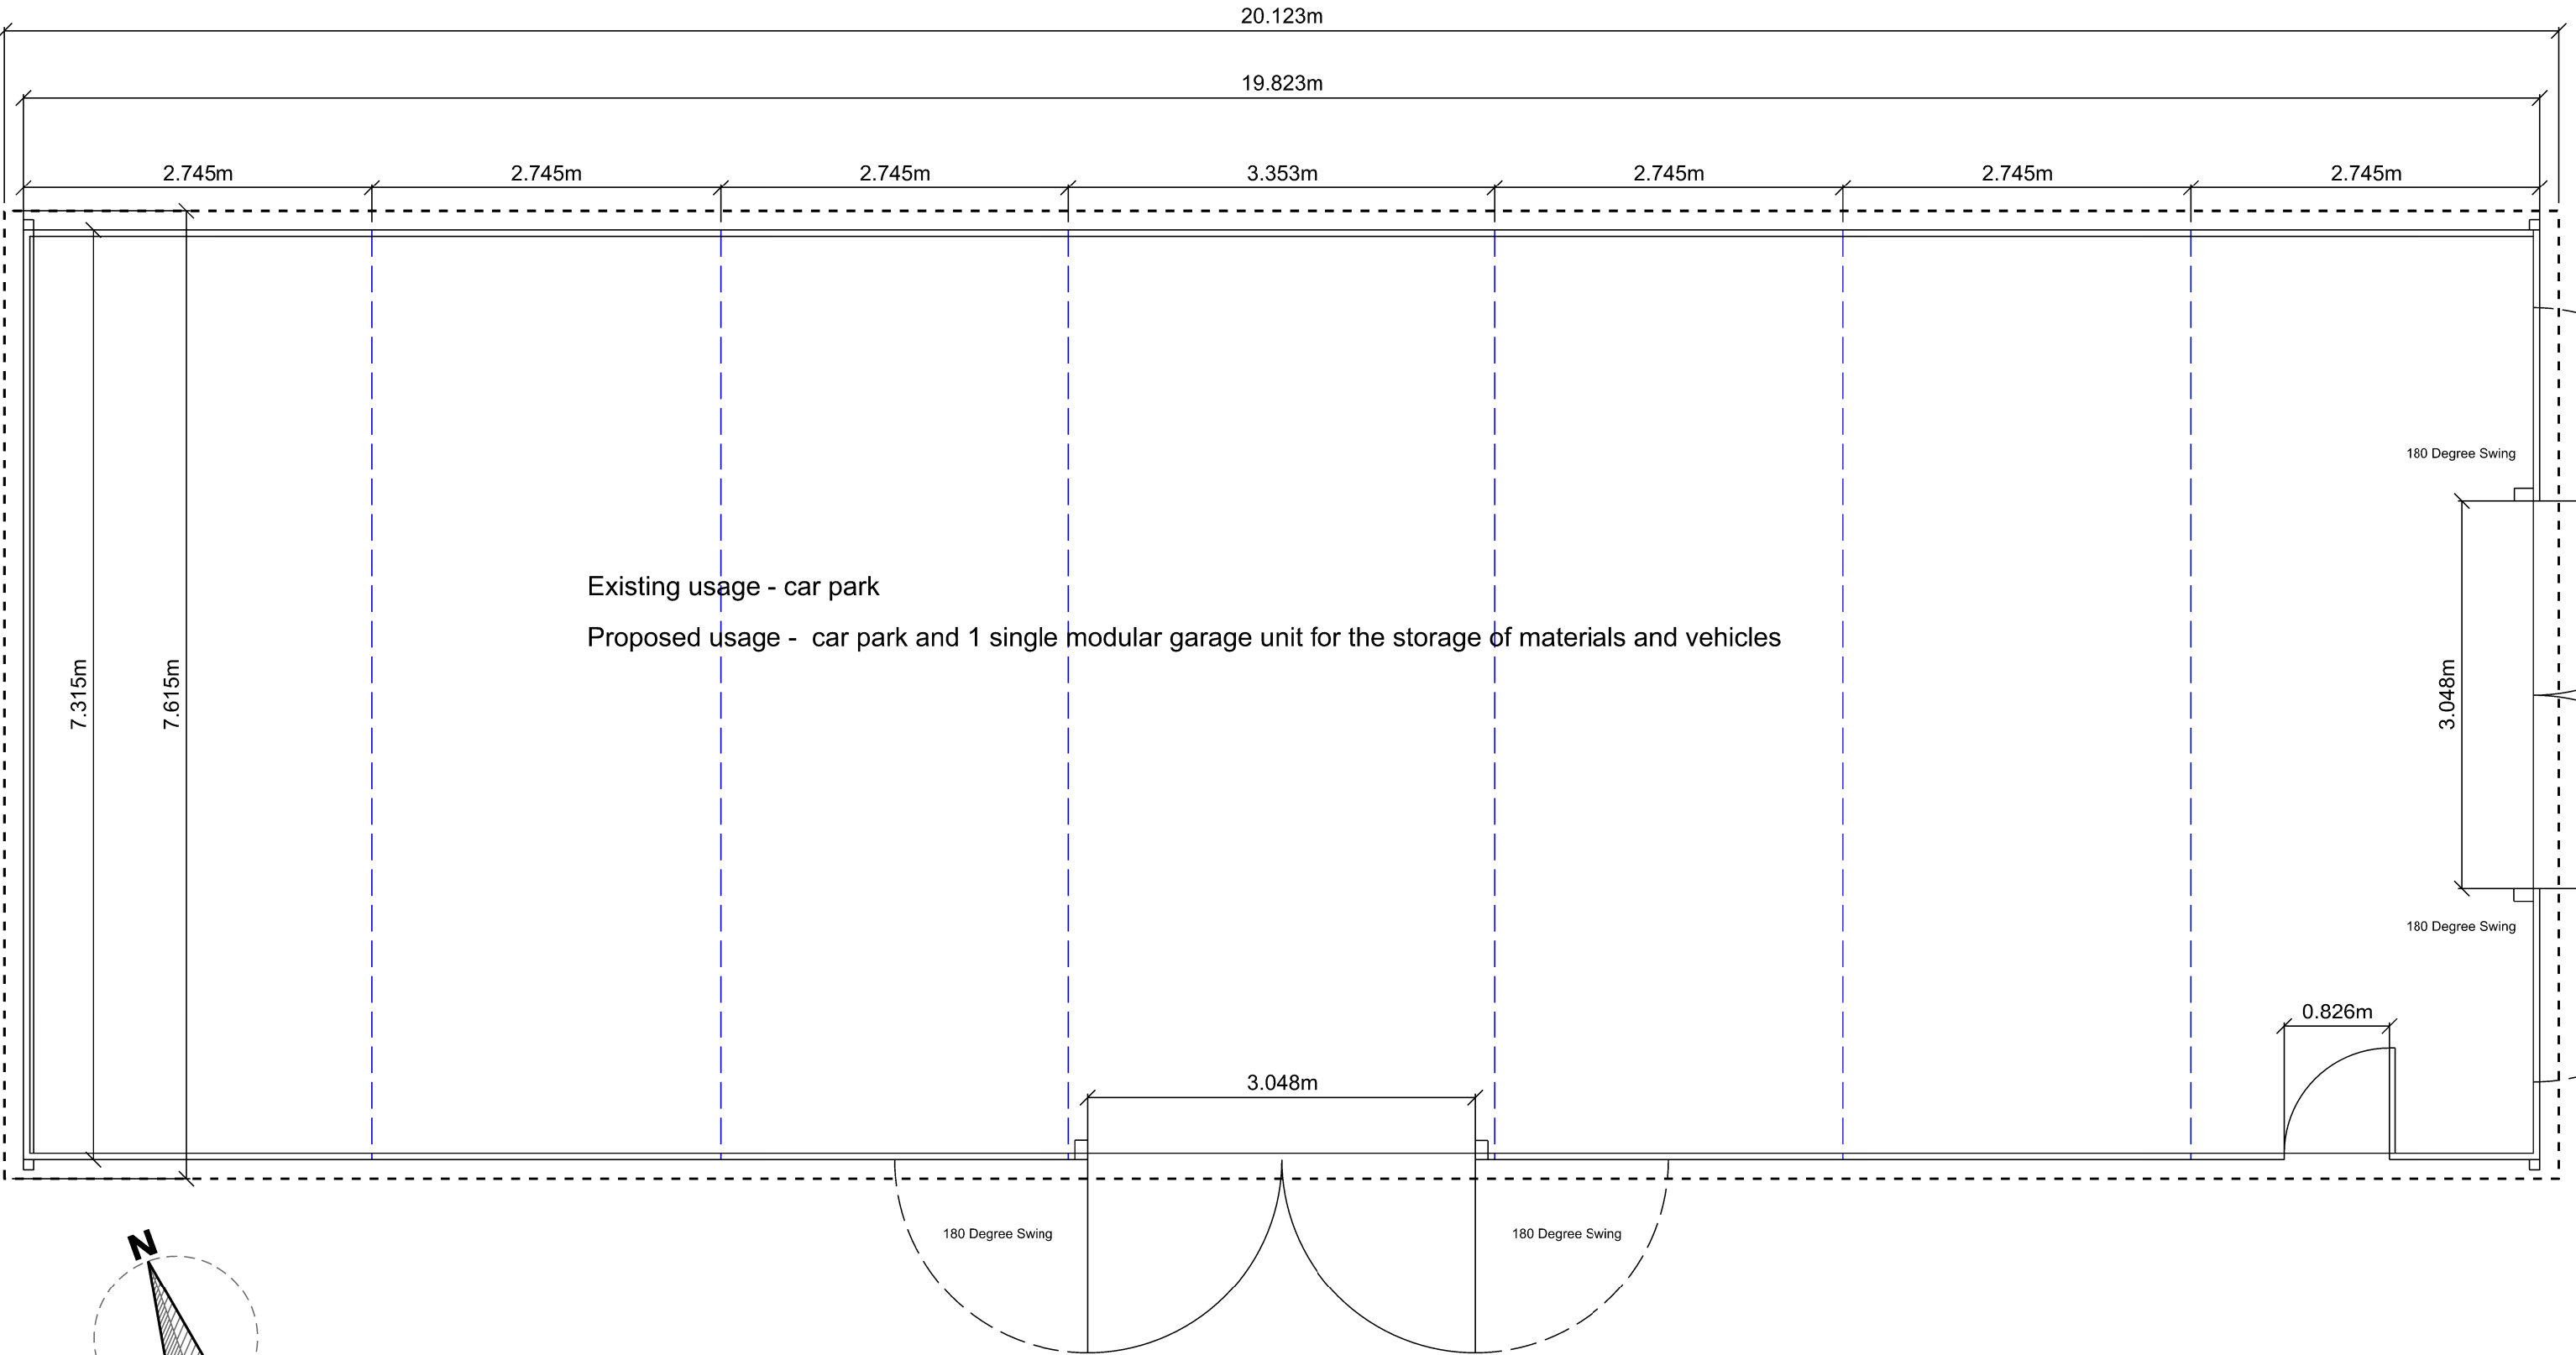


----- Modular Section Line


----- Roof Overhang

NOTES

For premanufactured modular unit details please contact:

Joe Taylor
Cleveland Sitesafe Ltd
Riverside Works
Dockside Road
Middlesbrough
TS3 8AT

Telephone: 01642244663

 

B	DRAWINGS UPDATED TO NEW SITE LOCATION AND CONTAINER LAYOUT	20.10.22	JM
A	SCALE BAR AND DO NOT SCALE NOTE REMOVED. EXISITNG & PROPOSED USAGE NOTE ADDED	01.05.19	JM
DESIGNATION	DETAILS OF REVISION	DATE	INITIALS

PROJECT

Forviva Works Depot
Stockbridge Village

TITLE

Proposed Floor Plan
...

SIZE

A3

STATUS

PLANNING

PROJECT No

1702

DRAWING No

L04B

DRAWN by

AB

CHECKED

JM

DATE

Mar 19

SCALE (u.n.o)

1:50

JOHN MCCALL ARCHITECTS LTD

No .1 Arts Village, Henry Street, Liverpool L1 5BS Tel: 0151 707 1818 Fax: 707 1819

Old Coop Building, Church Street, Hayfield, SK22 2JE e-mail: admin@johnmccall.co.uk