


NOTES


For premanufactured modular unit details please contact:
Joe Taylor
Cleveland Sitesafe Ltd
Riverside Works
Dockside Road
Middlesbrough
TS3 8AT

Telephone: 01642244663


For drainage & foundation details
please refer to drawings from AJP:
STO-AJP-ZZ-00-DR-C-1000 Outline
Drainage
STO-AJP-ZZ-00-DR-S-100
P2 Site Plan + Ground Floor GA-A1

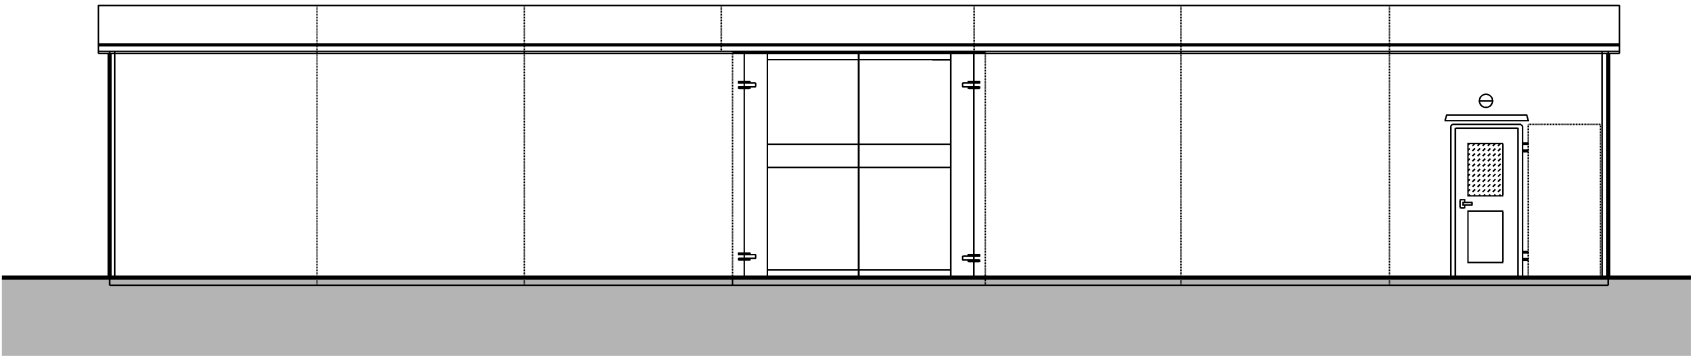


Elevation A

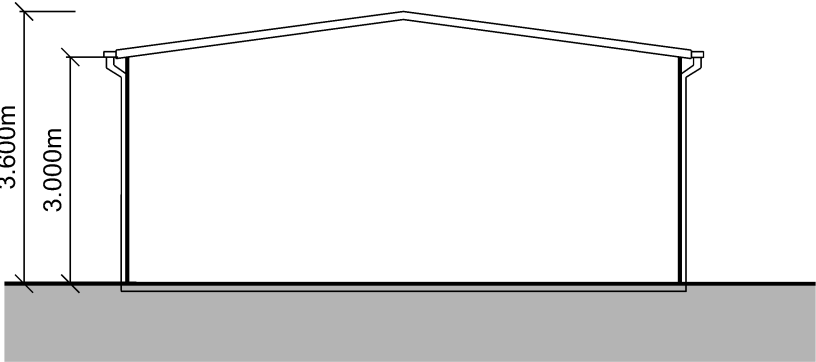


Elevation B

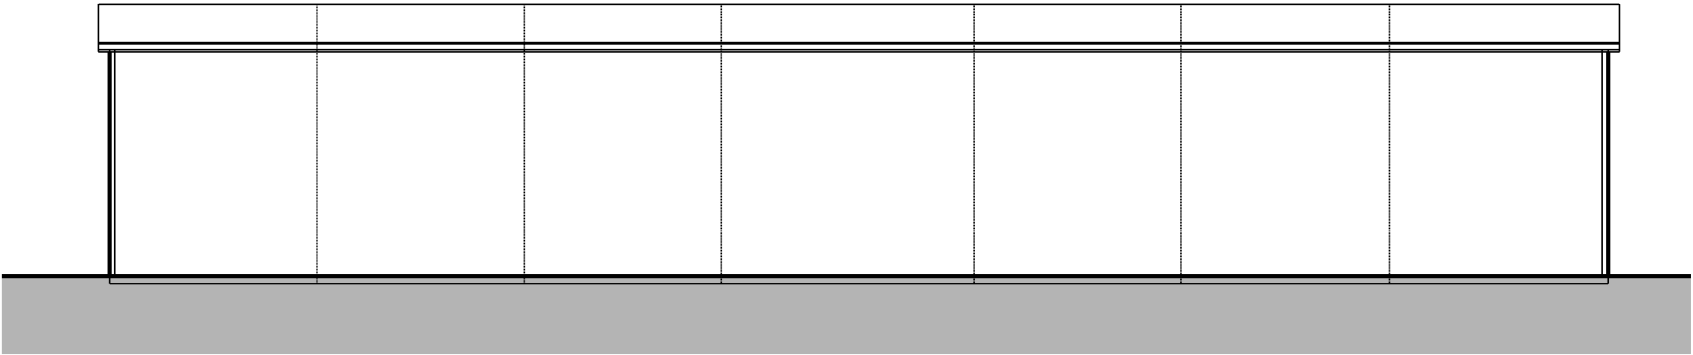


Elevation C

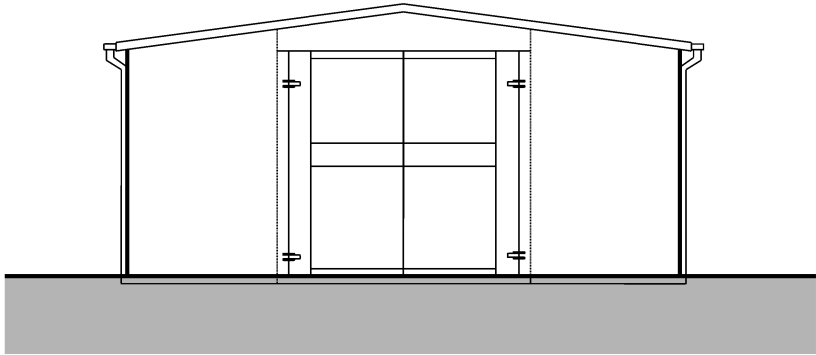

Elevation D

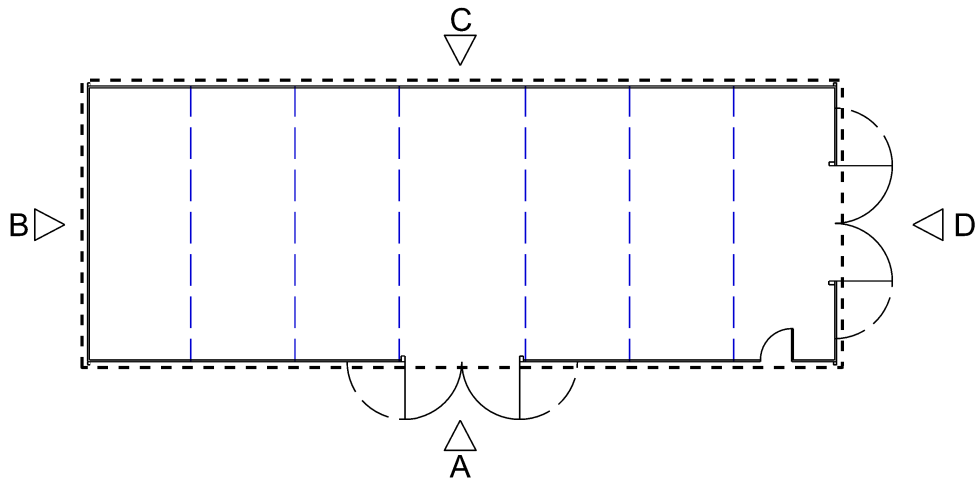

Proposed Plan Block View 1:200

 

B	DRAWINGS UPDATED TO NEW SITE LOCATION AND CONTAINER LAYOUT	20.10.22	JM
A	SCALE BAR AND DO NOT SCALE NOTE REMOVED. EXISITNG & PROPOSED USAGE NOTE ADDED.	01.05.19	JM
DESIGNATION	DETAILS OF REVISION	DATE	INITIALS

PROJECT

Forviva Work Depot
Stockbridge Village

TITLE

Proposed Elevations
...

SIZE

A3

STATUS

PLANNING

PROJECT No
1702

DRAWING No
L05B

DRAWN by
AB

CHECKED
JM

DATE
Mar 19

SCALE (u.n.o)
1:100

JOHN MCCALL ARCHITECTS LTD
No .1 Arts Village, Henry Street, Liverpool L1 5BS Tel: 0151 707 1818 Fax: 707 1819
Old Coop Building, Church Street, Hayfield, SK22 2JE e-mail: admin@johnmccall.co.uk