




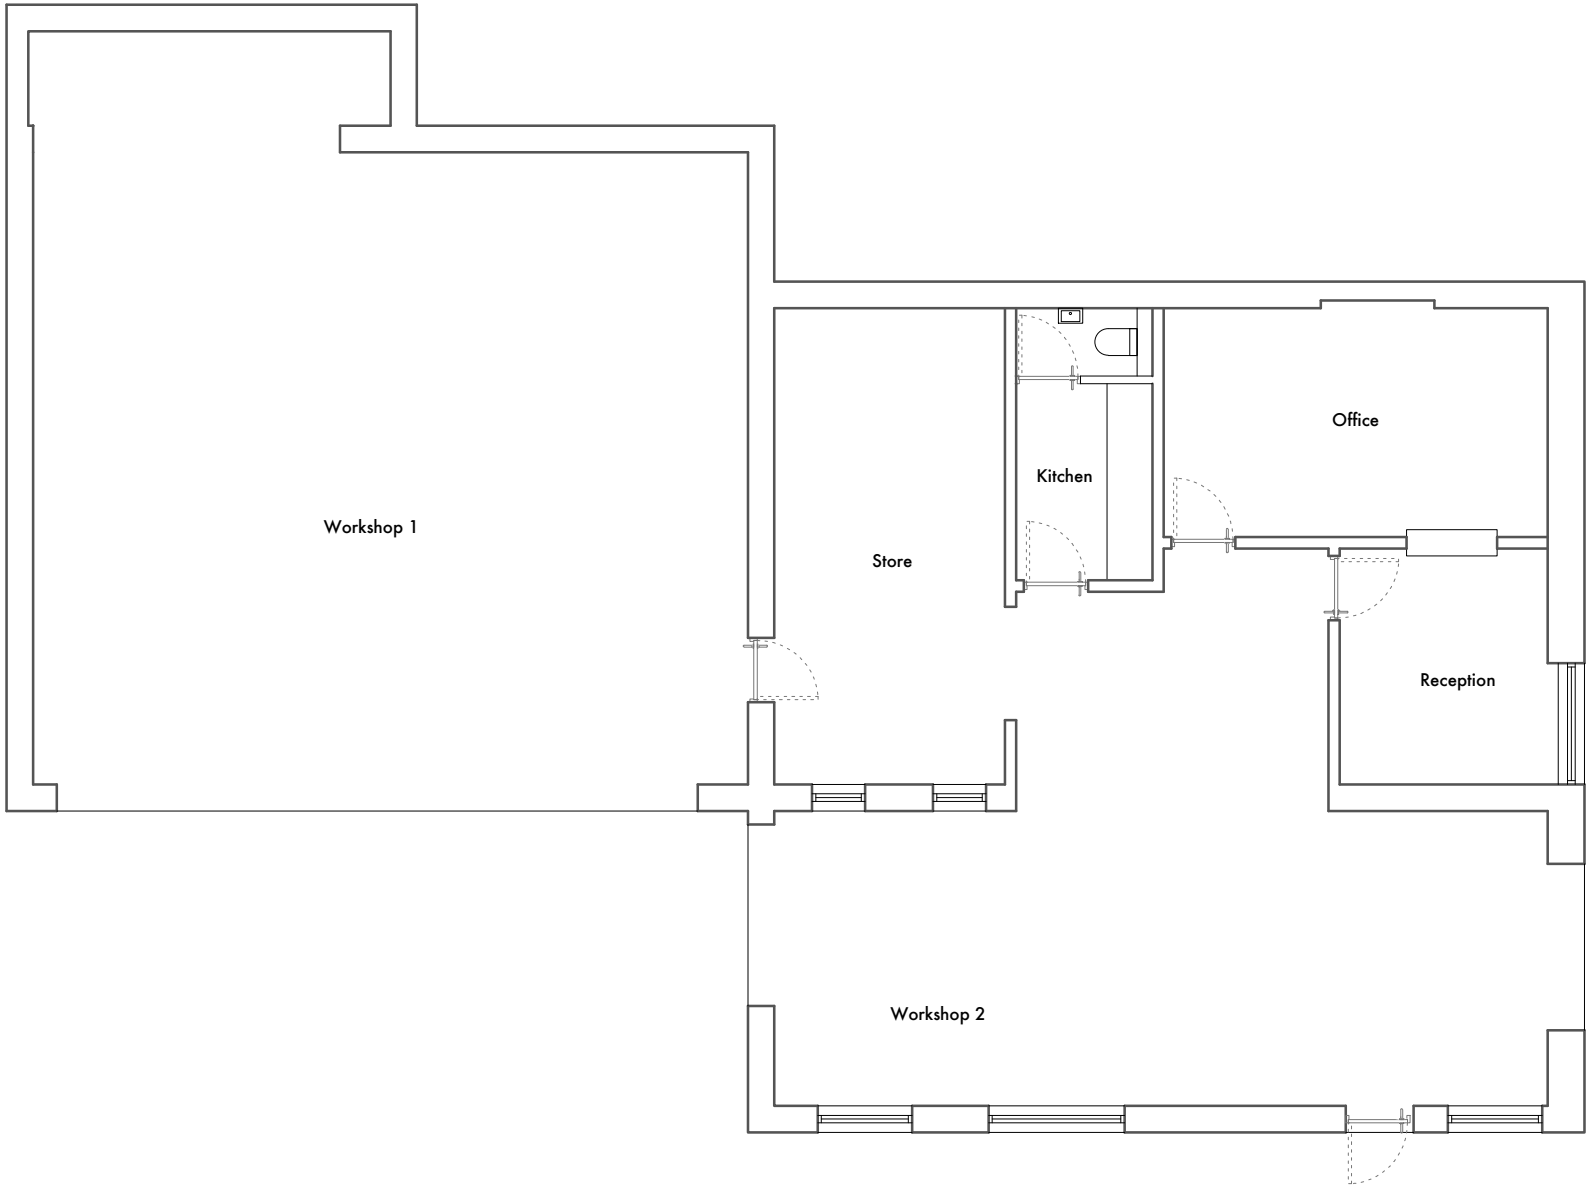

Washing area

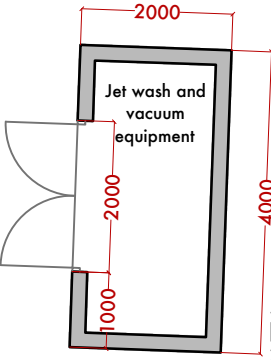

PROPOSED Floor Plan
(1:100 @ A3)

 

REVISION NOTES :		DATE OF REV/BY :
B- Changed		23.10.24
A- Dims added		03.09.24
DIAZ associates 5 CAVENDISH ROAD CROSBY LIVERPOOL L23 6XB TEL+FAX 0151 931 1339	JOB TITLE :	DWG. NO. :
	Rimmer Avenue Huyton Liverpool	711-05-B
	DWG TITLE :	SCALE :
	Proposed Floor Plan	1:1200 (@A3)
DATE :		
ANTHONY H. DIAZ B.A., DIP ARCH R.L.B.A., CHARTERED ARCHITECT & INTERIOR DESIGNER		
PLANNING REF. :		
DC/2020/.....		