




01 - Front Elevation (1:100)

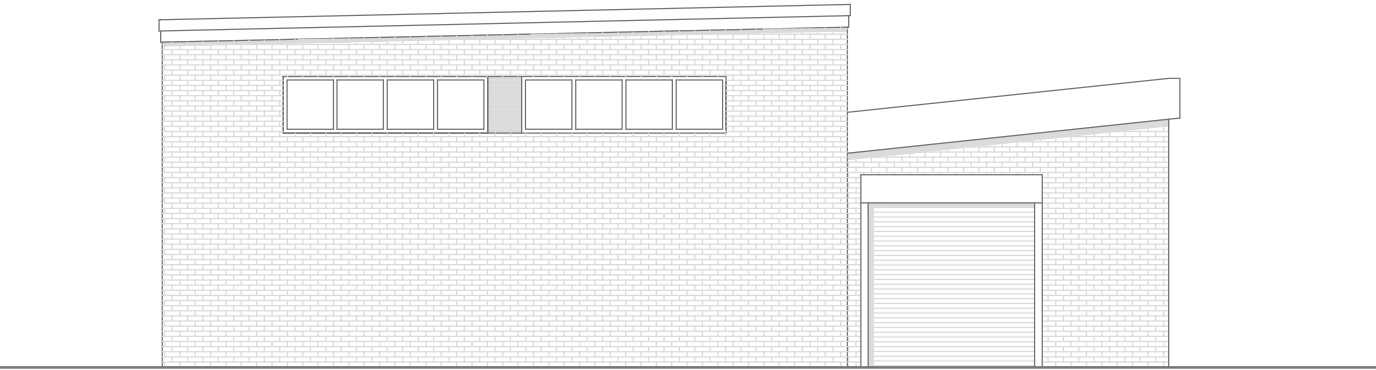


02 - Side Elevation (1:100)

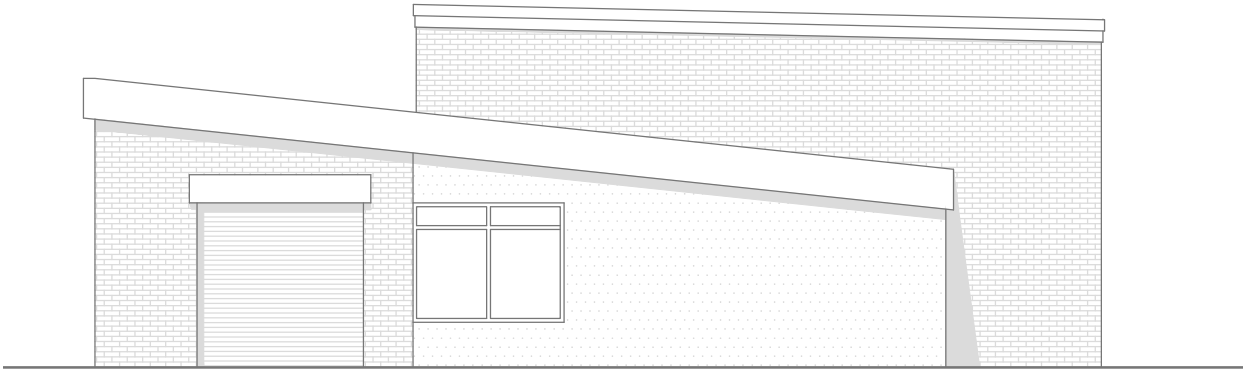


03 - Side Elevation (1:100)

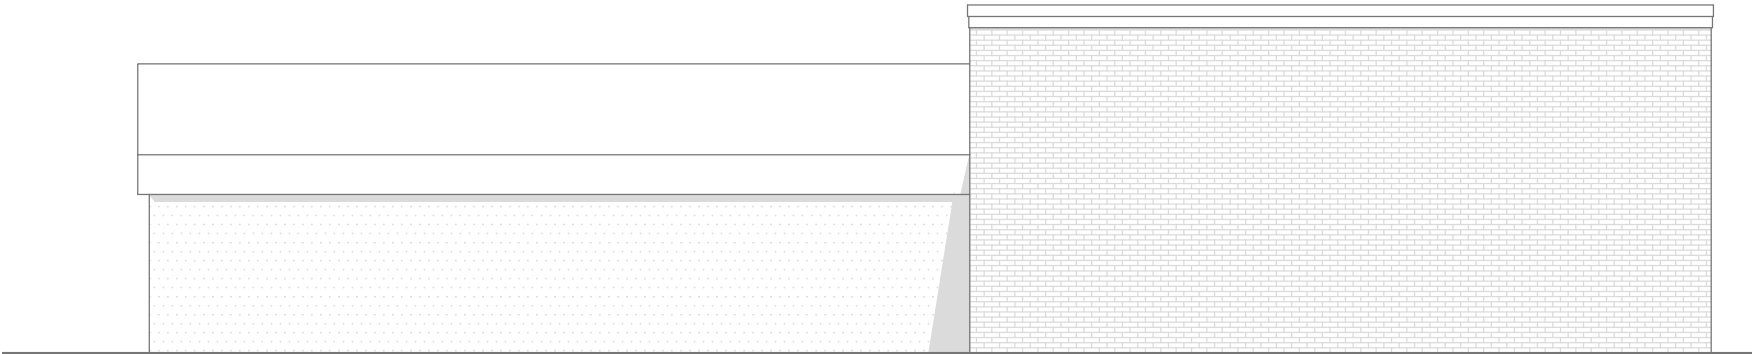

04 - Rear Elevation (1:100)

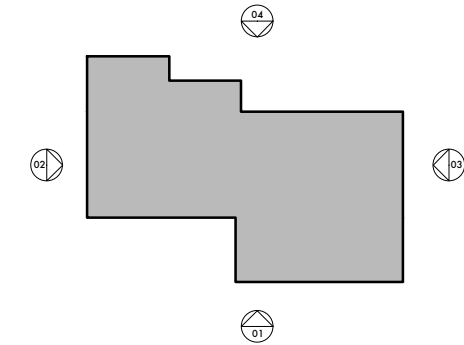

Key plan

 

REVISION NOTES :		DATE OF REV/BY :
DIAZ associates 5 CAVENDISH ROAD CROSBY LIVERPOOL L23 6XB TEL+FAX 0151 931 1339	JOB TITLE : Rimmer Avenue Huyton Liverpool	DWG. NO. : 711-04
	DWG TITLE : EXISTING ELEVATIONS	SCALE : 1:100(@A3)
	PLANNING REF. :	DATE :
	DC/2020/.....	