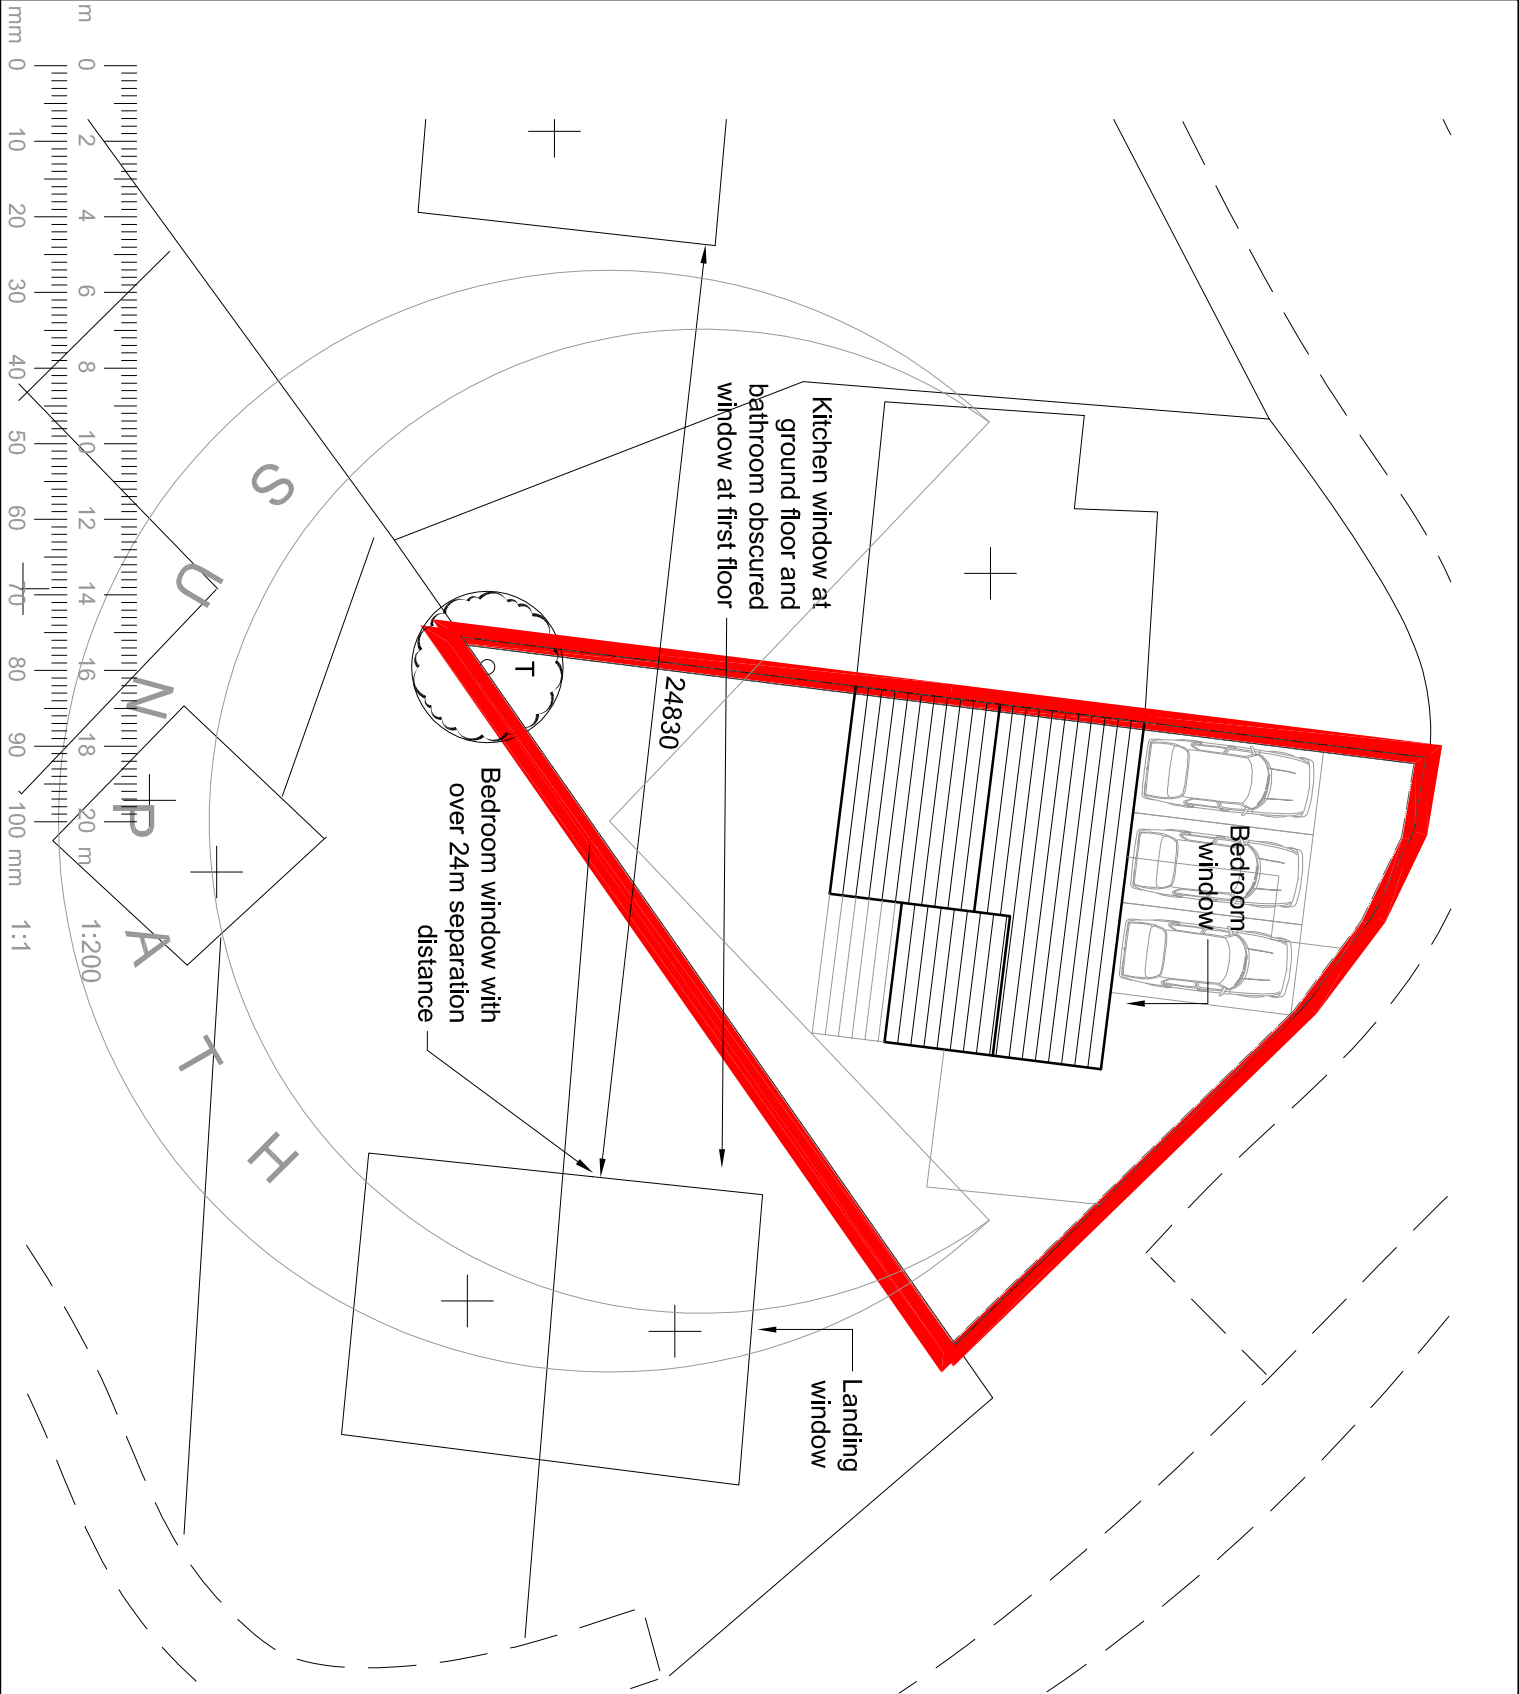


DWG No.	L35 1RR/94/03 Rev D		
TITLE	Proposed Block Plan, Roof Plan & Site Plan		
PROJECT	Proposed Development to 94 Cringles Drive Prescot L35 1RR		
CLIENT	Mr. R. Swift		
DATE	23/05/2018		
SCALE AT A4	1 : 200		