


1

Proposed Site Plan


SCALE: 1 : 100

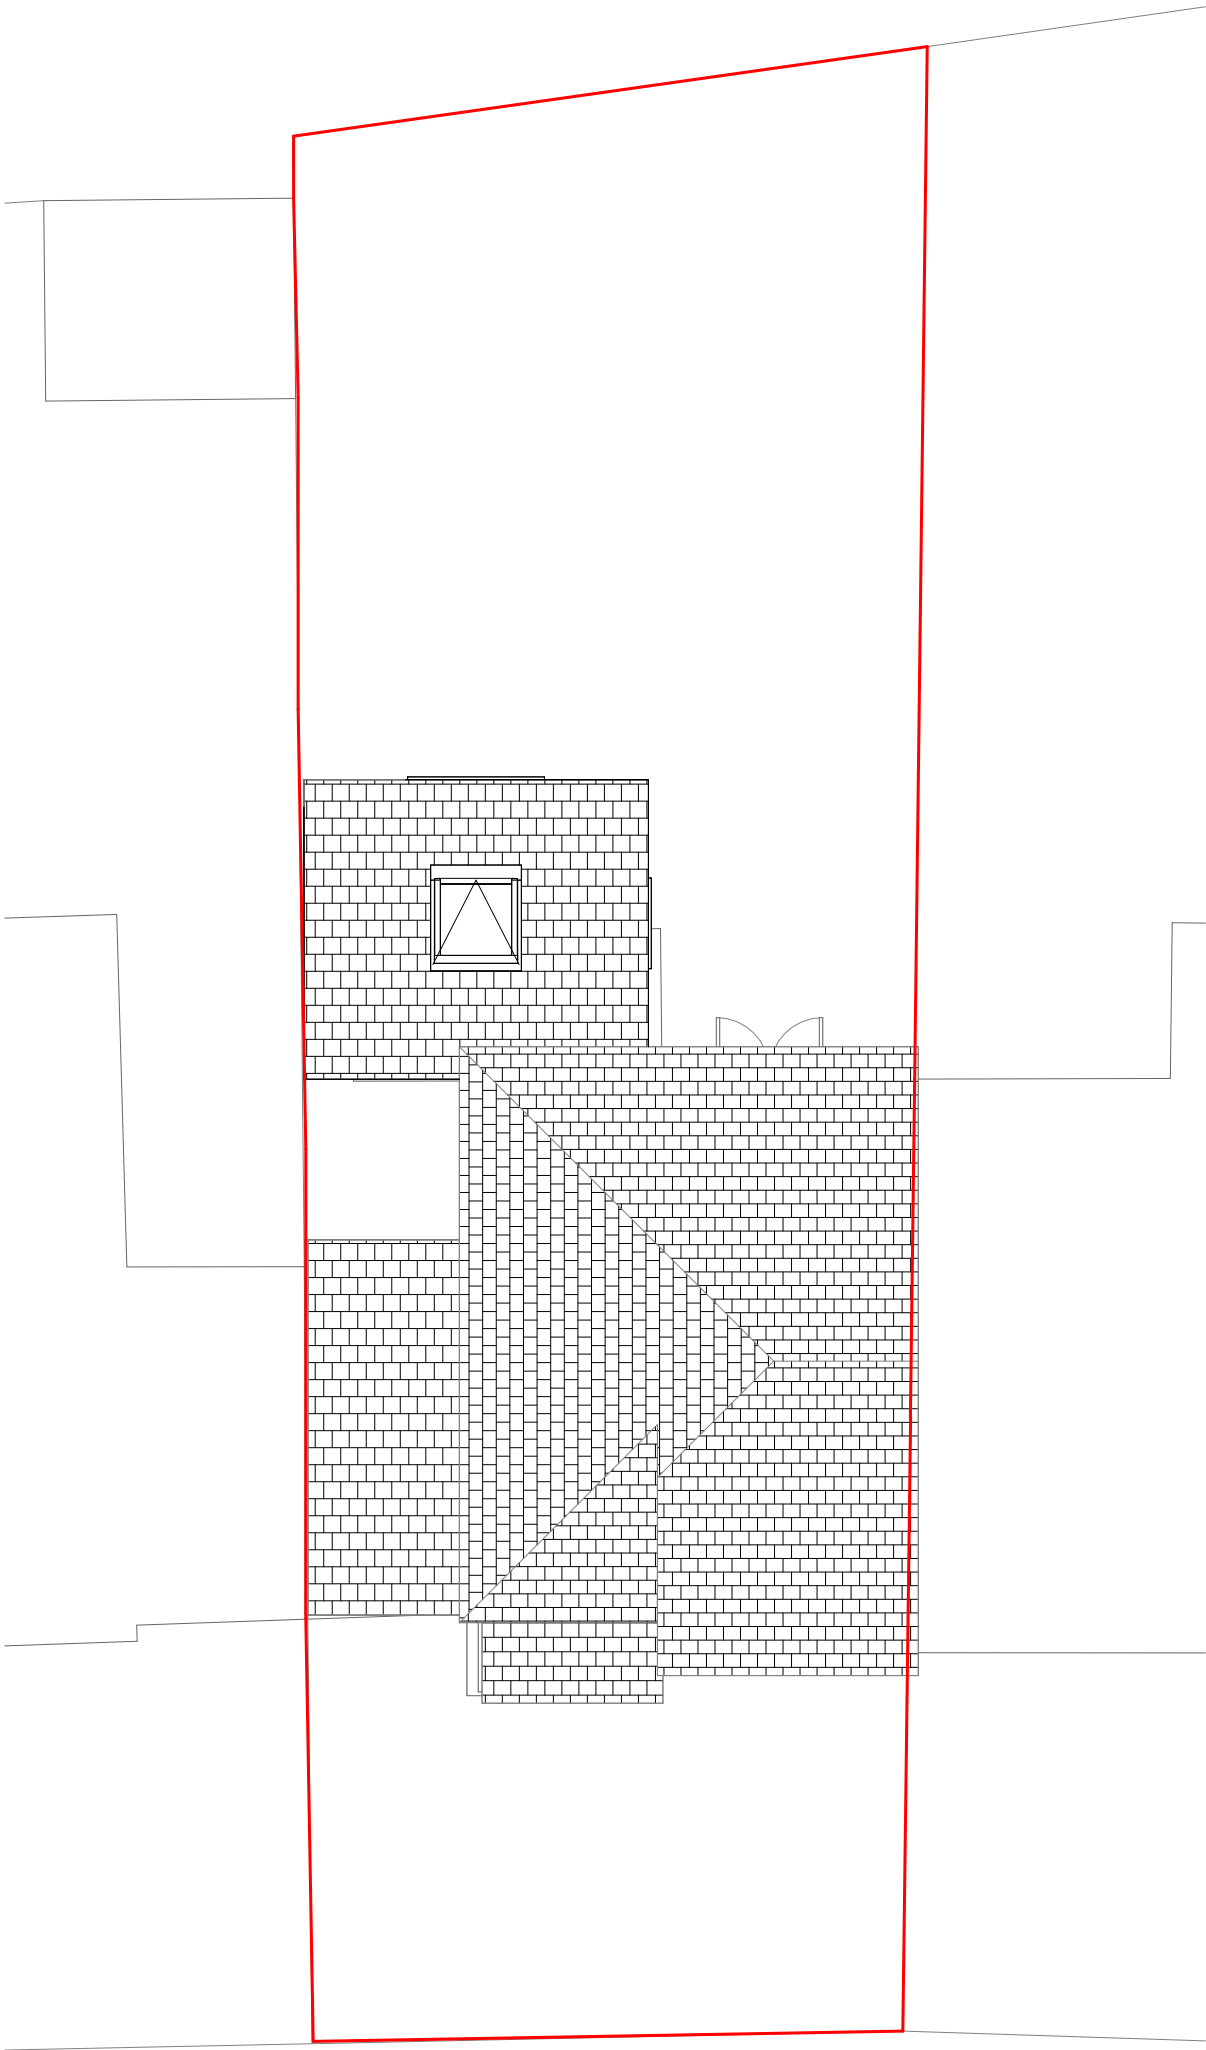

2

Proposed Site Plan

SCALE: 1 : 100

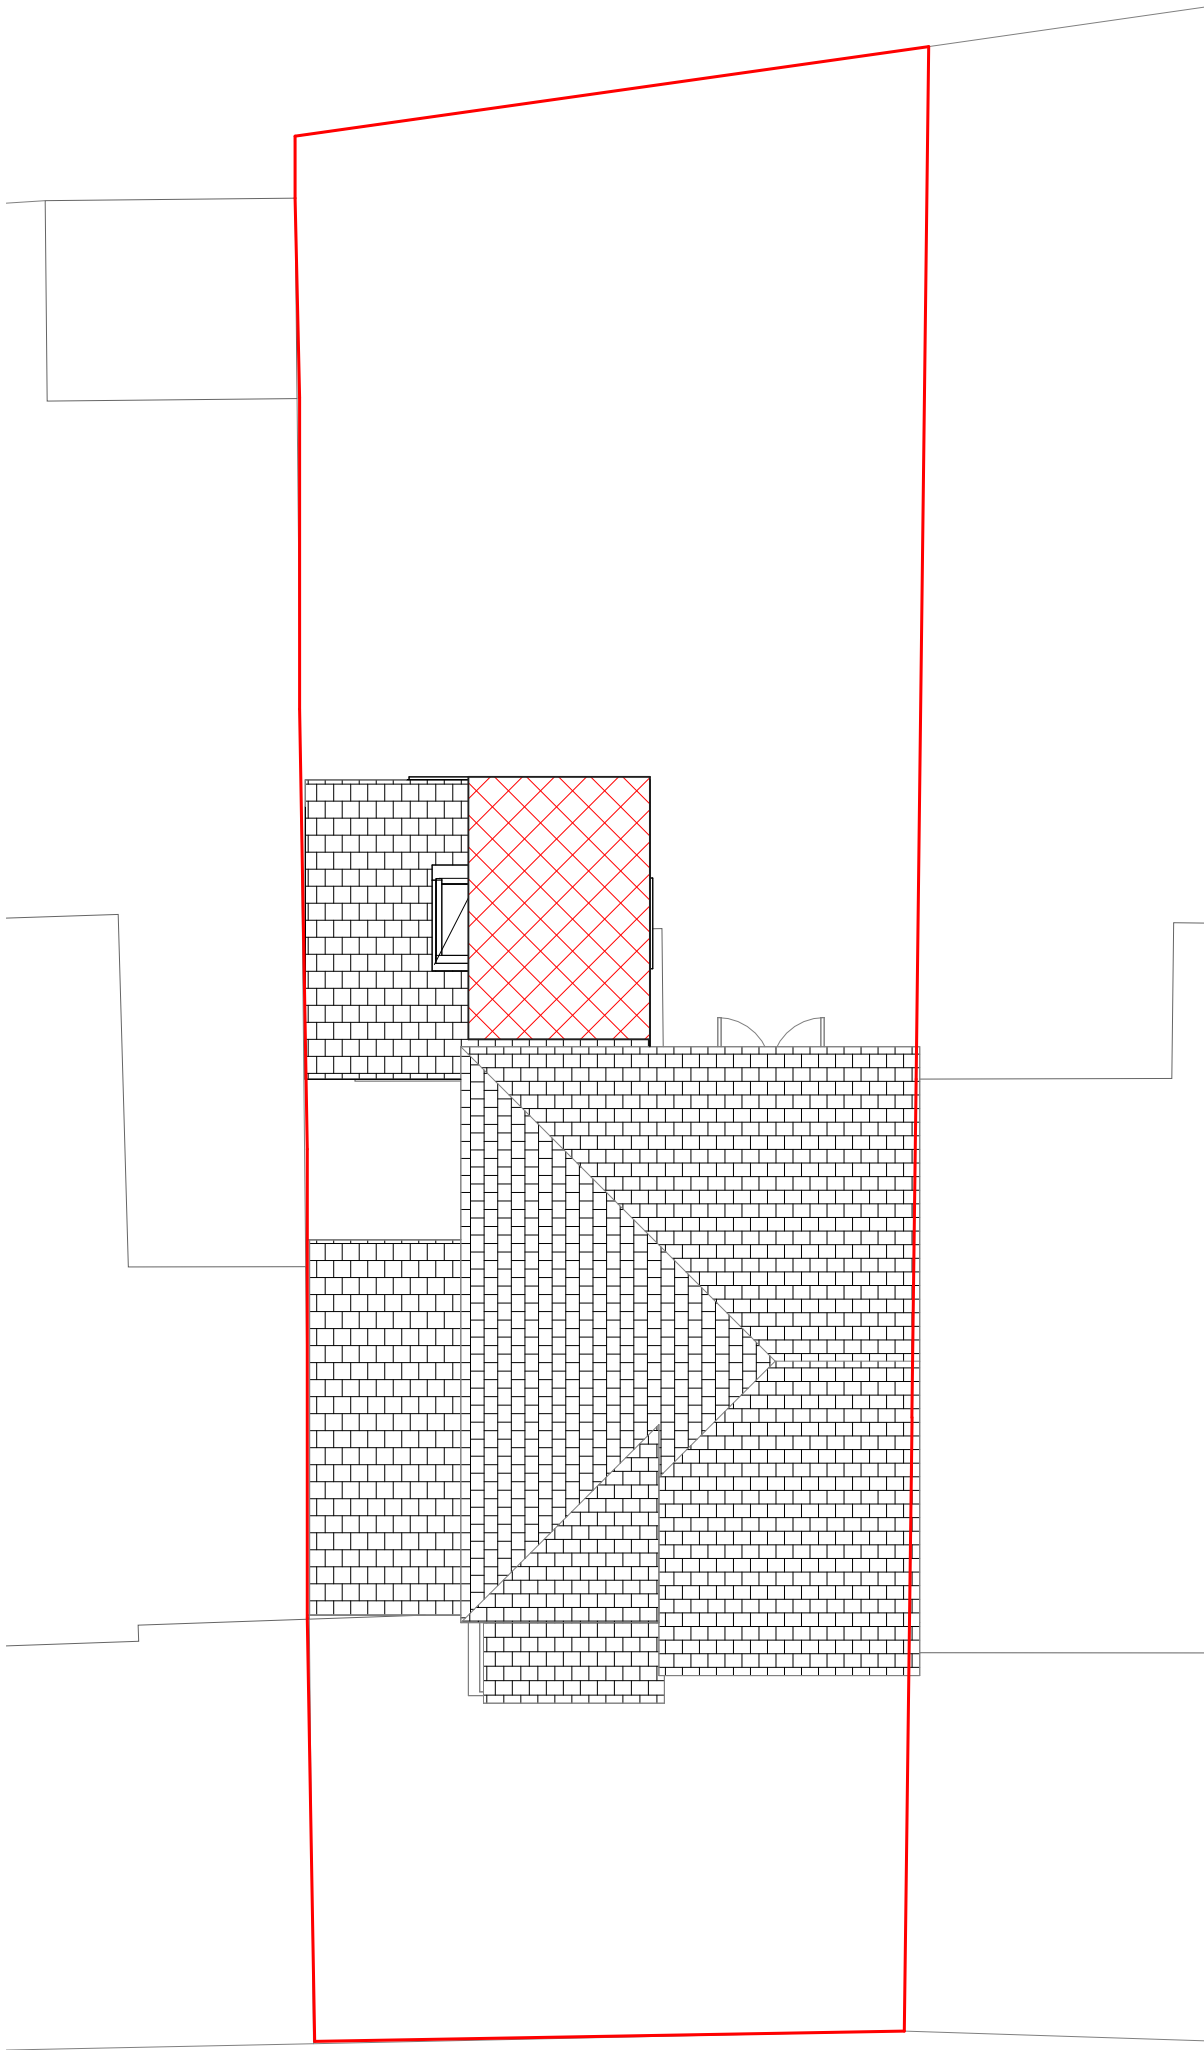

18 Merton Crescent
Liverpool

Project No. 19001



Revisions

- Notes
1. This document and all drawings are copyright of GB Architecture LTD and may not be reproduced without thier specific permission.
 2. Do not scale from this drawing.
 3. All dimensions are in millimeters unless otherwise stated.

Project North



Scale 1 : 100

Site Plans