



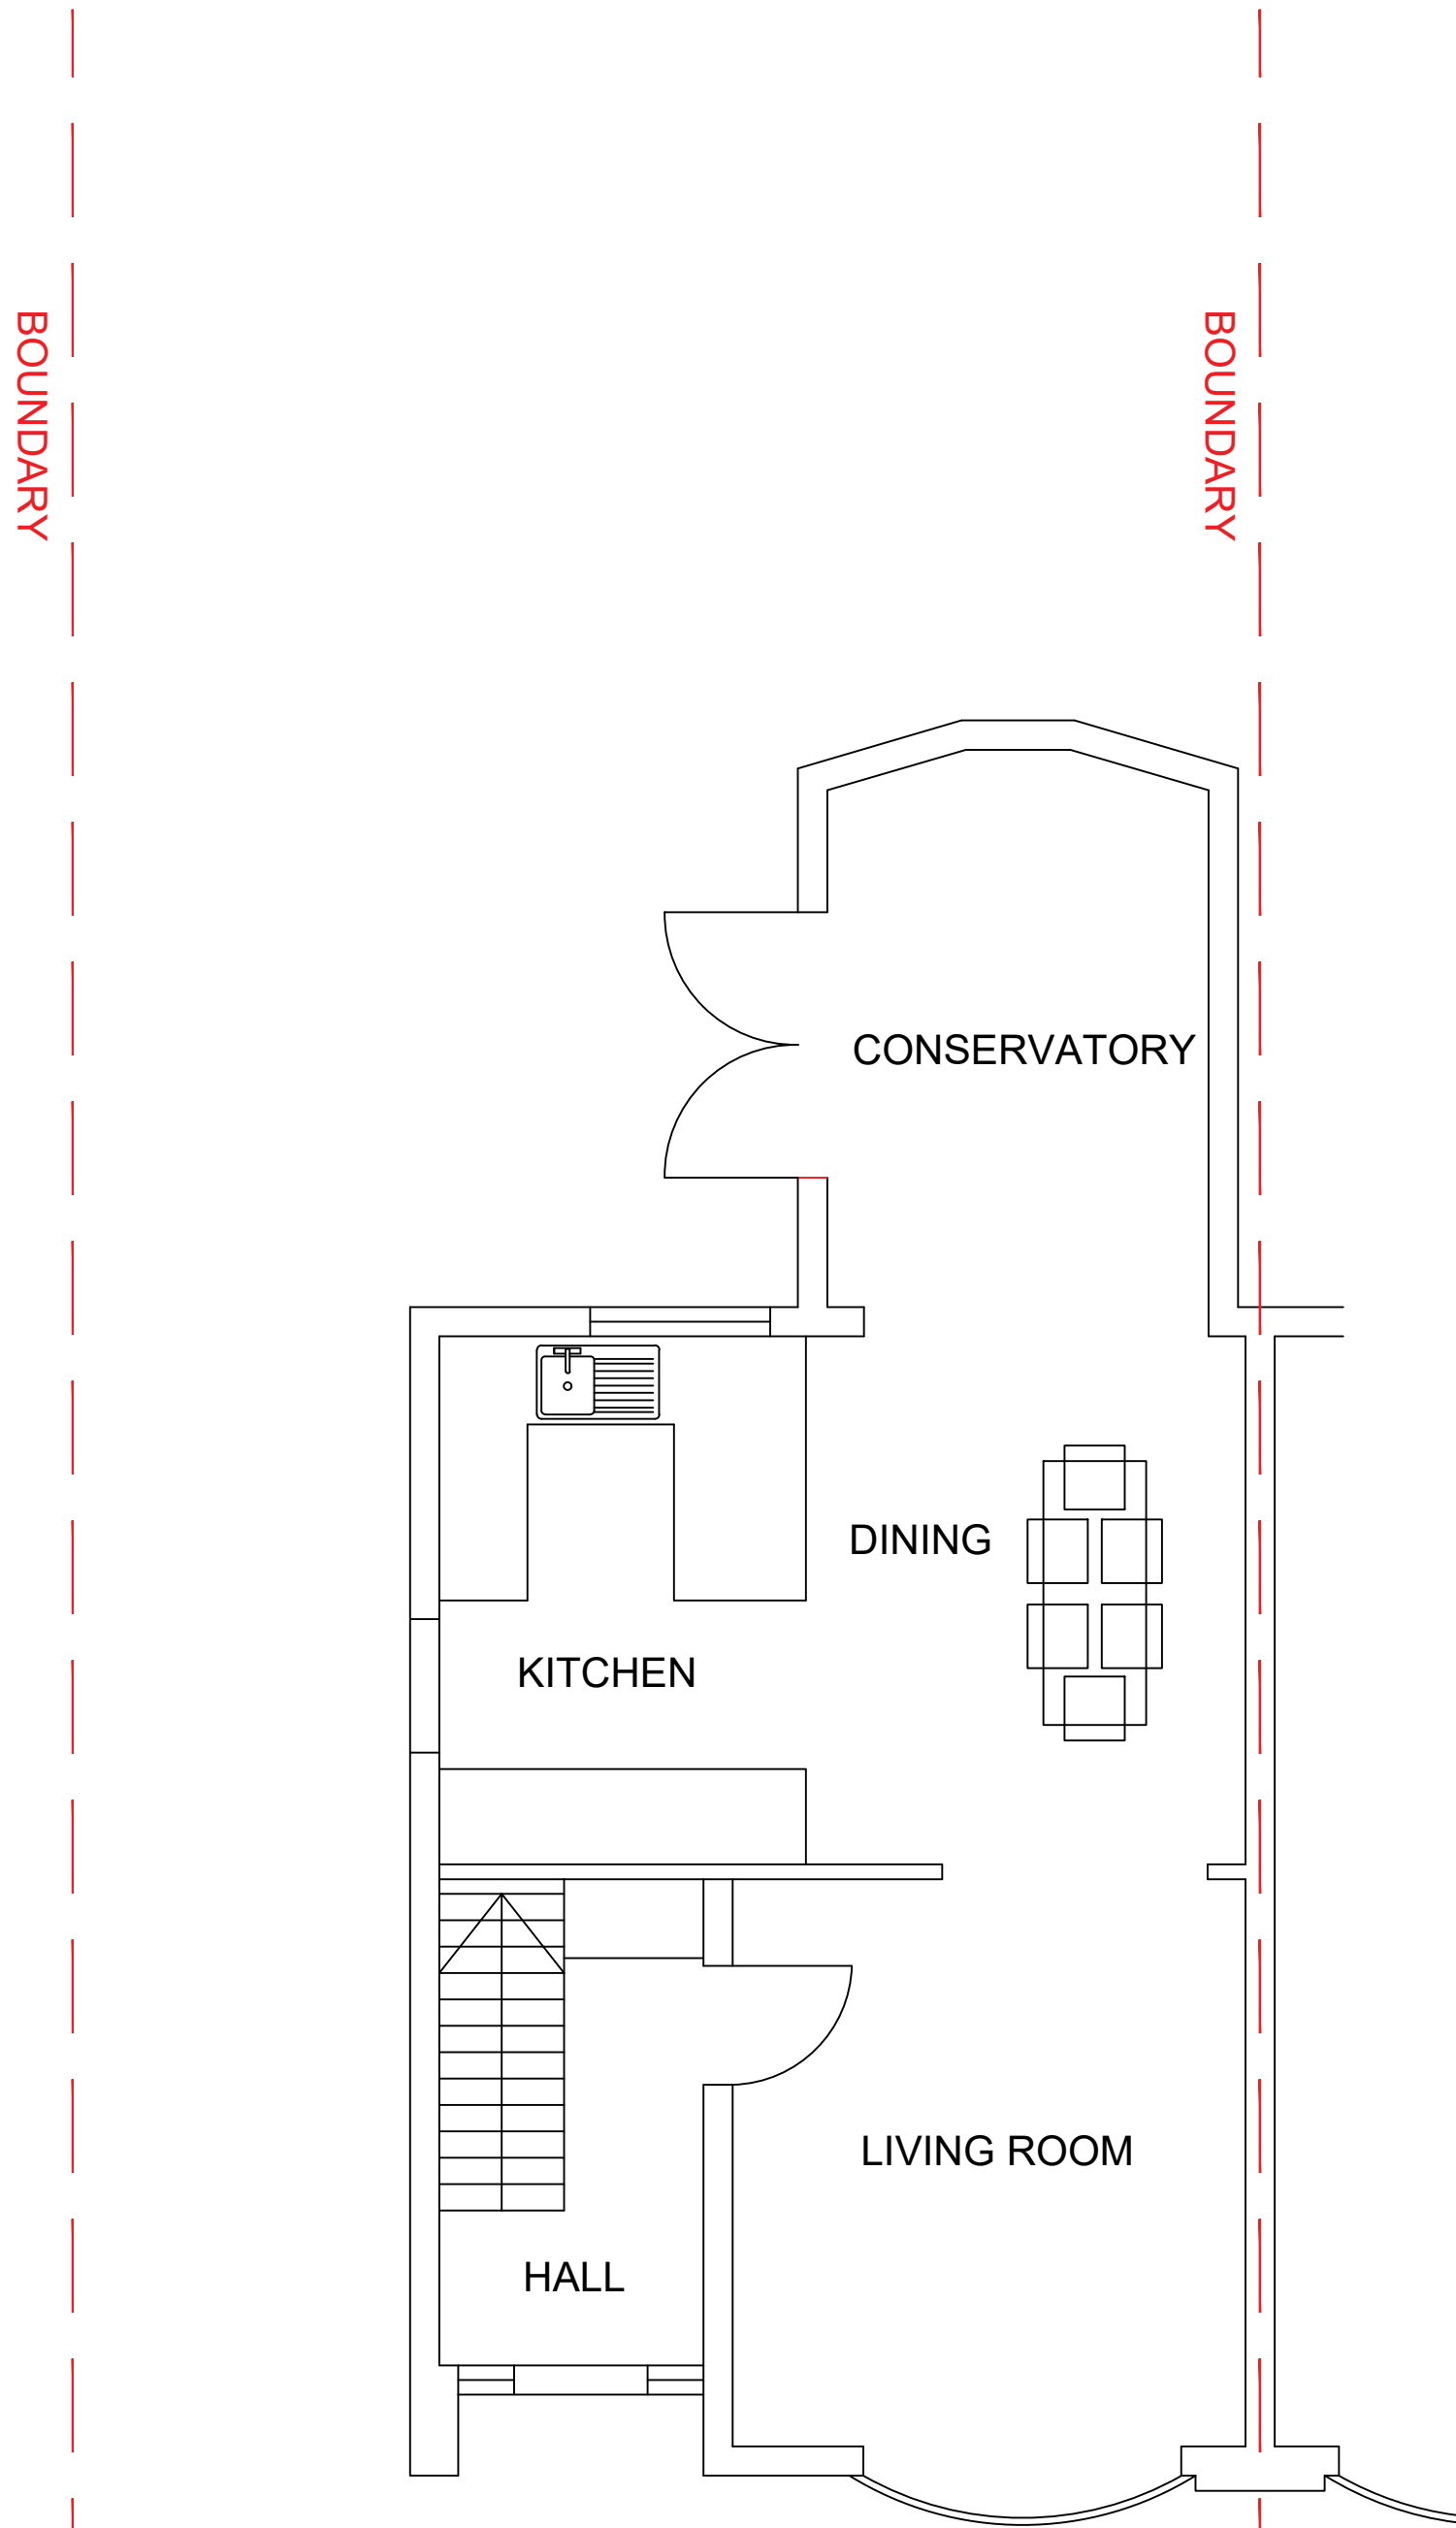

EXISTING GROUND FLOOR PLAN

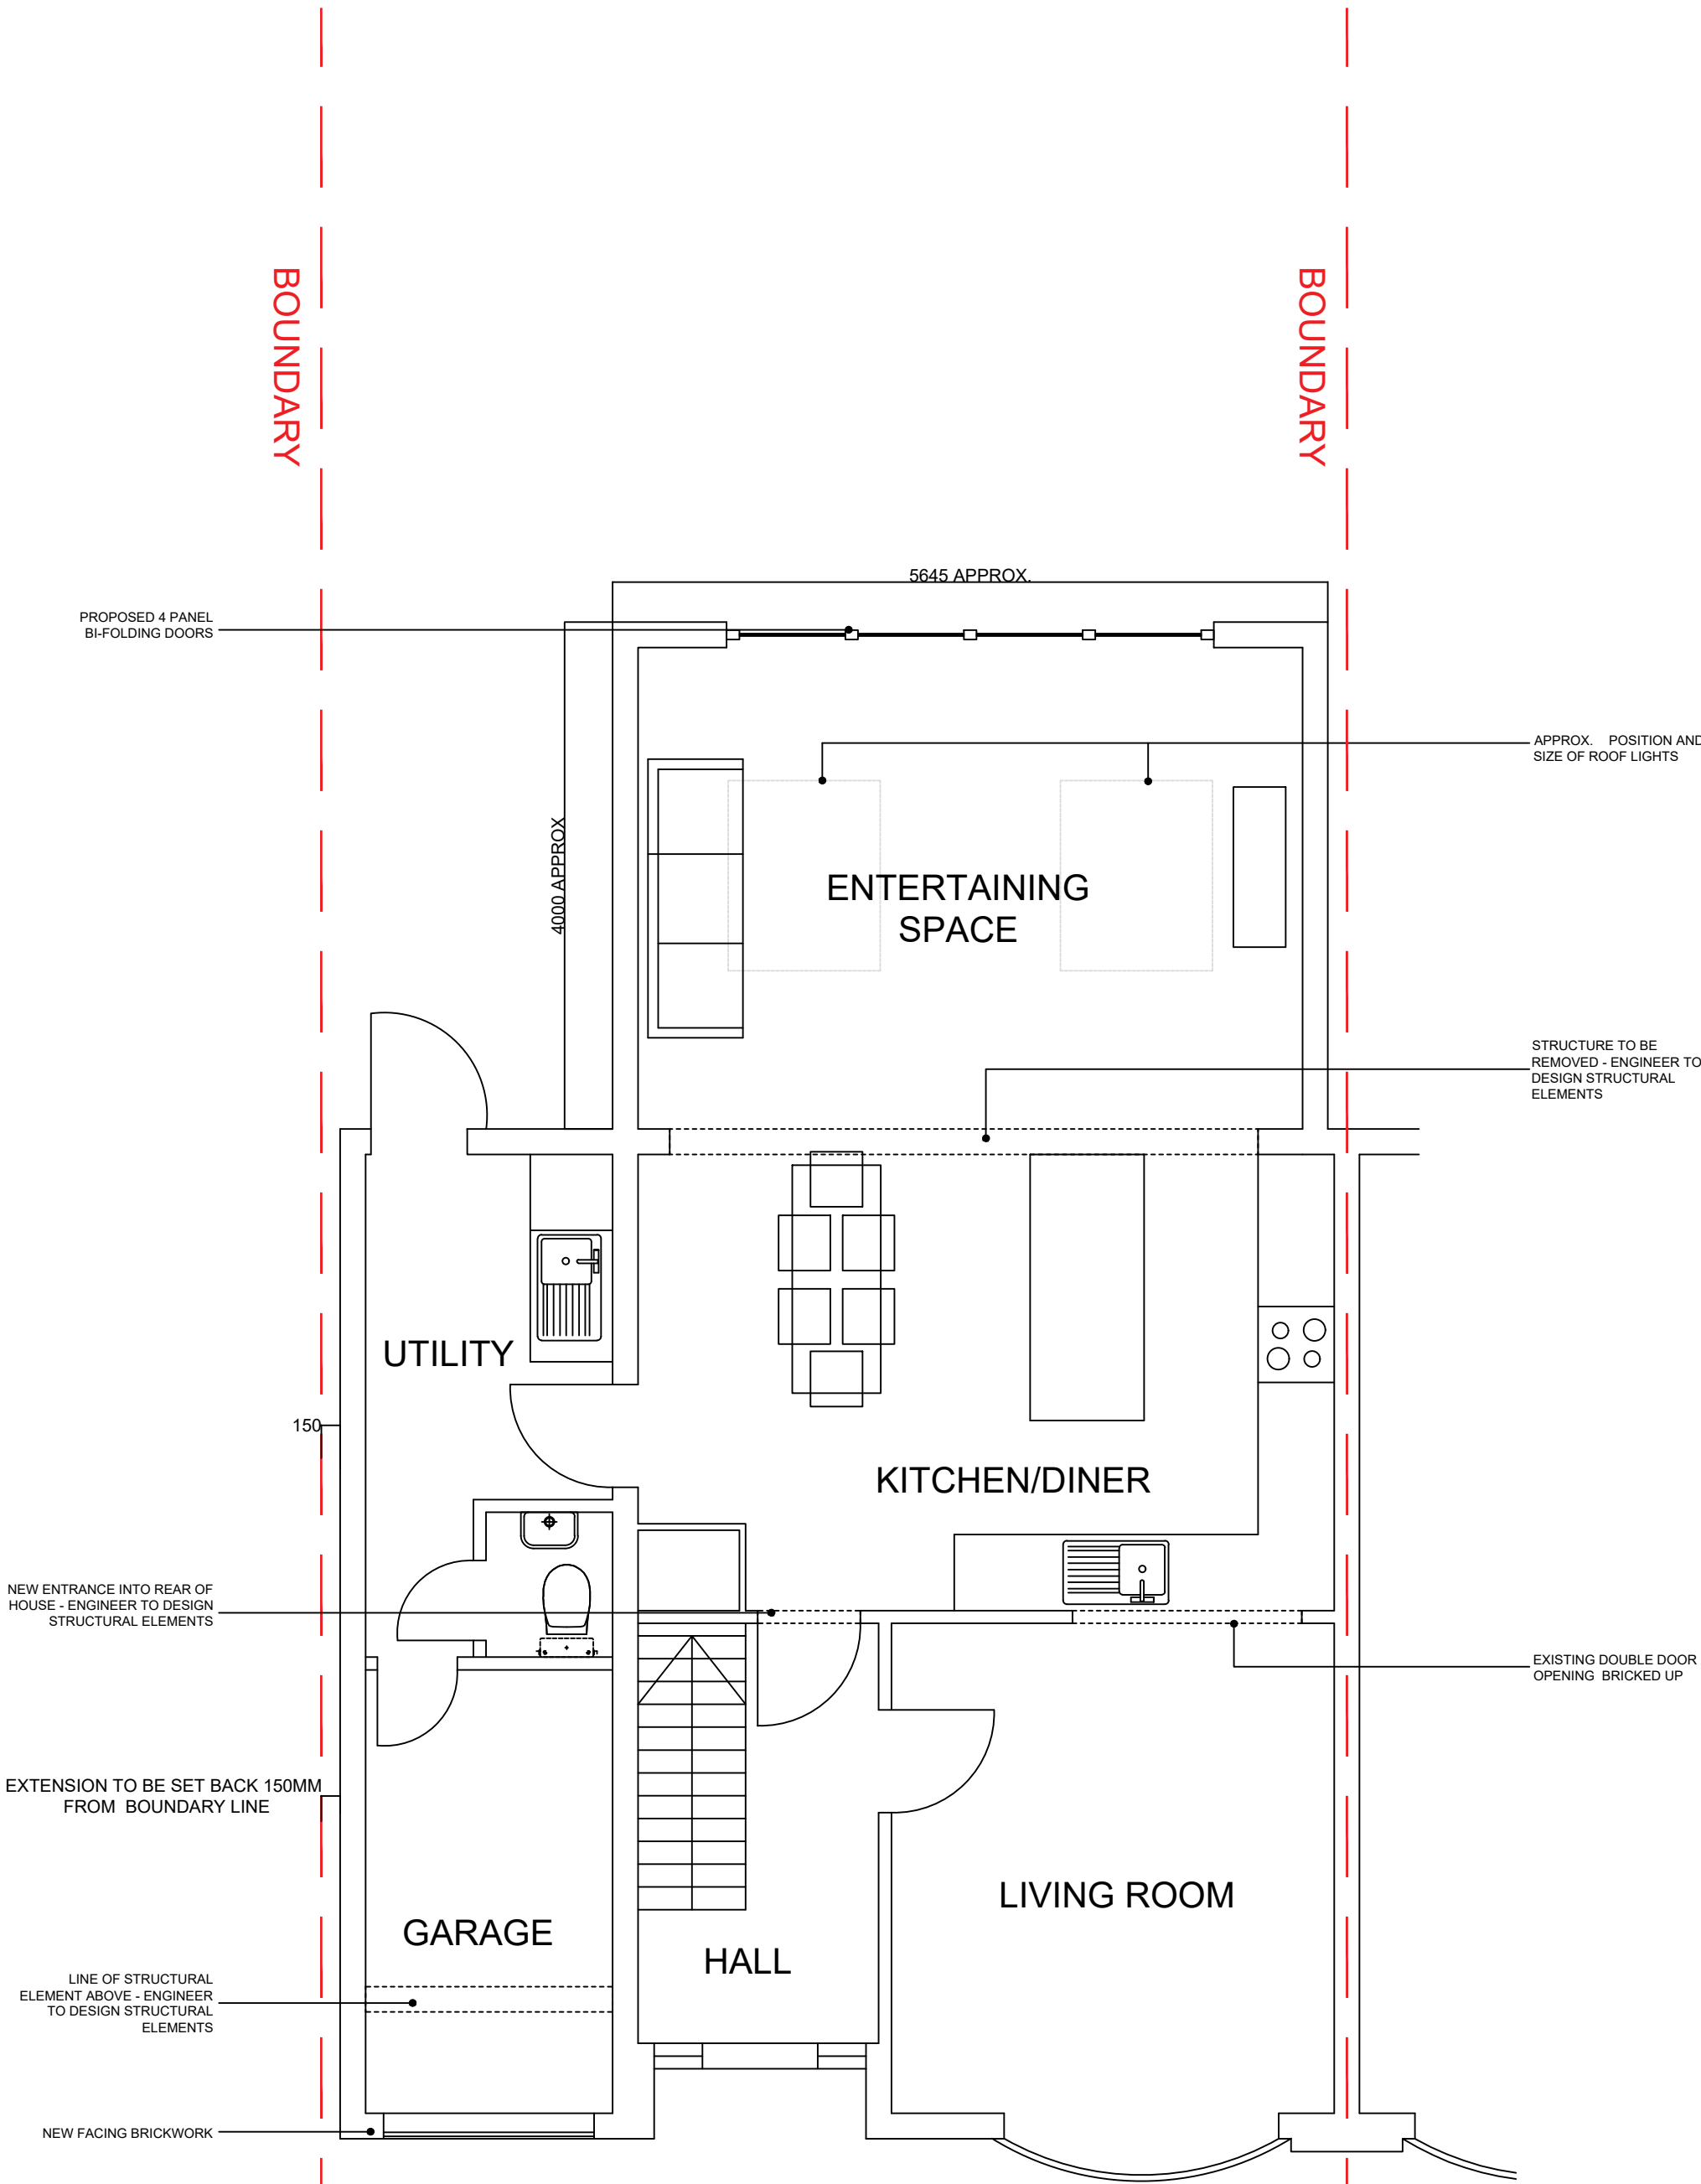

PROPOSED GROUND FLOOR PLAN

NOTES.

P02	BUILDING LINE STEPPED BACK 150MM FROM BOUNDARY LINE	03.08.2021	JTF
REV.	AMENDMENT	DATE	BY

CLIENT:
MR STEPHEN WHITTAKER

PROJECT:
45 HALL LANE
KIRKBY, LIVERPOOL
L33 4YE

DRAWING:
PROPOSED DOUBLE EXTENSION TO THE SIDE
AND SINGLE STOREY TO THE REAR
PROPOSED AND EXISTING GROUND FLOOR PLANS

STATUS:
PLANNING

SCALE: 1:50	DATE: 04.07.2021
----------------	---------------------

JOB No.: HALL	NAME: JTF
------------------	--------------

DRAWING No.: HALL-001	Rev. P2
--------------------------	------------