


NOTES.

BOUNDARY


BOUNDARY

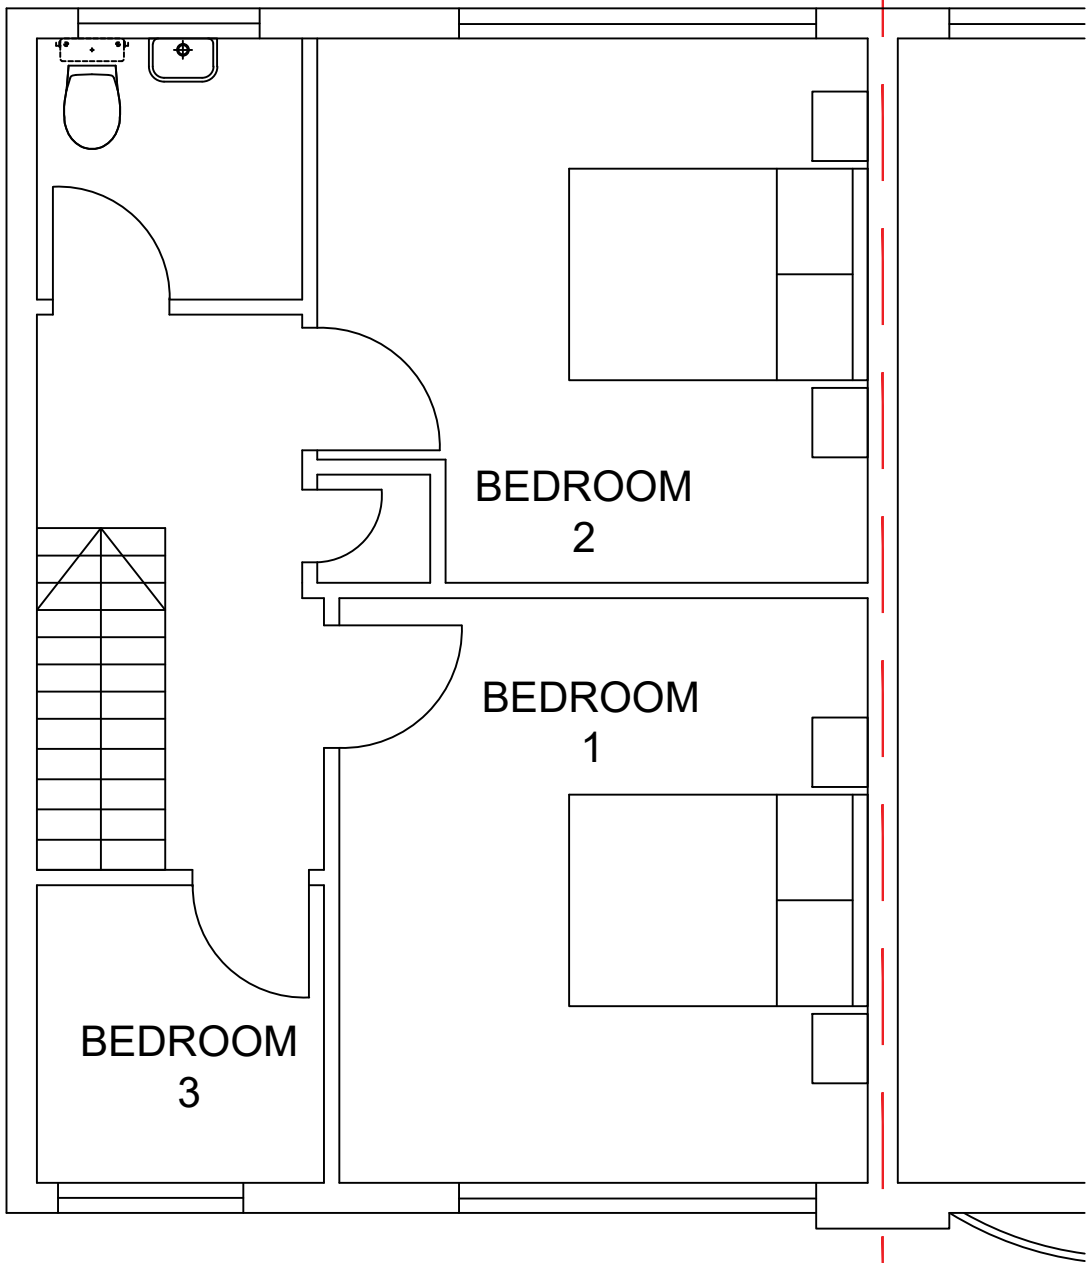

EXISTING FIRST FLOOR PLAN

BOUNDARY

BOUNDARY

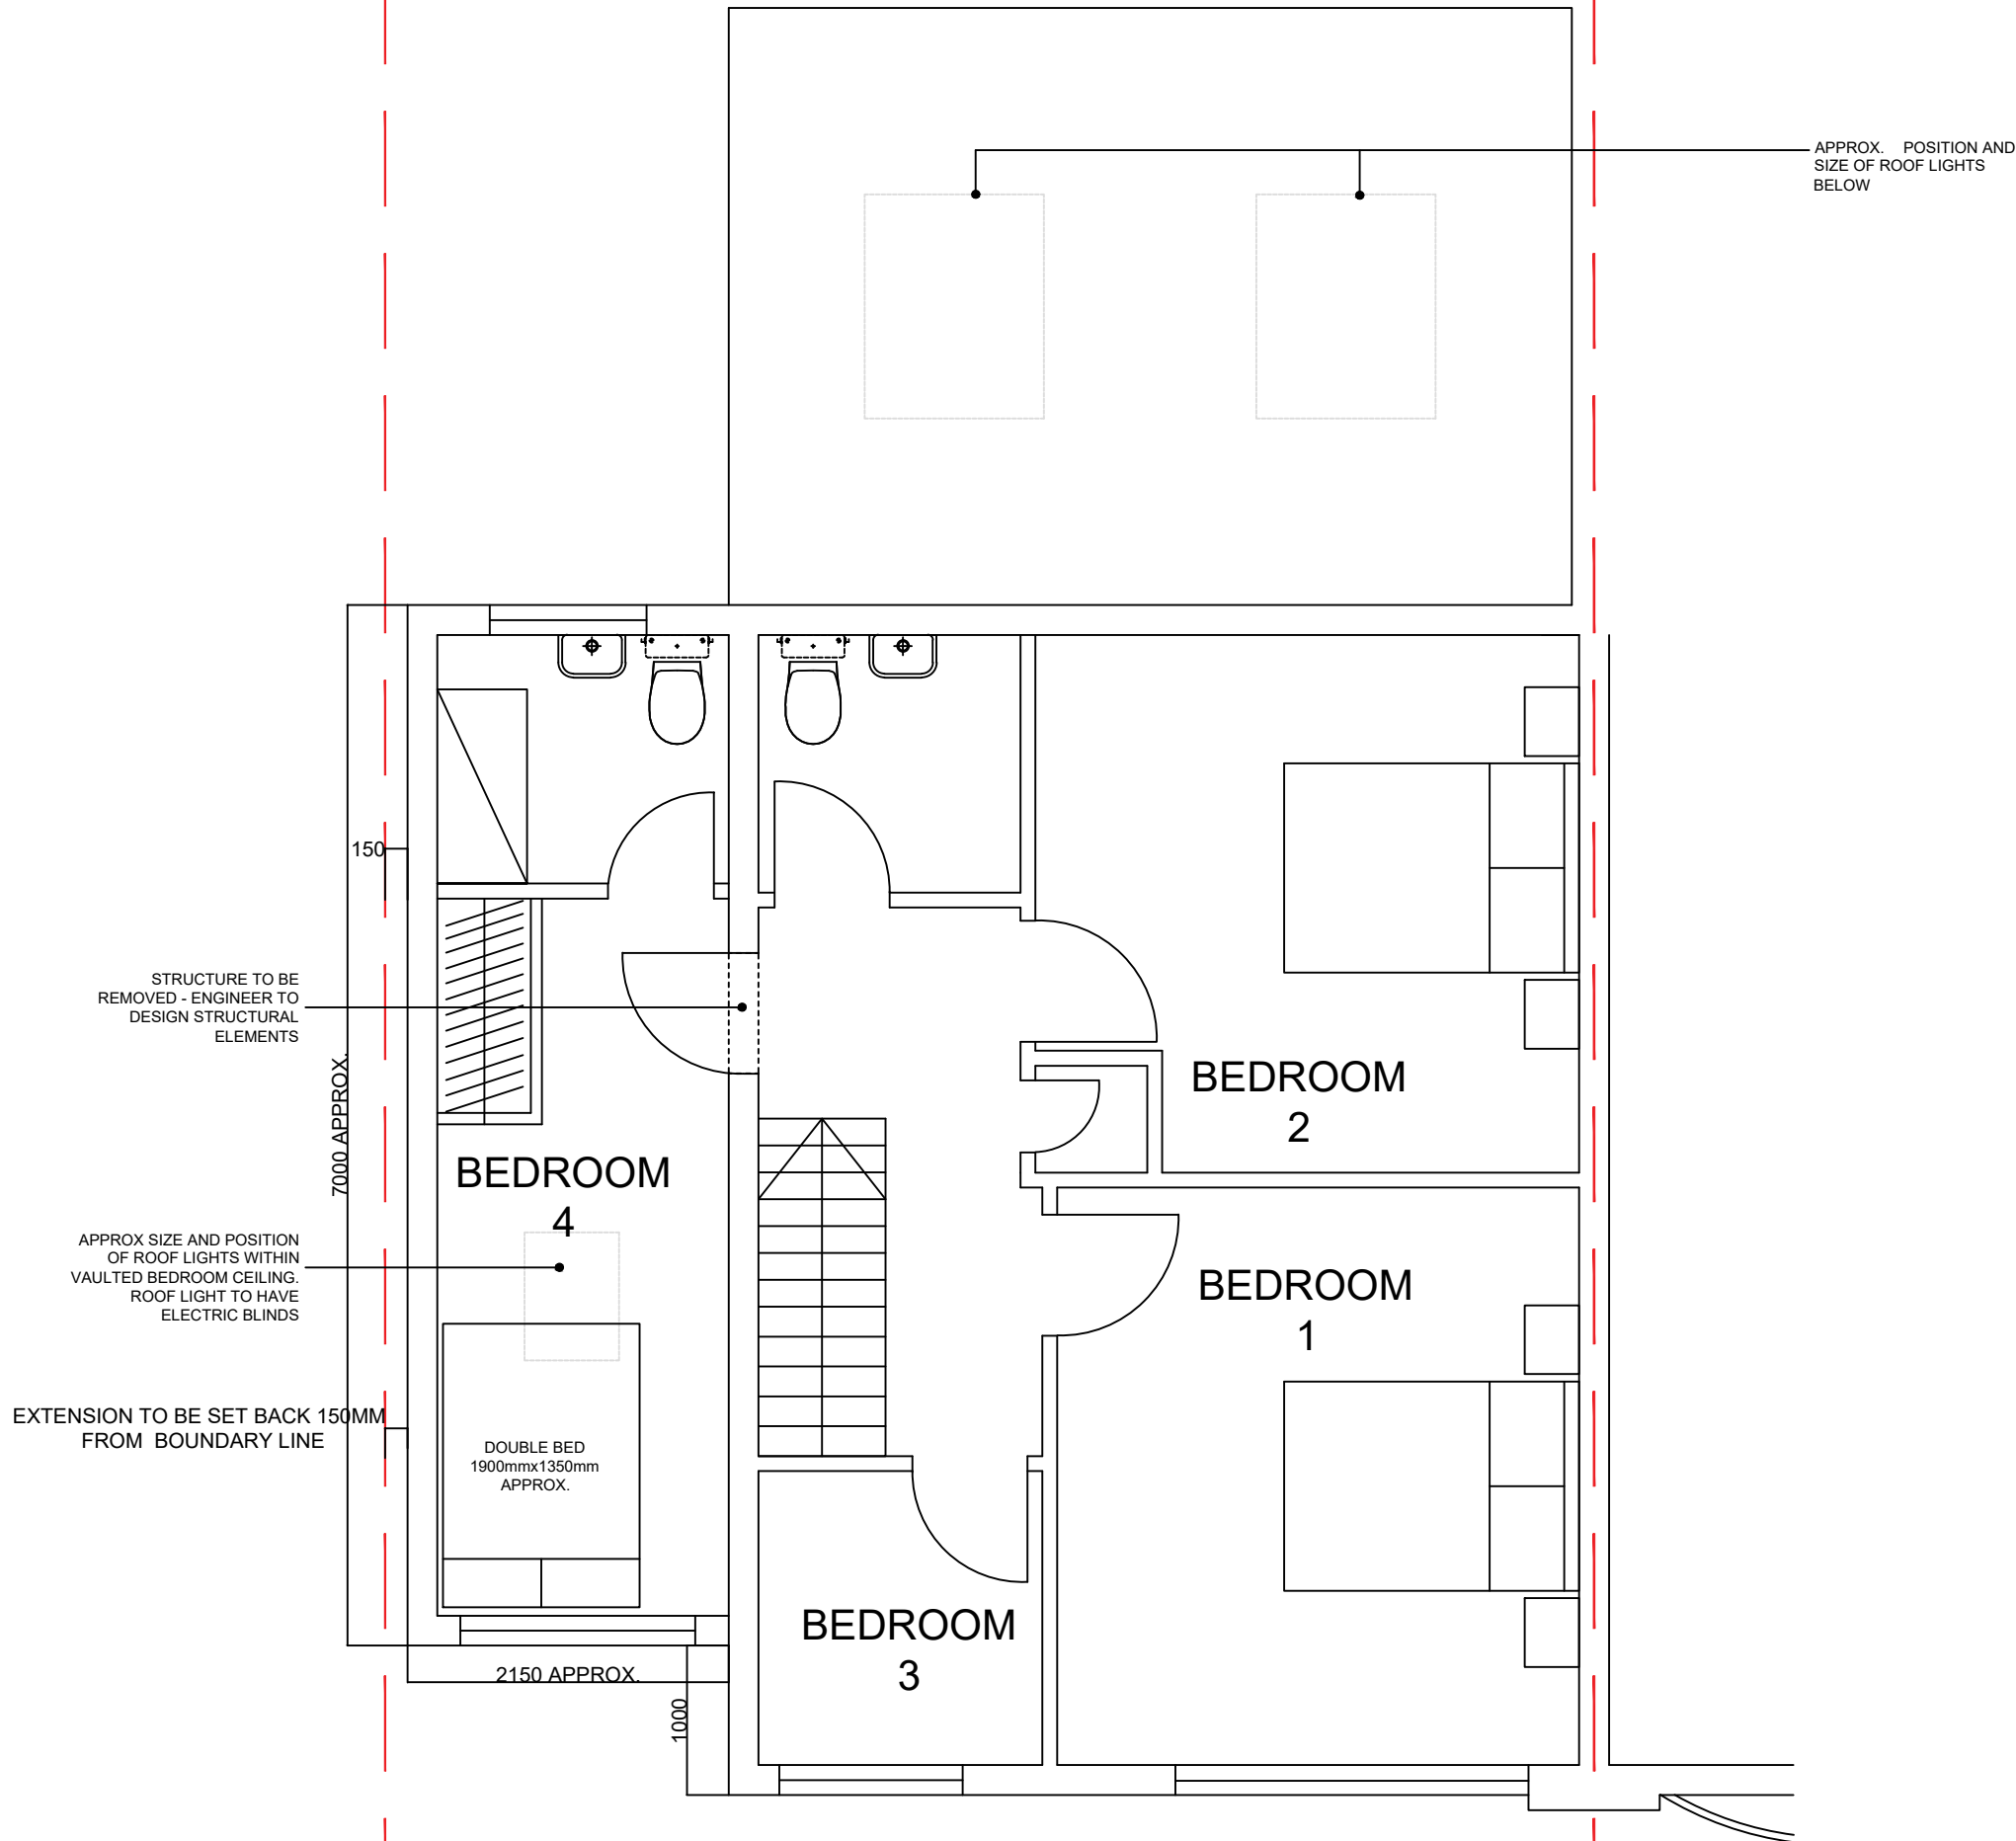

PROPOSED FIRST FLOOR PLAN

P02	BUILDING LINE STEPPED BACK 150MM FROM BOUNDARY LINE	03.08.2021	JTF
REV.	AMENDMENT	DATE	BY

CLIENT: MR STEPHEN WHITTAKER	
PROJECT: 45 HALL LANE KIRKBY, LIVERPOOL L33 4YE	
DRAWING: PROPOSED DOUBLE EXTENSION TO THE SIDE AND SINGLE STOREY TO THE REAR PROPOSED AND EXISTING FIRST FLOOR PLANS	
STATUS: PLANNING	
SCALE: 1:50	DATE: 04.07.2021
JOB No.: HALL	NAME: JTF
DRAWING No.: HALL-002	
Rev. P2	