


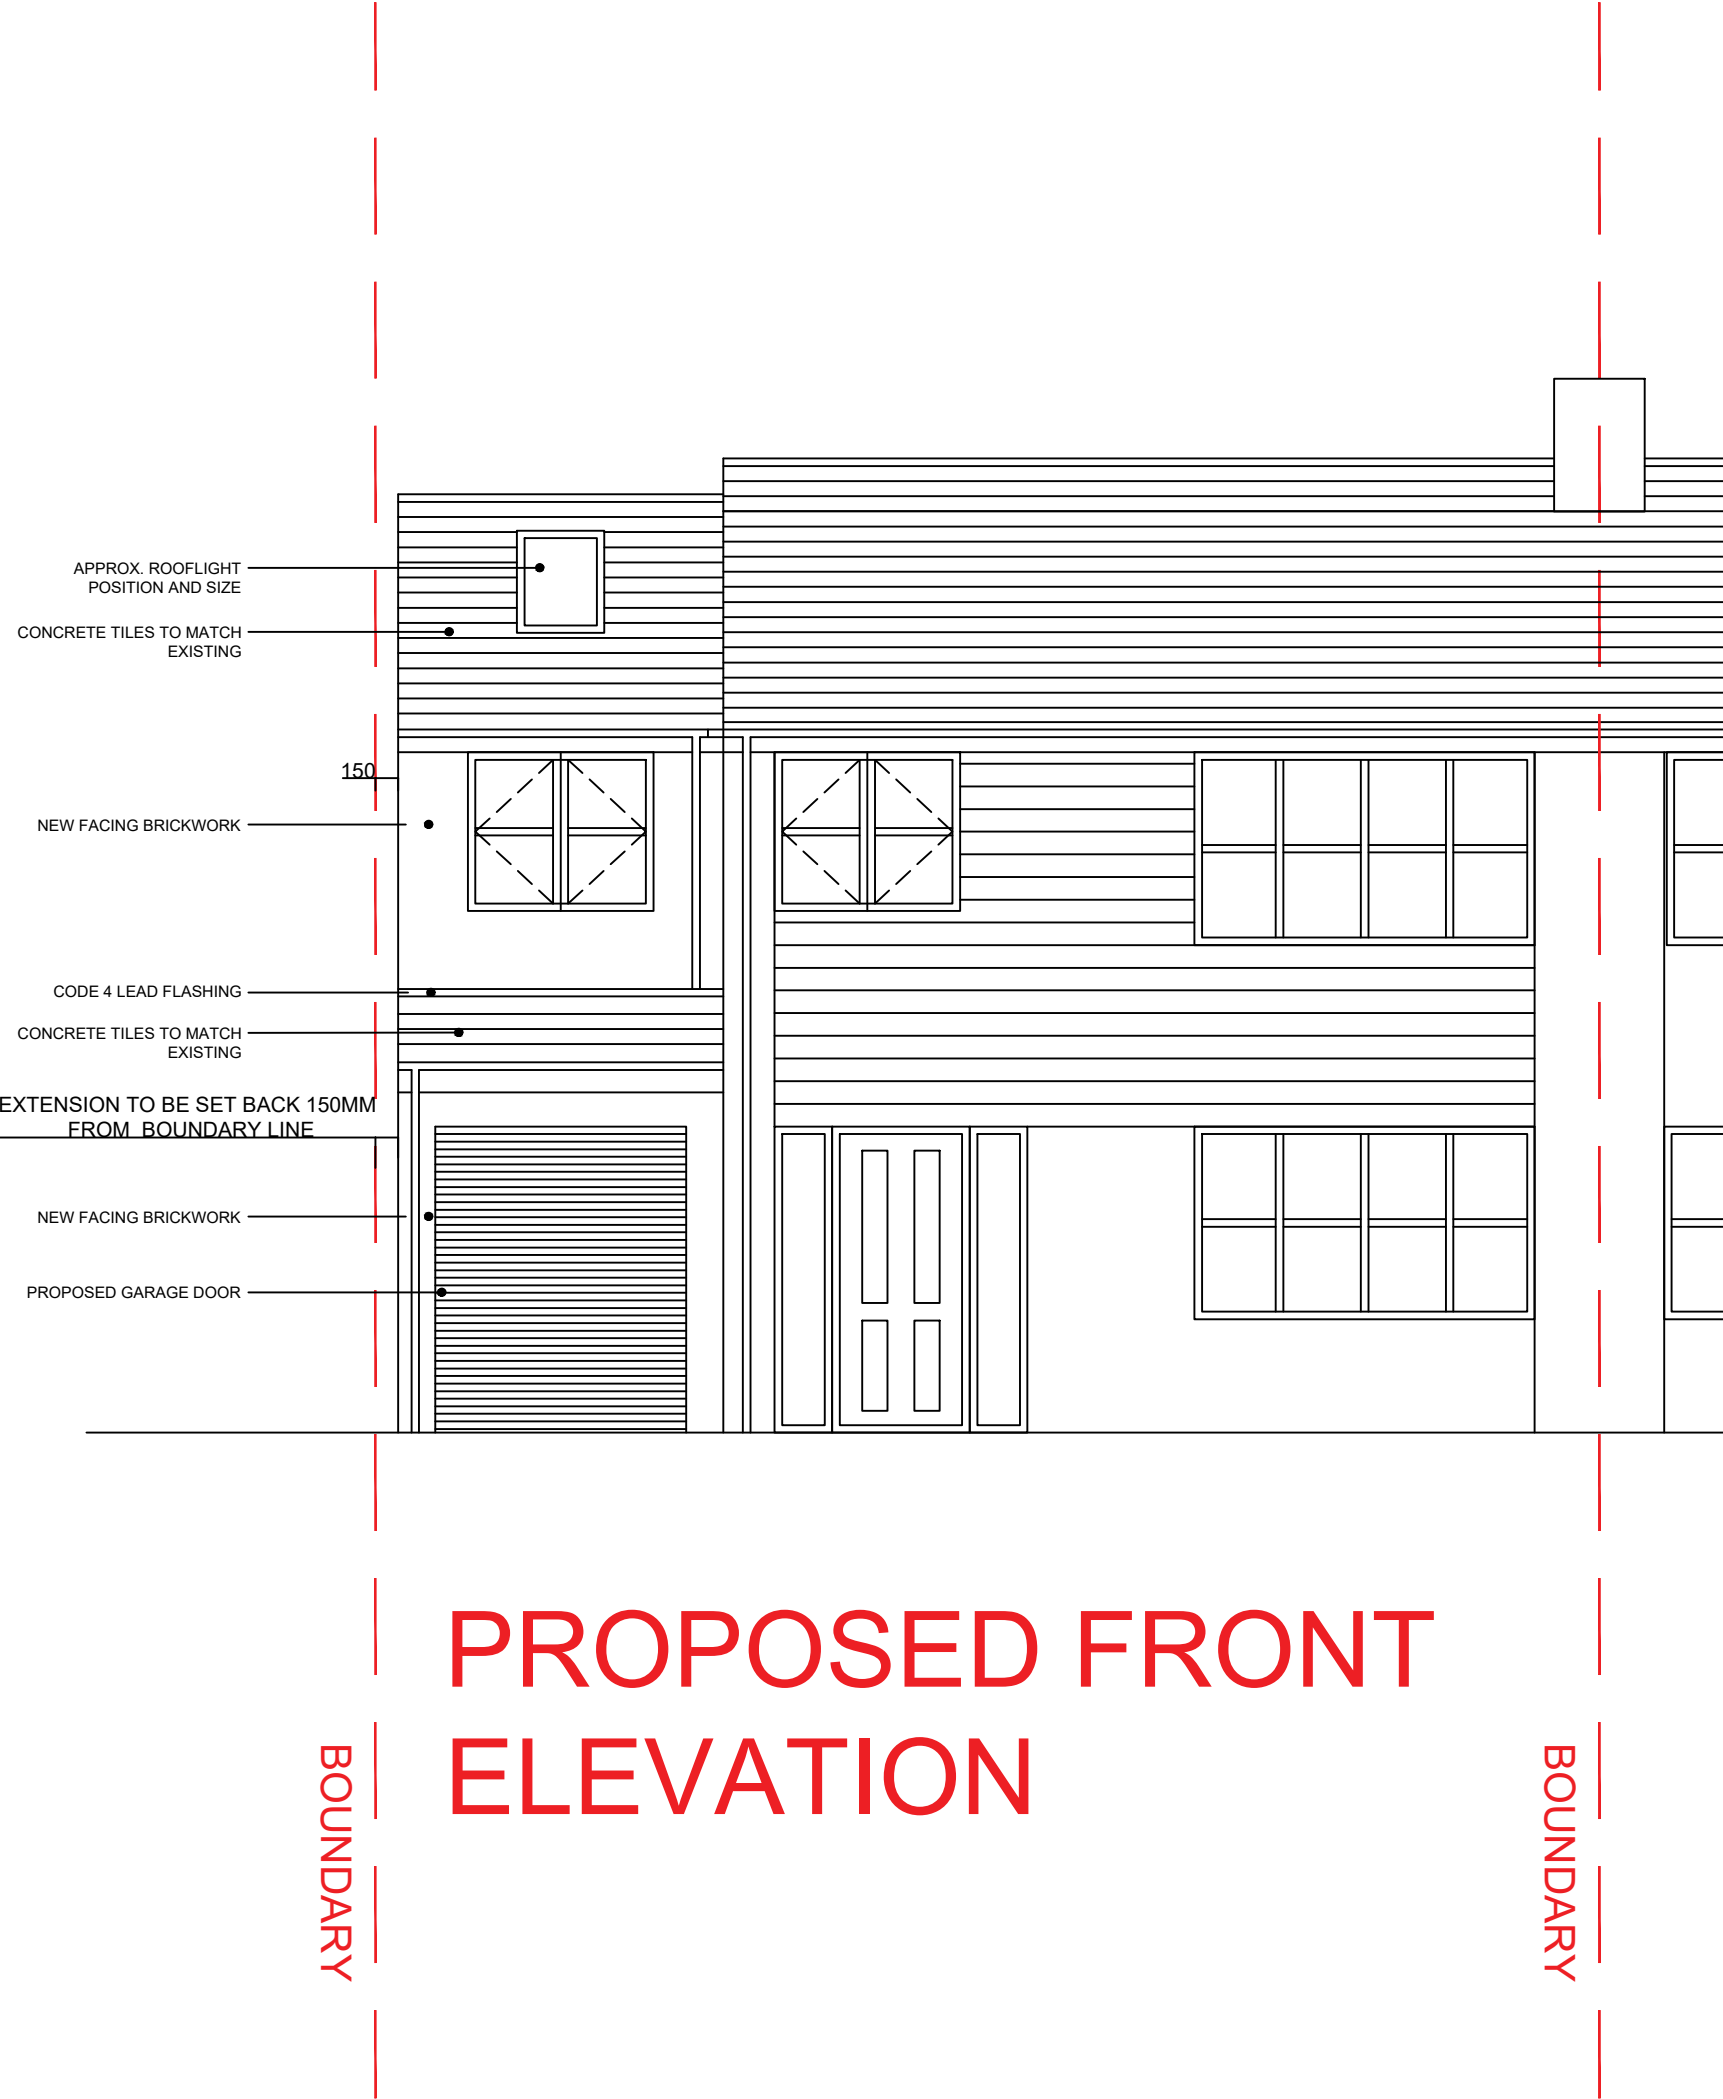

P02	BUILDING LINE STEPPED BACK 150MM FROM BOUNDARY LINE	03.08.2021	JTF
REV.	AMENDMENT	DATE	BY
CLIENT: MR STEPHEN WHITTAKER			
PROJECT: 45 HALL LANE KIRKBY, LIVERPOOL L33 4YE			
DRAWING: PROPOSED DOUBLE EXTENSION TO THE SIDE AND SINGLE STOREY TO THE REAR PROPOSED AND EXISTING FRONT ELEVATIONS			
STATUS: PLANNING			
SCALE: 1:50		DATE: 04.07.2021	
JOB No.: HALL		NAME: JTF	
DRAWING No.: HALL-003			Rev. P2