




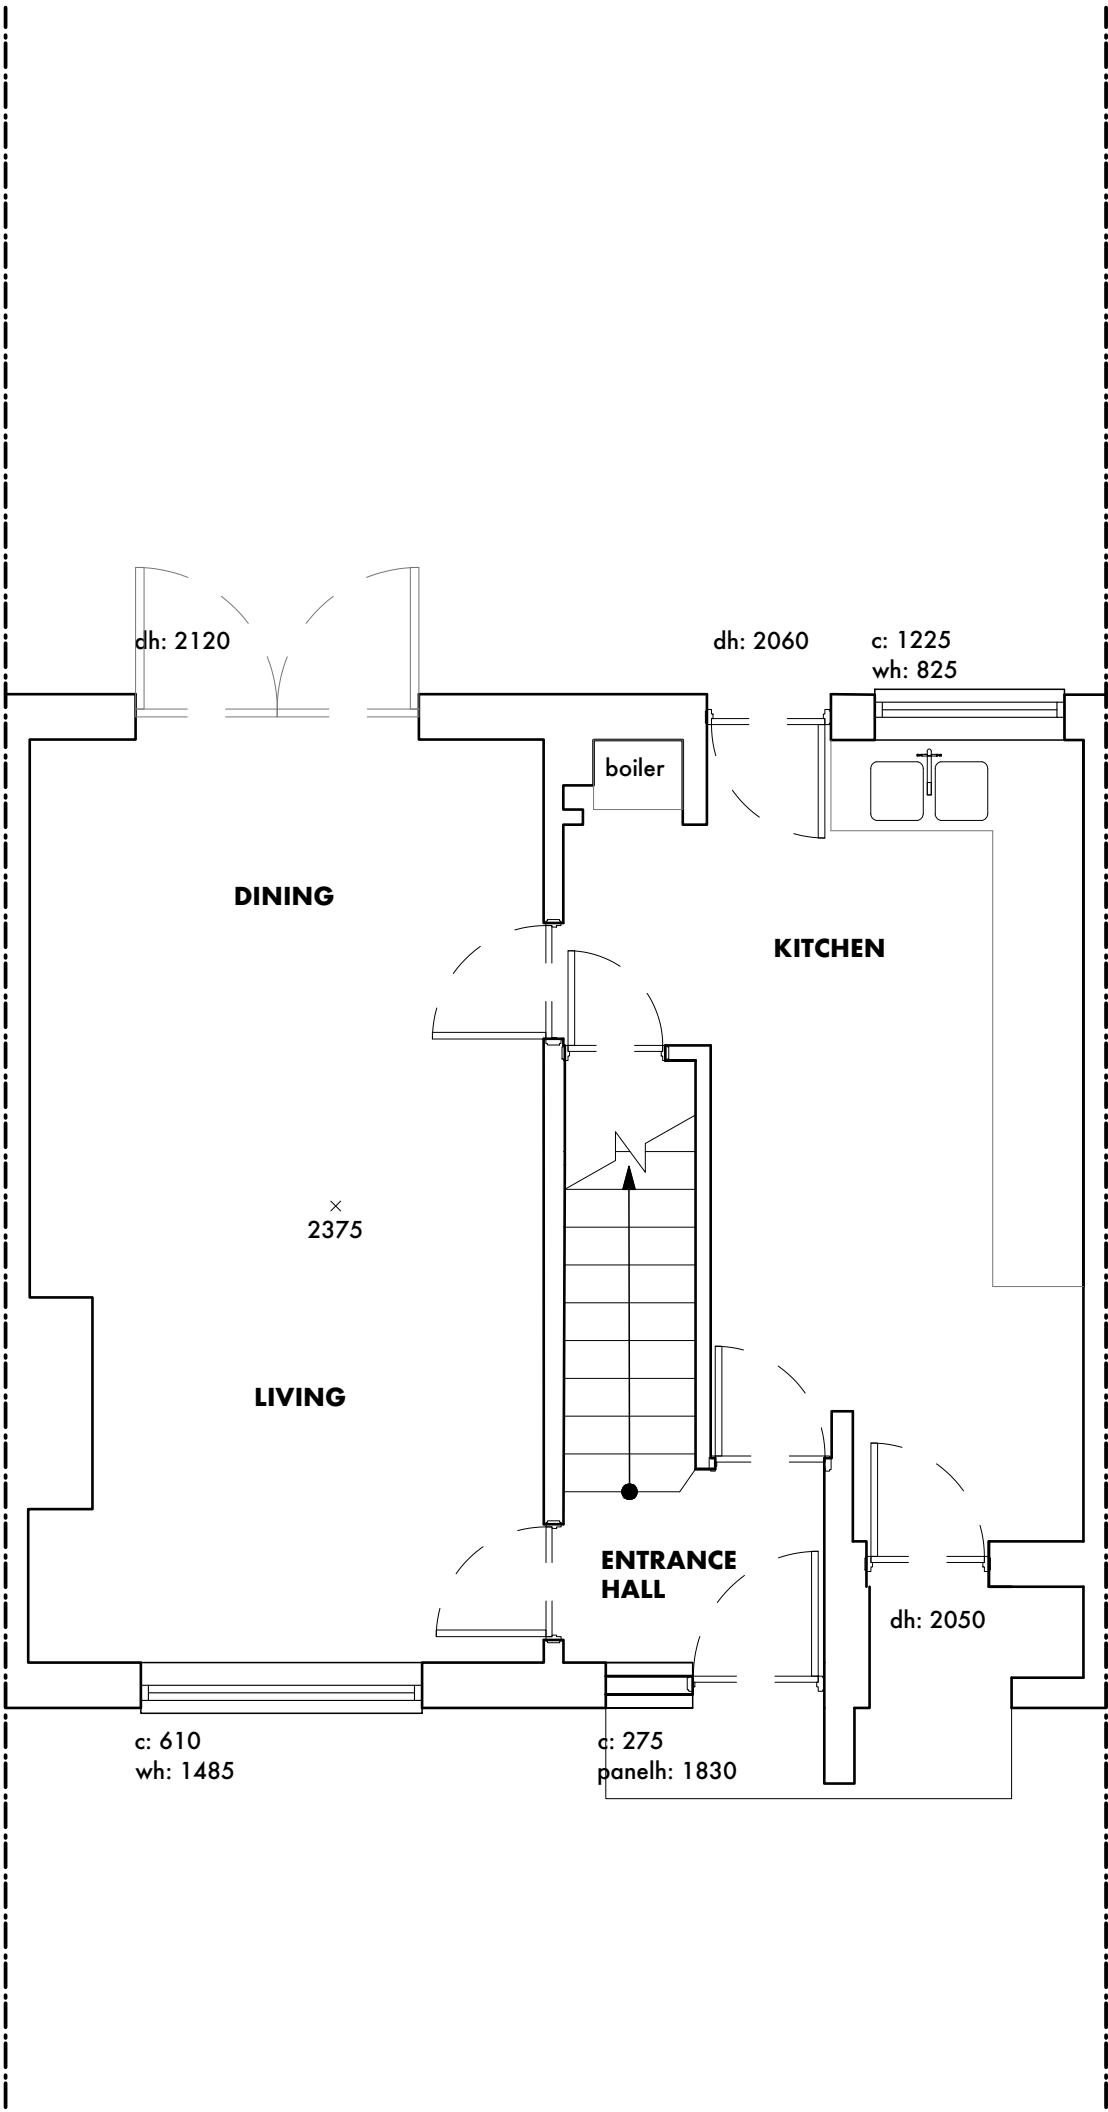

Existing Ground Floor Plan

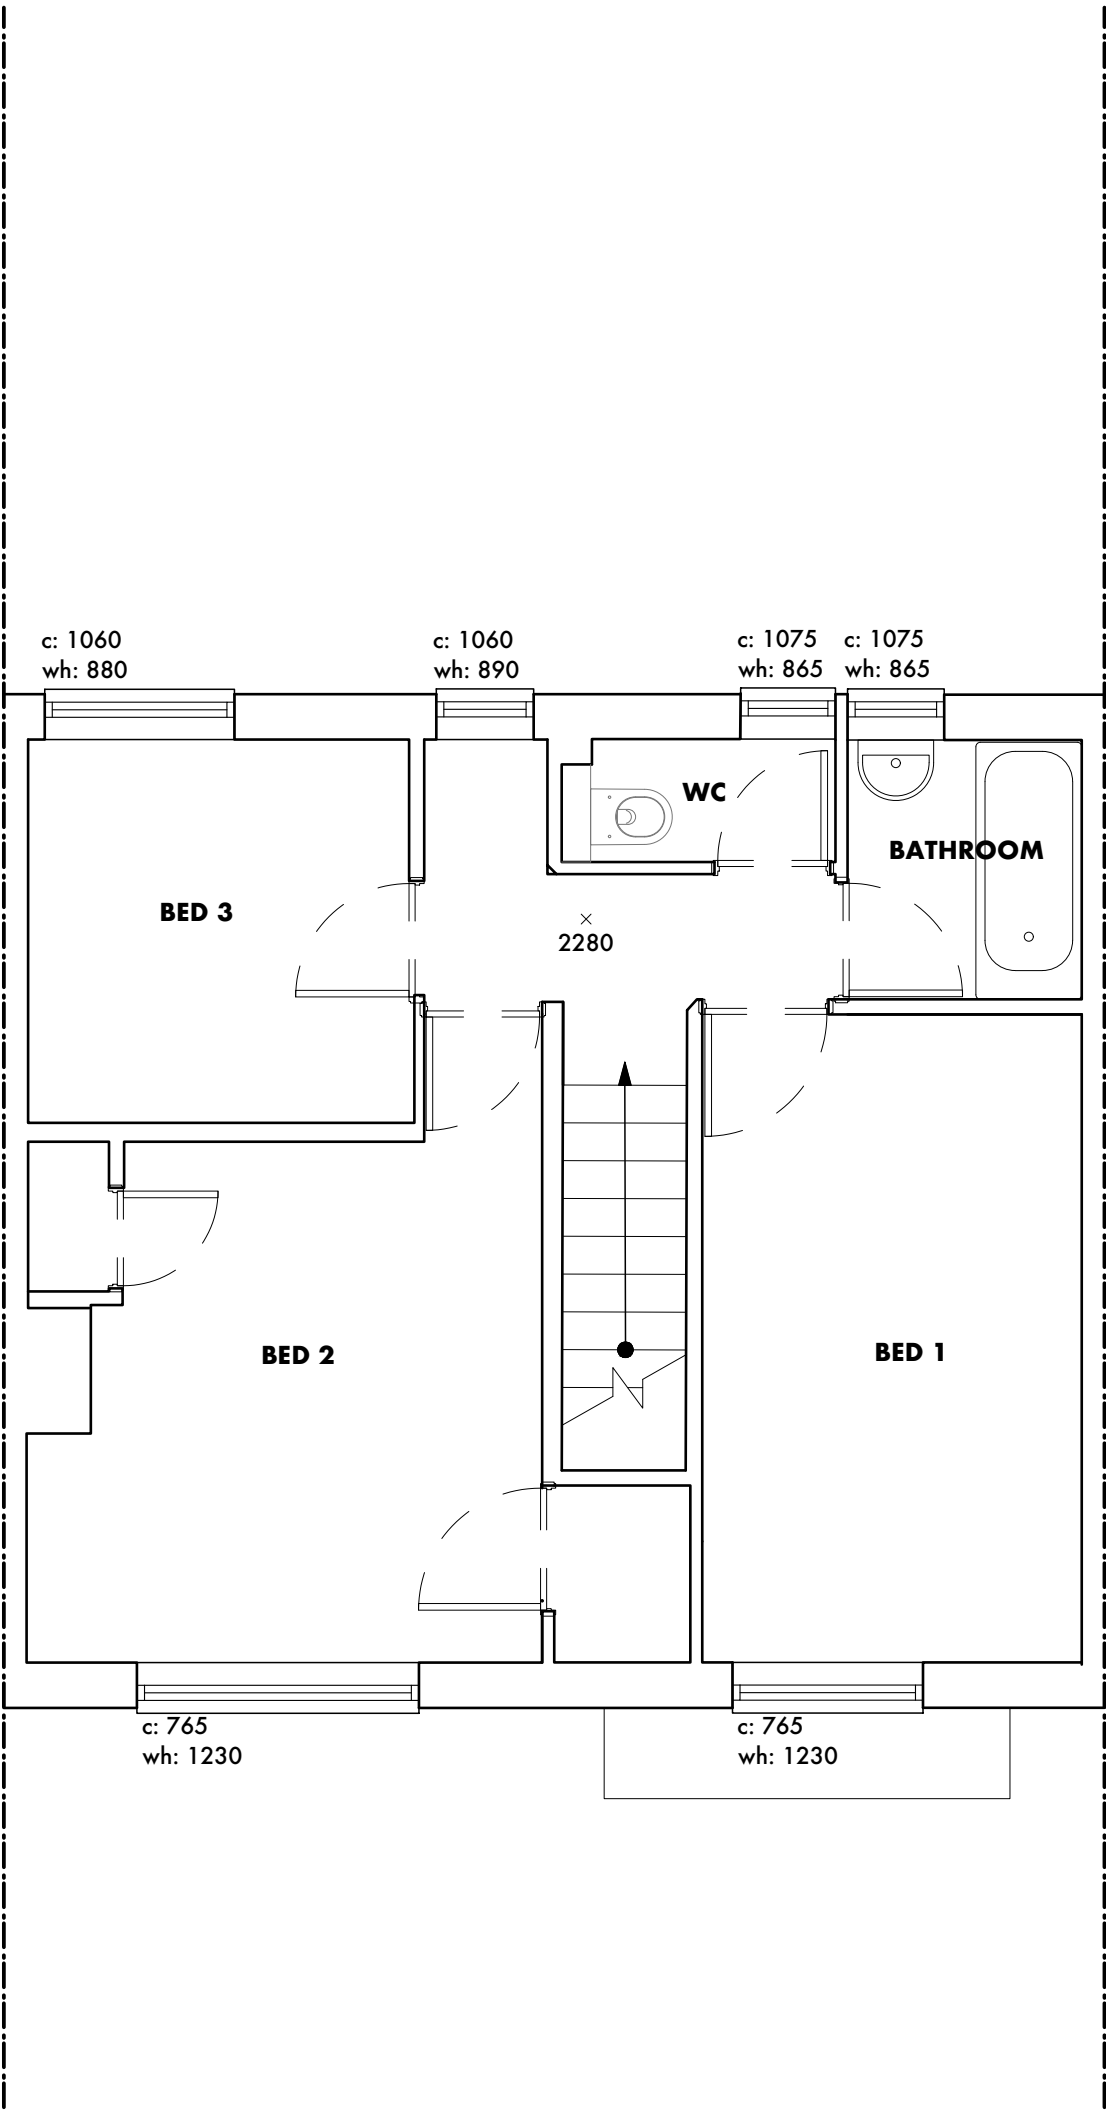


Existing First Floor Plan

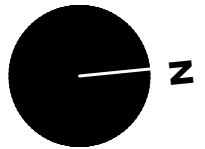

to not scale from this drawing
All dimensions are to be checked on site prior to commencing works on site. If discrepancy found between information given on this drawing and that given elsewhere or recorded on site shall be notified immediately to the project architect in writing.

PLANNING ISSUE

all details and dimensions tbc with contractor

 

scale 1:50

SITE BOUNDARY:

- Site boundary assumed and indicated as shown based OSMAP only
- Should exact clarification of boundary be required then a third party boundary professional must be appointed
- All Existing structure, eaves, gutters etc. to be within assumed boundary at all times

JOB TITLE:
9 Lognor Road
Kirkby,
Liverpool,
L32 0SX

DWG TITLE:
Existing Floor Plans

REVISION NOTES:
first issue

DWG. NO.:

146-01

SCALE:
1:50(BA1)

DATE:
10.12.23