


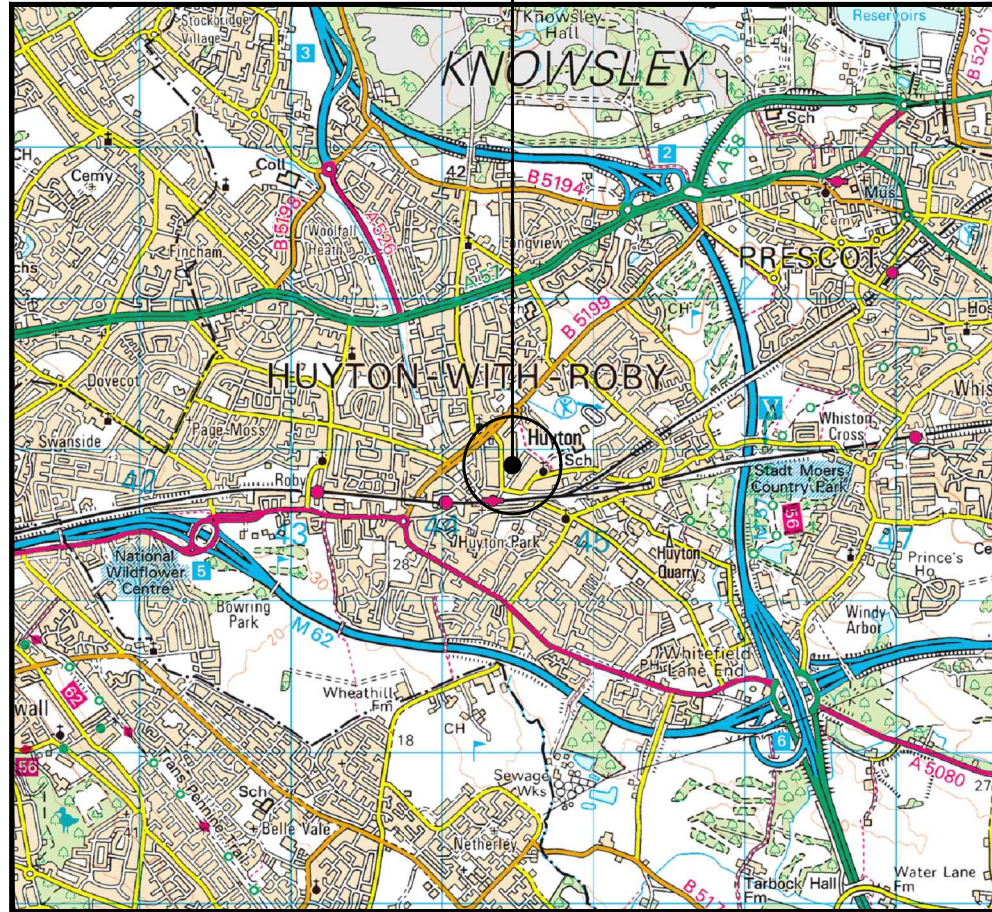

SITE LOCATION
(Scale 1:50000)


Ordnance Survey map extract
based upon Landranger map series
with the permission of the controller of
Her Majesty's Stationery Office
Waldon Telecom licence no. 100057710
Crown copyright.

0 500 1000 1500 2000 2500m
1:50000



SITE PHOTOGRAPH


These drawings comply with VF Standard ICNIRP guidelines, under configuration VU7F
Designed in accordance with Cornerstone documents: SDN0007v1.0 & SDN0009v6.0

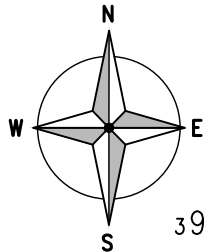

3911 00

3910 00

3909 00

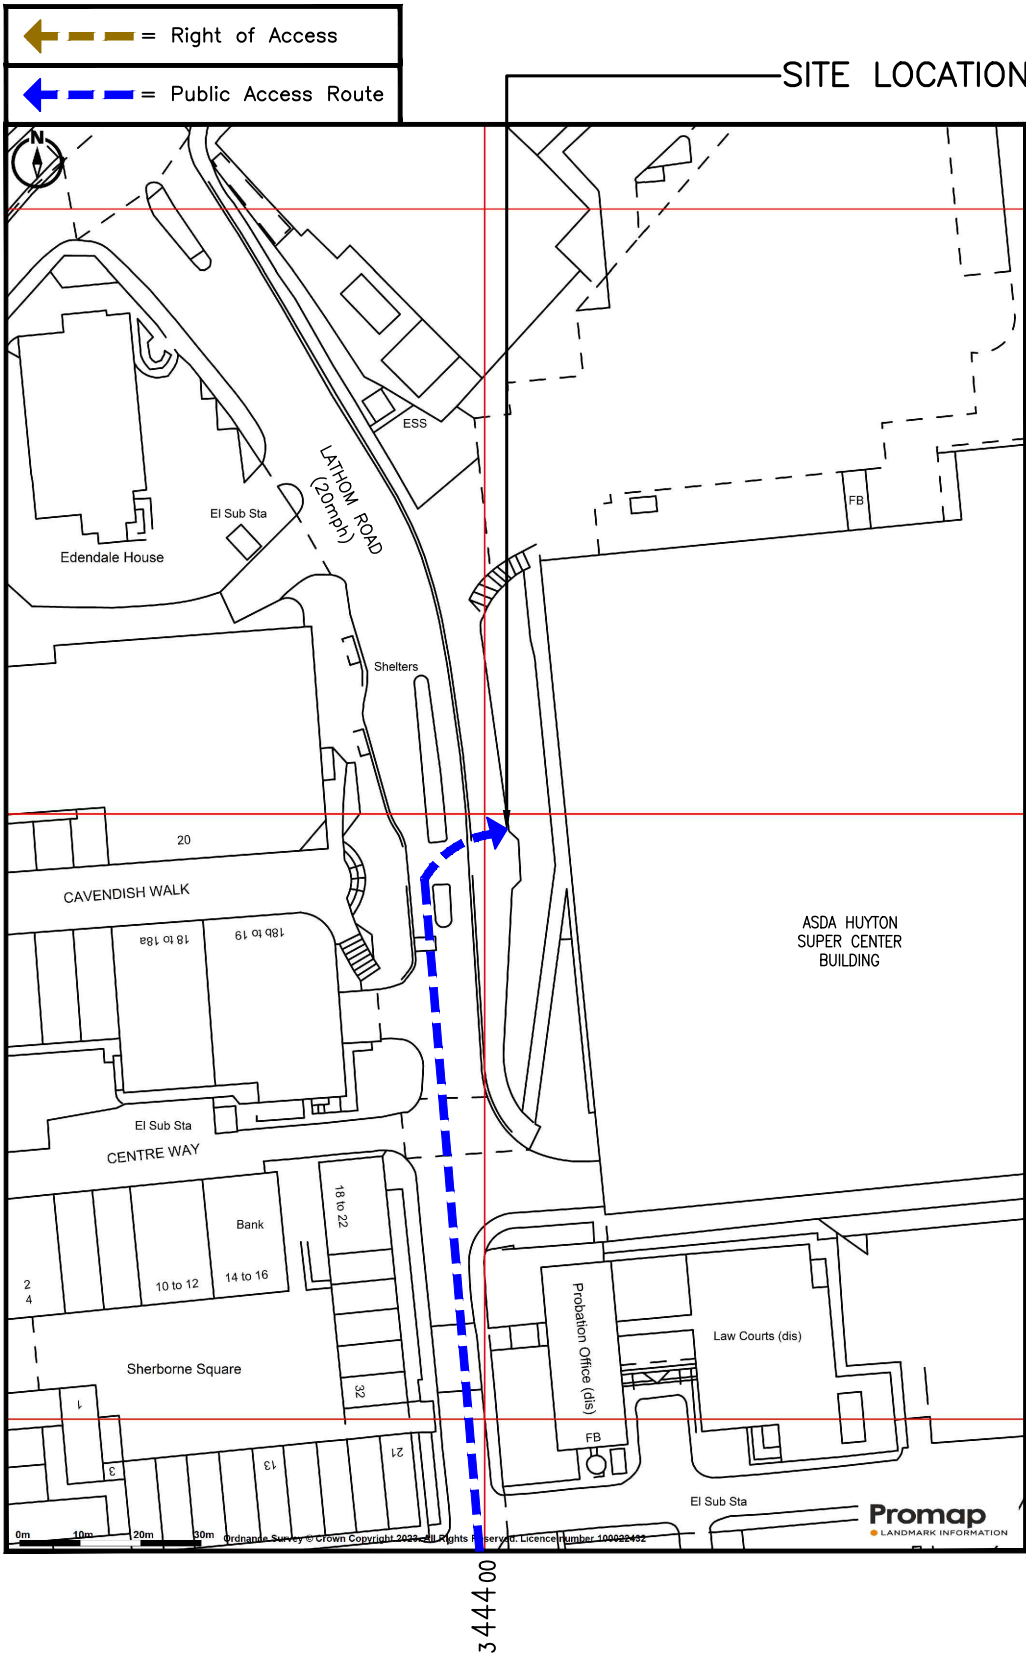

DETAILED SITE LOCATION
(Scale 1:1250)

Based upon Ordnance Survey map extract
with the permission of the Controller of
Her Majesty's Stationery Office.
Crown copyright.
Licence No. 100057710

0 12.5 25 37.5 50 62.5m
1:1250

ALL DIMENSIONS ARE IN mm UNLESS NOTED OTHERWISE

N.G.R | E: 344405 N: 390996

DIRECTIONS TO SITE:
TAKE SPEKE HALL AVE AND WESTERN AVE TO
SPEKE BLVD/A561, HEAD SOUTH ON SPEKE HALL
AVE, AT THE ROUNDABOUT, TAKE THE 5TH EXIT
AND STAY ON SPEKE HALL AVE, TURN RIGHT ONTO
DUNLOP RD, CONTINUE ONTO HALE RD, TURN LEFT
ONTO WESTERN AVE, GO THROUGH 1 ROUNDABOUT,
GET ON CRONTON RD/A5080 IN TARBOCK GREEN
FROM KNOWSLEY EXPY/A5300, TURN RIGHT ONTO
SPEKE BLVD/A561, CONTINUE TO FOLLOW SPEKE
BLVD, USE THE LEFT LANE TO TAKE THE A5300
RAMP TO MANCHESTER/M62/SOUTHPORT/M57/
HUYTON/MERSERY MULTIMODAL GTWY/KNOWSLEY
SAFARI PK, KEEP LEFT, SLIGHT LEFT ONTO
KNOWSLEY EXPY/A5300, USE ANY LANE TO TAKE
THE M62(E)/M62(W)/A5080 RAMP TO
MANCHESTER/LIVERPOOL/HUYTON, TAKE WILSON RD
TO LATHOM RD IN HUYTON, AT TARBOCK
ROUNDABOUT, TAKE THE 2ND EXIT ONTO CRONTON
RD/A5080, TURN RIGHT ONTO WILSON RD,
CONTINUE ONTO HUYTON HEY RD, CONTINUE ONTO
LATHOM RD, DESTINATION IS ON THE RIGHT SITE.

NOTES:

A	Issued for Construction	SPD	HK	04.03.24
REV	MODIFICATION	BY	CH	DATE



WOLVEY - HINCKLEY - LEICESTERSHIRE - LE10 3JF
Tel: +44 (0)1455 222792 Fax: +44 (0)1455 222758



CORNERSTONE

Cell Name	Opt.
LATHOM ROAD SW	A


Cell ID No		
CORNERSTONE	VF	VMO2
30824000	24535_0	N/A

Site Address / Contact Details		
HUYTON MERSEYSIDE L36 7TX		

Drawing Title: SITE LOCATION MAPS				
Purpose of issue: CONSTRUCTION				Dwg Rev:
Drawing Number: 100				A
Surveyed By: SH		Original Sheet Size: A3		Pack Issue:
Drawn: SPD	Date: 04.03.24	Checked: HK	Date: 04.03.24	B



EXISTING SITE PLAN
(1:100)

 

ALL DIMENSIONS ARE IN mm UNLESS NOTED OTHERWISE

N.G.R E: 344405 N: 390996

NOTES:

A	Issued for Construction	SPD	HK	04.03.24
REV	MODIFICATION	BY	CH	DATE



GallifordTry
WOLVEY - HINCKLEY - LEICESTERSHIRE - LE10 3JF
Tel: +44 (0)1455 222792 Fax: +44 (0)1455 222758



CORNERSTONE

Cell Name	Opt.
LATHOM ROAD SW	A

Cell ID No		
CORNERSTONE	VF	VMO2
30824000	24535_0	N/A

Site Address / Contact Details
HUYTON MERSEYSIDE L36 7TX

Drawing Title:	EXISTING SITE PLAN
----------------	--------------------

Purpose of issue:	CONSTRUCTION	Dwg Rev:
		A

Drawing Number:	200	
-----------------	-----	--

Surveyed By:	Original Sheet Size:	Pack Issue:
SH	A3	

Drawn:	Date:	Checked:	Date:	
SPD	04.03.24	HK	04.03.24	B



PROPOSED SITE PLAN
(1:100)

These drawings comply with VF Standard ICNIRP guidelines, under configuration VU7F
Designed in accordance with Cornerstone documents: SDN0007v1.0 & SDN0009v6.0



ALL DIMENSIONS ARE IN mm UNLESS NOTED OTHERWISE

N.G.R E: 344405 N: 390996

NOTES:

B	Pole Location Updated	SPD	HK	22.05.24
A	Issued for Construction	SPD	HK	04.03.24
REV	MODIFICATION	BY	CH	DATE



GallifordTry

WOLVEY - HINCKLEY - LEICESTERSHIRE - LE10 3JF
Tel: +44 (0)1455 222792 Fax: +44 (0)1455 222758



cornerstone


CORNERSTONE

Cell Name	Opt.
LATHOM ROAD SW	A


Cell ID No		
CORNERSTONE	VF	VMO2
30824000	24535_0	N/A

Site Address / Contact Details	
HUYTON MERSEYSIDE L36 7TX	

Drawing Title:		PROPOSED SITE PLAN	
Purpose of issue:		CONSTRUCTION	
Drawing Number:		201	
Surveyed By:		SH	
Original Sheet Size:		A3	
Drawn:		SPD	
Date:		04.03.24	
Checked:		HK	
Date:		04.03.24	
Pack Issue:		B	

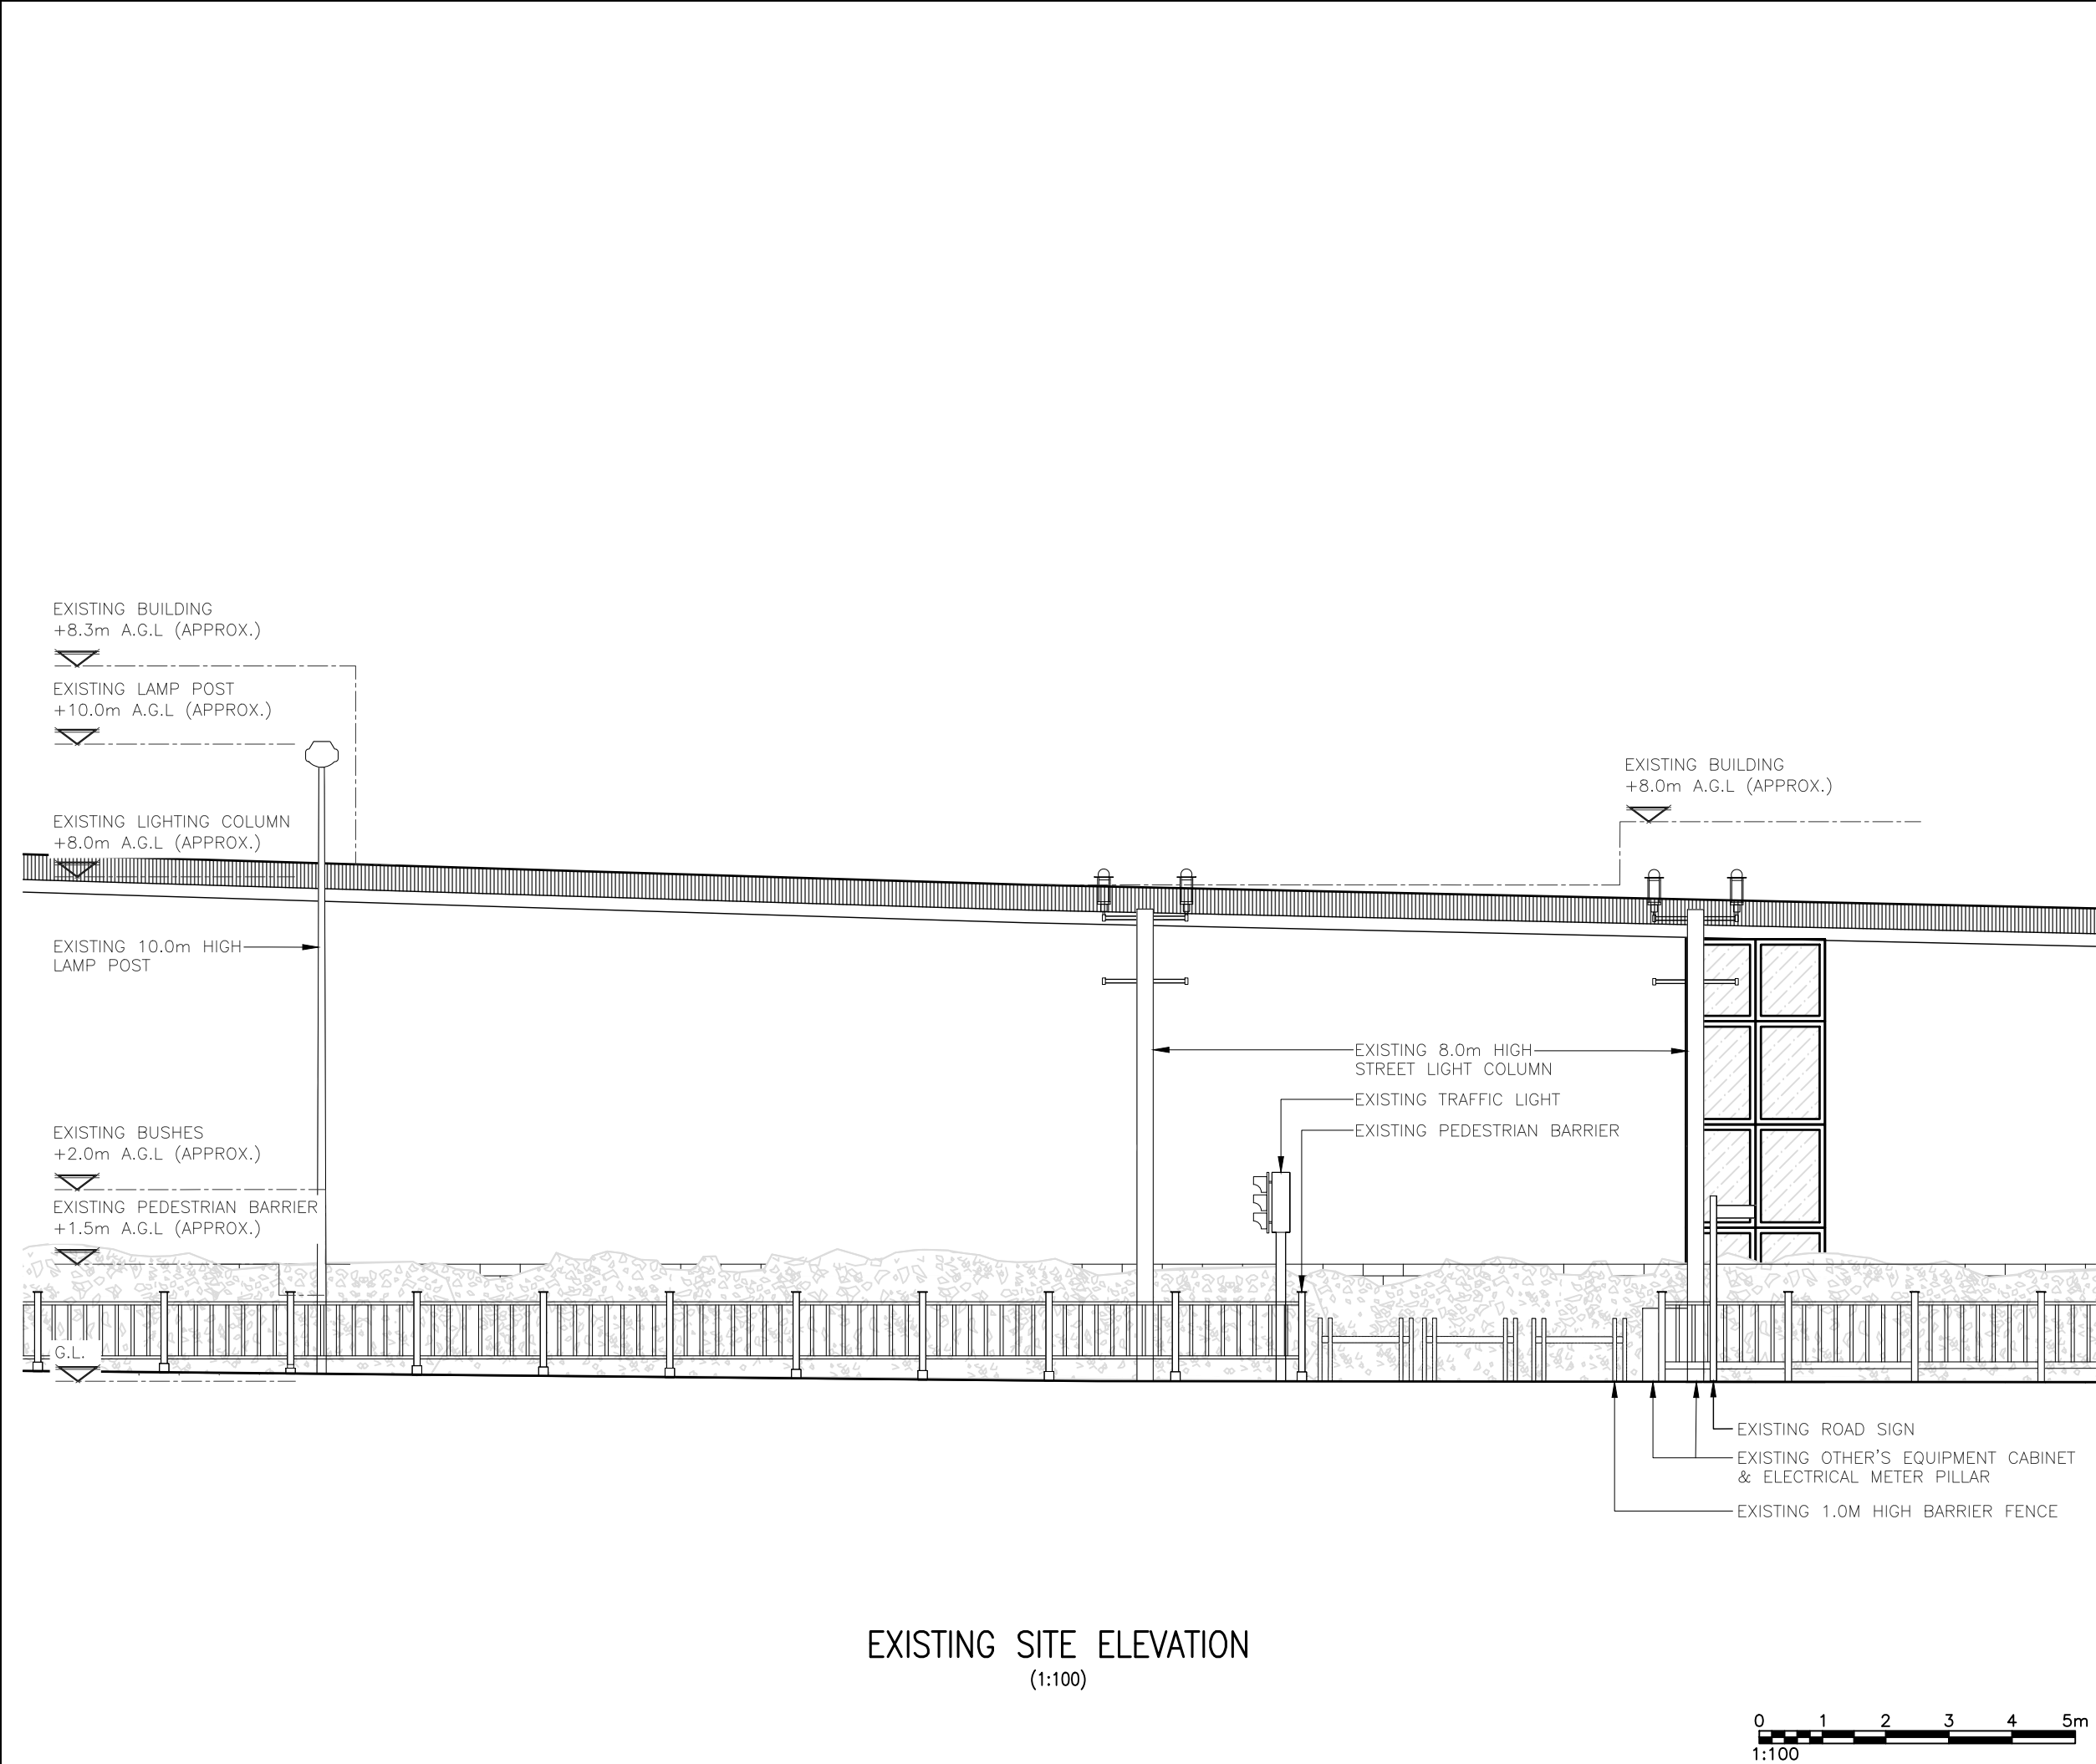

ALL DIMENSIONS ARE IN mm UNLESS NOTED OTHERWISE									
N.G.R		E: 344405			N: 390996				
NOTES:									

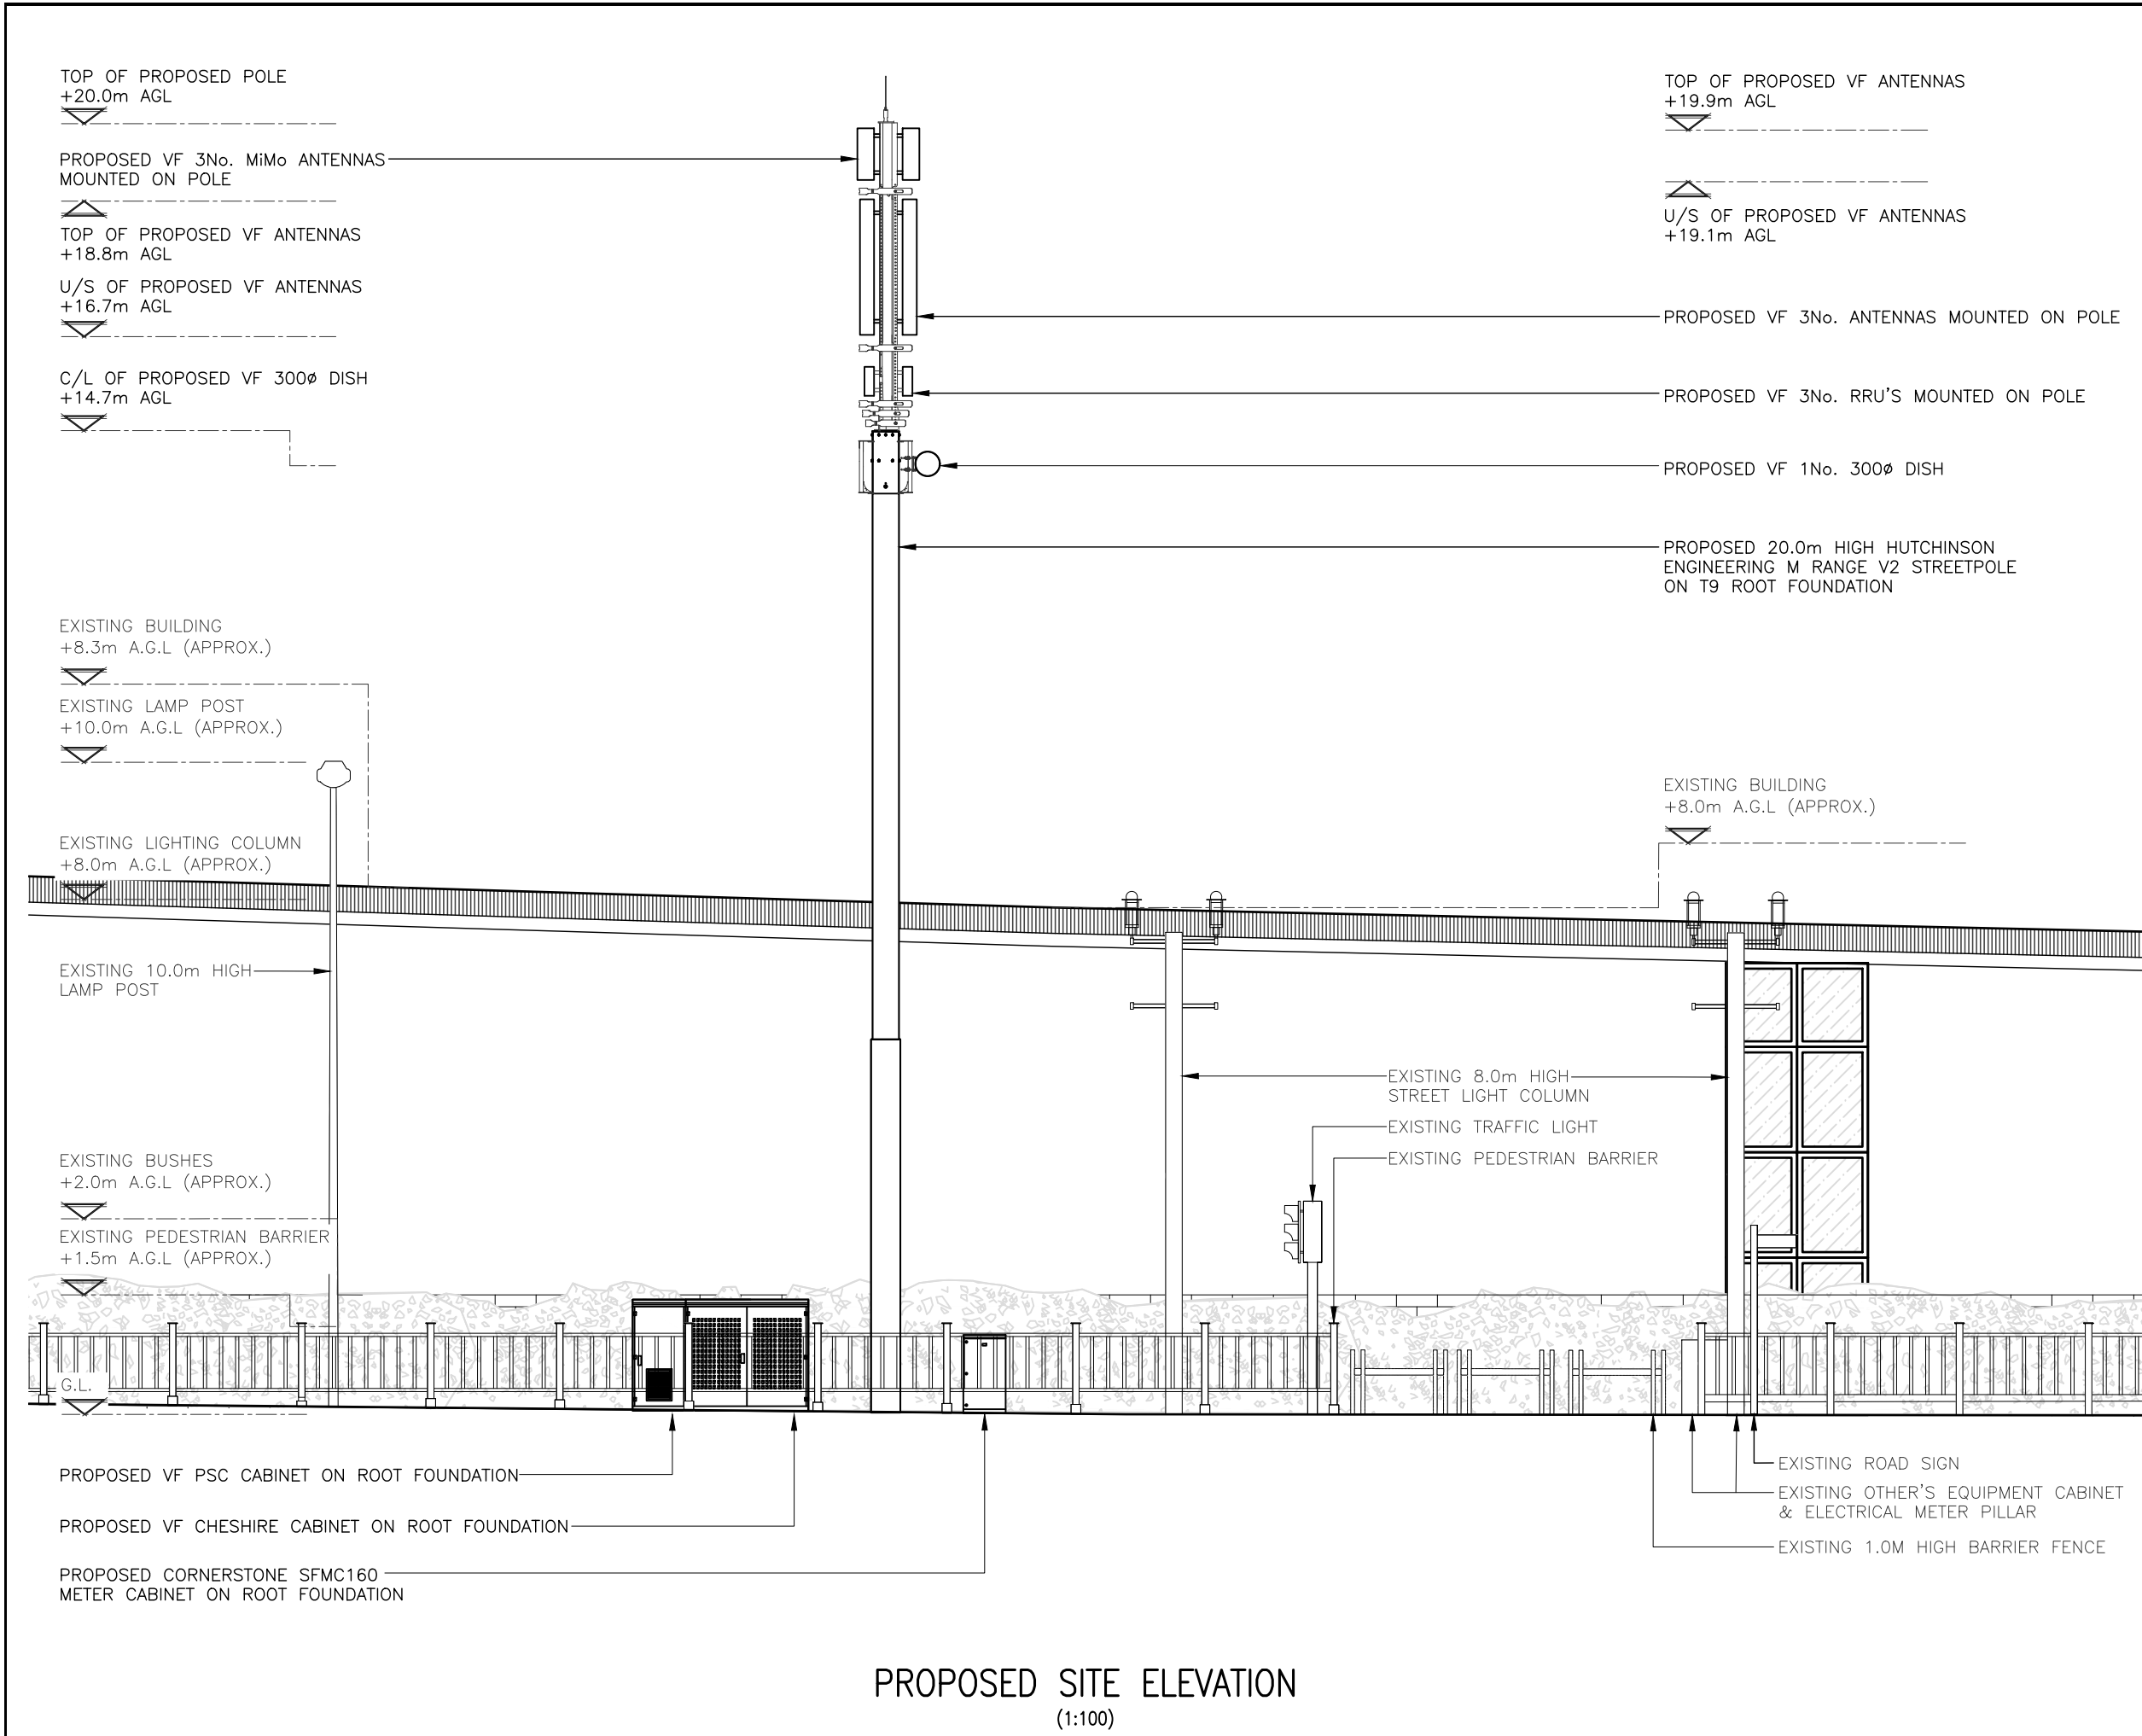

These drawings comply with VF Standard ICNIRP guidelines, under configuration VU7F
Designed in accordance with Cornerstone documents: SDN0007v1.0 & SDN0009v6.0



ALL DIMENSIONS ARE IN mm UNLESS NOTED OTHERWISE

N.G.R	E: 344405	N: 390996
-------	-----------	-----------

NOTES:

B	Pole Location Updated	SPD	HK	22.05.24
A	Issued for Construction	SPD	HK	04.03.24
REV	MODIFICATION	BY	CH	DATE

GallifordTry
WOLVEY - HINCKLEY - LEICESTERSHIRE - LE10 3JF
Tel: +44 (0)1455 222792 Fax: +44 (0)1455 222758

cornerstone
CORNERSTONE

Cell Name		Opt.
LATHOM ROAD SW		A
Cell ID No		
CORNERSTONE	VF	VMO2
30824000	24535_0	N/A
Site Address / Contact Details		
HUYTON MERSEYSIDE L36 7TX		
Drawing Title: PROPOSED SITE ELEVATION		
Purpose of issue: CONSTRUCTION		Dwg Rev: B
Drawing Number: 301		Pack Issue: B
Surveyed By: SH	Original Sheet Size: A3	Pack Issue: B
Drawn: SPD	Date: 04.03.24	Checked: HK
	Date: 04.03.24	

SDNT0005 Version 1.3