


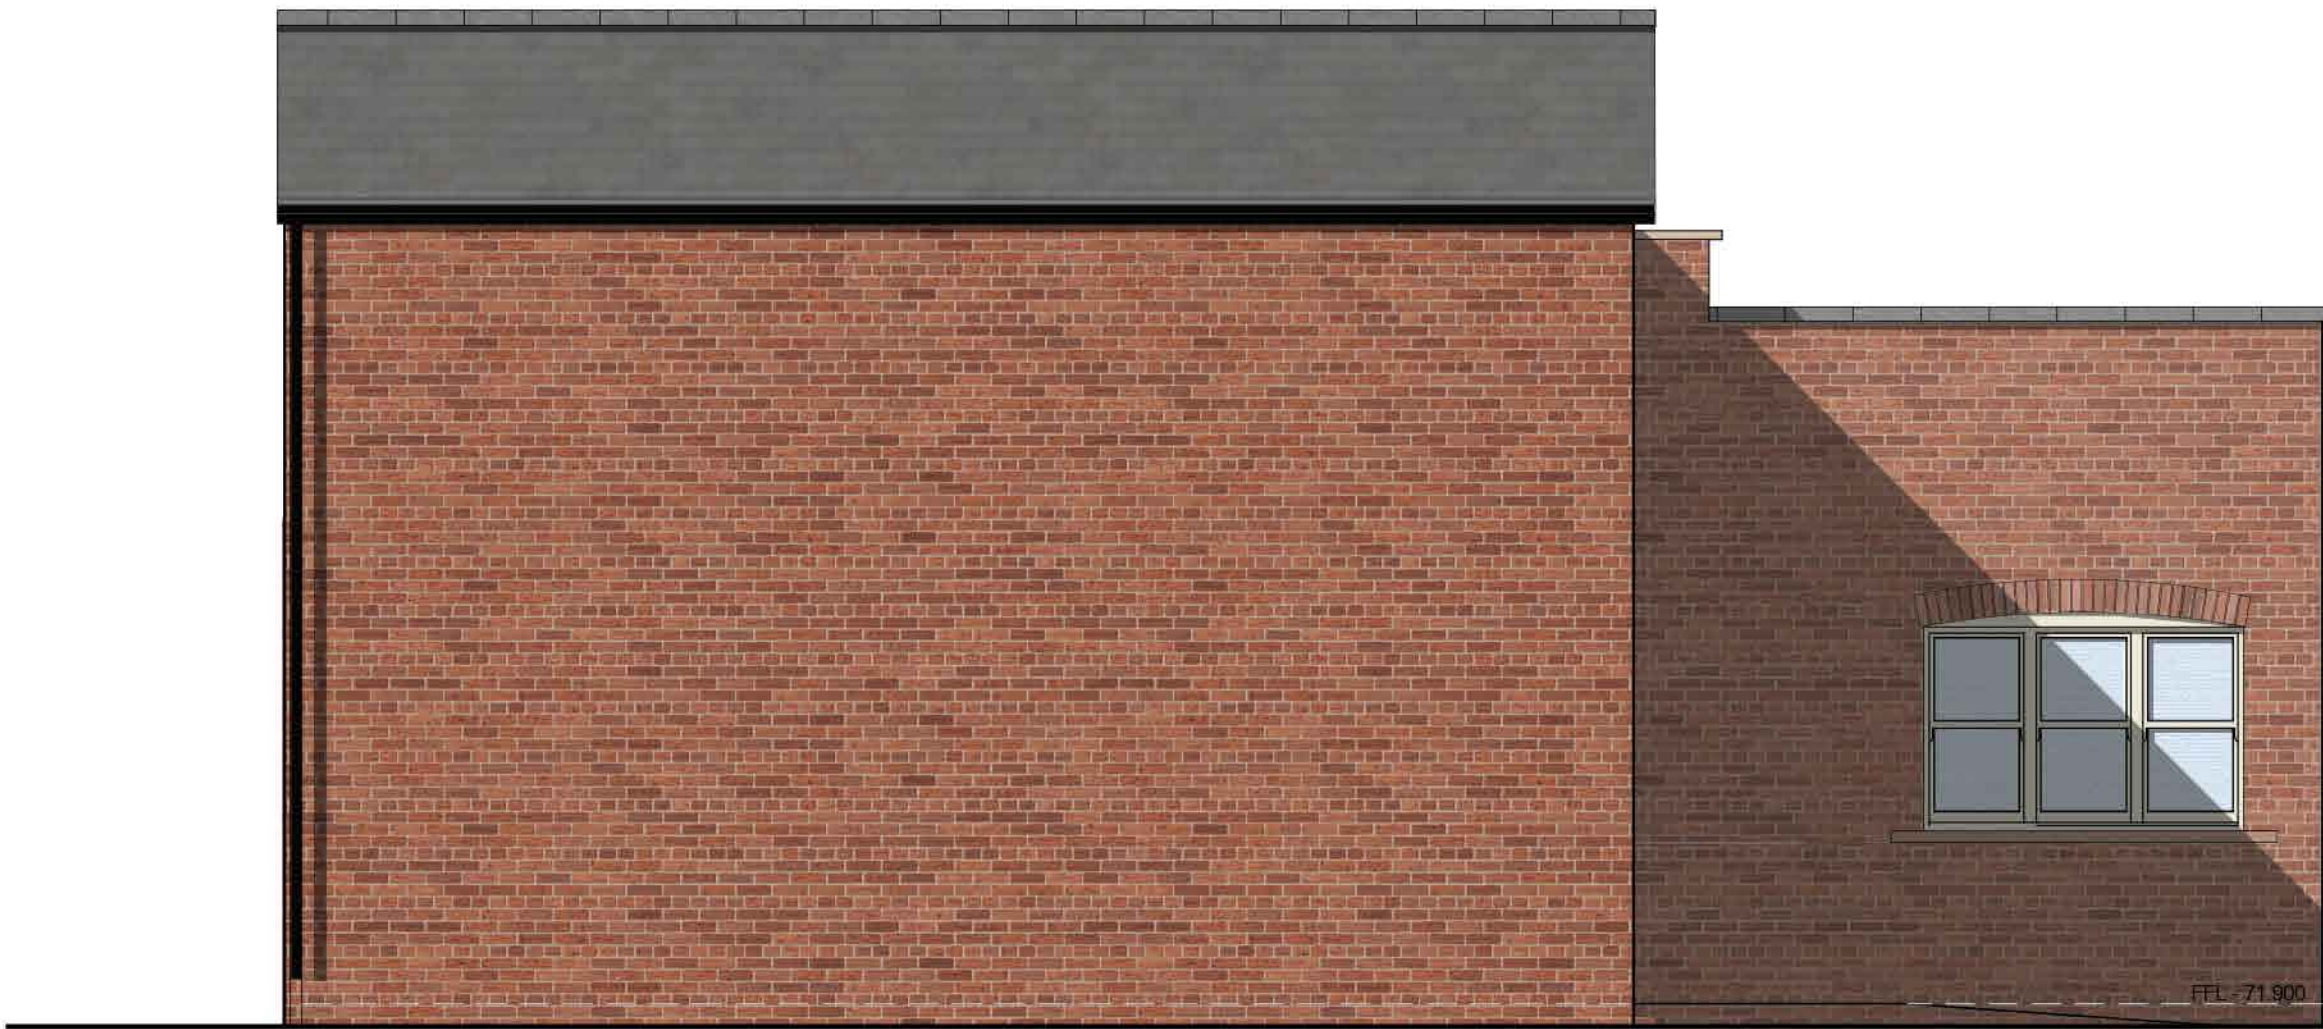

Elevation A




Elevation B



Proposed Floor Plan - Outbuilding 2 - Ancillary
GIA GROUND FLOOR 93.37m²

PROPOSED ELEVATIONS MATERIAL SCHEDULE
Outbuildings
Brickwork - Multi standard brickwork with a mix of infill areas to be retained as existing and repointed/made good where necessary.
Window / Door Openings - Standard brick reveals to new openings, existing exposed concrete lintols replaced with segmental brick arches
Window and Doors - New timber sash windows to be painted Heritage Cream, new timber doors to be painted Heritage Grey with Heritage Cream frames and glazed fan lights.
Roof Level - New timber fascias, soffits and bargeboards to be painted Heritage Grey. Natural slate roof with plain clay angular ridge tiles to match existing
Chimneys in regular red brick capped with 4 rows of chamfered brick as per main building to remain as existing
Timber cladding and panelling to be replaced, and louvres to be painted Heritage Cream.
New Rainwater and Drainage - Cast iron rainwater gutters, down pipes, soil and vent pipes with associated waste connections to be painted black.

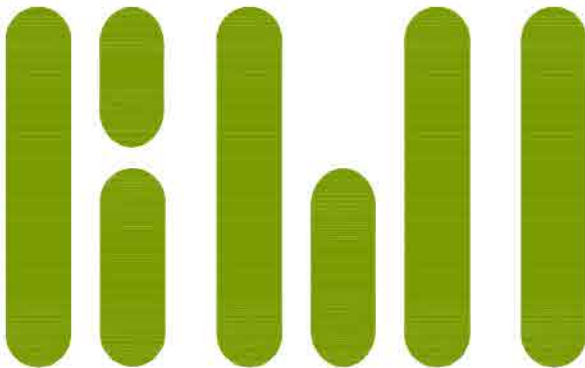

This drawing is covered by copyright which remains with KWL Architects Ltd and must not be reproduced in any form without their express permission. This drawing should not be scaled for construction purposes, use figured dimensions only.

Revision	Date	Description
Rev A	30.04.2024	Removed side elevation windows to north elevation and to be blocked up to match existing brickwork

Drawn
JT

Client	PRIMA
Project	FORMER SITE OF PRESCOT POLICE STATION, DERBY STREET, PRESCOT
Drawing	OUTBUILDING 2 - PROPOSED FLOOR PLANS AND ELEVATIONS - ANCILLARY
Scale	1:50 @ A1
Date	19.01.2024
Drawn	JT
Checked	RJS
Job No.	5388
Dwg No.	PL18
Revision	A
Status	

KWL Architects
Poplar House Hazell Drive
Newport S.Wales NP108FY
T. +44 (0)1633 81 71 71
www.kwlarchitects.co.uk