




Site Elevation 1

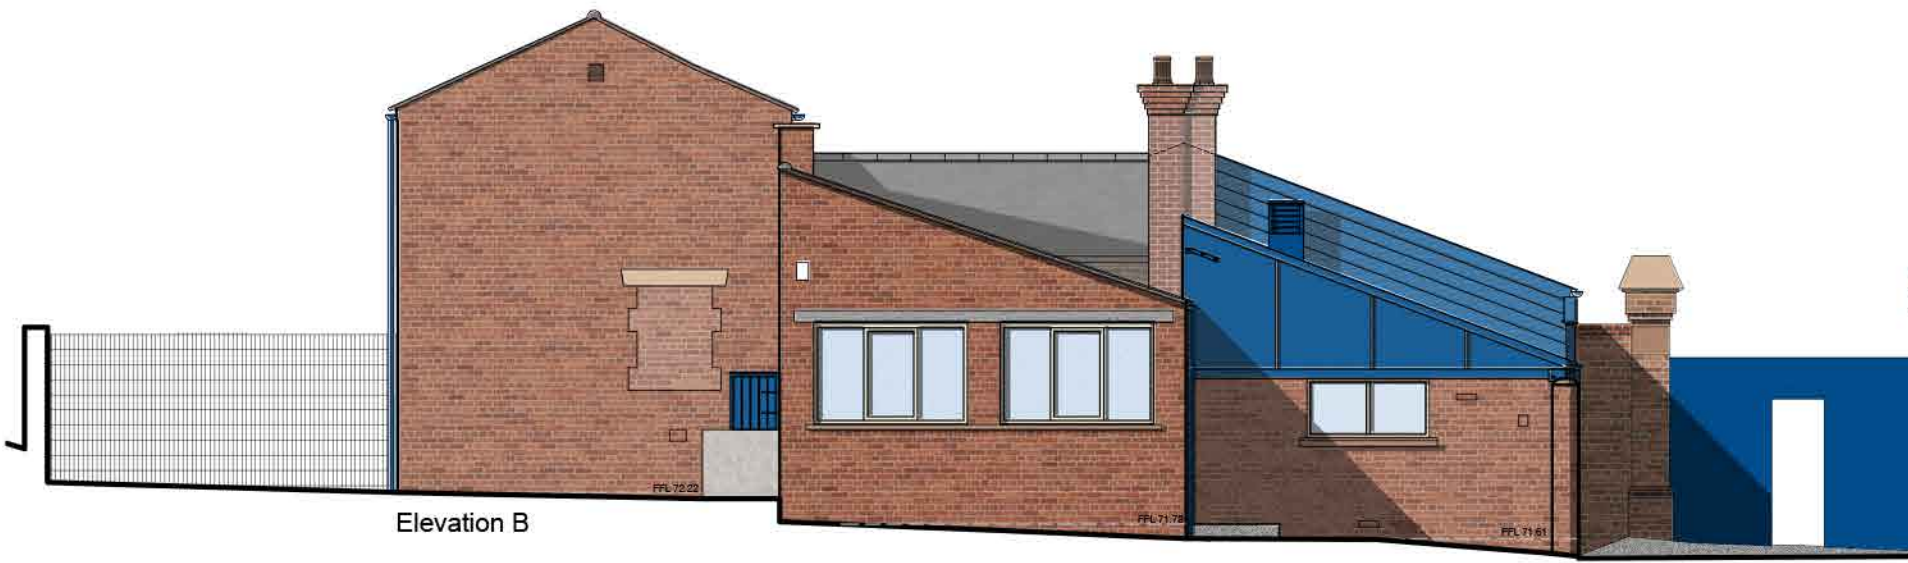

Elevation B



Site Elevation 2

EXISTING ELEVATIONS MATERIAL SCHEDULE

Main Building Front
Brickwork - dark reddish /grey brick, English Garden Wall bond, low level plinth in 2 courses of darker chamfered brick running below the stone window cills.

Window / Door Openings - Segmental arches formed in alternate red and buff sandstone and moulded sandstone cills, matching reveals chamfered and cant brick.

Window and Doors - Timber sash windows painted white, diagonal pattern timber panel doors painted blue with cream frames and glazed fan lights.

Roof Level - Timber projecting cornice painted blue with rainwater gutter attached/formed to upper section and regular red brick parapet wall above with stone coping.

Natural slate roof with plain clay angular ridge tiles.

Chimneys in regular red brick capped with 4 rows of chamfered brick and "Bishop" style pots.

Rainwater and Drainage - Cast iron rainwater goods, soil and vent pipes with associated waste connections painted blue.

Main Building General
Brickwork - dark reddish /grey brick, English Garden Wall bond, low level plinth in 2 courses of darker chamfered brick running below the stone window cills on main access side elevation.

Window / Door Openings - Segmental arches formed in brickwork matching the main brick, red brick on main side access elevation and some smaller ground floor windows with moulded sandstone heads, reveals and cills.

Window and Doors - Timber sash windows painted white, timber panel doors painted blue with cream frames and glazed fan lights.

Roof Level - Brick cornice detailing at eaves level on main side access elevation, timber fascias, soffits and bargeboards painted blue.

Natural slate roof with plain clay angular ridge tiles.

Chimneys in regular red brick capped with 4 rows of chamfered brick and "Bishop" style pots.

Rainwater and Drainage - Cast iron rainwater gutters, down pipes, soil and vent pipes with associated waste connections painted blue.

Outbuildings
Brickwork - Regular red and multi red standard brickwork with a mix of infill areas.

Window / Door Openings - Standard brick reveals, exposed concrete lintols with some segmental brick arches.

Window and Doors - Timber sash windows painted white, timber panel doors painted blue with cream frames and glazed fan lights.


Roof Level - Timber fascias, soffits and bargeboards painted blue.

Natural slate roof with plain clay angular ridge tiles.

Chimneys in regular red brick capped with 4 rows of chamfered brick as per main building.

Timber cladding, panelling and louvres all painted blue.

Rainwater and Drainage - Cast iron rainwater gutters, down pipes, soil and vent pipes with associated waste connections painted blue.

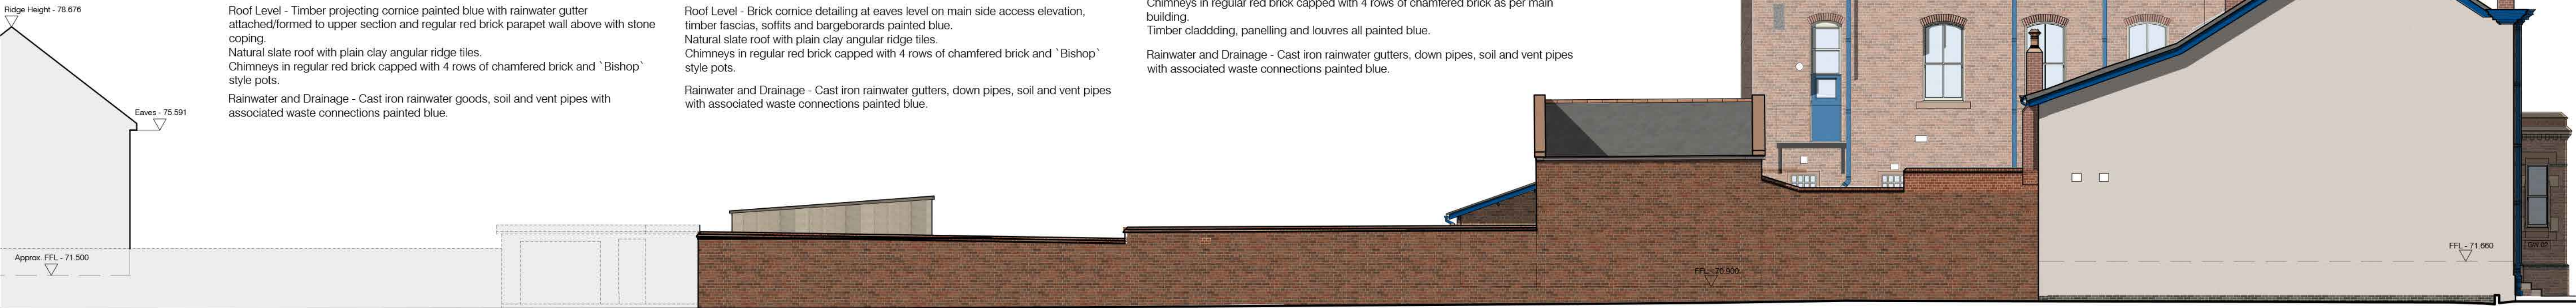


Adjoining Boundary Property

Site Elevation 3




Elevation 3

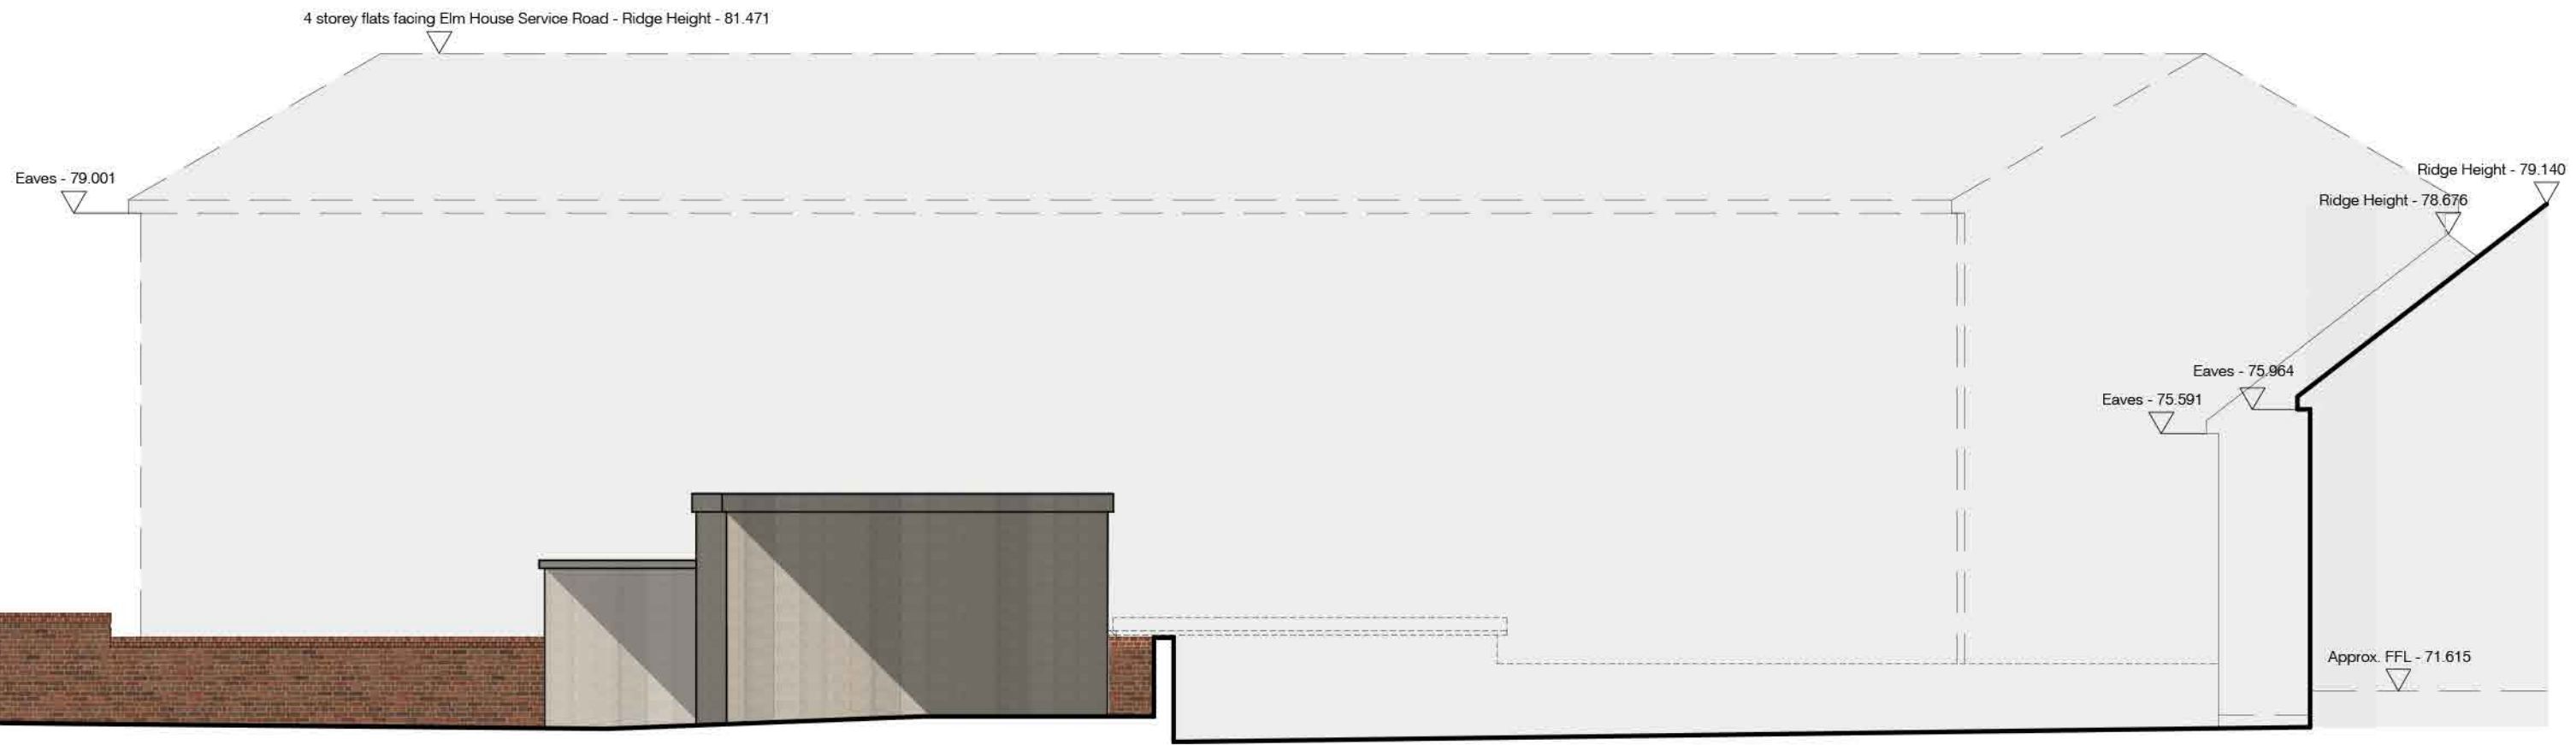

Site Elevation 4

Scale 1:100
0 1 2 5 10M

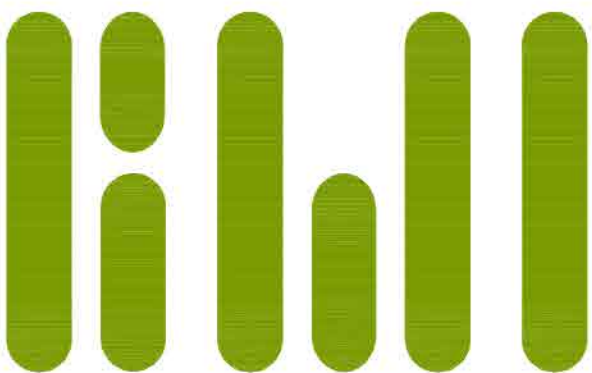

This drawing is covered by copyright which remains with KWL Architects Ltd and must not be reproduced in any form without their express permission. This drawing should not be scaled for construction purposes, use figured dimensions only.

Revision	Date	Description
Rev A	19.03.2024	Note relating to finishes on main front elevation amended, rainwater gutter and brick plinth description.
Rev B	29.04.2024	Added existing levels to additional information requested to adjoining boundaries on the site section elevations.

Drawn
RJS
JT

Client	PRIMA
Project	FORMER PRESCOT POLICE STATION, DERBY STREET, PRESCOT
Drawing	SITE CONTEXT- EXISTING SITE ELEVATIONS
Scale	1:100 @ A1
Date	15.02.2024
Drawn	JT
Checked	RJS
Job No.	5388
Dwg No.	PL07
Revision	B
Status	PLANNING

KWL Architects
Poplar House Hazell Drive
Newport S.Wales NP108FY
T. +44 (0)1633 81 71 71
www.kwlarchitects.co.uk