



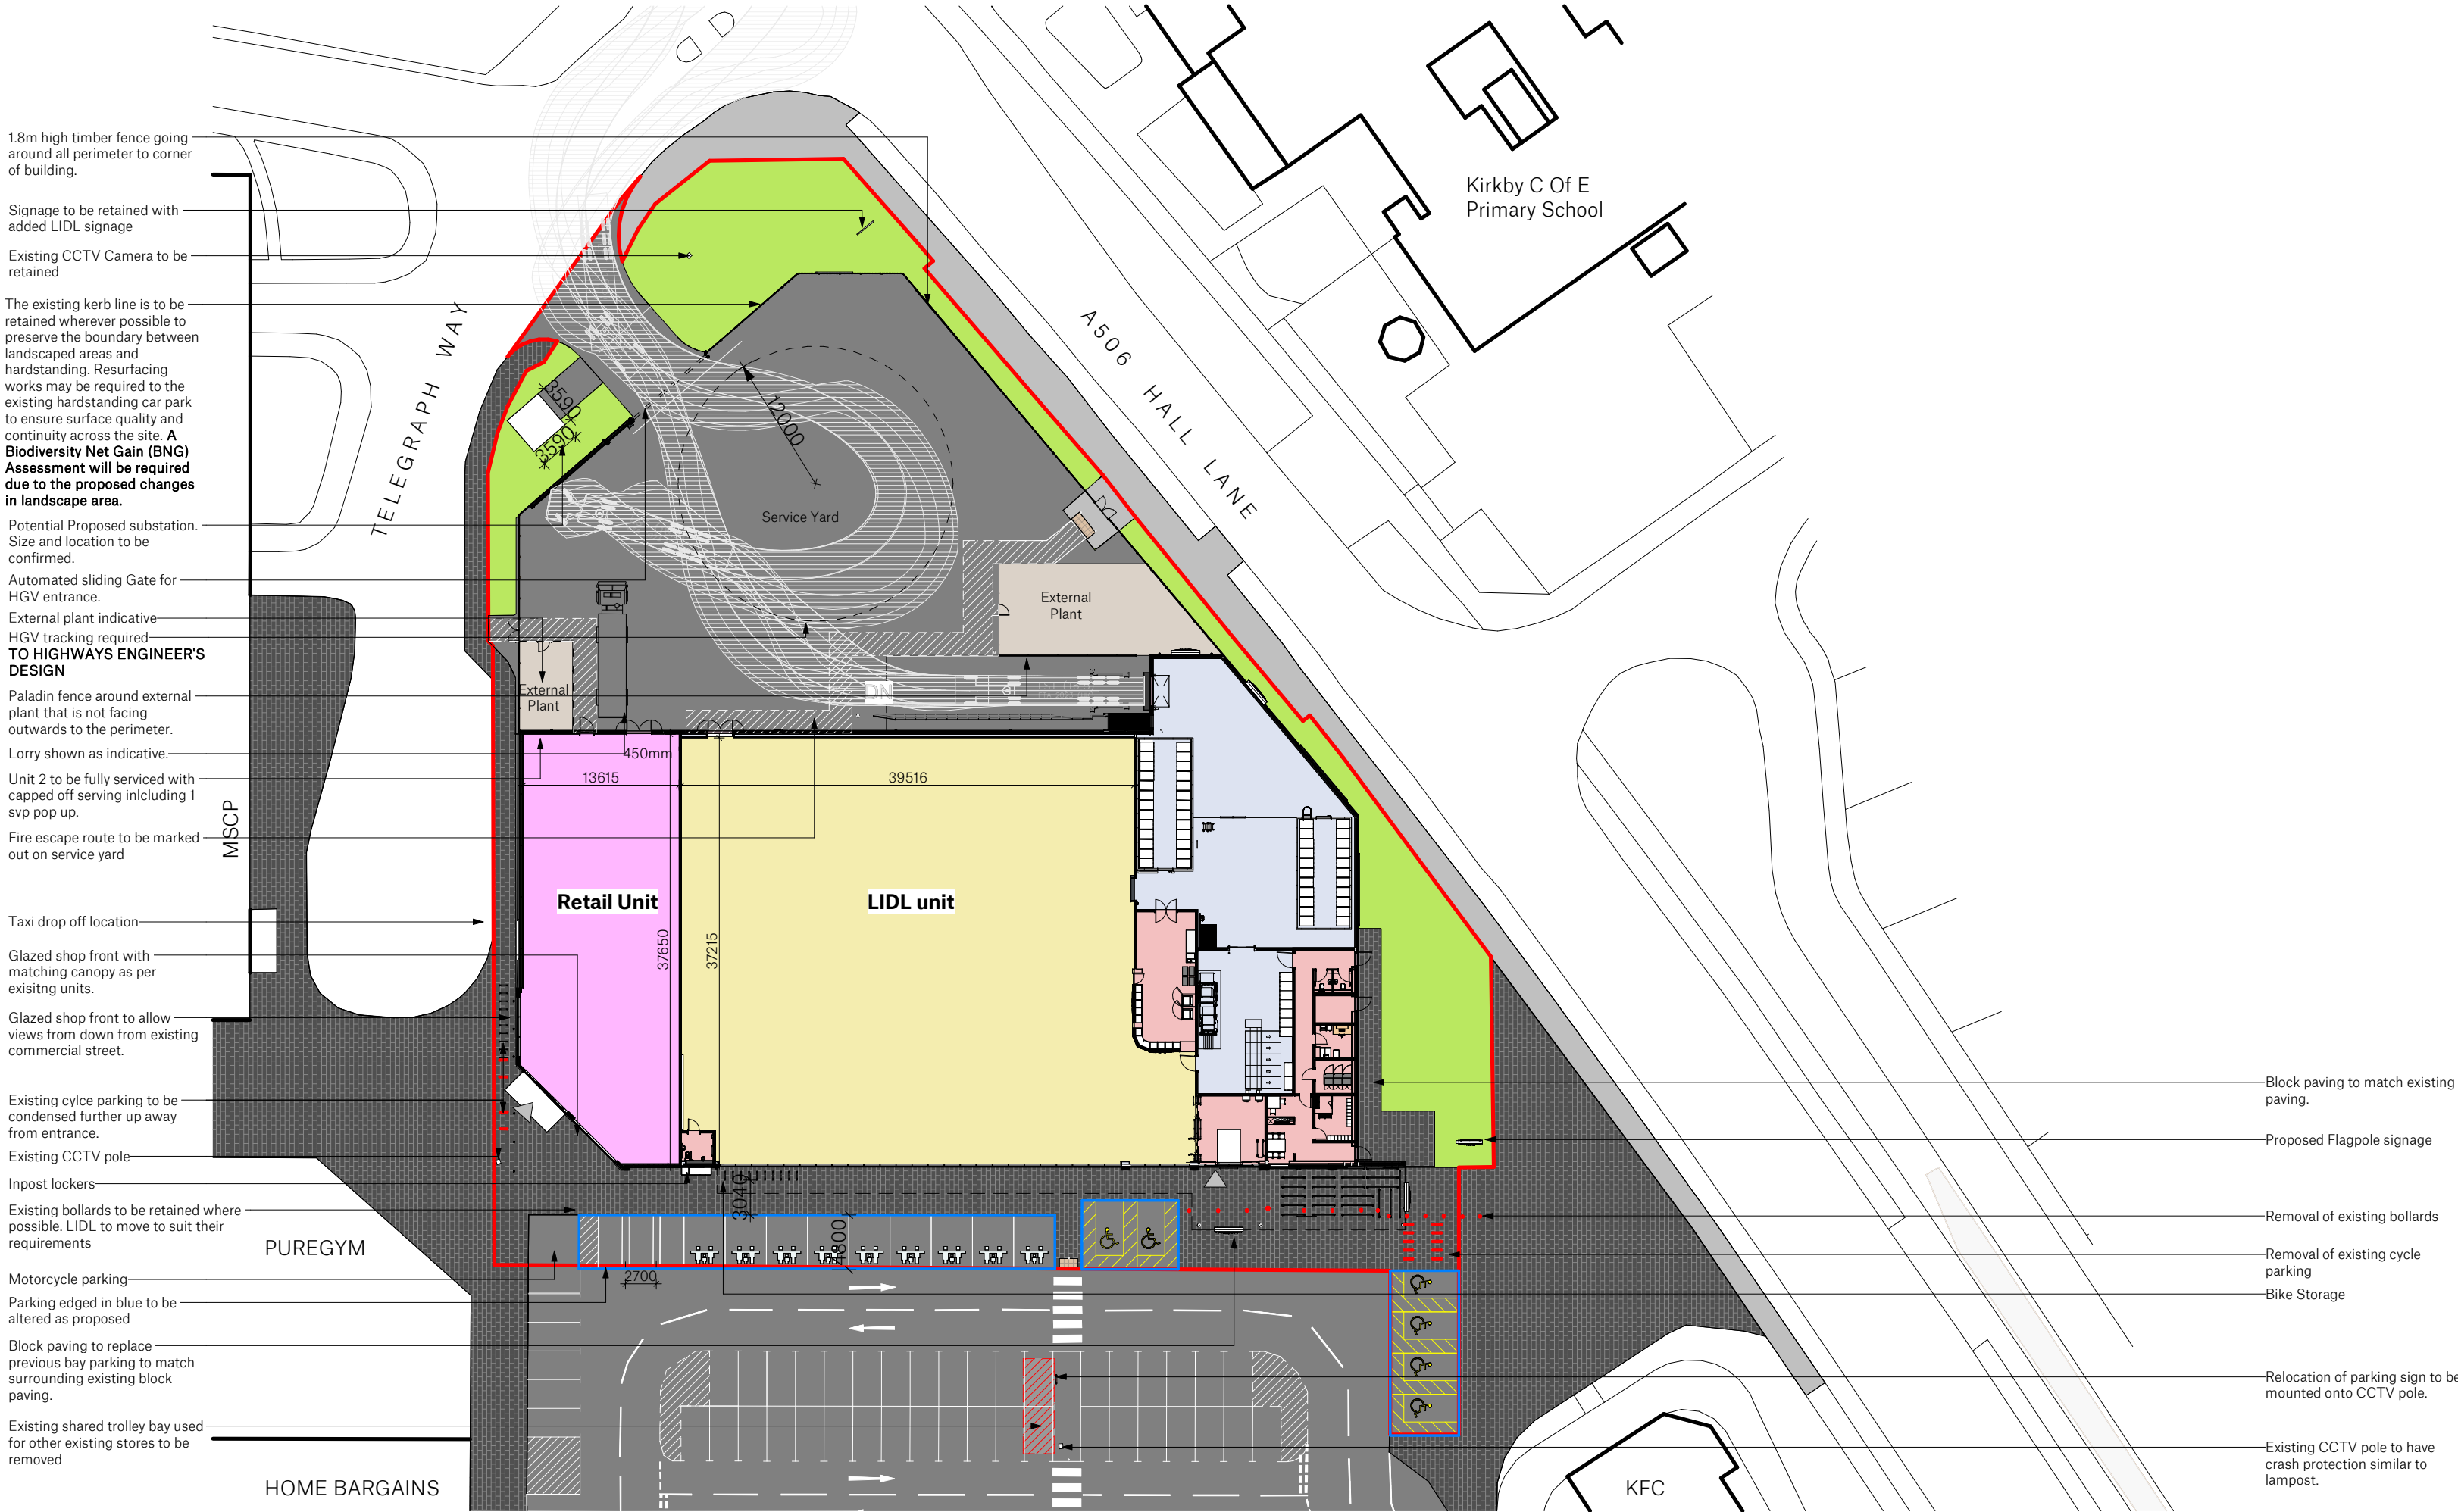

OVERALL		
SITE AREA (Approx.):		6380 m²
BUILDING AREAS - LIDL		
Ancillary Area		224 m²
Sales Area		1516 m²
Warehouse Area		498 m²
GROSS INTERNAL AREA (TOTAL)		2238 m²
Retail Unit		473m2
Tarmac (Vehicles)	Tarmac (Pedestrians) to be retained where possible	
Paving to match existing	Concrete cast in-situ	
Soft	Tactile	

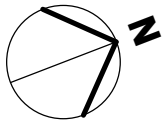

Store Specification

Bespoke

Drawing Purpose

PLANNING

This drawing has been prepared for the sole purpose of forming part of a planning application, and should not be used for any other purpose.



SPACE

Spaceworks, Benton Park Road, Newcastle upon Tyne, NE7 7LX
T: +44 (0)844 800 6660
www.spacearchitects.co.uk

Project Lidl Kirkby				
Drawing Title Proposed Site Plan				
Project No. 08984	Drawing No. XX-XX-D-A-91001	Status S3	Rev. P29	Scale at A2 1:500
File Reference: 08984-SPACE-XX-XX-D-A-91001-S3-P29				

This drawing is Copyright - Check all dimensions on site - Inform originator of any discrepancies - Work to figured dimensions only - Do not scale

