



PLANNING DRAWING
THIS DRAWING IS FOR PLANNING PURPOSES ONLY AND NOT
TO BE USED FOR CONSTRUCTION
DO NOT SCALE FROM THIS DRAWING

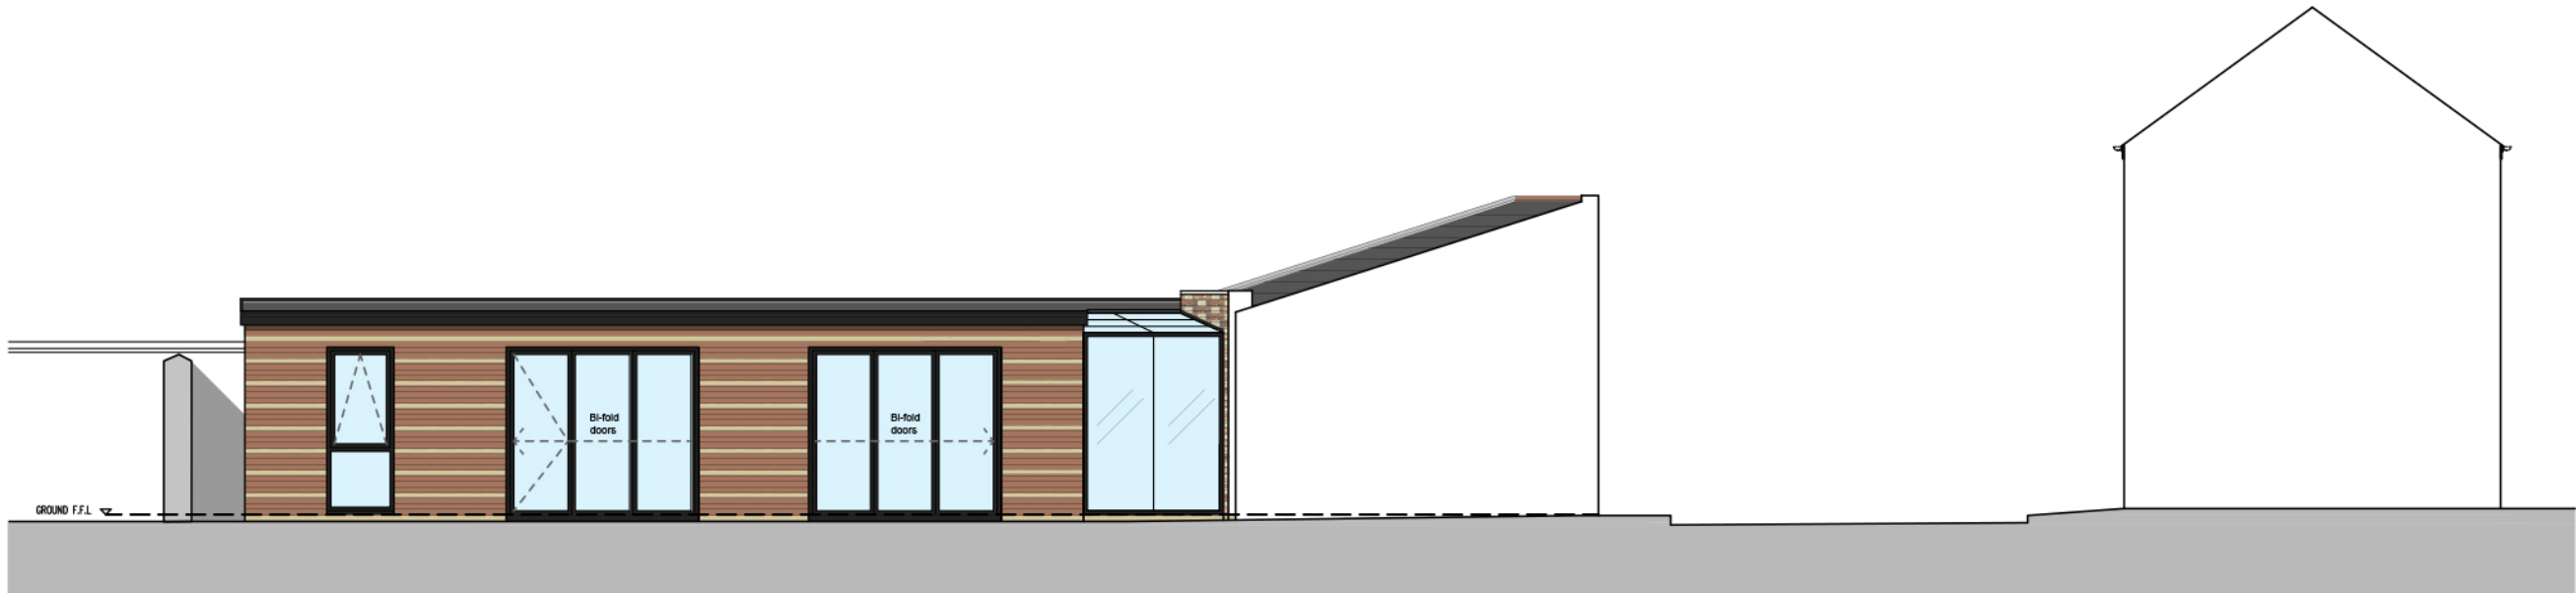


SOUTH ELEVATION (1)




EAST ELEVATION (5)

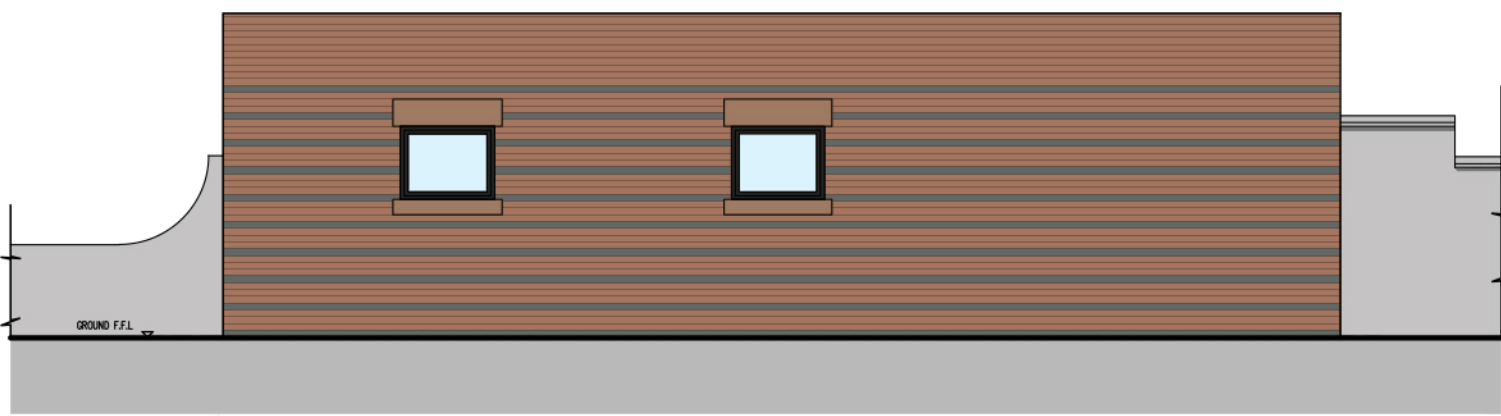

NORTH ELEVATION (3)

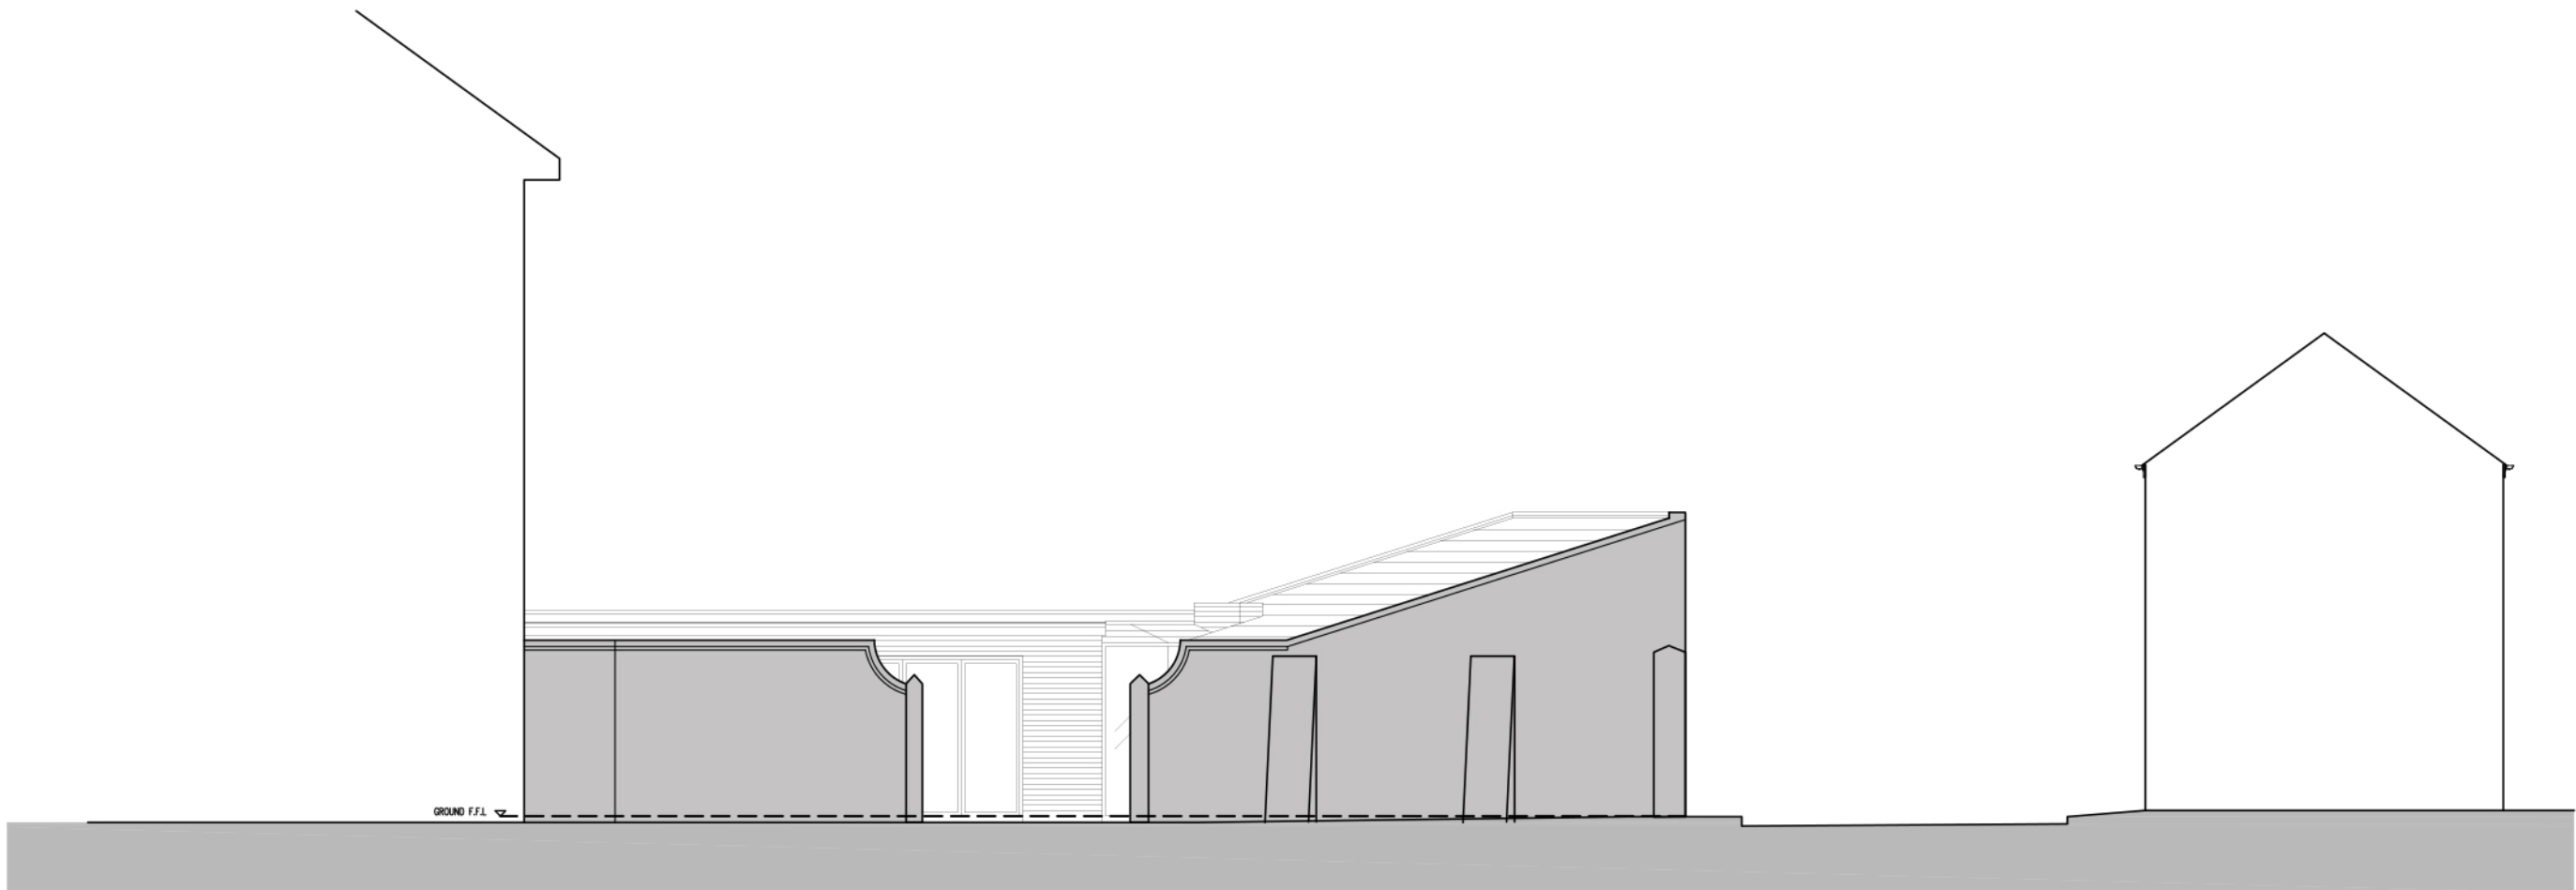

EAST ELEVATION (2)

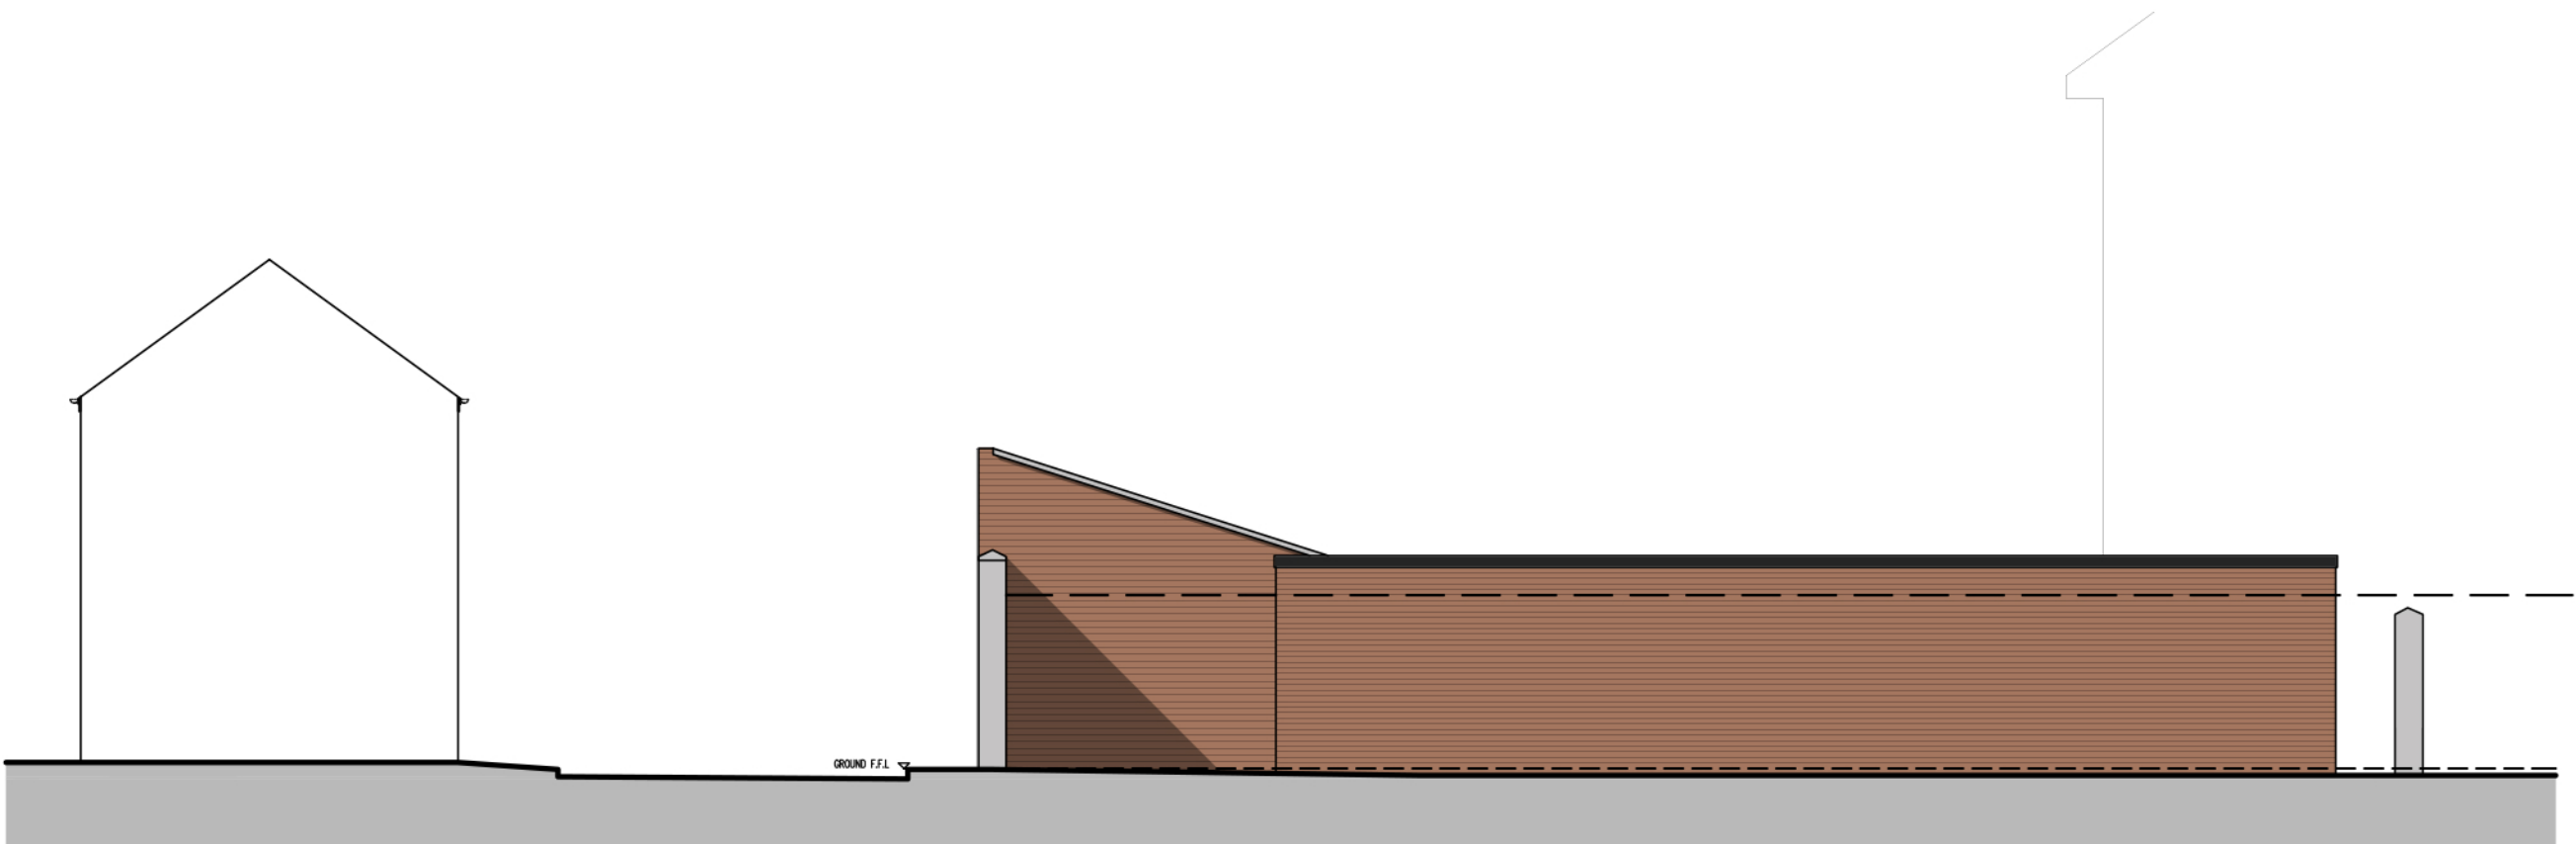

WEST ELEVATION (4)



A	Conservatory adjusted.	28.07.2022	JT	RR
Rev.	Description	Date	By	Chk'd

REVISIONS

purpose
PLANNING

Cass
associates
architecture
masterplanning
planning
landscape
conservation
Studio 204B The Tea Factory, 82 Wood Street, Liverpool, L1 4DD.
T +44 (0)151 707 0110 E all@cassassociates.co.uk W www.cassassociates.co.uk

client
COLIN DANIELS

project
GREENHILL, THE ORCHARD,
HUYTON. L36 9UZ

drawing title
ELEVATIONS
AS PROPOSED

scale @ A1 1:100	1533-005 A
date 05-07-2022	
dmn TOC ch'k'd RR	

Original paper size (A1) 841x 594mm