



Ground Floor Plan

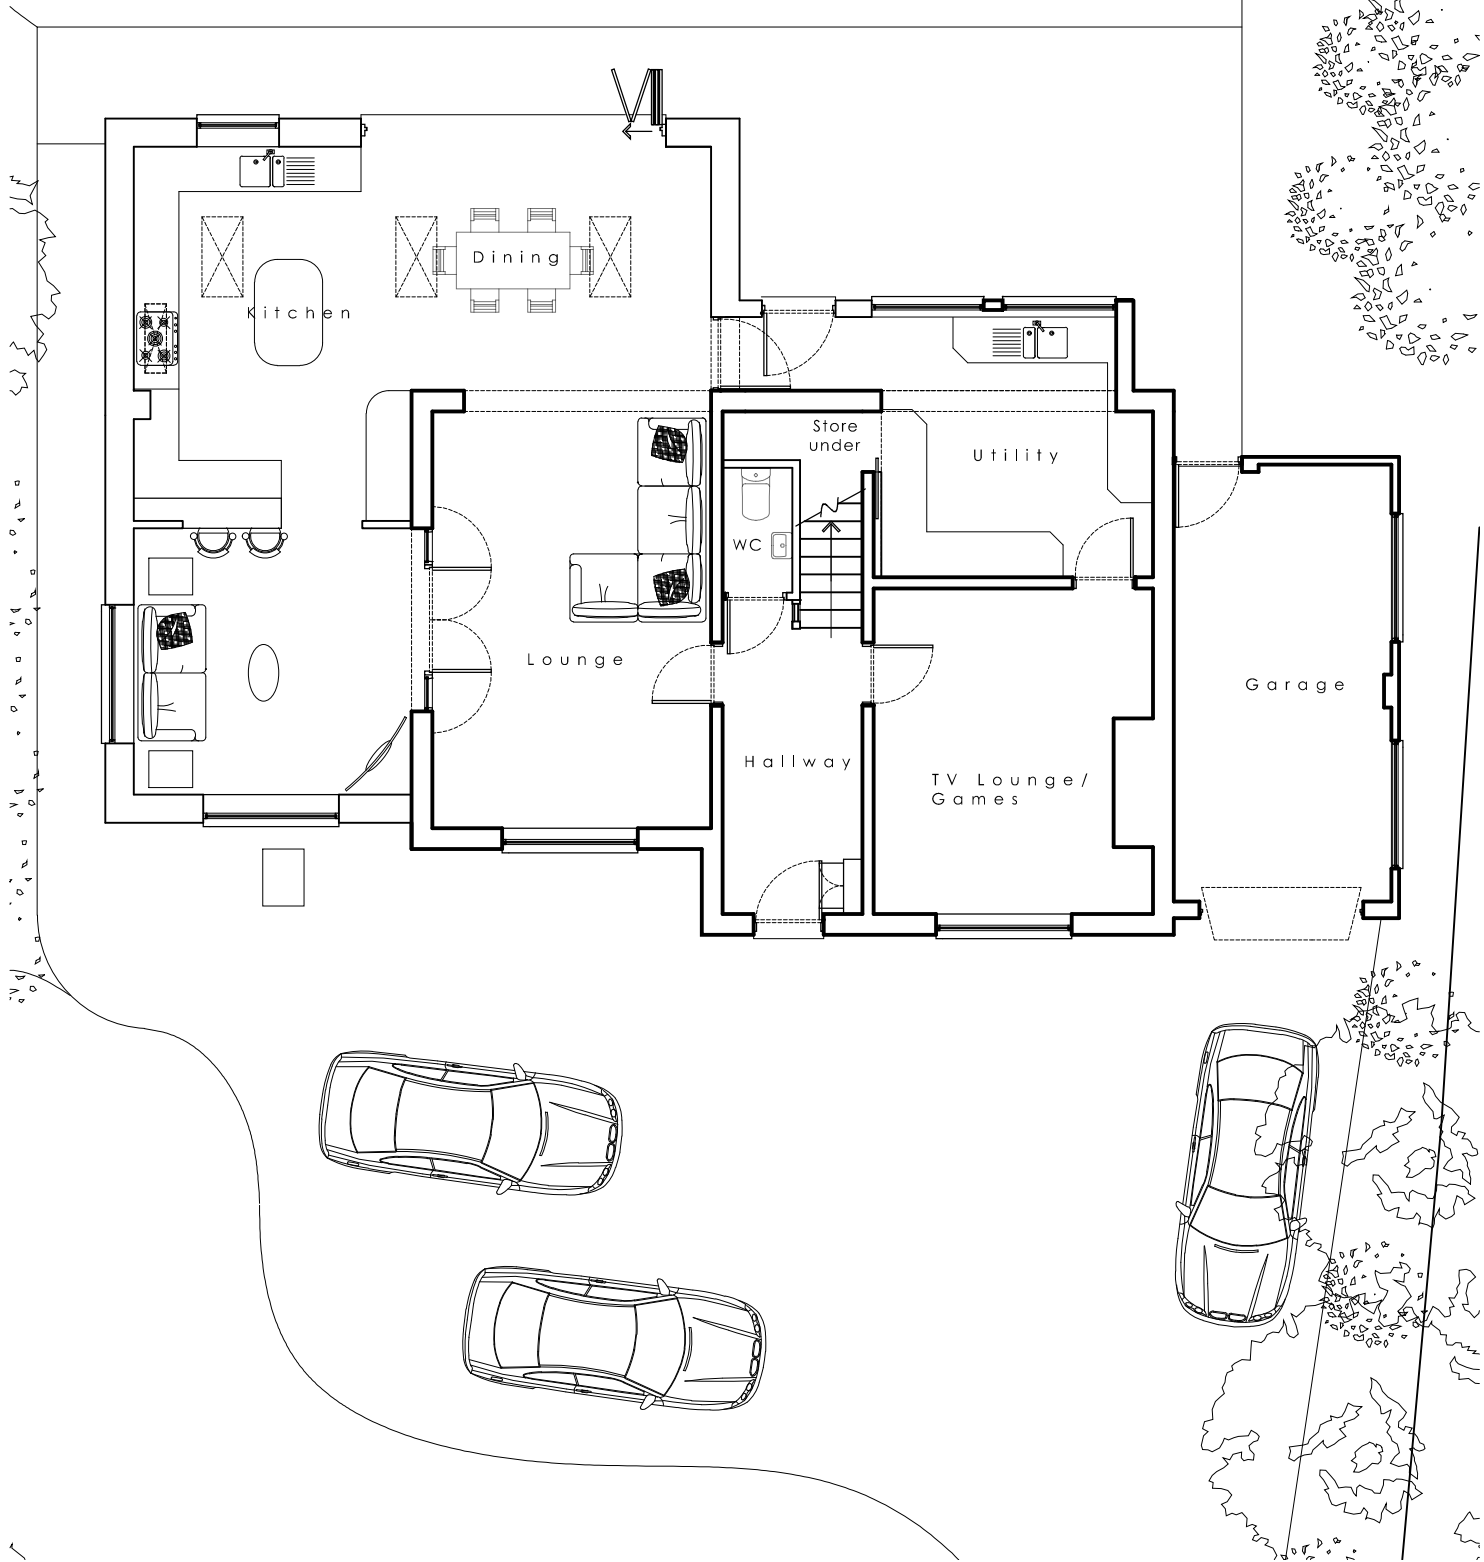

First Floor Plan

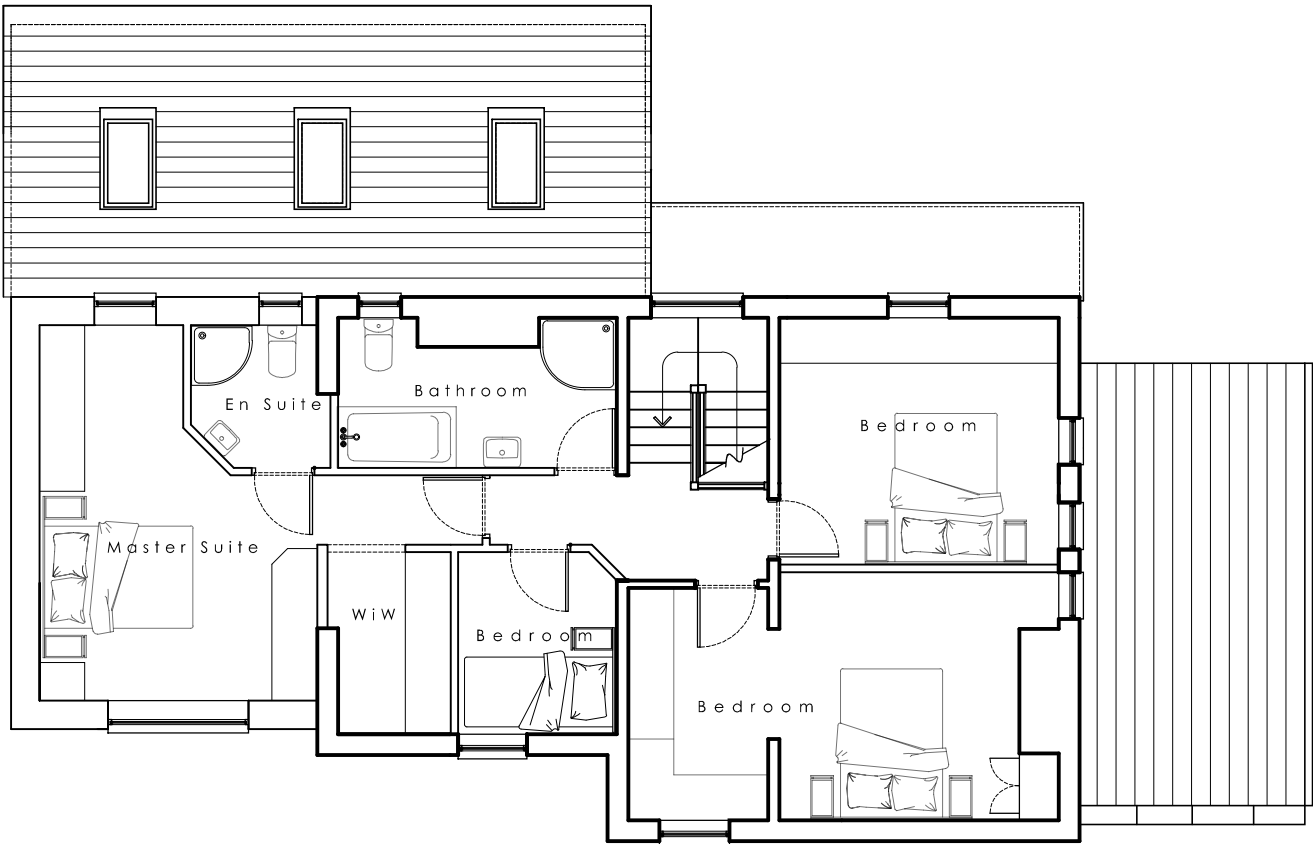

Rev E: Revised Layouts following client review
Rev D: Revised Layouts
Rev C: Revised Layouts
Rev B: Utility omitted
Rev A: Revised plans following review

Project/Client

17 Higher Road, Liverpool, L25 0QG
Mr & Mrs Howard

Drawing Title

Proposed Floor Plans

Date

July 2023

Status


Planning

Scale

1:100@A3
1 2 mtrs

Drawing Number

23-700-005E

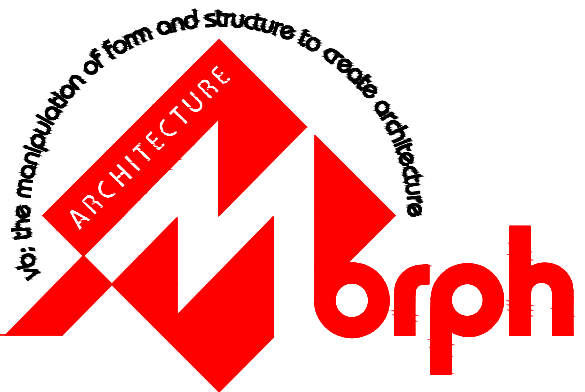

info@morpharchitecture.co.uk www.morpharchitecture.co.uk