






Proposed Front Elevation

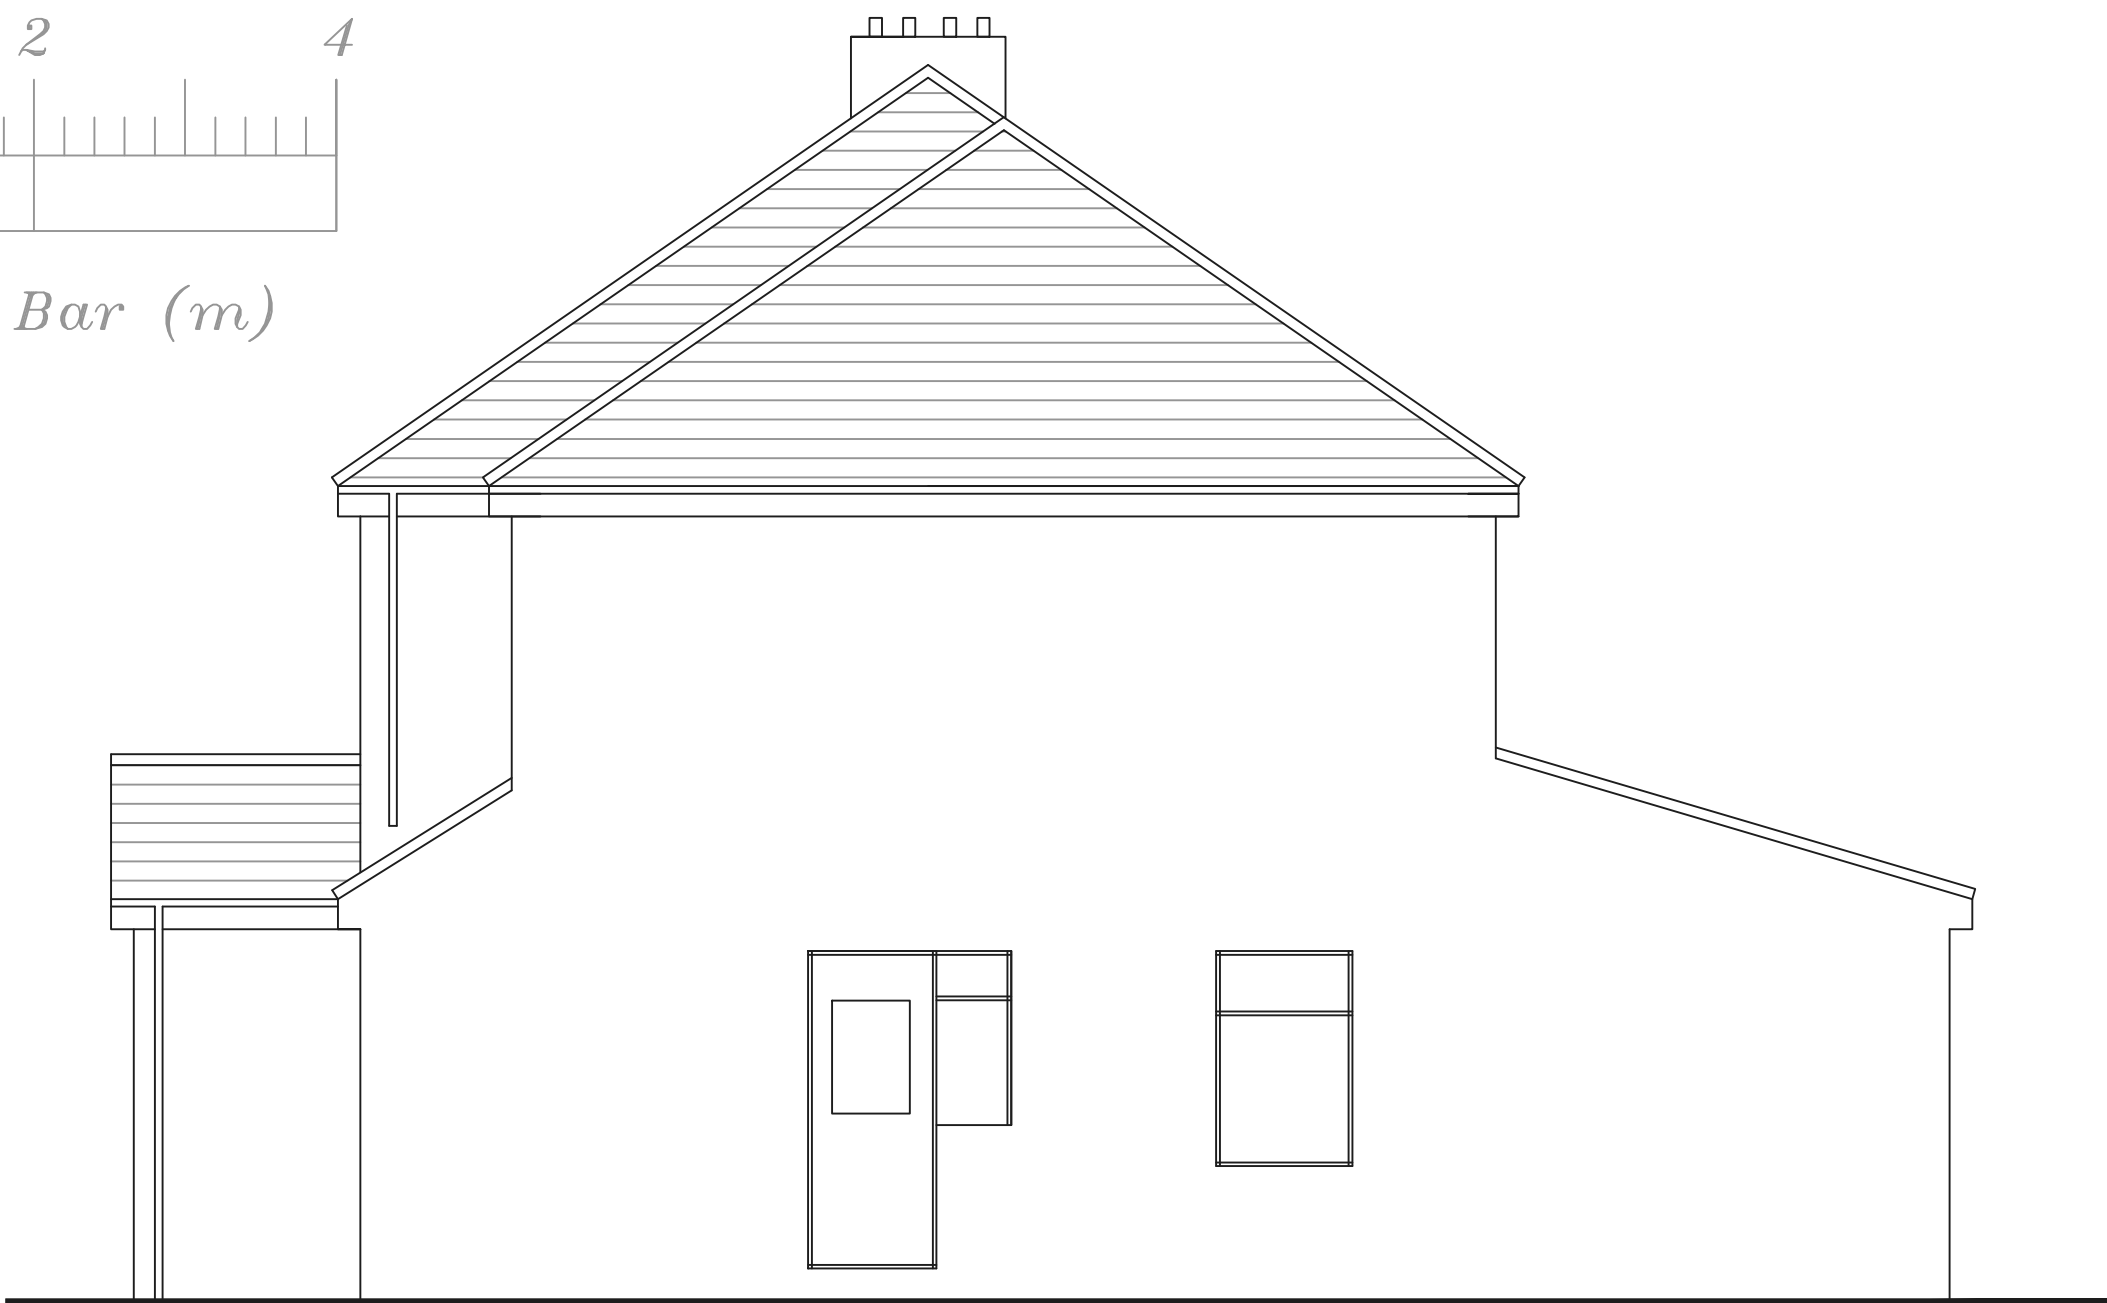

Proposed Side Elevation

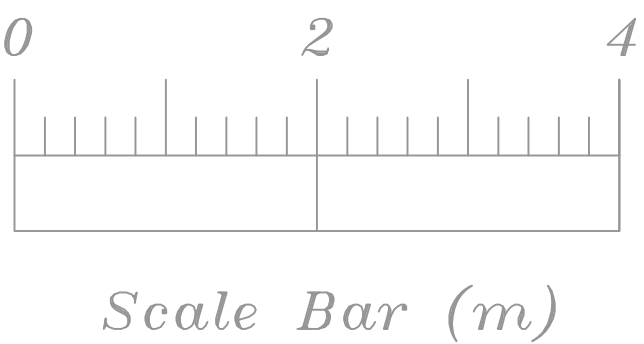

Proposed Rear Elevation

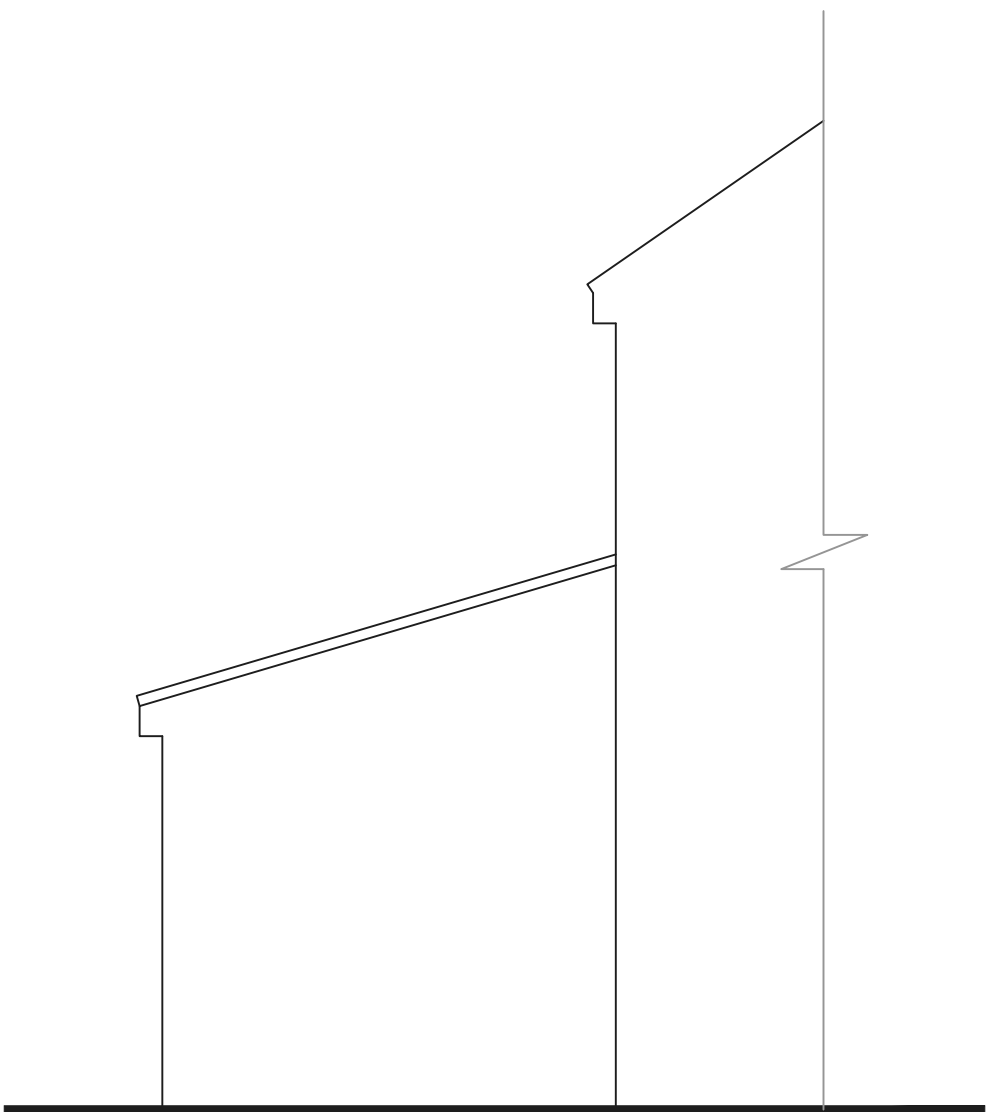

Proposed Side Elevation

Address				
18 Oak Road, L35				
Job Title				
Two storey side extension with single to rear				
Drawing title				
Proposed Elevations				
Chkd	Appvd	date	scale	Dwg No.
		April '22	1:50 @ A2	003